




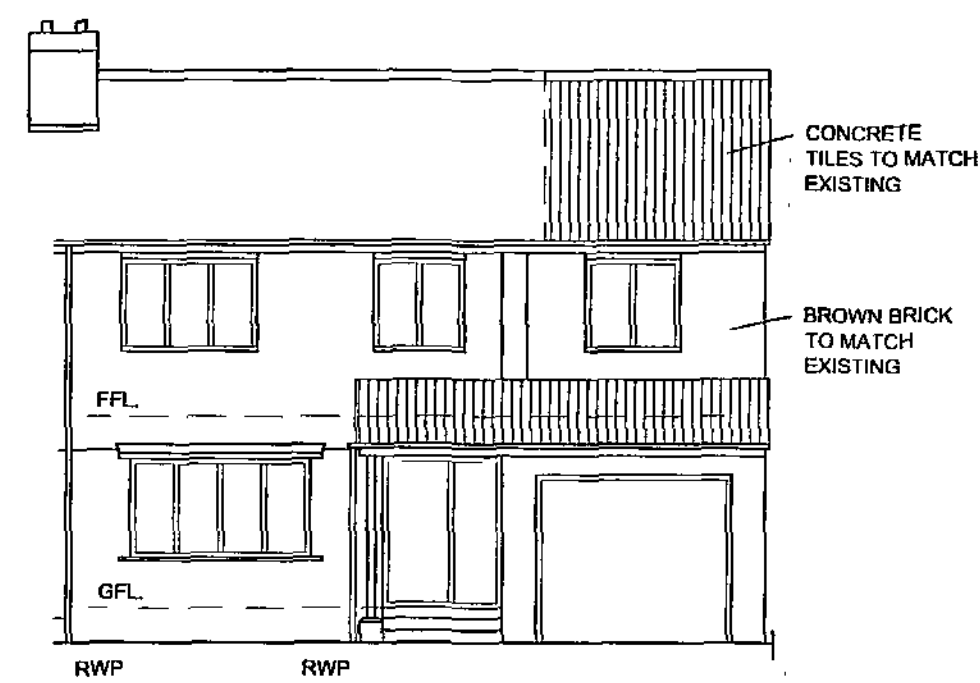


WEST ELEVATION 1:100

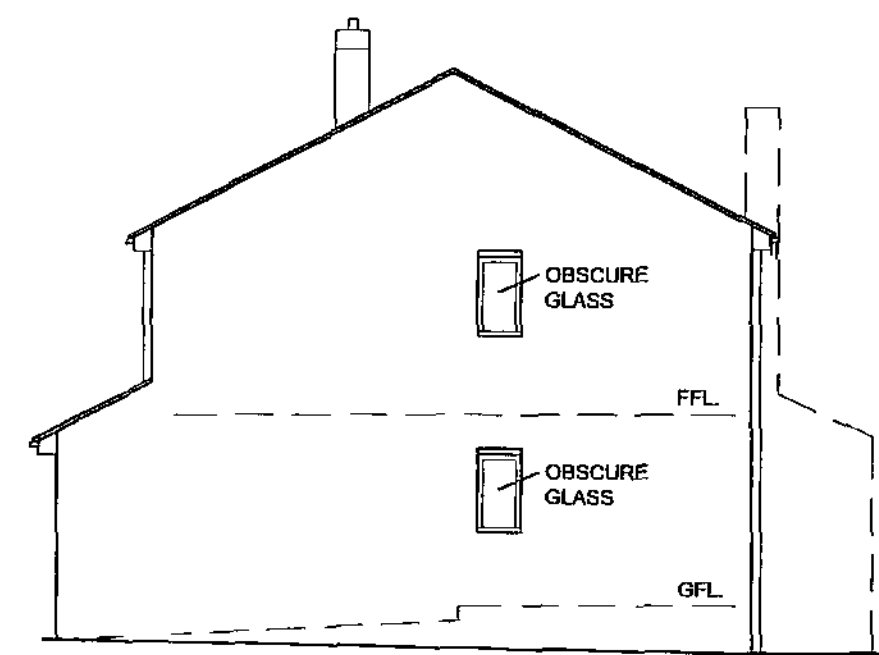


SOUTH ELEVATION 1:100

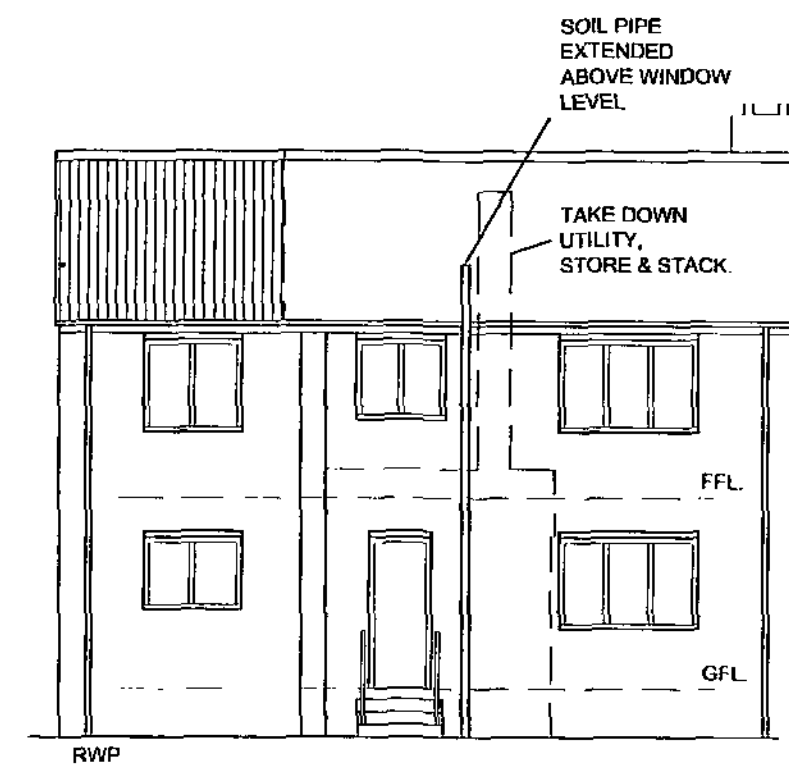


EAST ELEVATION 1:100

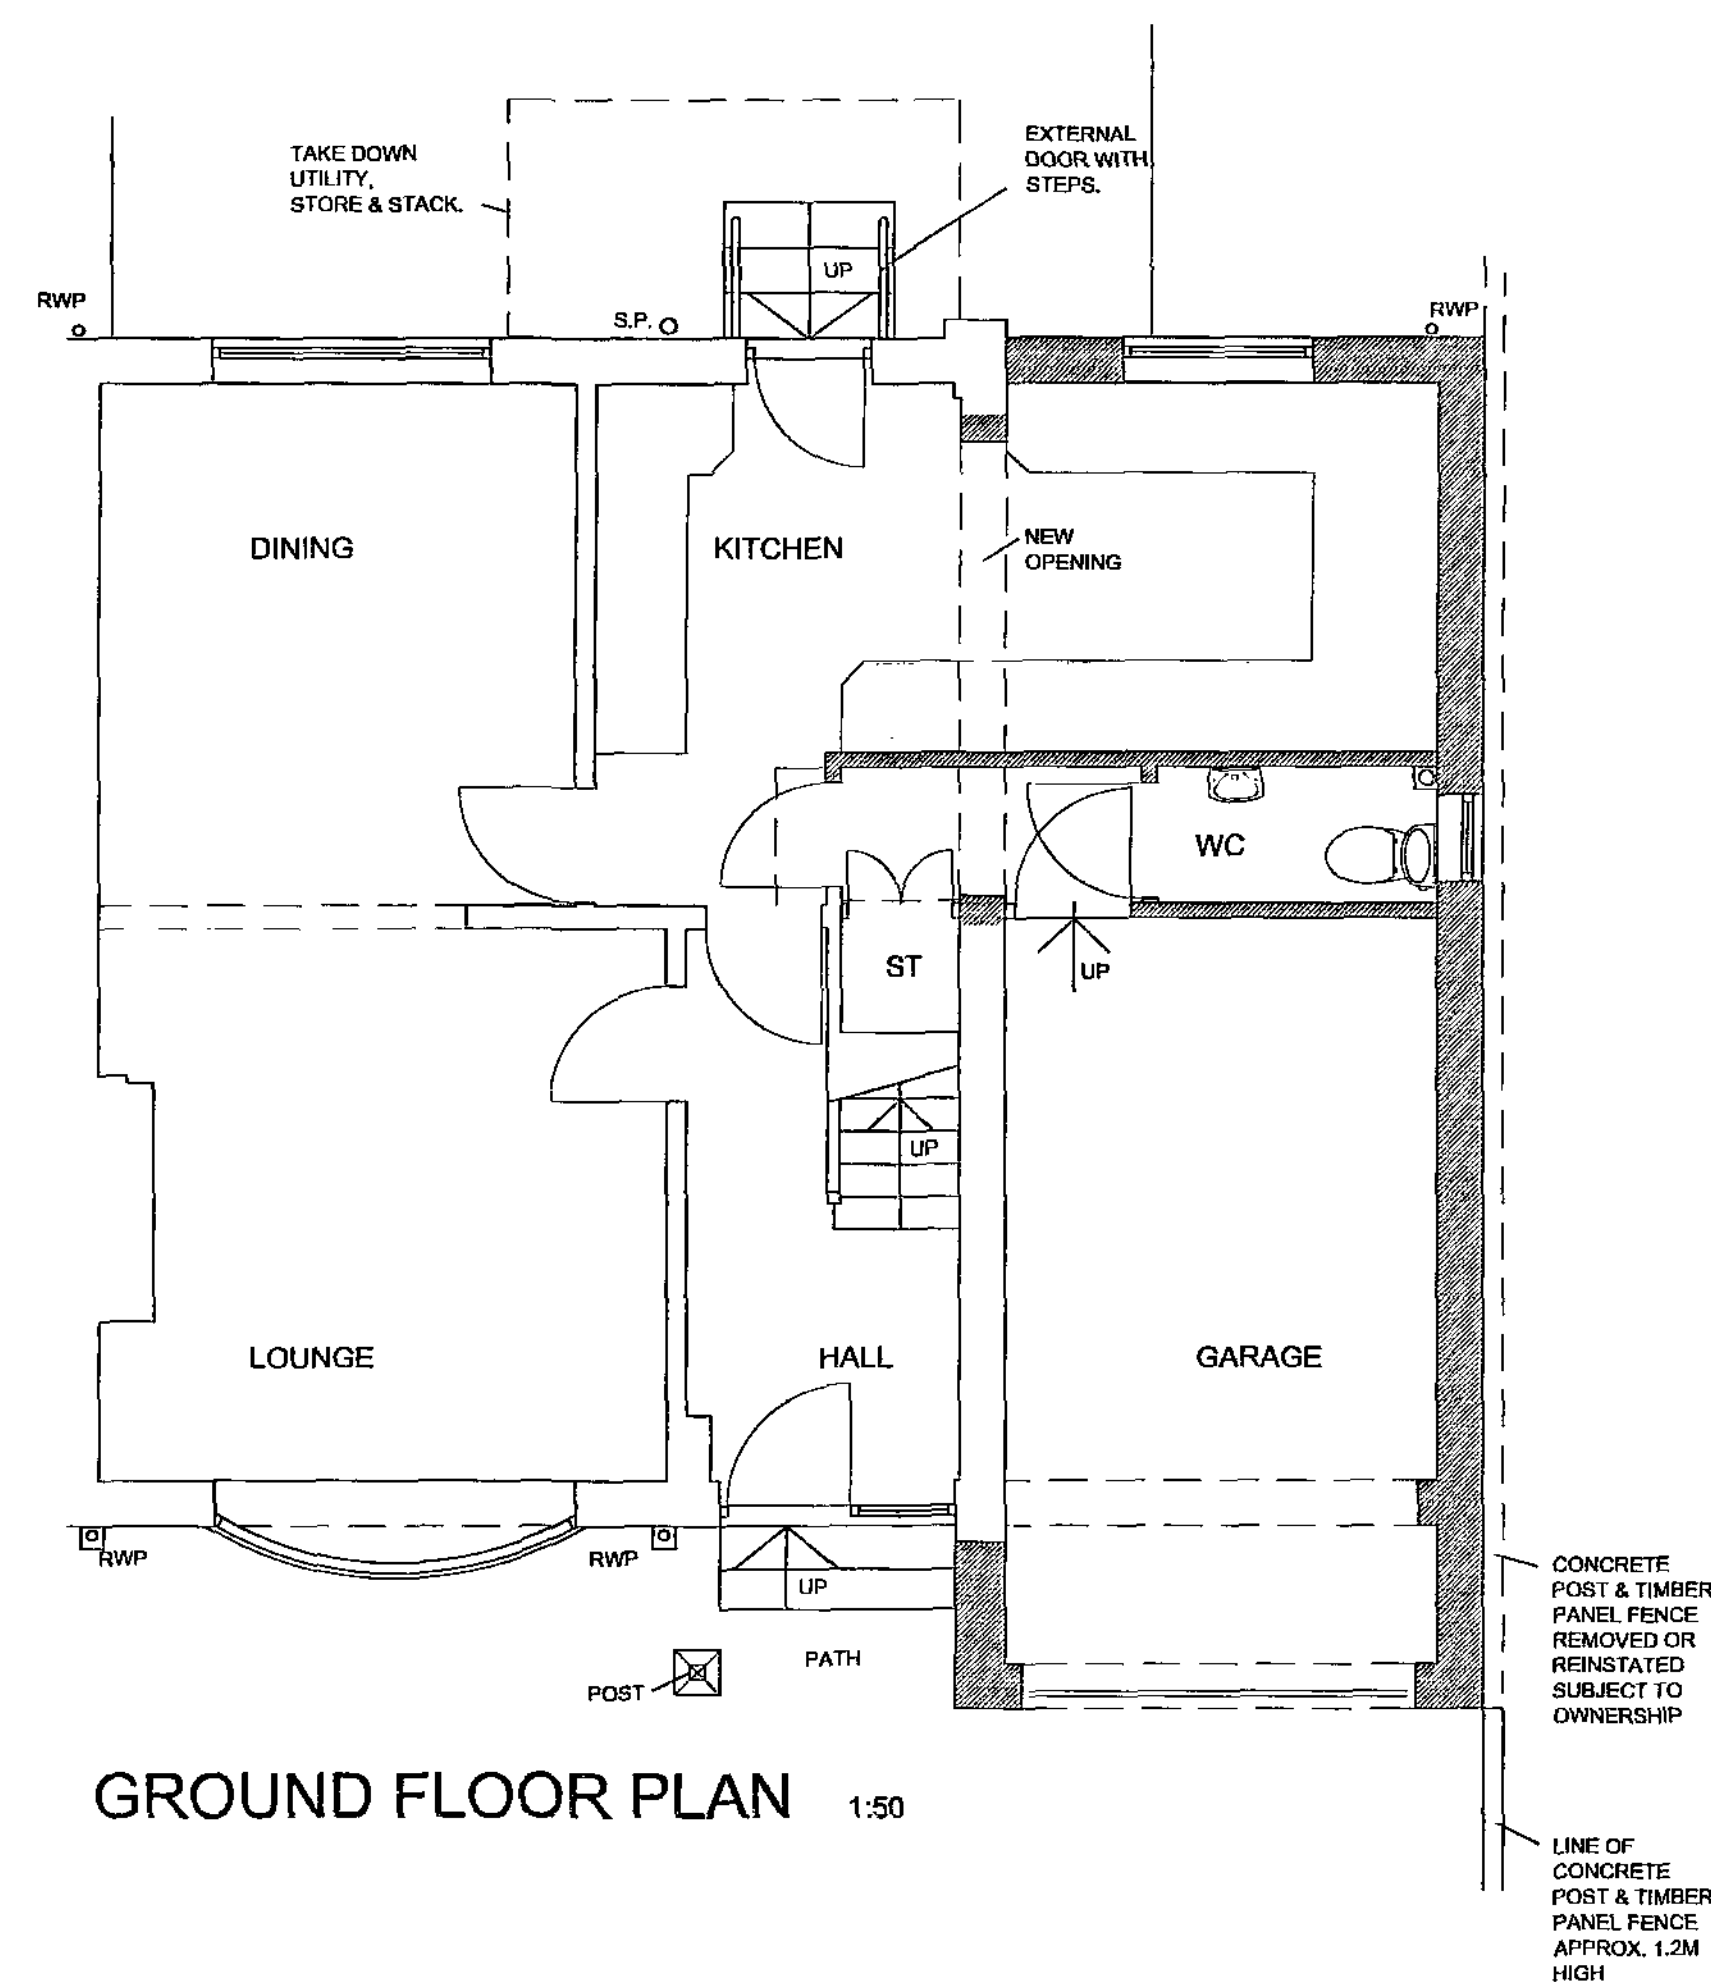

GROUND FLOOR PLAN 1:50

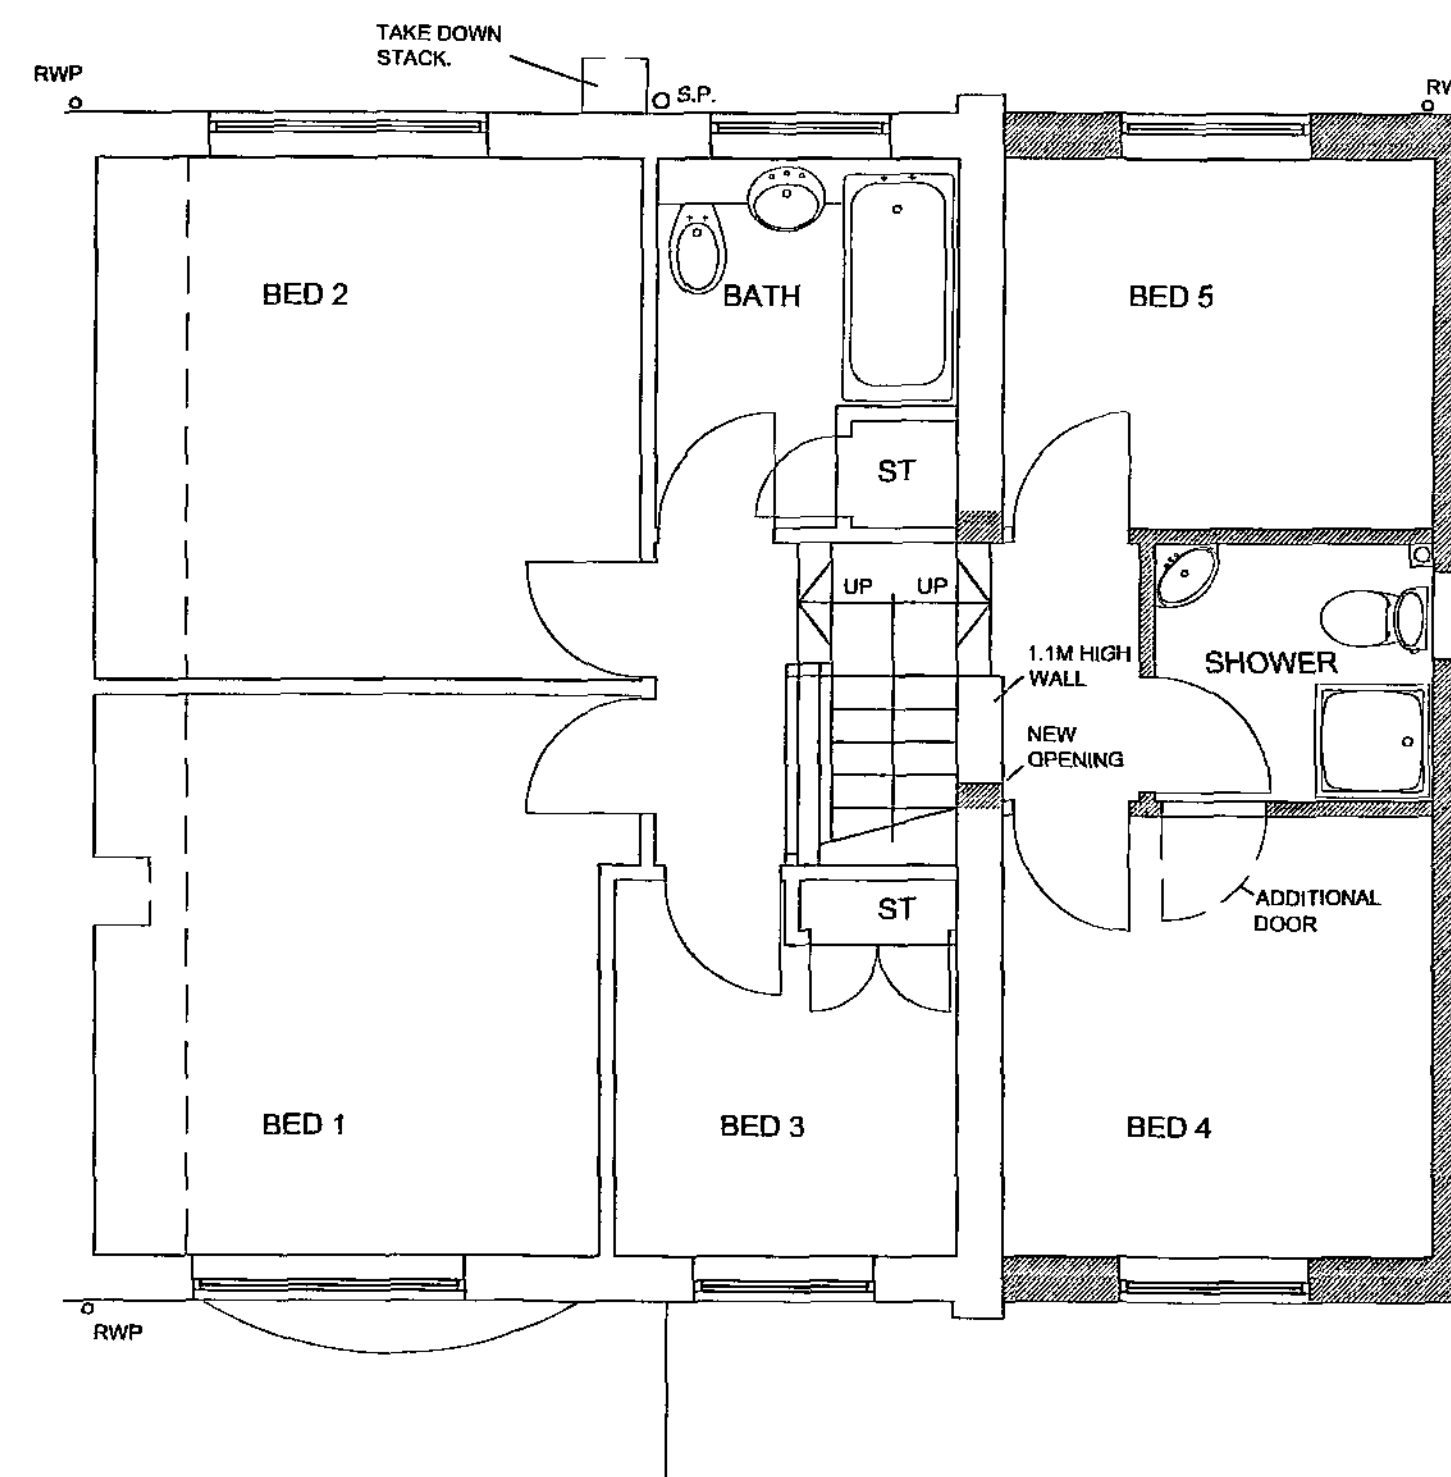

FIRST FLOOR PLAN 1:50

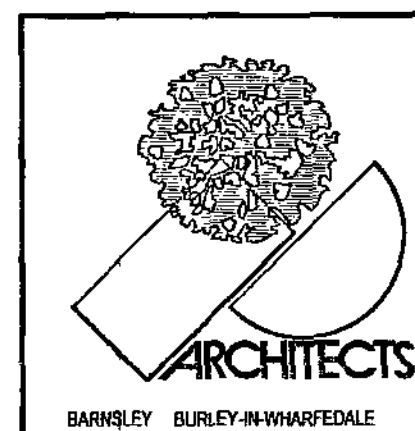

1. THIS DRAWING AND THE COPYRIGHTS AND PATENTS THEREIN ARE THE PROPERTY OF NUTTALL YARWOOD & PARTNERS LIMITED REGISTERED IN ENGLAND AND WALES NO. 481038 AND MAY BE USED OR REPRODUCED ONLY UNDER CONTRACT.
2. CONTRACTORS AND SUB-CONTRACTORS MUST CHECK AND AGREE ALL DIMENSIONS BEFORE PREPARING SHOP DRAWINGS OR COMMENCING WORK ON SITE.
3. CONTRACTORS ARE RESPONSIBLE FOR INFORMING THE ARCHITECT OF ANY DISCREPANCY (DISCOVERED ON THIS DRAWING OR BETWEEN THIS DRAWING AND ANY OTHER RELATED DOCUMENT ISSUED UNDER THE STANDARD FORM OF CONTRACT IN RESPECT OF THE WORK).
4. WRITTEN DIMENSIONS ONLY ARE TO BE USED FROM THIS DRAWING IF IN ANY DOUBT ASK FOR CLARIFICATION.

Notes.


Revisions.

Date	Suffix	Description	Date	Suffix	Description


NUTTALL YARWOOD & PARTNERS LIMITED
CHARTERED ARCHITECTS

The Grove, High Street, Barnsley, S75 3RD. Tel: 01226 206771. Fax: 01226 203889. E-mail: nyp.barnsley@btconnect.com
120 Main Street, Burley-in-Wharfedale, LS29 7JX. Tel: 01943 864441. Fax: 01943 862300. E-mail: nyp.burley@btconnect.com


Project	PROPOSED ALTERATIONS 32 LANSDOWNE CRESCENT BARNLEY	Client	MR. & MRS. OPENSHAW
Drawing Title	PLANS, ELEVATIONS	Date	AUG. 2012
Ref	42/46	Scale	A1 @ 1:50
		Dwg. No.	P 1
		Rev.	

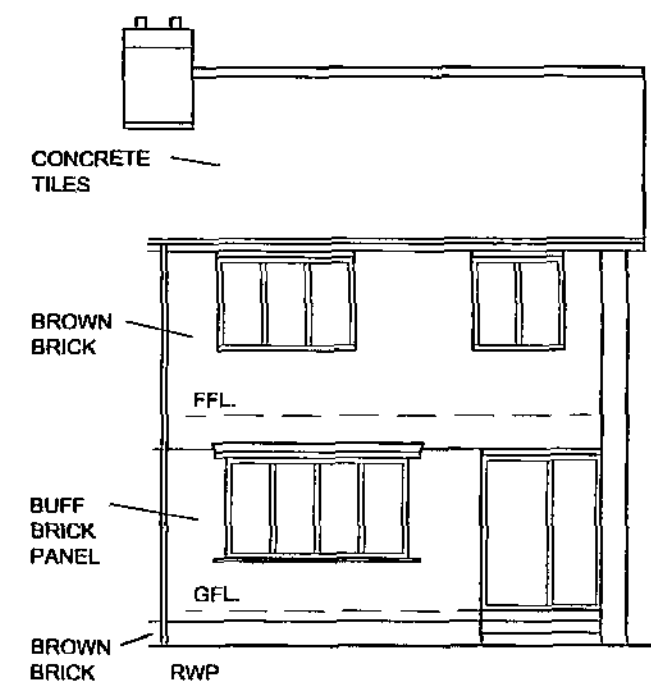



WEST ELEVATION 1:100

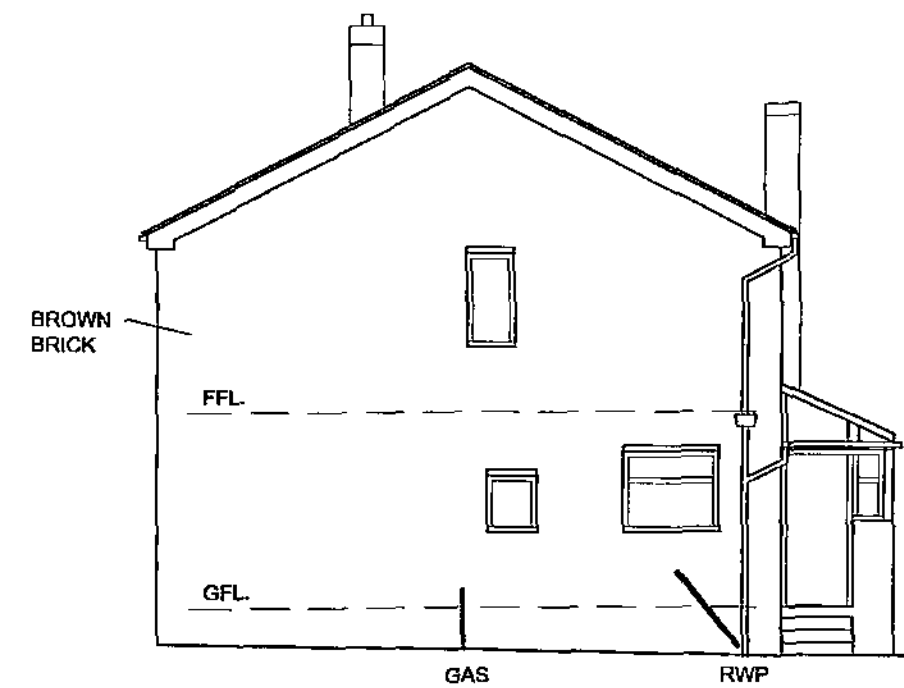


SOUTH ELEVATION 1:100

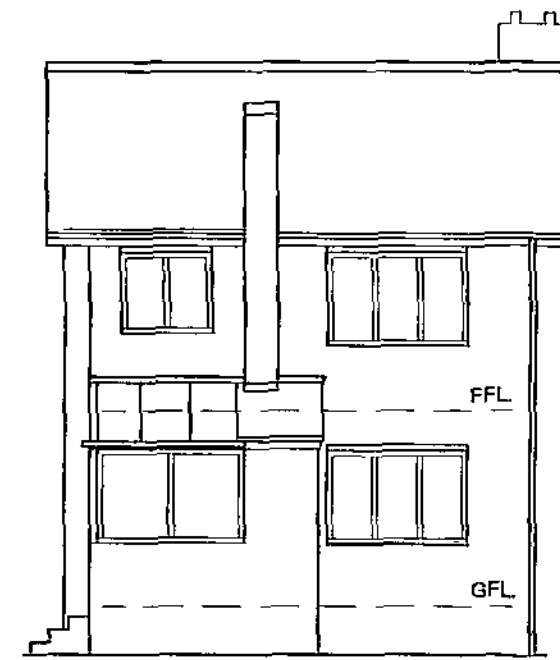

EAST ELEVATION 1:100

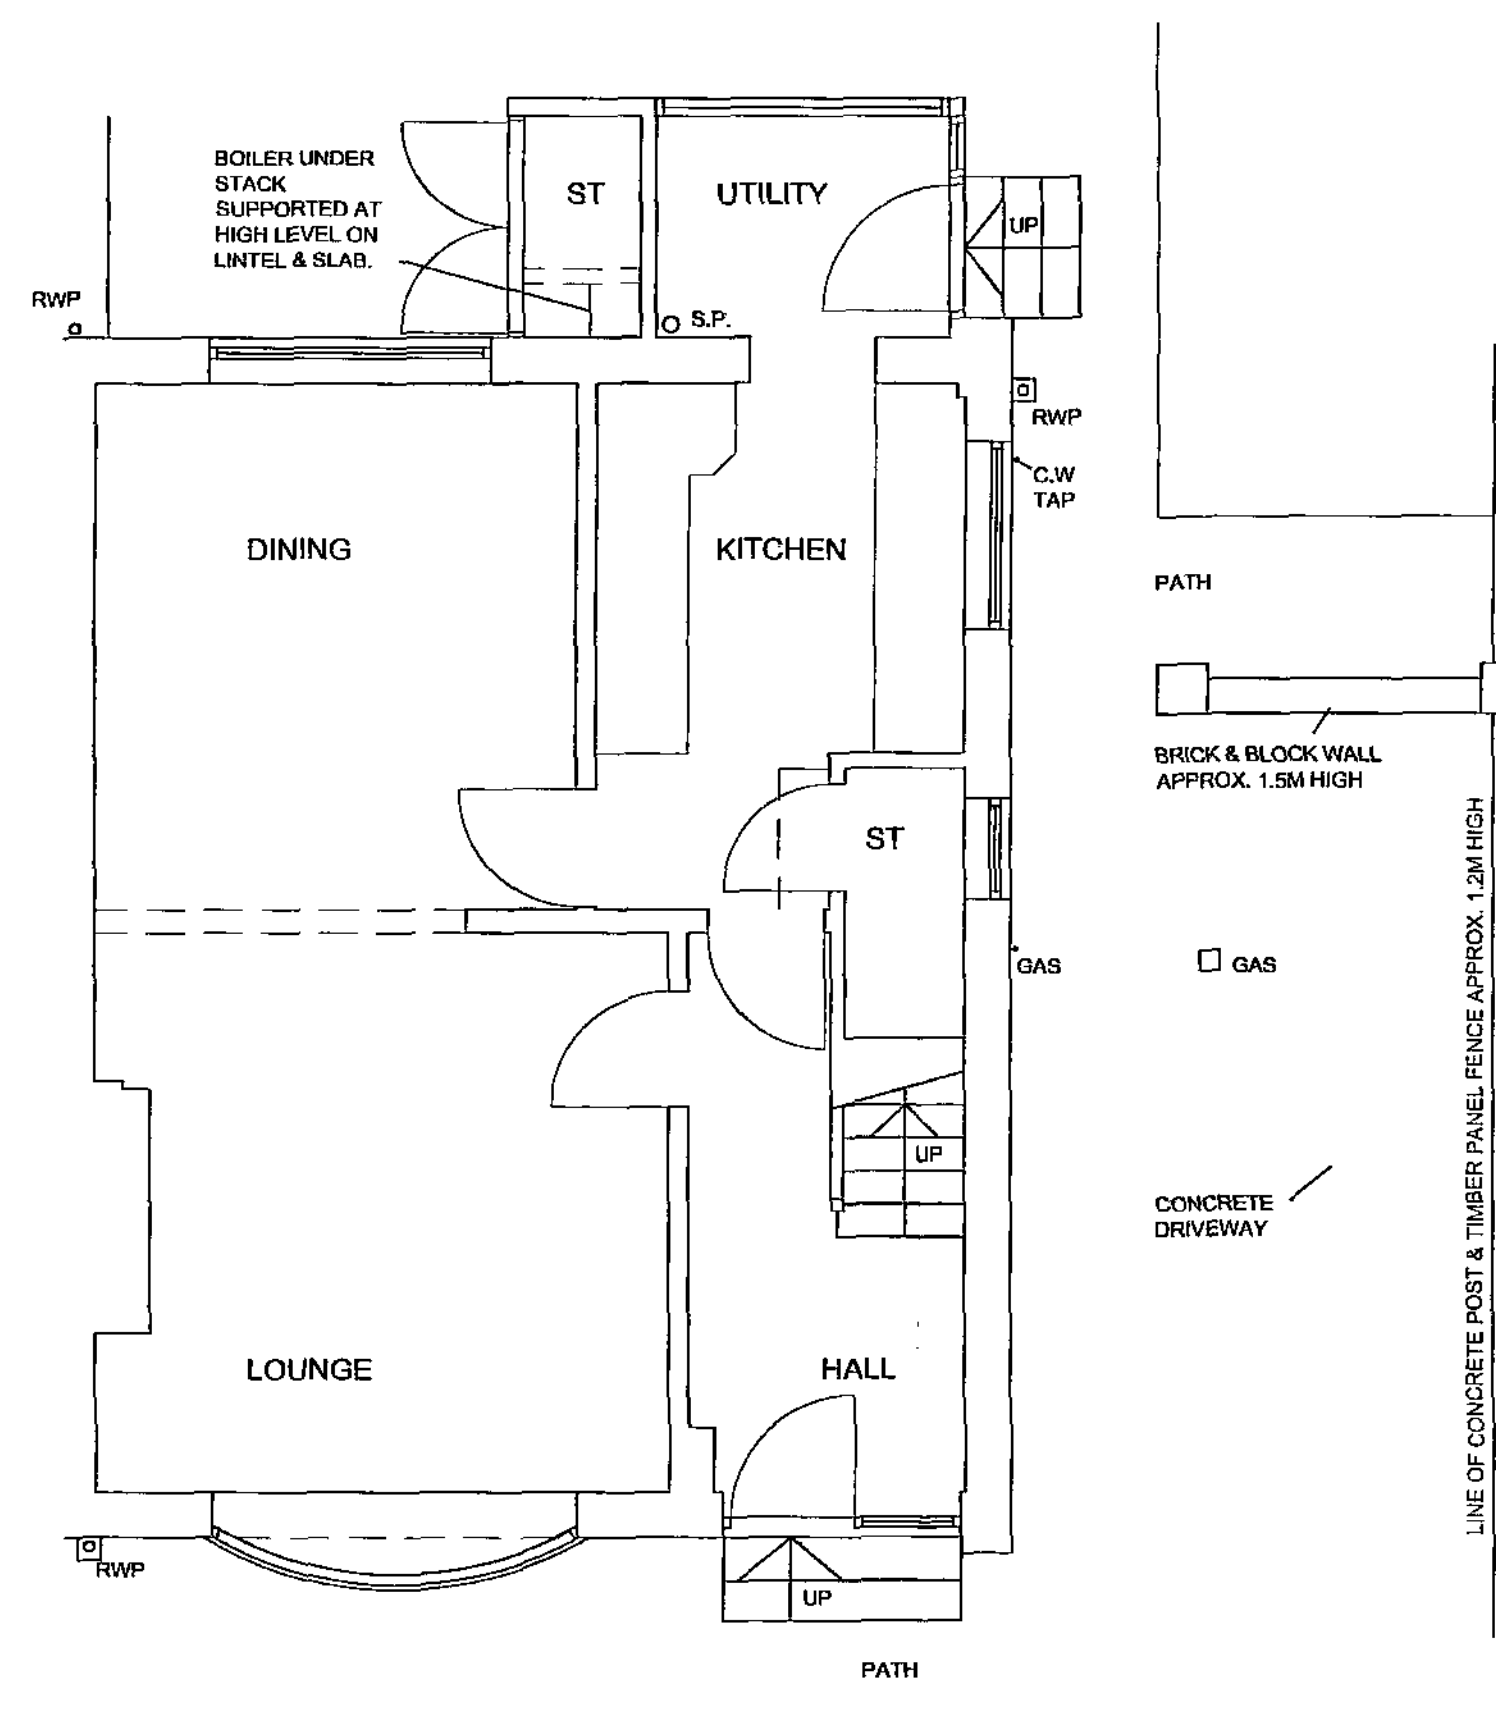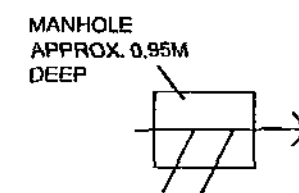

GROUND FLOOR PLAN 1:50

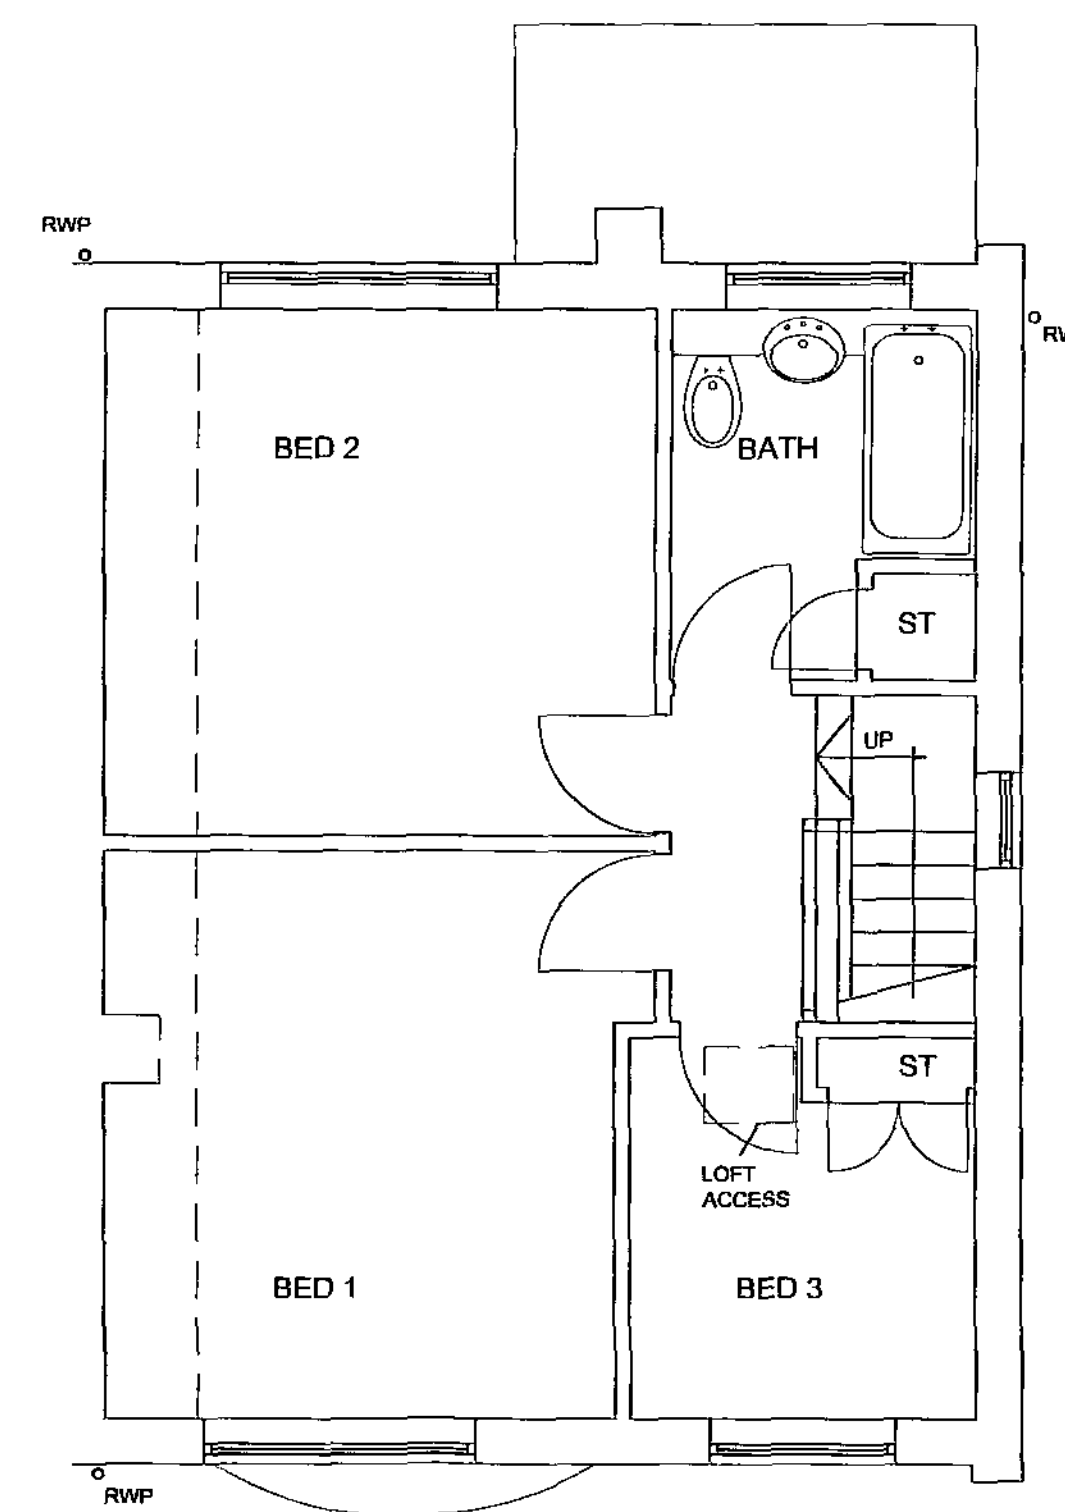

FIRST FLOOR PLAN 1:50



1. THIS DRAWING AND THE COPYRIGHTS AND PATENTS THEREIN ARE THE PROPERTY OF NUTTALL YARWOOD & PARTNERS LIMITED REGISTERED IN ENGLAND AND WALES NO. 481338 AND MAY BE USED OR REPRODUCED ONLY UNDER CONTRACT.

2. CONTRACTORS AND SUB-CONTRACTORS MUST CHECK AND AGREE ALL DIMENSIONS BEFORE PREPARING SHOP DRAWINGS OR COMMENCING WORK ON SITE.

3. CONTRACTORS ARE RESPONSIBLE FOR INFORMING THE ARCHITECT OF ANY DISCREPANCY DISCOVERED ON THIS DRAWING OR BETWEEN THIS DRAWING AND ANY OTHER RELATED DOCUMENT ISSUED UNDER THE STANDARD FORM OF CONTRACT IN RESPECT OF THE WORK.

4. WRITTEN DIMENSIONS ONLY ARE TO BE USED FROM THIS DRAWING. IF IN ANY DOUBT ASK FOR CLARIFICATION.

Notes.

Revisions.

Date	Suffix	Description	Date	Suffix	Description

NUTTALL YARWOOD & PARTNERS LIMITED
CHARTERED ARCHITECTS

The Grove, High Street, Donworth, Barnsley, S75 3RQ. Tel: 01226 206771. Fax: 01226 200988. E-mail: nyp.barnsley@btconnect.com
 120 Main Street, Rurley-in-Wharfedale, LS29 7JX. Tel: 01943 864441. Fax: 01943 862200. E-mail: nyp.barnsley@btconnect.com

Project.	PROPOSED ALTERATIONS 32 LANSLOWNE CRESENT BARNLEY	Client.	MR. & MRS. OPENSHAW
Drawing Title.	SURVEY	Date.	JULY 2012
Ref.	42/46	Dwg. No.	S1
		Rev.	