



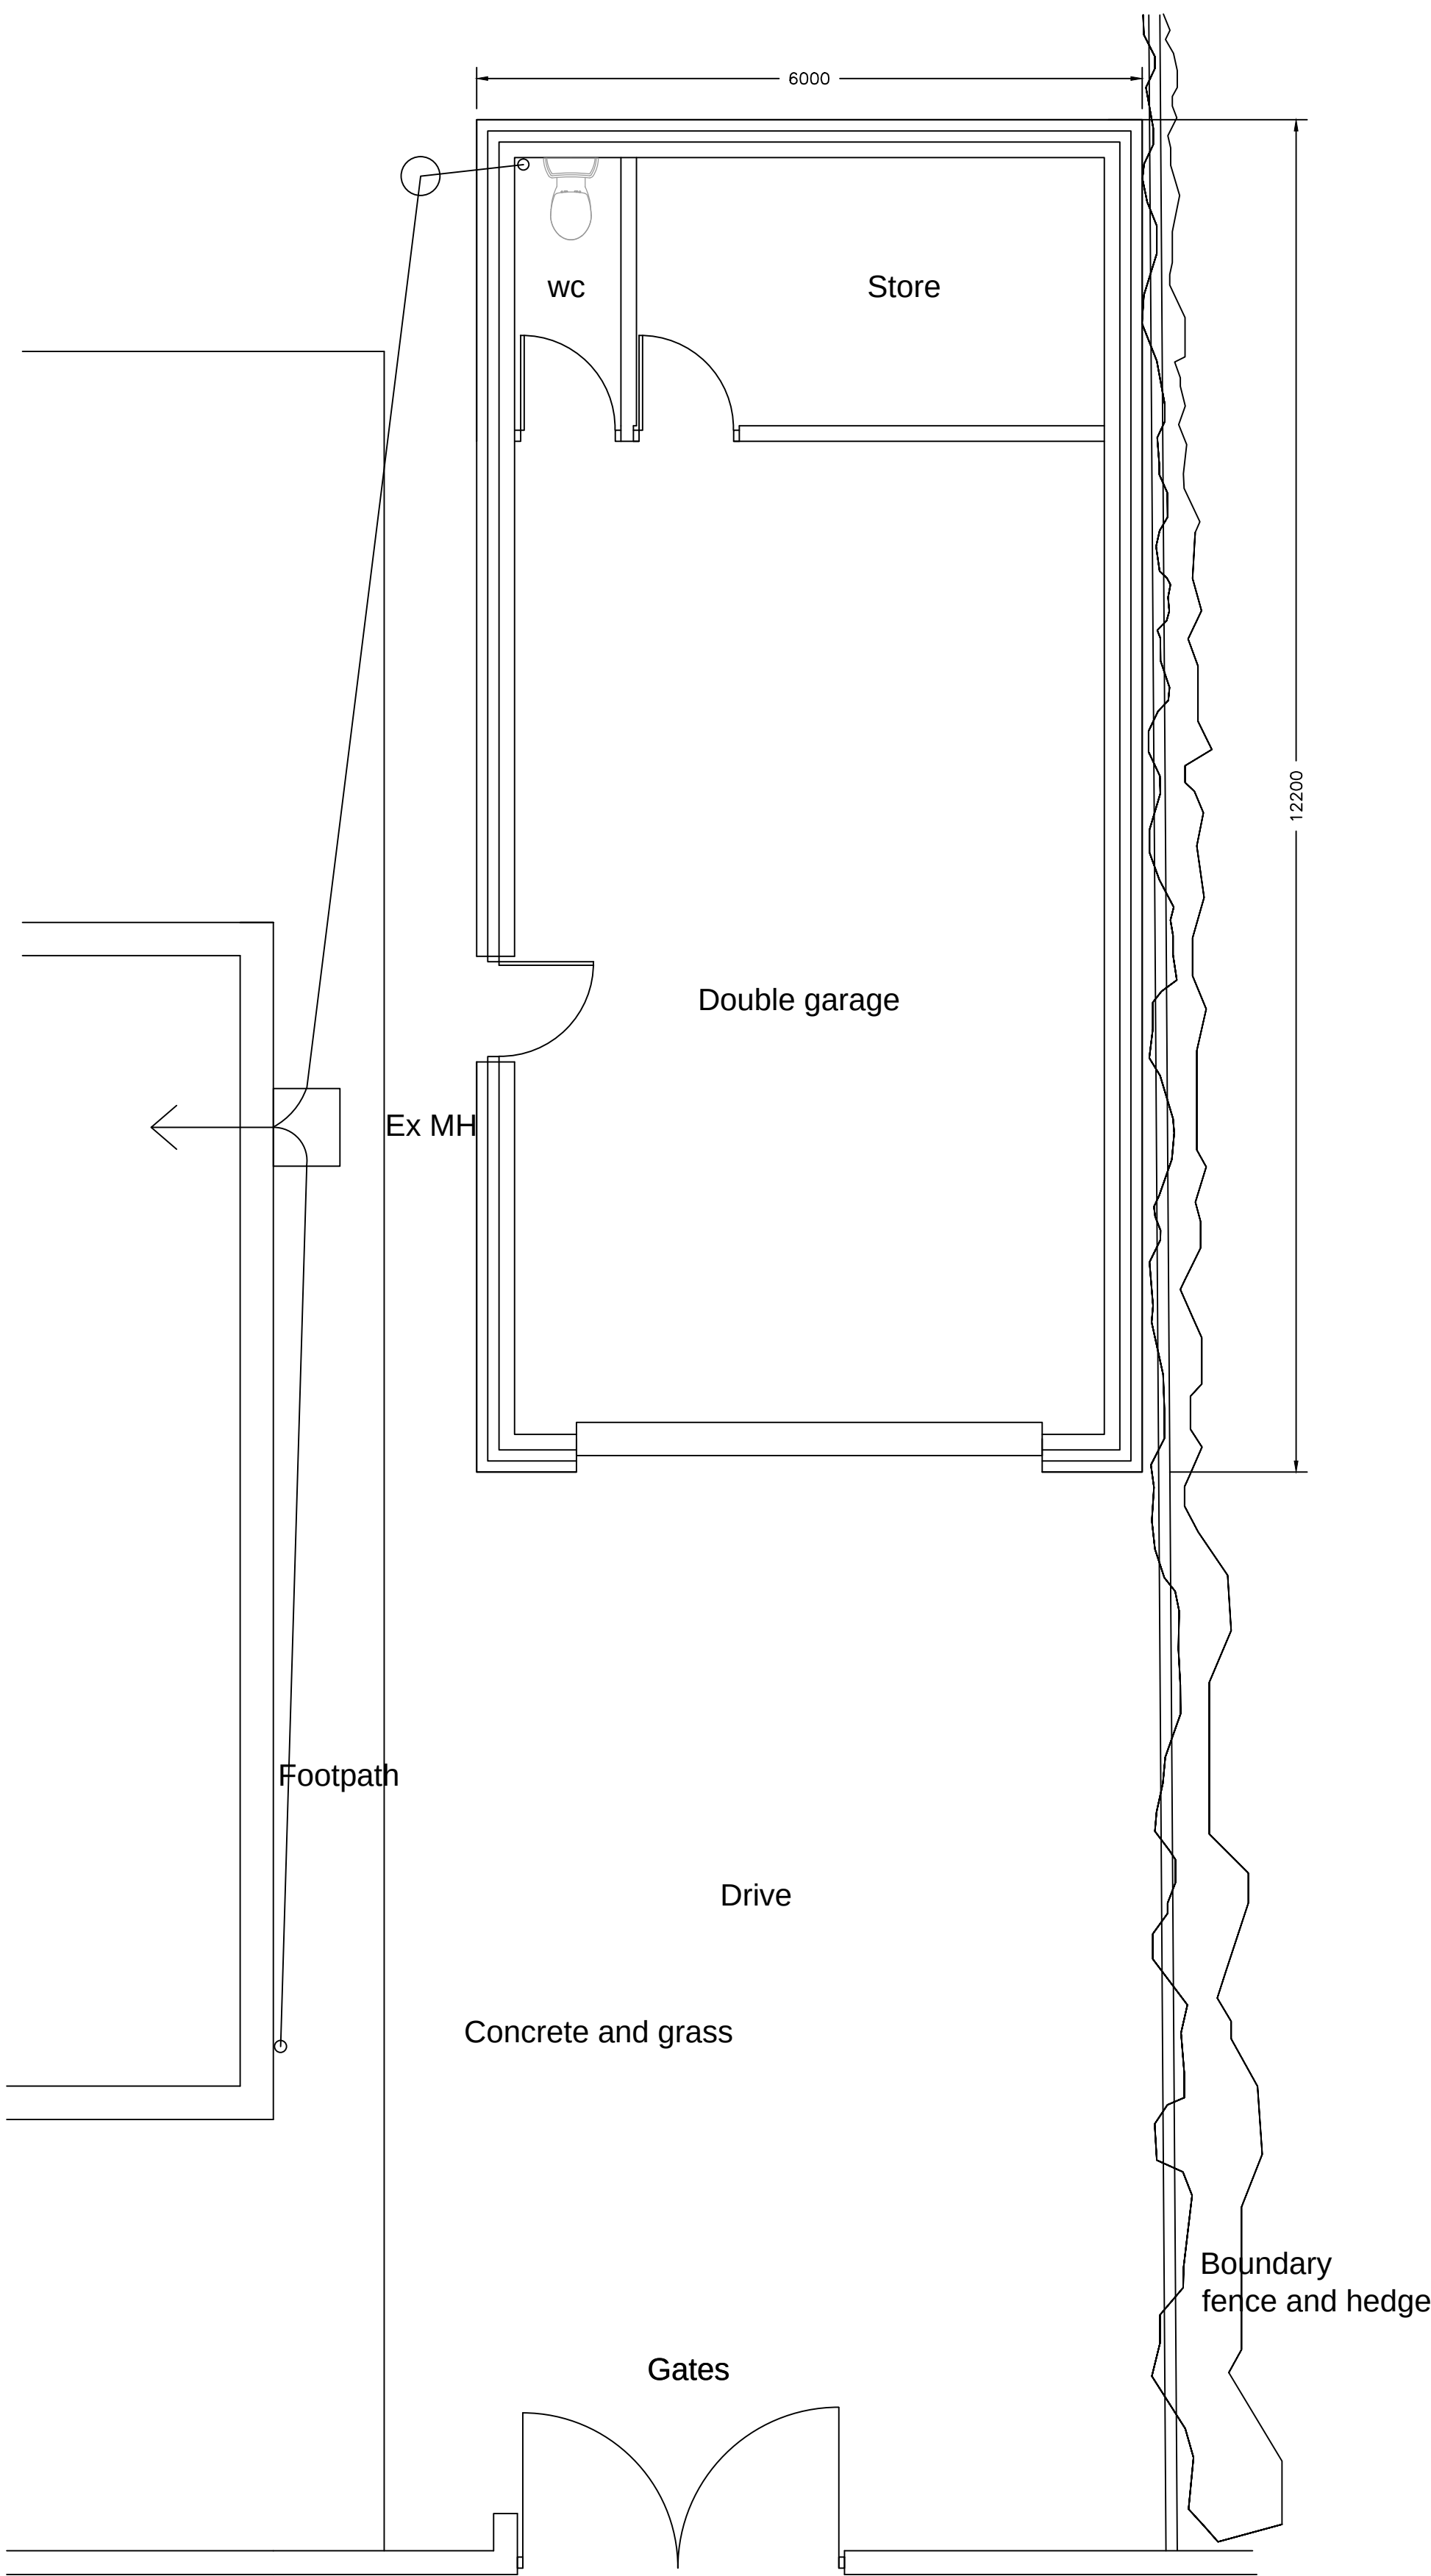


PROPOSED FLOOR PLAN

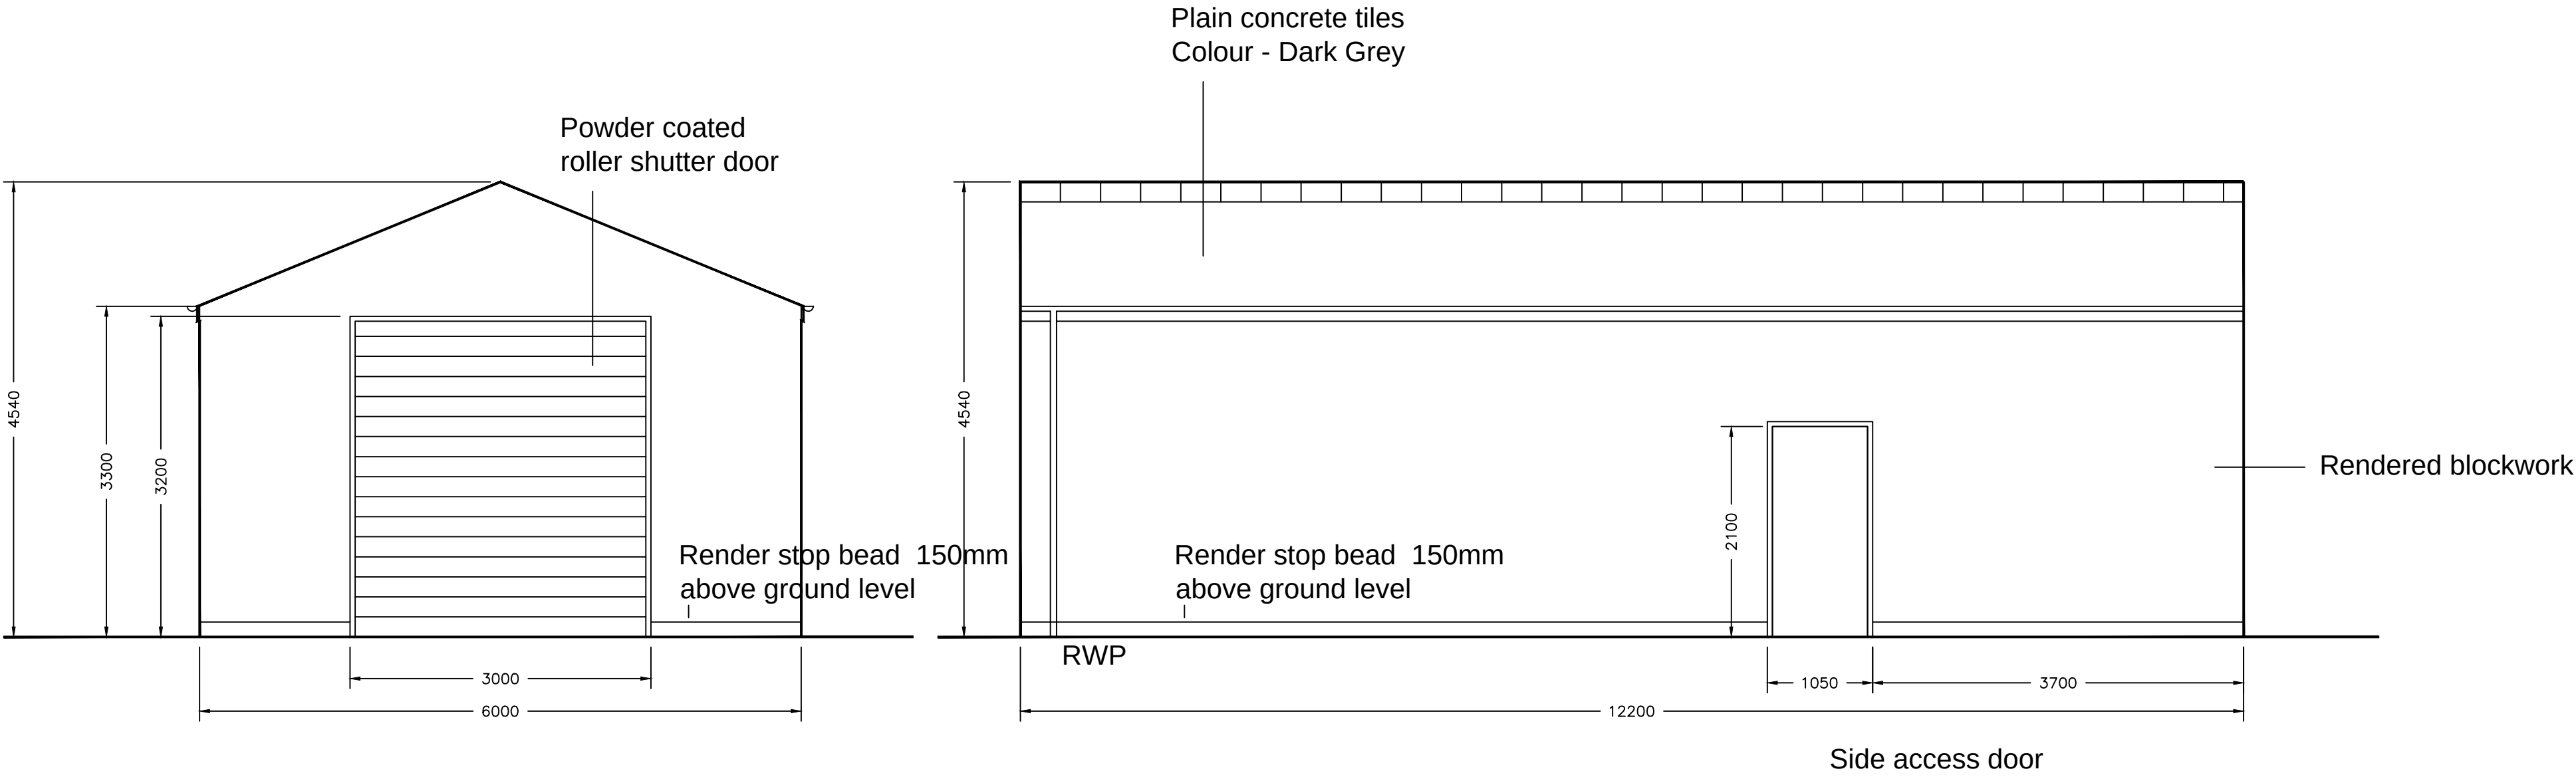


PROPOSED FRONT ELEVATION

PROPOSED SIDE ELEVATION

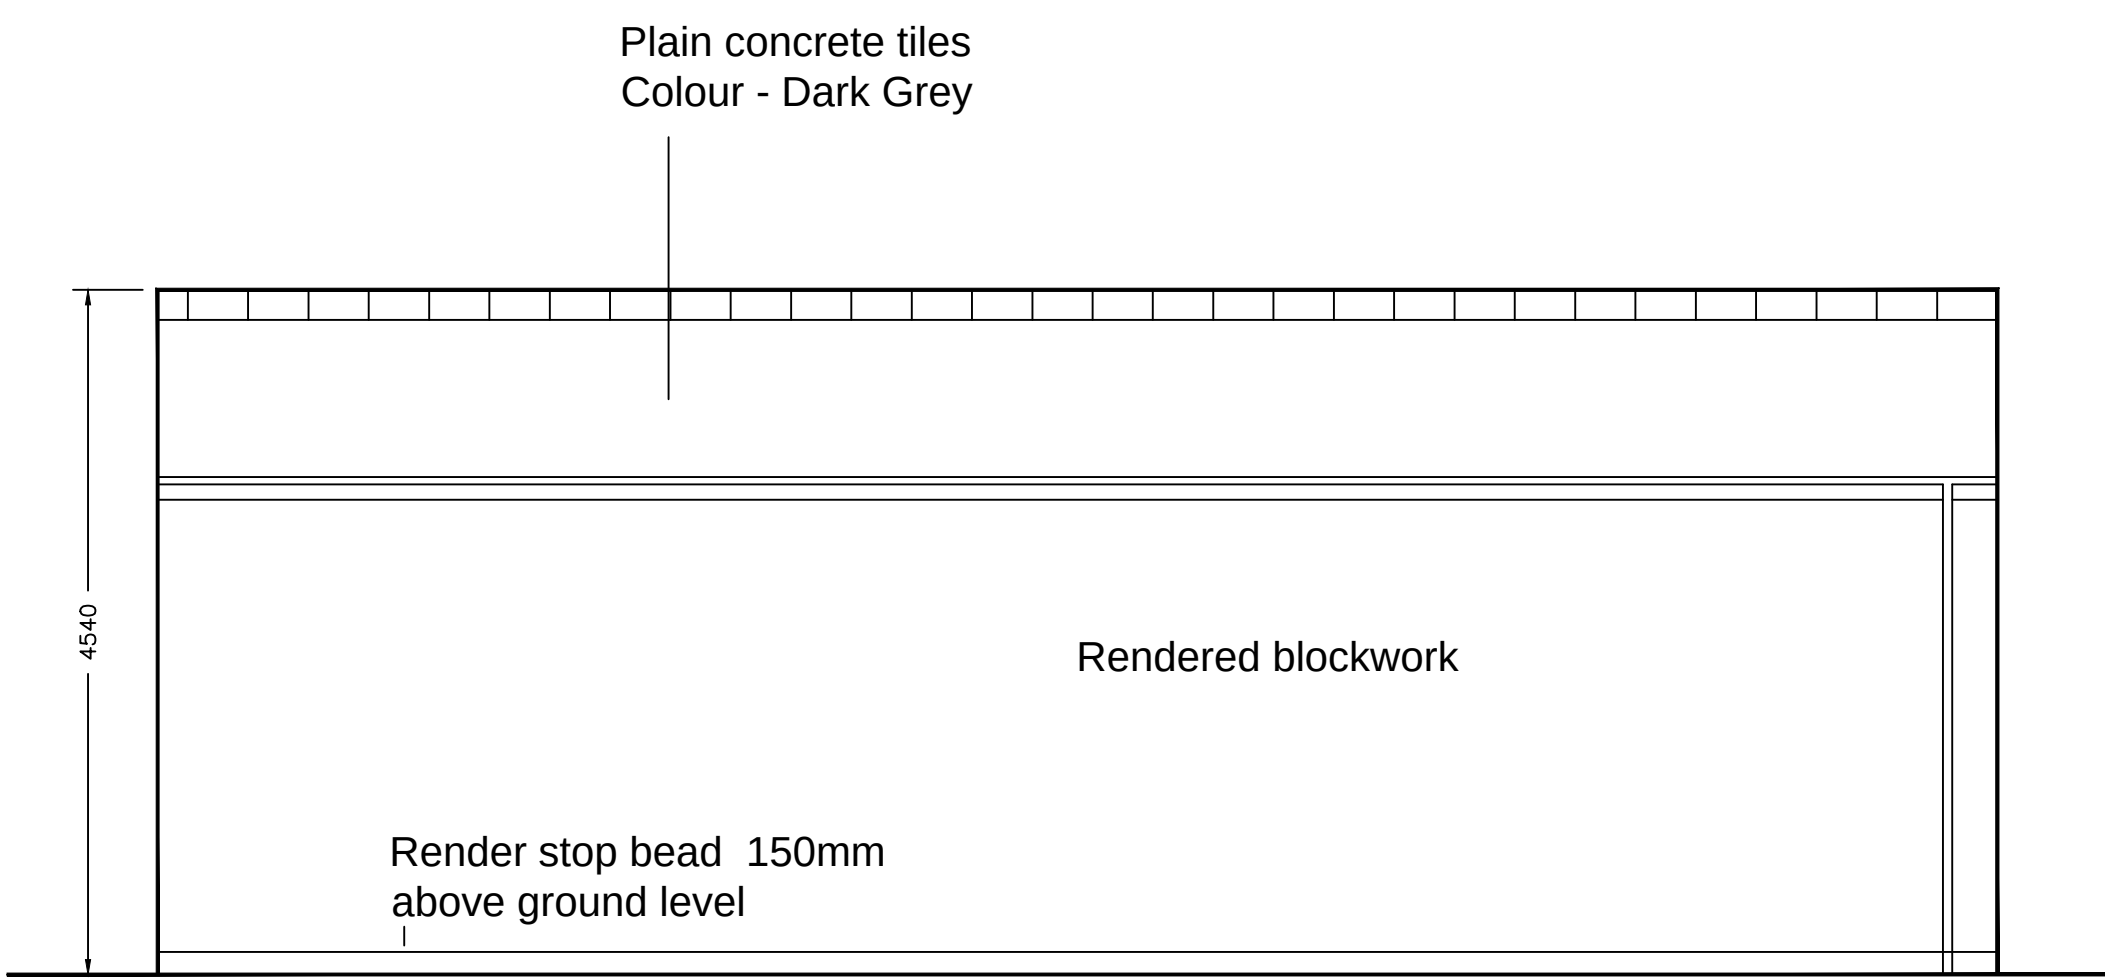

PROPOSED SIDE ELEVATION

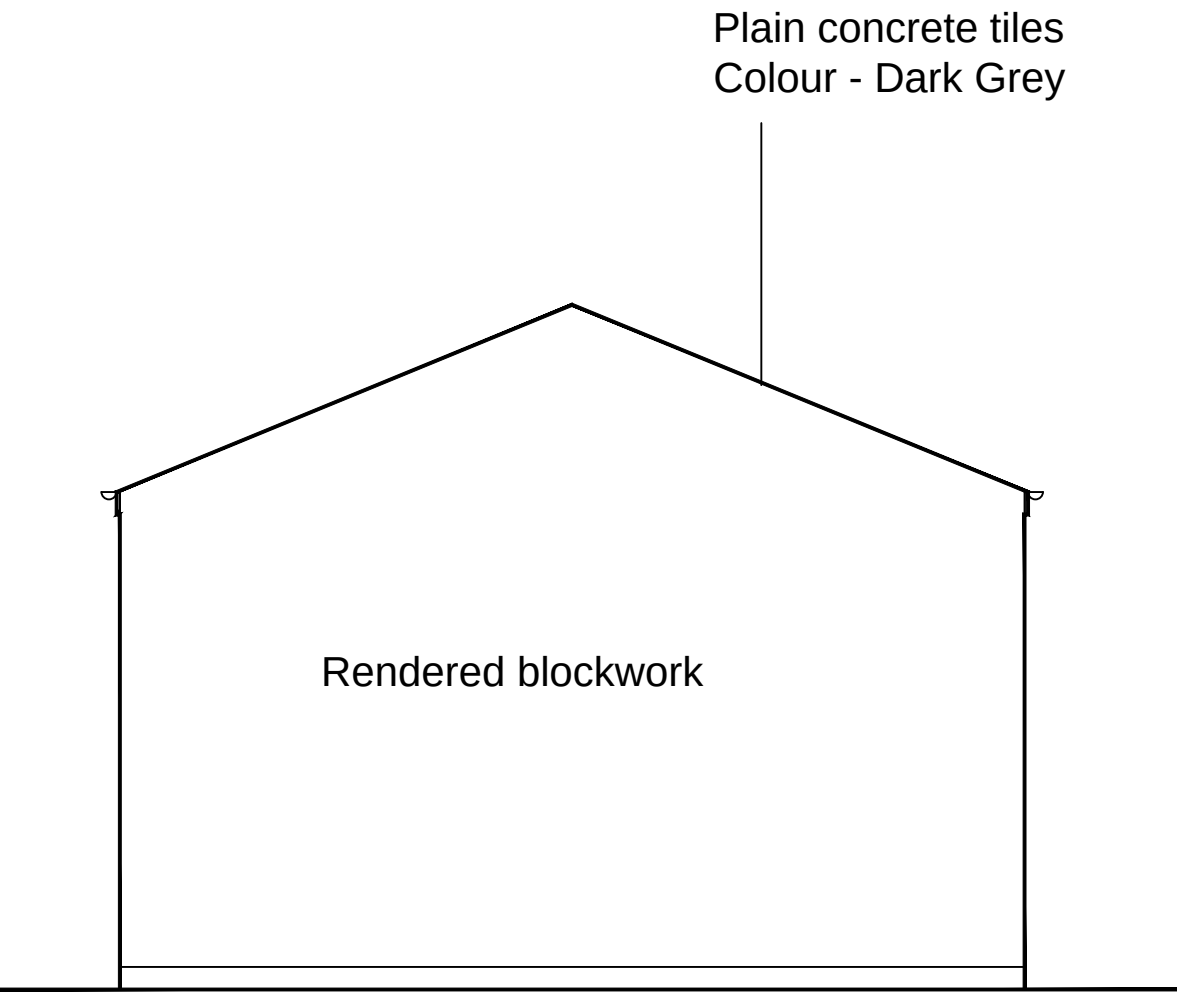

PROPOSED REAR ELEVATION

A	21-3-17	Changed from brick to render and 6m wide	DRN	CKD
REV	DATE	DESCRIPTION	DRN	CKD
CLIENT				
Phillip Sheridan				
PROJECT				
PROPOSED GARAGE 27 COMMON ROAD BRIERLEY S72 9ER				
TITLE				
EXISTING PLANS AND ELEVATIONS				
STAGE				
PLANNING				
PROJECT No. PS/2017/002		DRAWING No. 002		REV. .
SCALE A1 @ 1:50		DATE FEB 2017		
DRAWN .		CHECKED ...		