


Extent of Land Ownership

Extent of Proposed Site

Boundary Legend


1 : 1000

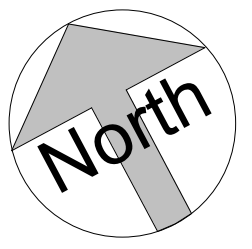

0m 5m 10m 20m

Scale Bar

1 : 200

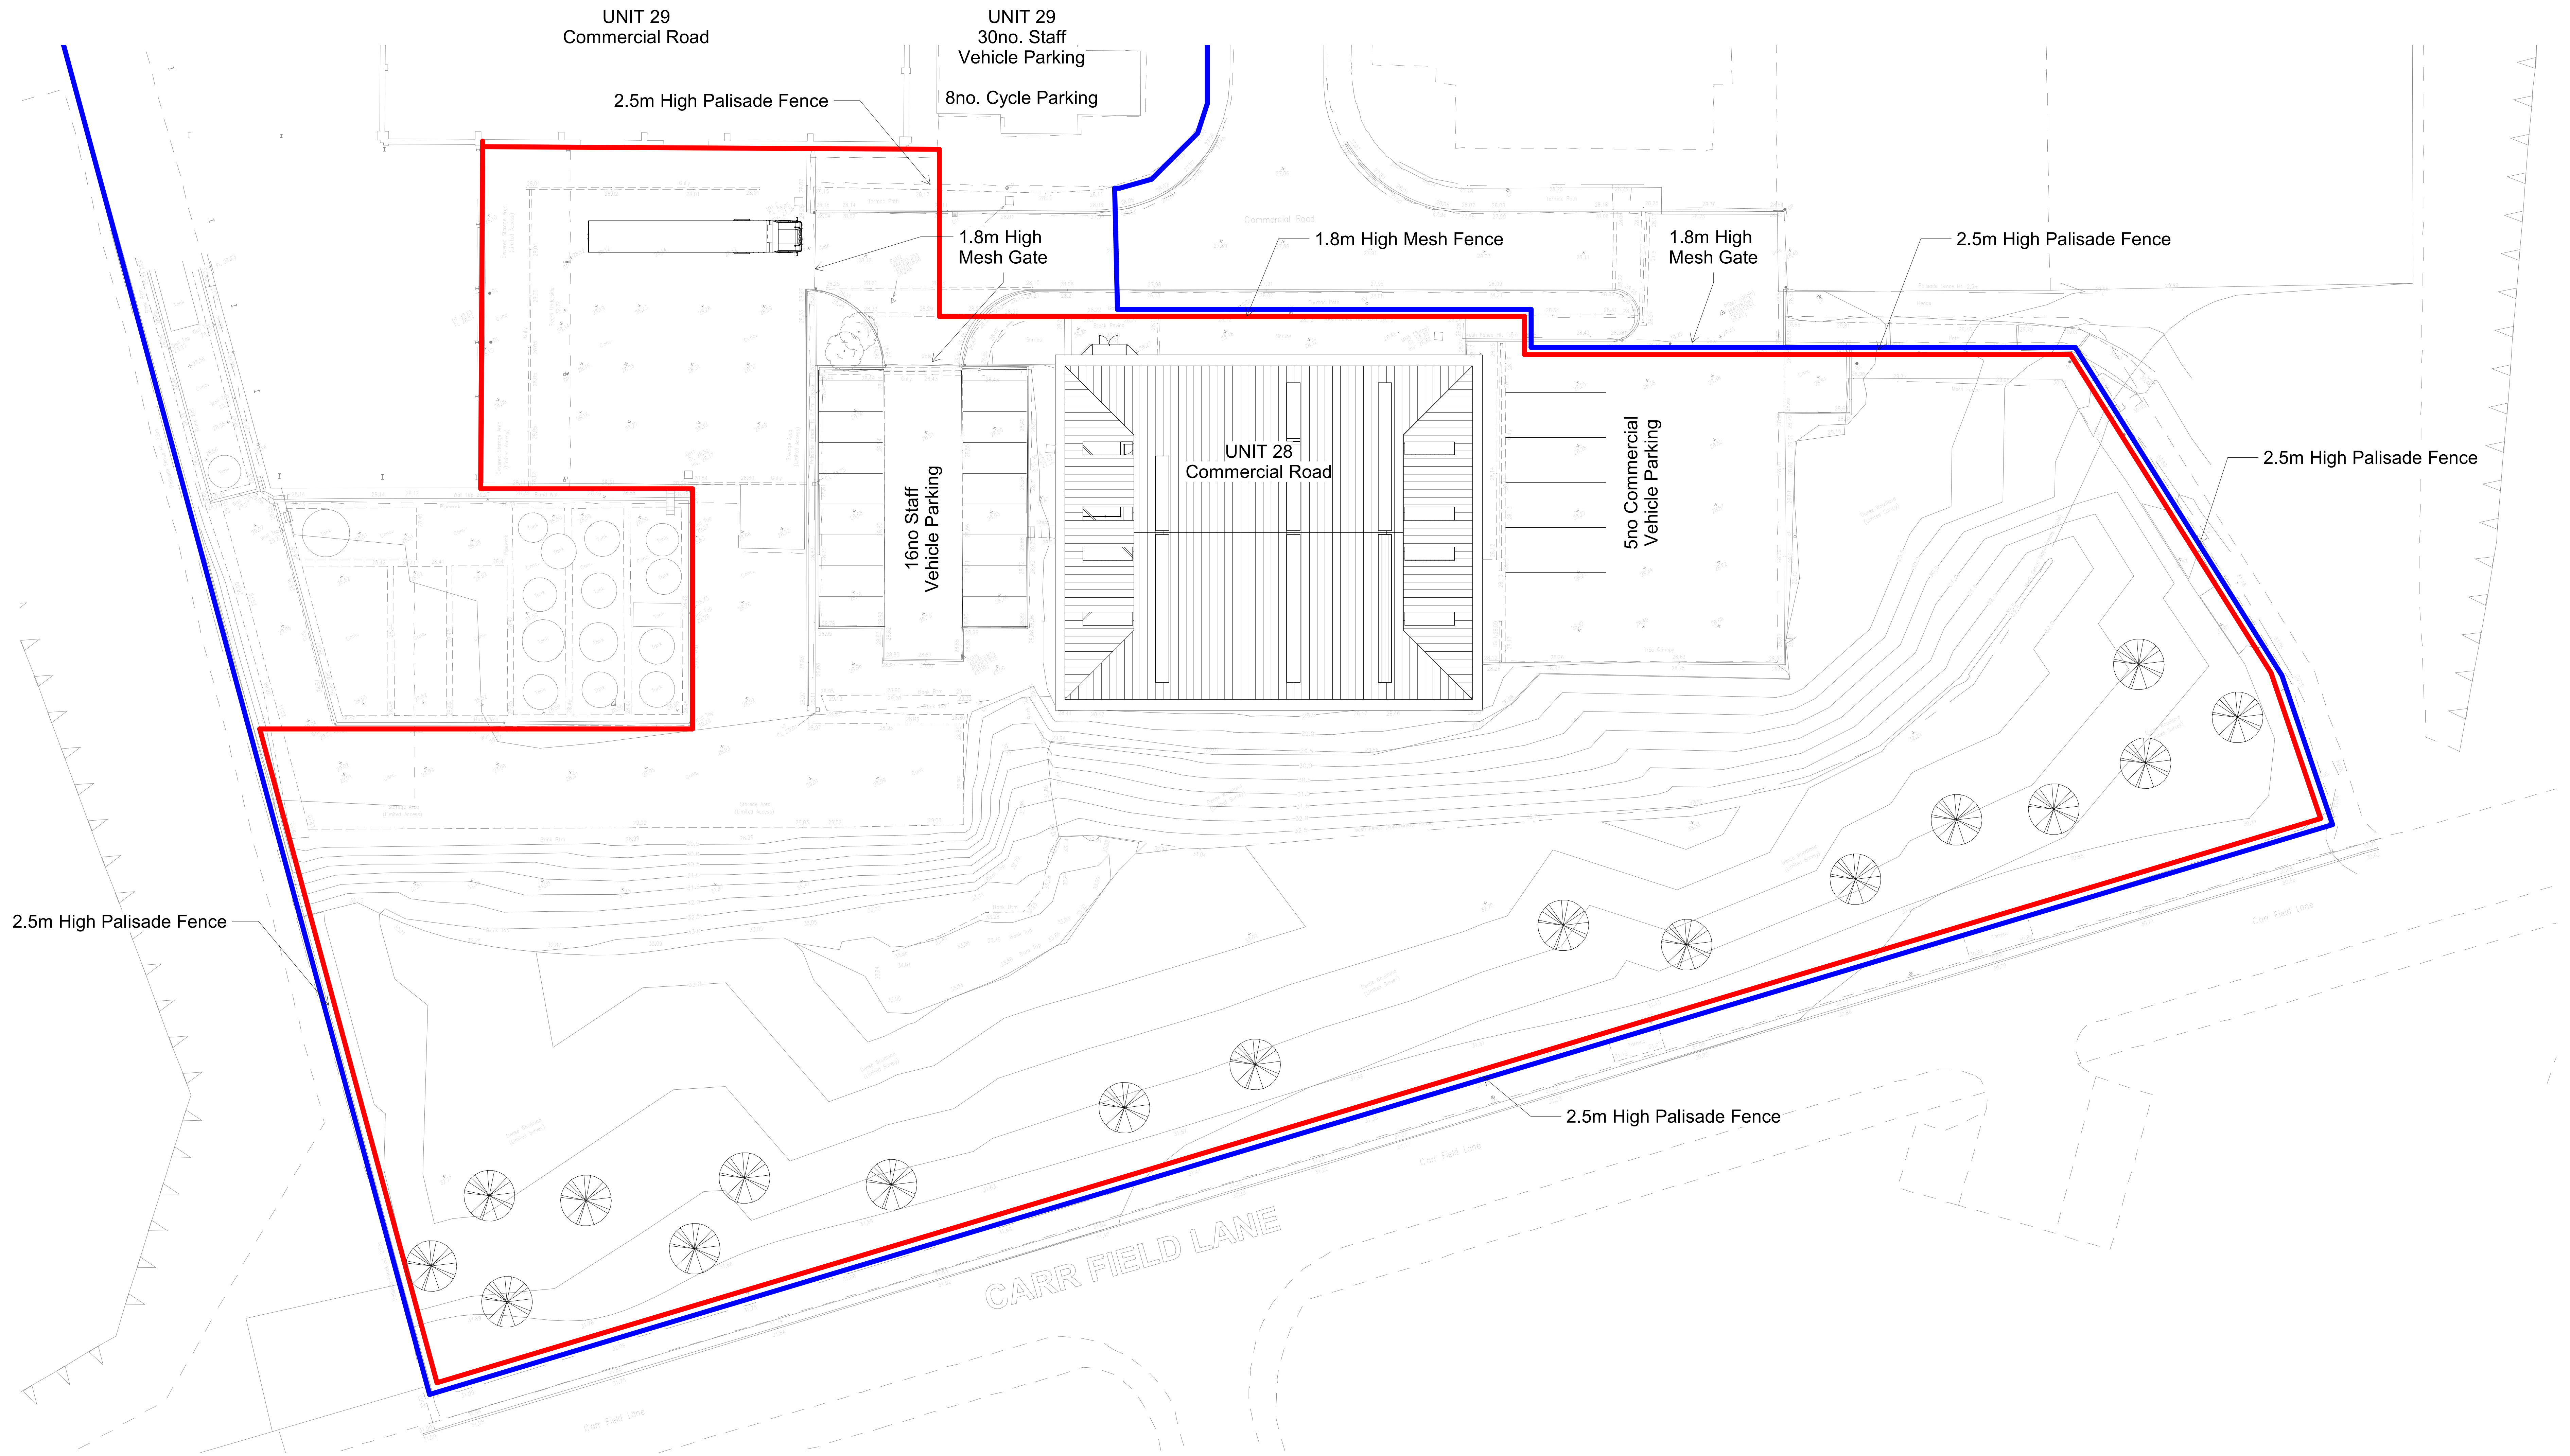

1 Site Plan As Existing

1 : 200

NOTES

B	18.02.19	Boundary Lines amended	JHT	JH
A	21.01.19	Parking identified	JHT	JH
Rev	Date	Description	DR	CH



GGP
CONSULT



CONSULTING ENGINEERS
ARCHITECTS
PROJECT MANAGEMENT
2 Hallam Road
Priory Park East
HULL HU4 7DY
United Kingdom

Telephone (+44) 01482 627963
Fax (+44) 01482 641736
Email info@ggpconsult.co.uk

Client: Granville Oil & Chemicals Ltd.

Job Title: Proposed Extension Unit 28 Goldthorpe Industrial Estate Rotherham

Drawing Title: Site Plan As Existing

Status	PLANNING		
Scale	As indicated	Date	02/01/2019
Drawn By	JHT	Checked	JC
		Approved	AT
Dwg. No.	27988 AA_(100)_02	Rev	B

A0 - ORIGINAL SHEET SIZE