
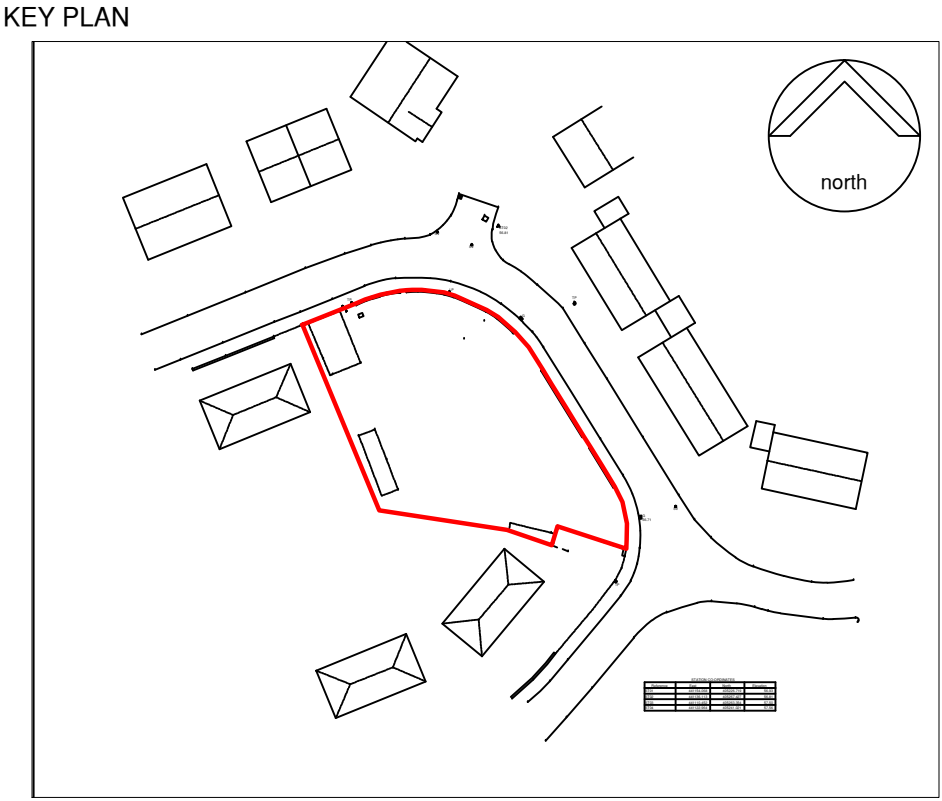


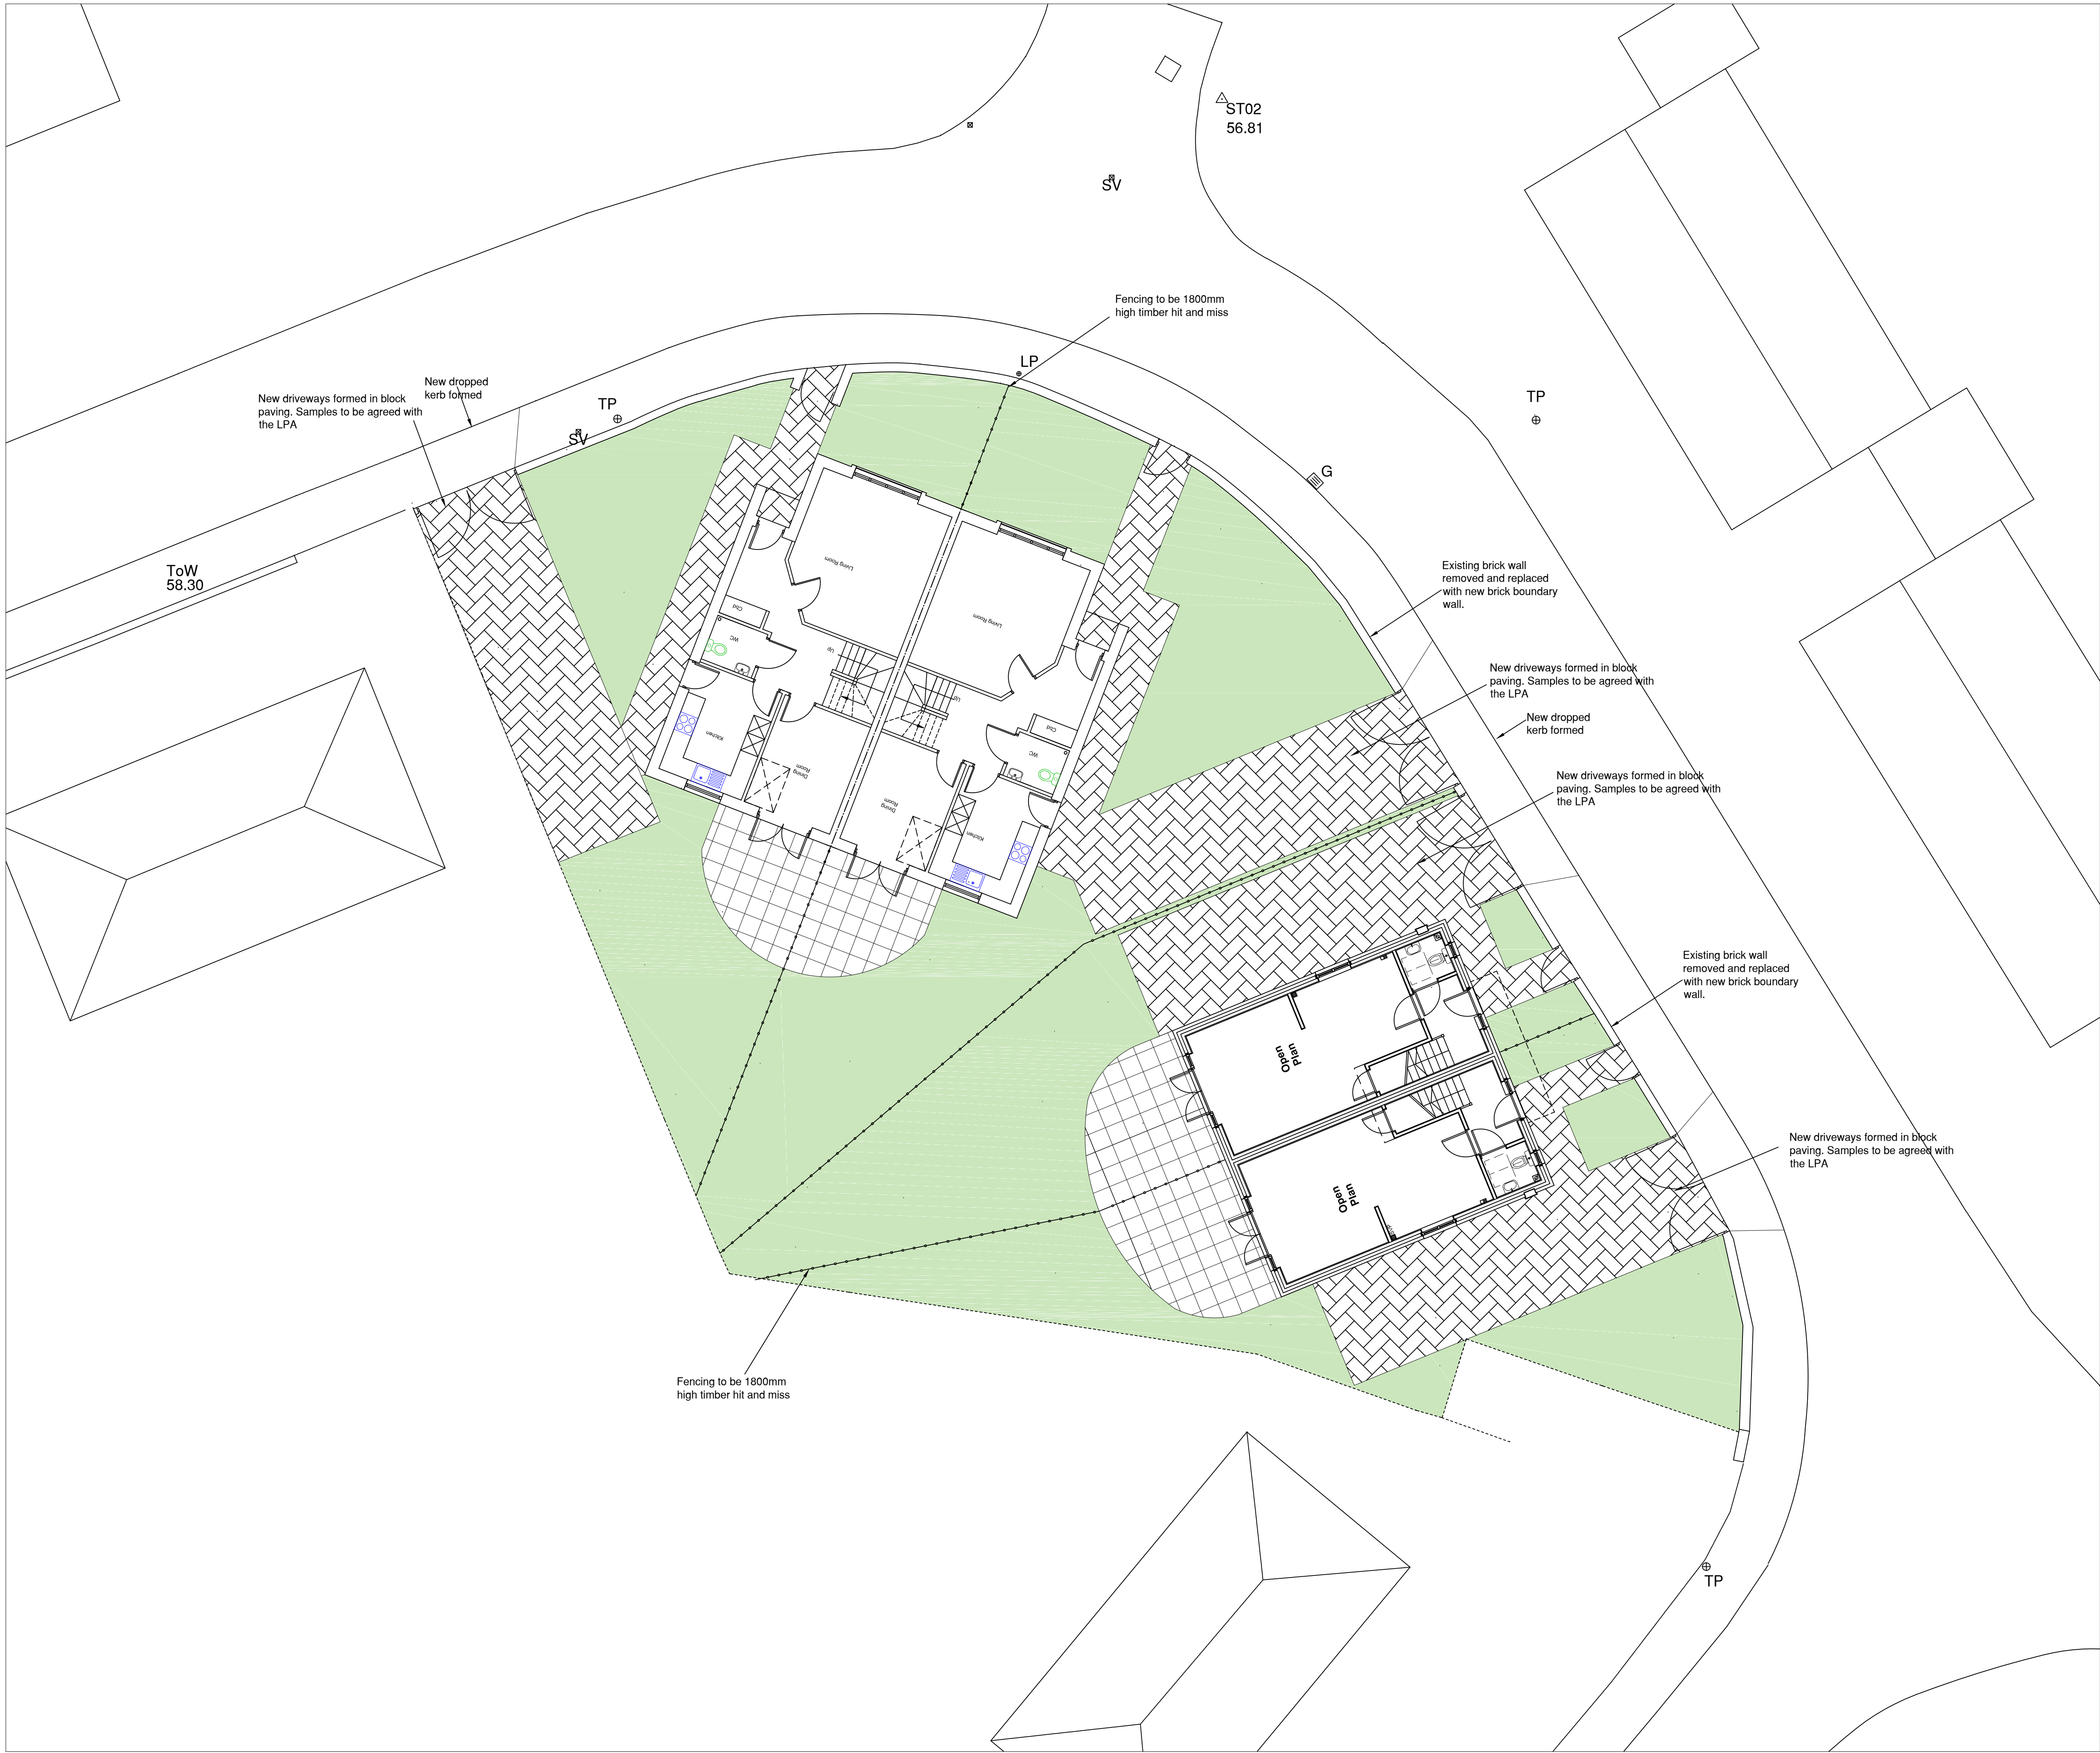

NOTES:

This drawing is produced for use in this project only and may not be used for any other purpose. NPS Property Consultants Ltd accept no liability for the use of this drawing other than the purpose for which it was intended in connection with this project as recorded on the title block fields 'Purpose for Issue' and 'File Status Code'.

This drawing may not be reproduced in any form without prior written agreement.

Do not scale from the drawing, use written dimensions only.

REVISED BY: DATE: CHECKED BY: DATE:			
SCALE BAR			
PURPOSE OF ISSUE			
FILE STATUS CODE			
© COPYRIGHT NPS GROUP			A1
Ordnance Survey mapping reproduced by permission of the Controller of HM Stationery Office Crown Copyright. Ordnance Survey Licence No: 100022264			



NPS Property Consultants Ltd
GATEWAY PLAZA
SACKVILLE STREET, BARNSELY
SOUTH YORKSHIRE, S70 9GG
TEL: 01226 774605 FAX: 01226 774399
EMAIL: barnsley@nps.co.uk

Head Office:
Lancaster House, 18 Central Avenue, St Andrews Business Park,
Newrich, NPT 26H. Tel: 01663 750000 Fax: 01603 750001

Other Office locations can be found on our website: www.nps.co.uk

Property Design and Management Services

CLIENT
Berneslai Homes

PROJECT
**Proposed Residential Development
Bellbrooke Avenue
Darfield**

TITLE
Proposed Site Plan

SCALES 1:100	DATE June 14	DRAWN SPC	CHECKED
-----------------	-----------------	--------------	---------

FILE / DRAWING NAME						REV CODE
PROJECT NR 15-1-1009	ZONE -	LEVEL -	TYPE DR	ROLE A	UNIQUE NR 11	