




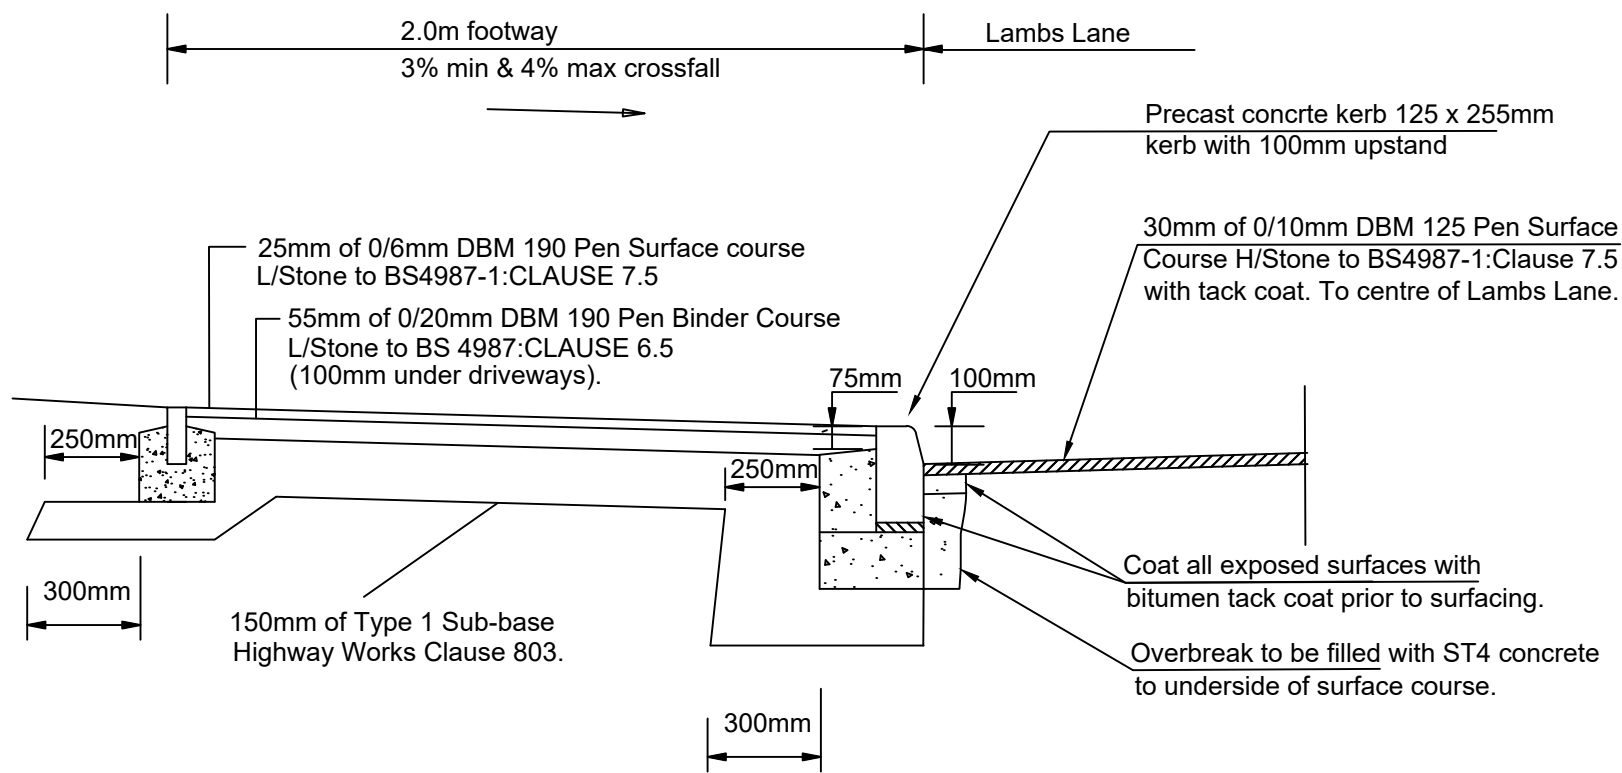


TYPICAL FOOTWAY ON LAMB LANE

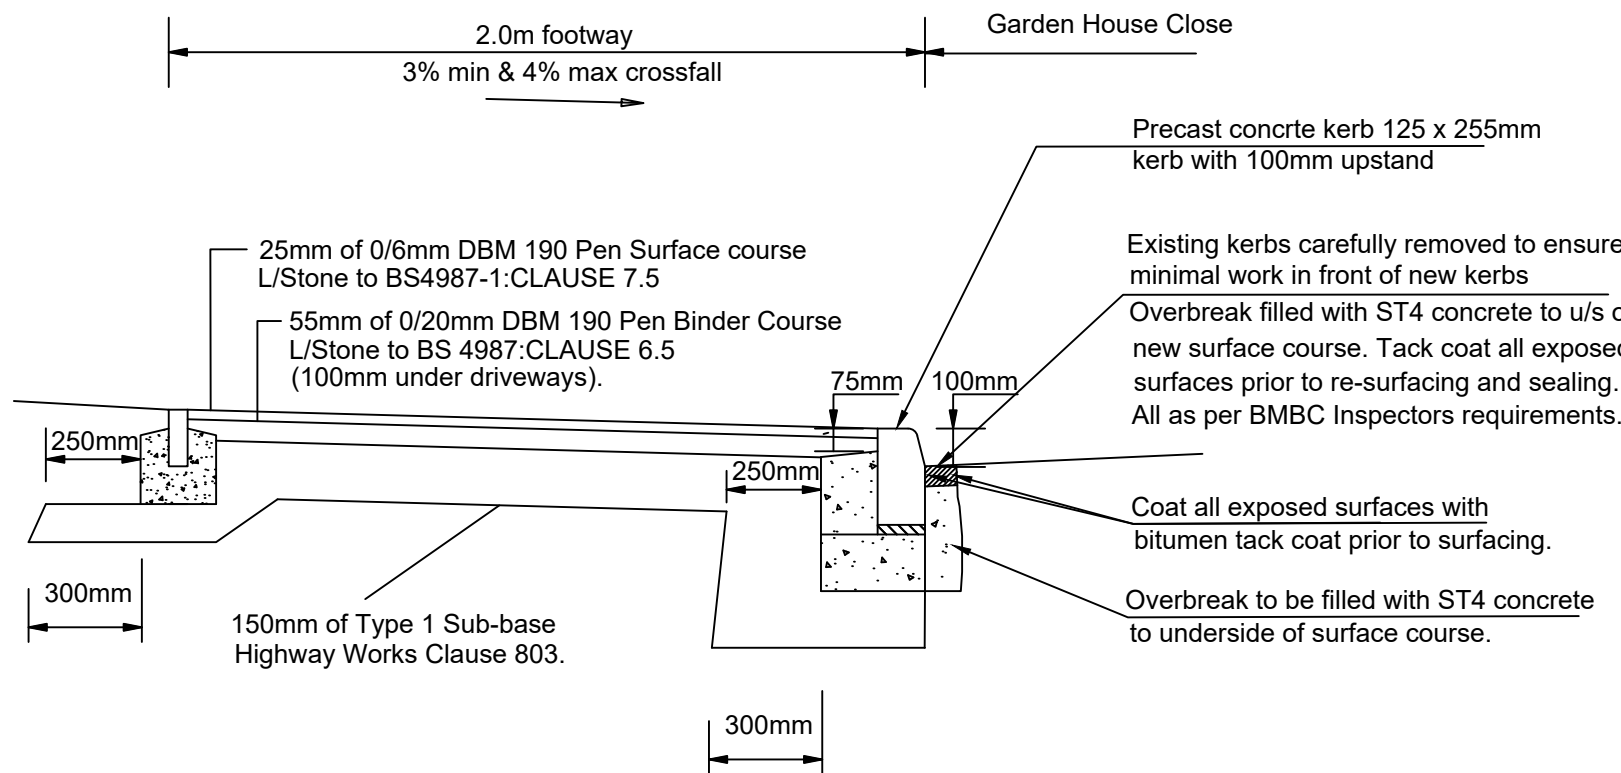


TYPICAL FOOTWAY ON GARDEN HOUSE CLOSE

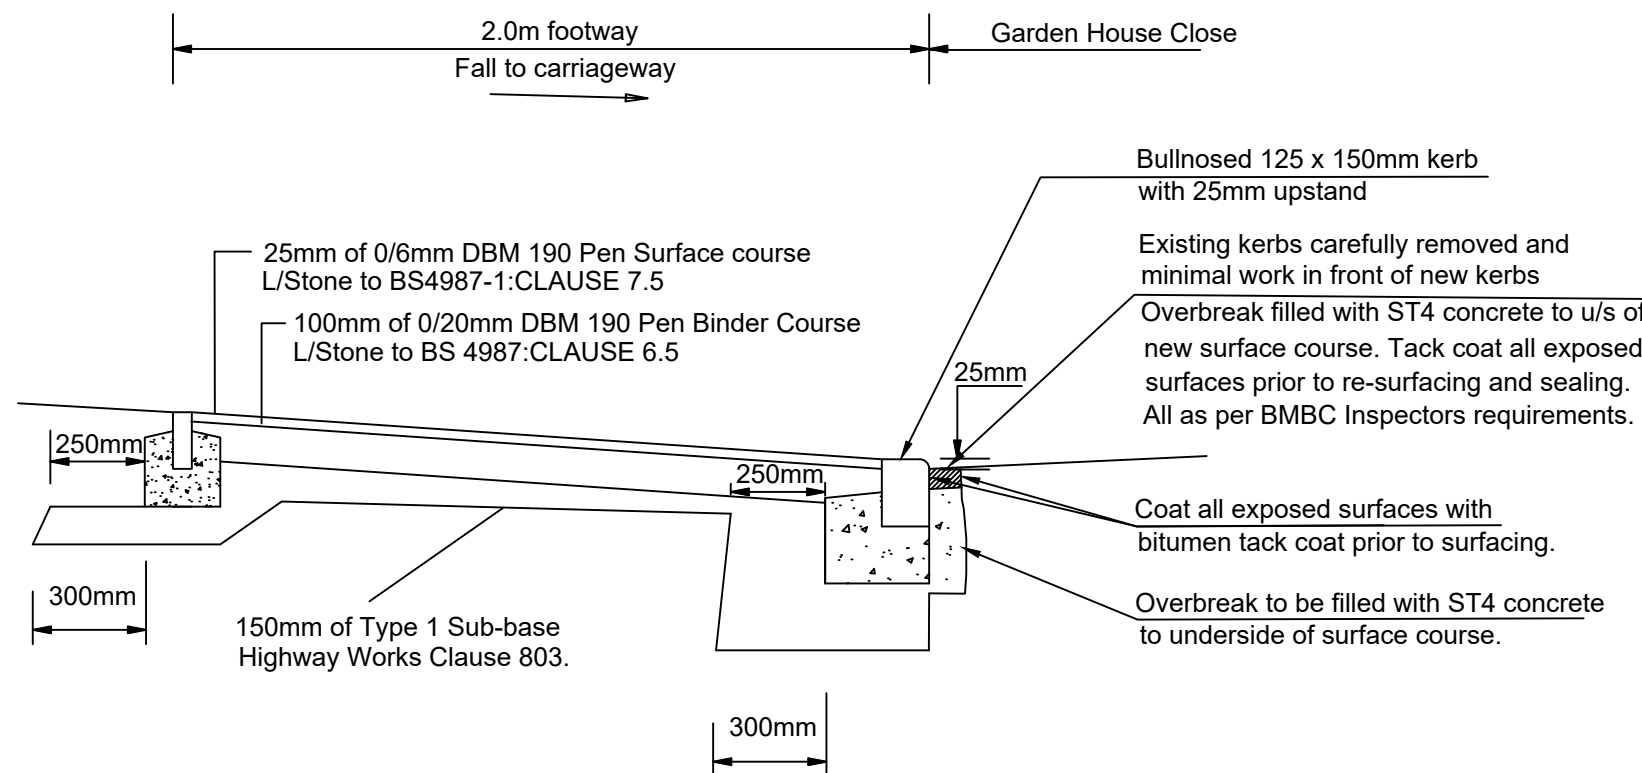


TYPICAL DRIVEWAY CROSSINGS ON GARDEN HOUSE CLOSE

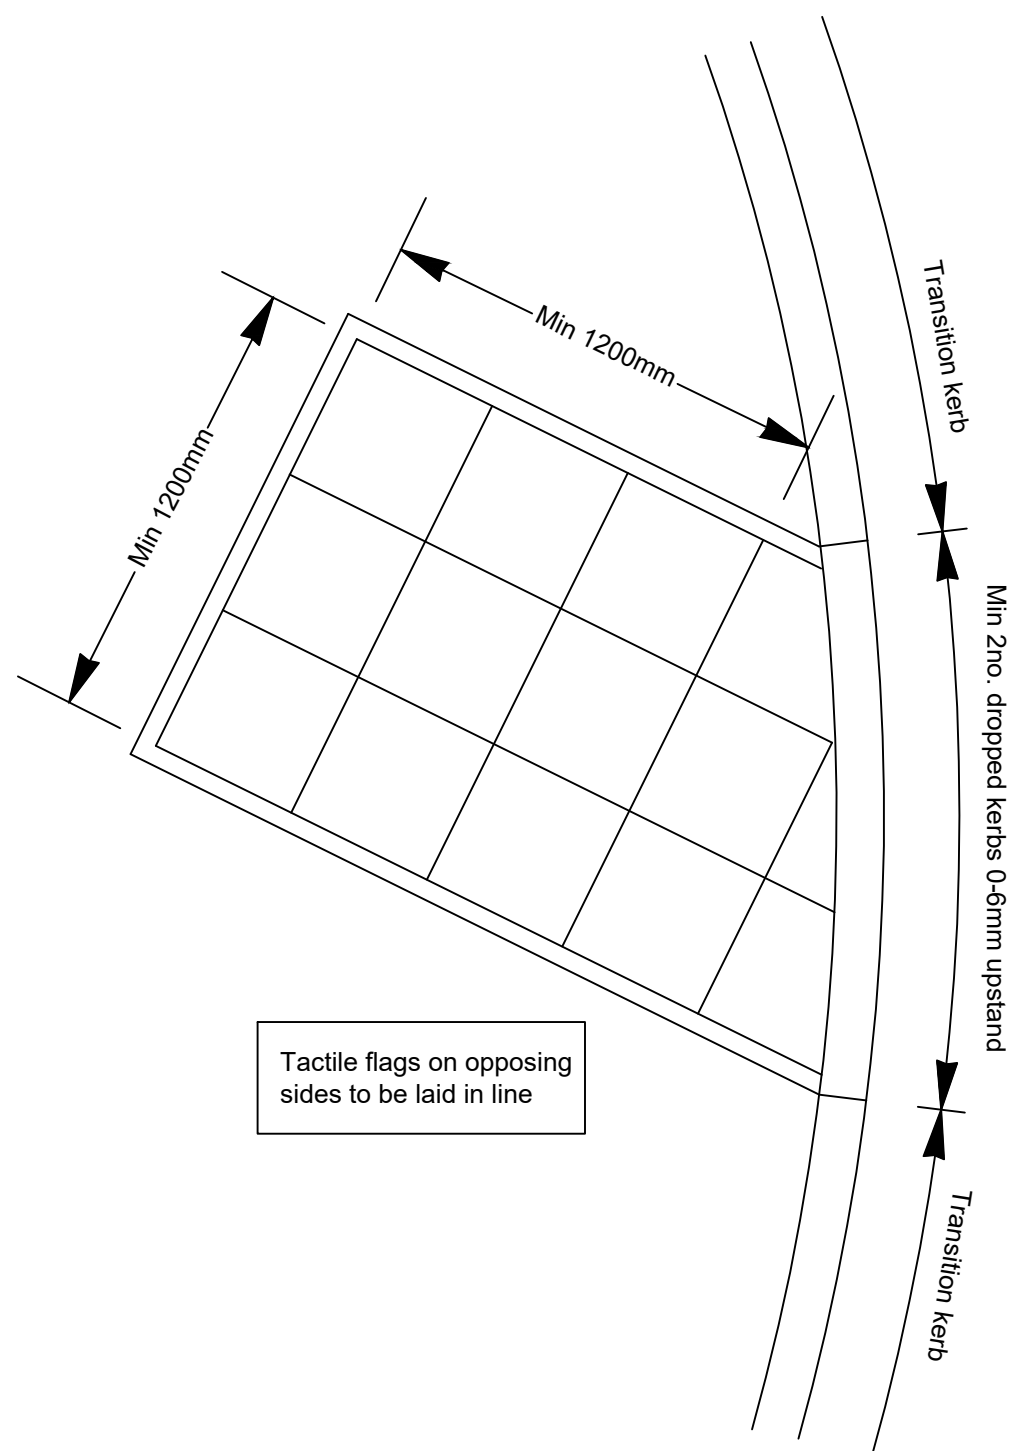


TYPICAL TACTILE PAVING PLAN

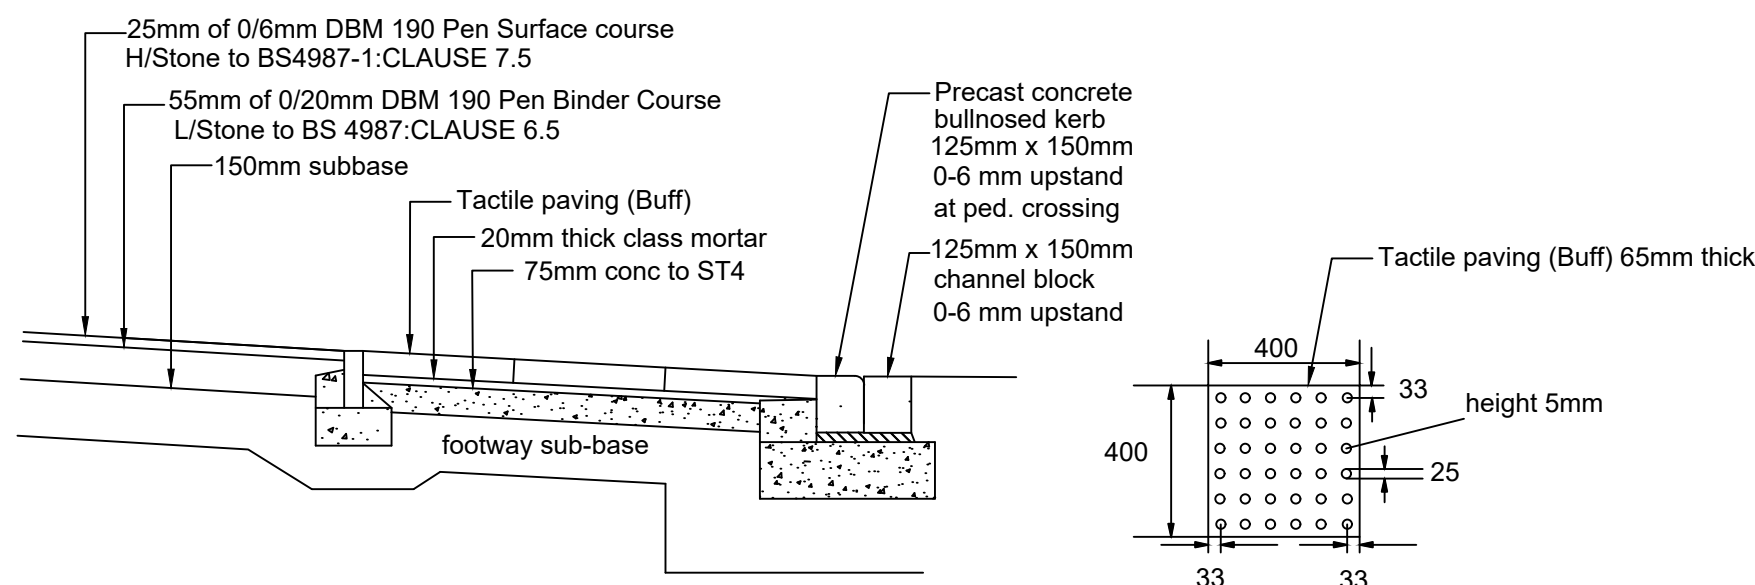


TACTILE PAVING TYPICAL SECTION

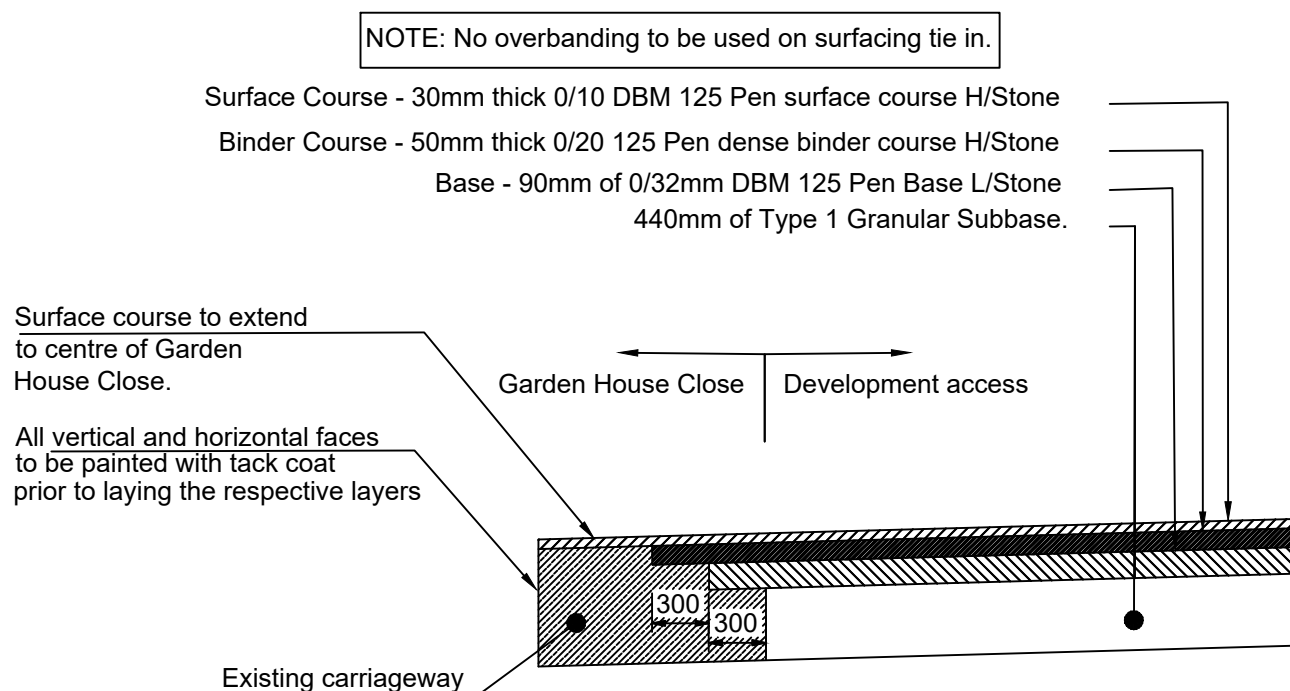


TIE IN DETAIL TO PROPOSED DEVELOPMENT ACCESS ROAD

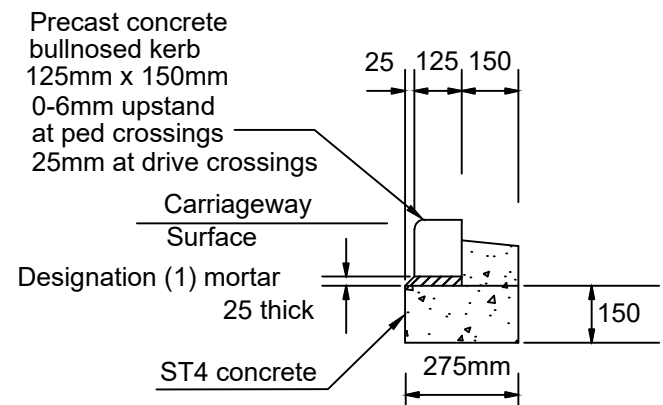


BULLNOSED KERB DETAIL

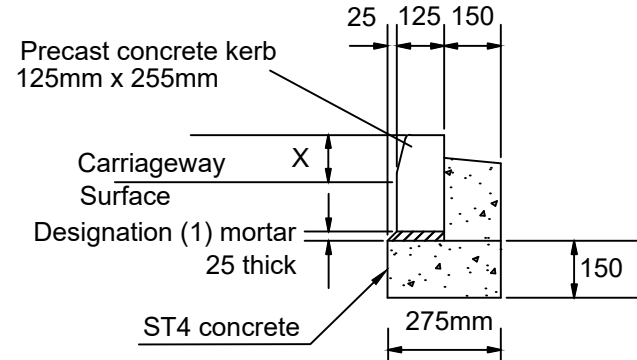

STANDARD KERB DETAIL

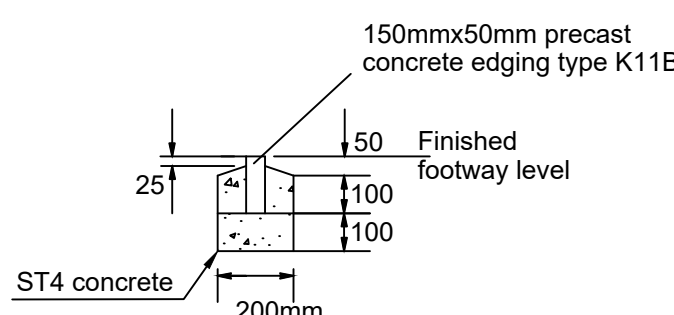

FOOTWAY EDGING DETAIL

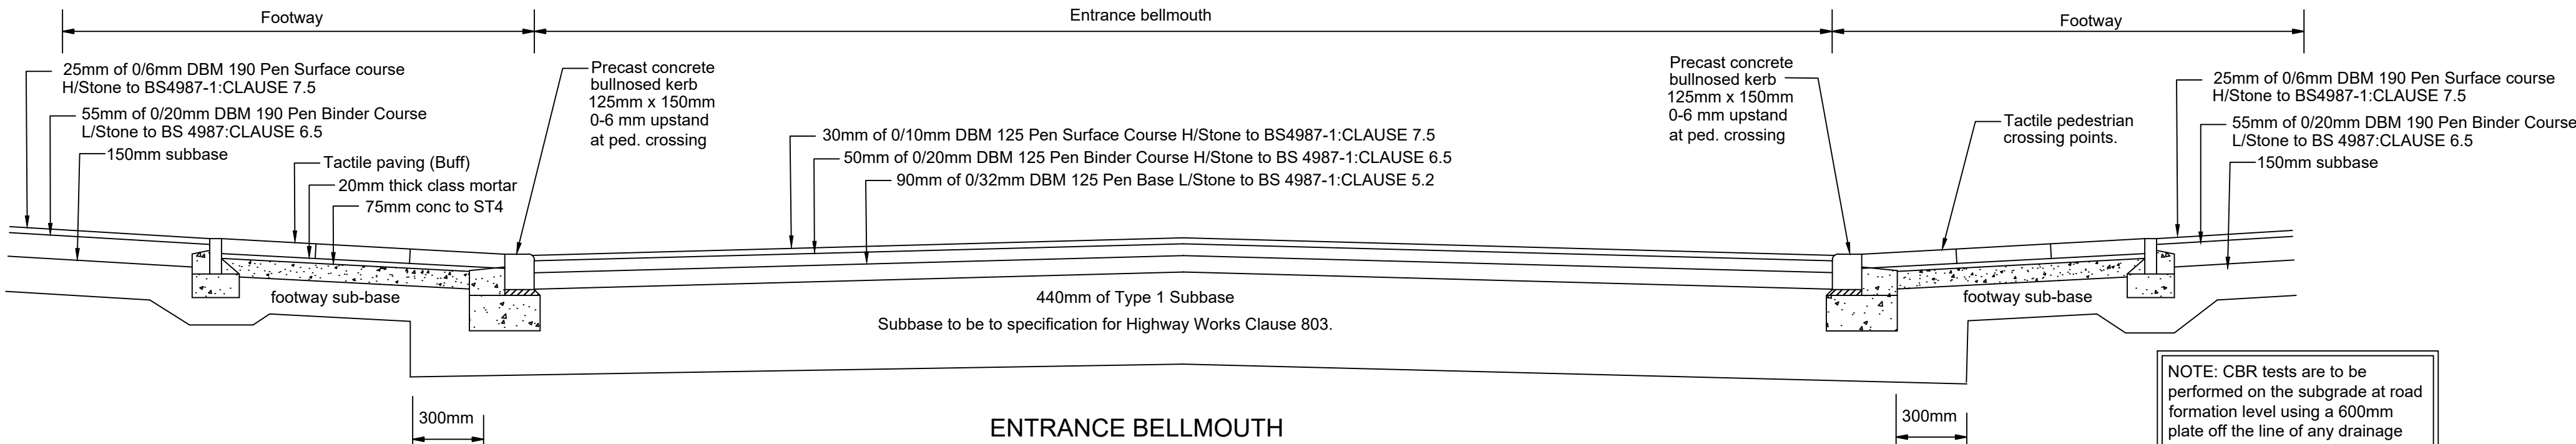

ENTRANCE BELLMOUTH TYPICAL CROSS SECTION

NOTE: CBR tests are to be performed on the subgrade at road formation level using a 600mm plate off the line of any drainage trenches. CBR tests are to be provided to BMBC highways engineer together with a location plan identifying the position of the tests for review.

NOTES

1. All work shall be in accordance with BMBC requirements.
2. No work shall start until a formal Section 278 Agreement is in place with Barnsley MBC.
3. Utilities will exist within the footway and may require diversion and/or protection. This work should be agreed with the relevant Statutory Undertaker. Details to be provided to Barnsley MBC Highways for review prior to the Section 278 agreement being signed.
4. These footway works affect existing street lighting columns and a street lighting design is required identifying the required street lighting, as part of the Section 278 works.
5. The following safety hazards remain after design and should be considered during construction
 - The work is on a public highway with vehicles and pedestrians.
 - Utilities are likely to exist in the:- footway/verge/highway/on site.

	1	Lamb Lane reference amended.	15/11/22
	1	First issue for approvals	04/11/22
Checked	Rev #	Description	Date

Client

BIG CITY CO. MD

Job Title

GARDEN HOUSE CLOSE
MONK BRETTON
BARNSELY

BRIGHT YOUNG The Media Centre, 7 Northumberland Street, Huddersfield, HD1 1RL
Email: info@brightyoung.co.uk
Web: www.brightyoung.co.uk
Consulting Tel: 01484 487950
Limited Fax: 01484 603519

Drawing Title
HIGHWAYS AND DRAINAGE

FOOTWAY WORKS - DETAILS
(To satisfy condition 26 of outline consent 2019/0991).

Scale 1:20 @ A1	Date NOVEMBER 22	Drawn HM	Checked JB
--------------------	---------------------	-------------	---------------

Drg No. 4019/102	Rev 2
---------------------	----------