
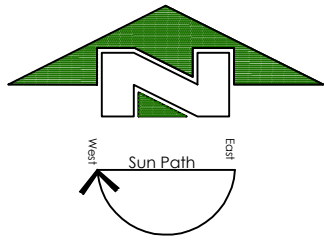


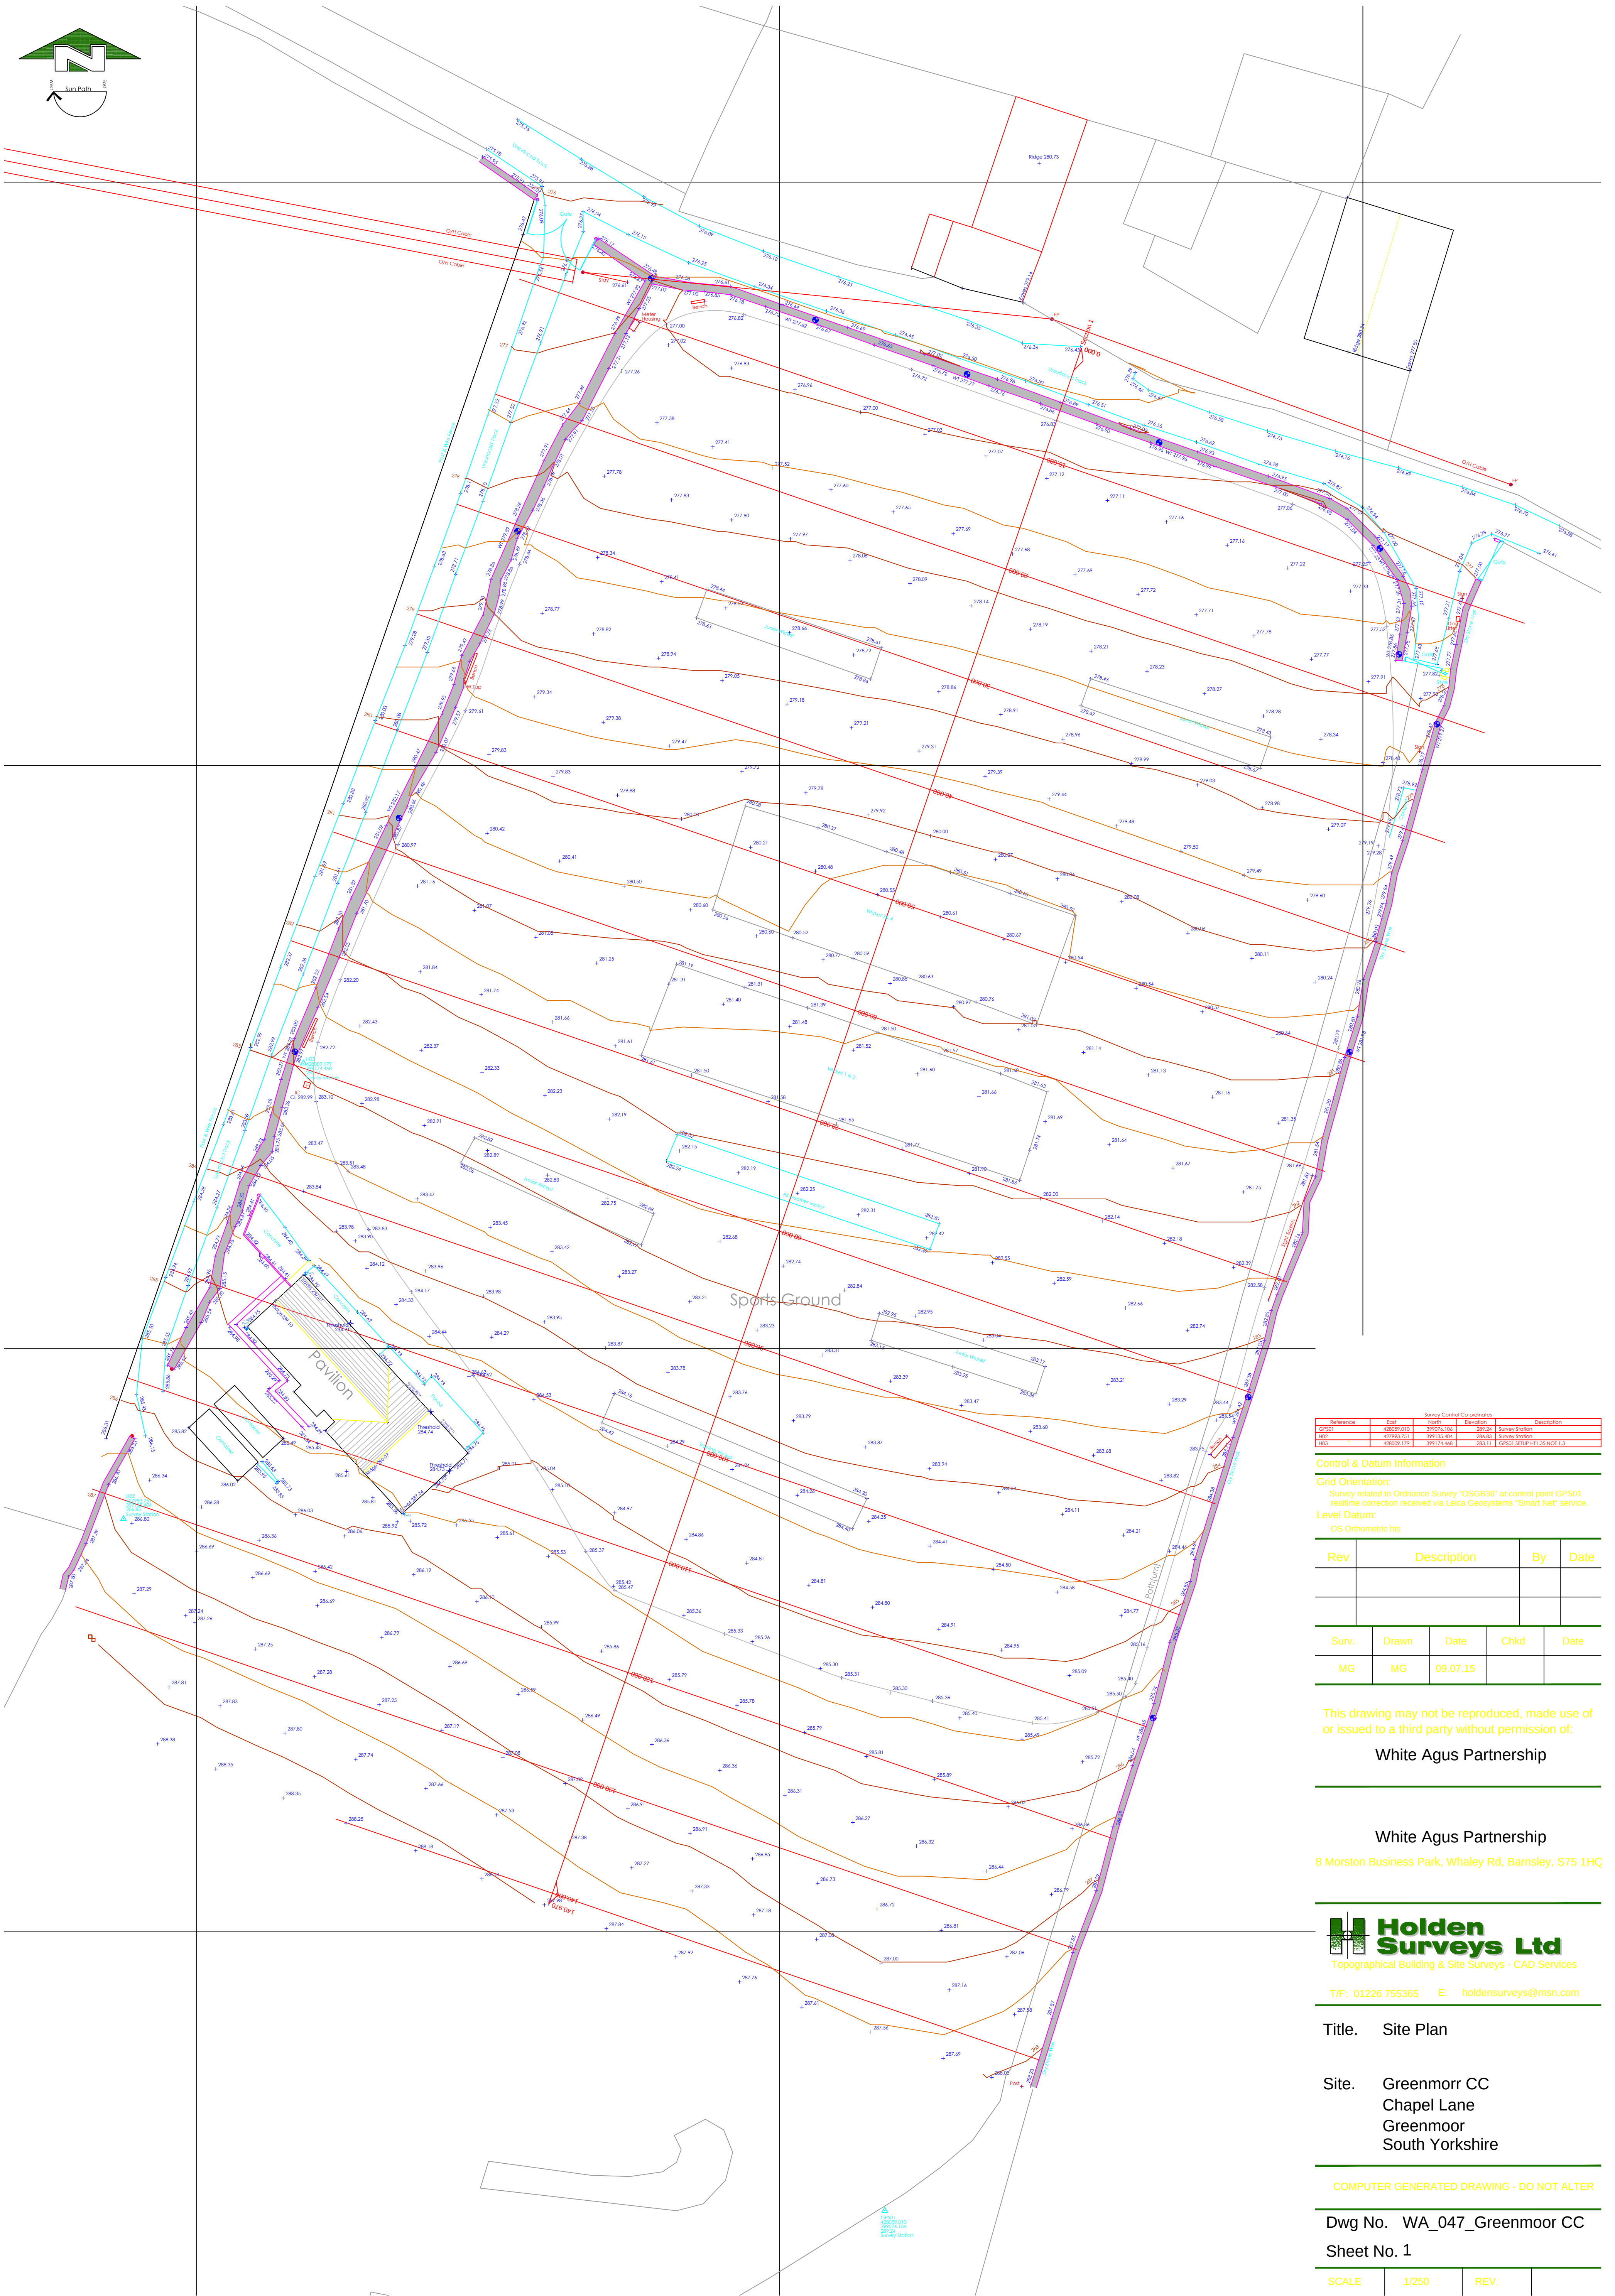

Survey Control Coordinates				
Reference	East	North	Elevation	Description
GP501	428597.010	399516.106	287.24	Survey Station
1402	427593.731	399135.004	286.83	Survey Station
1453	428599.179	399174.898	283.11	GP501 SETUP HT 1.35 MSL 1.3

Control & Datum Information

Grid Orientation:
Survey related to Ordnance Survey "OSGB36" at control point GP501
realtime correction received via Leica Geosystems "Smart Net" service.

Level Datum:
OS Orthometric Hts

Rev	Description	By	Date
Surv.	Drawn	Date	Chkd
MG	MG	09.07.15	

This drawing may not be reproduced, made use of
or issued to a third party without permission of:

White Agus Partnership

White Agus Partnership

8 Morston Business Park, Whaley Rd, Barnsley, S75 1HQ



Topographical Building & Site Surveys - CAD Services

T/F: 01226 755365 E: holdensurveys@msn.com

Title. Site Plan

Site. Greenmoor CC
Chapel Lane
Greenmoor
South Yorkshire

COMPUTER GENERATED DRAWING - DO NOT ALTER

Dwg No. WA_047_Greenmoor CC
Sheet No. 1

SCALE 1/250 REV.