


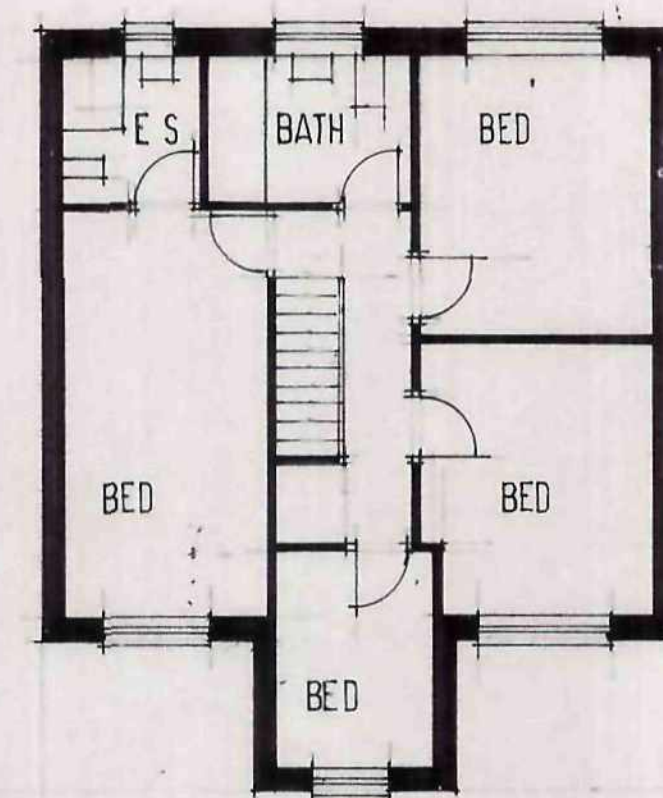


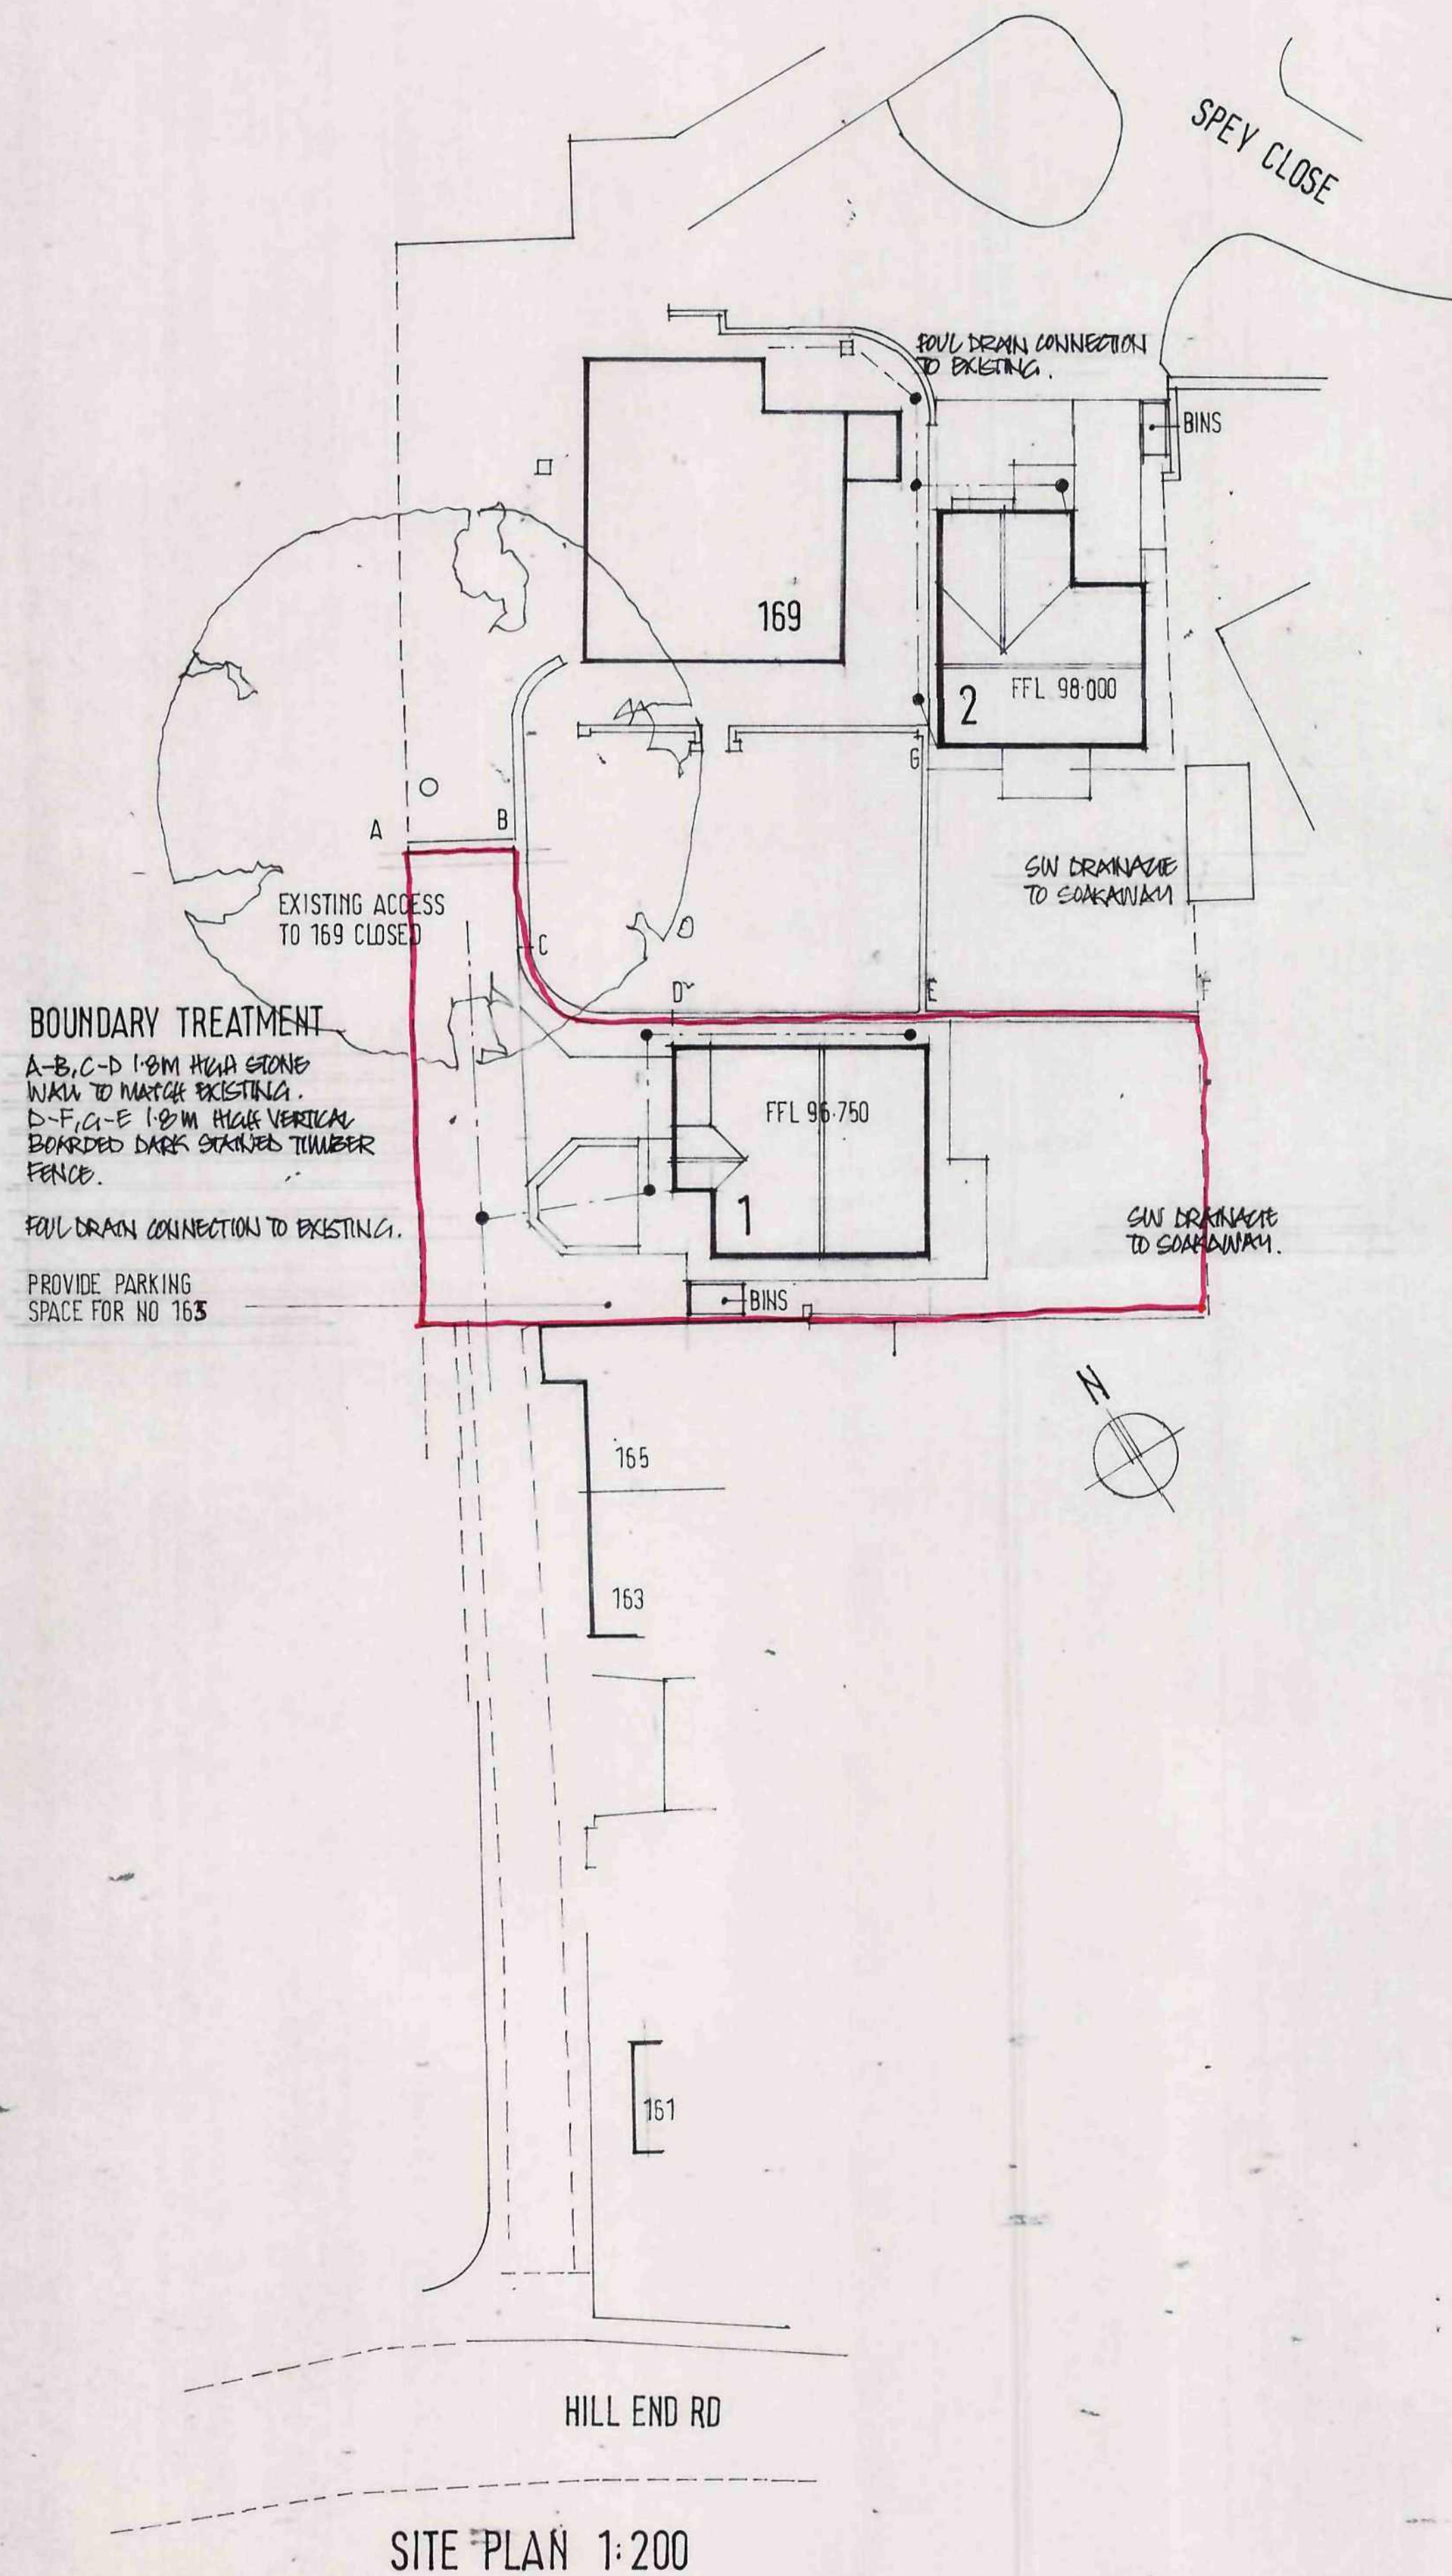


FIRST FLOOR PLAN

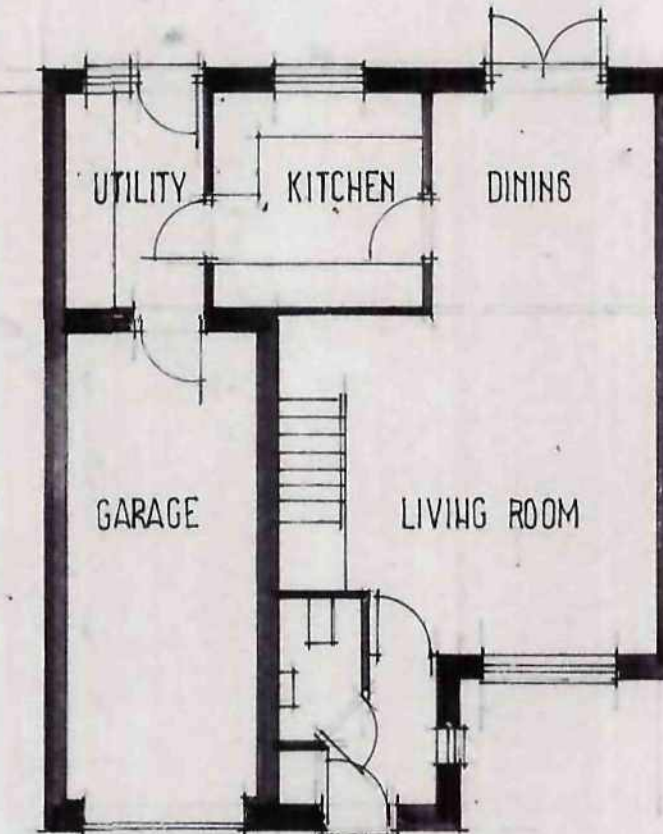


GROUND FLOOR PLAN
PLOT 1

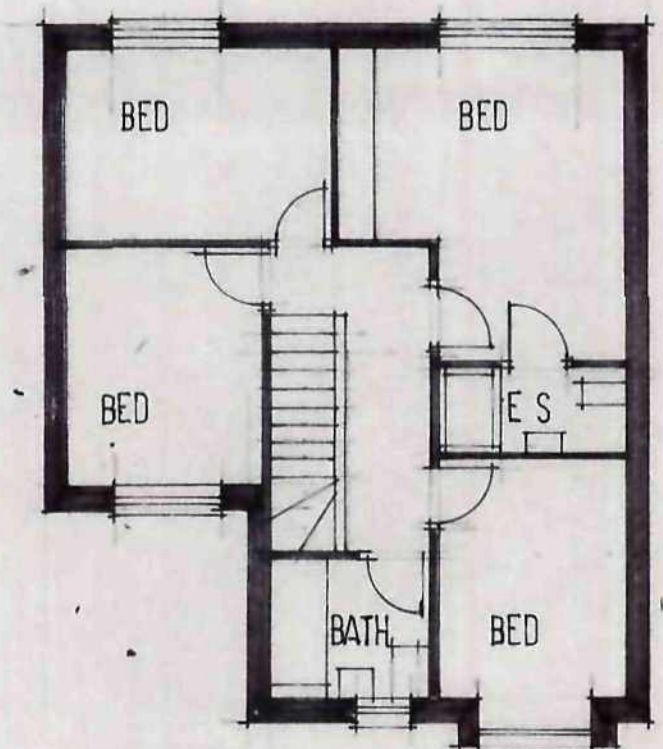

FIRST FLOOR PLAN

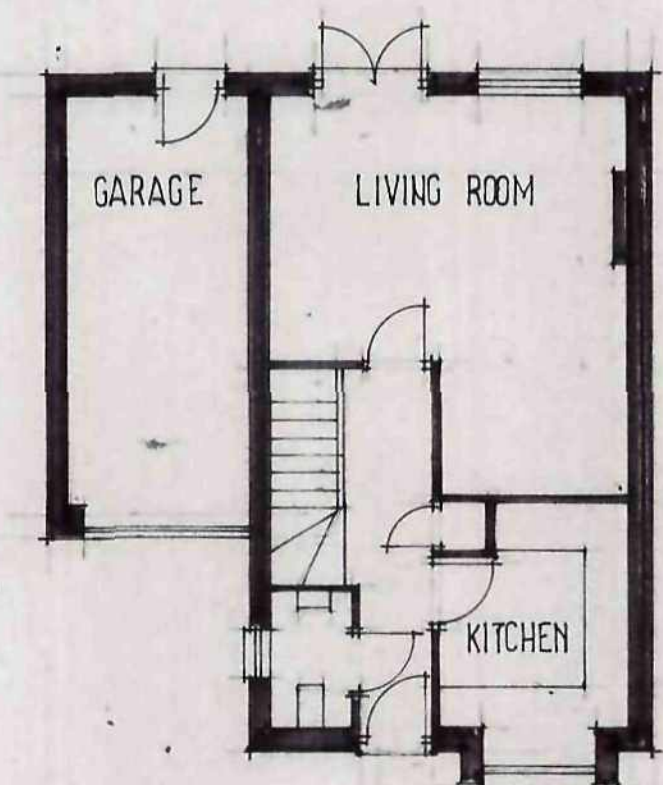


GROUND FLOOR PLAN
PLOT 2

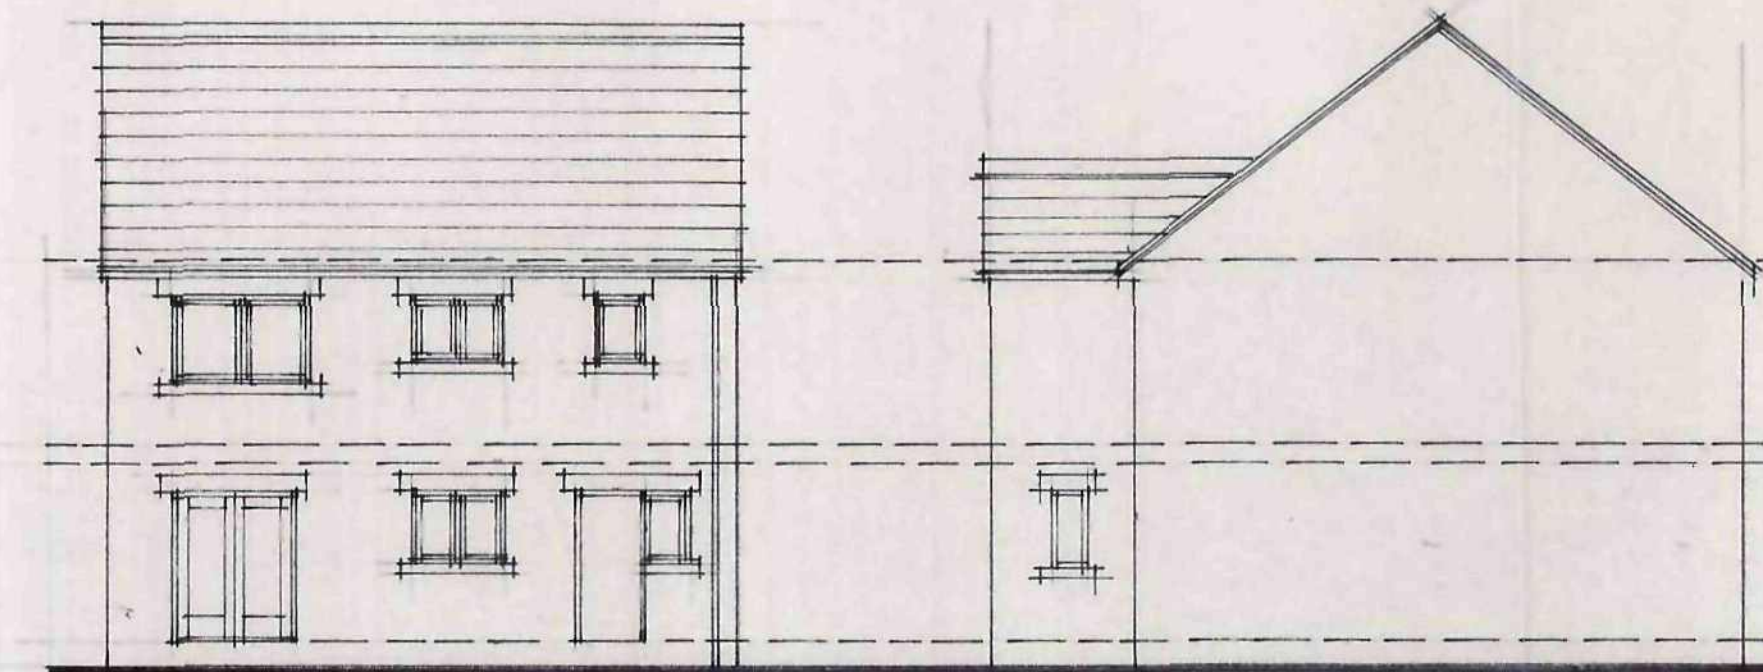


REAR ELEVATION

SIDE ELEVATION

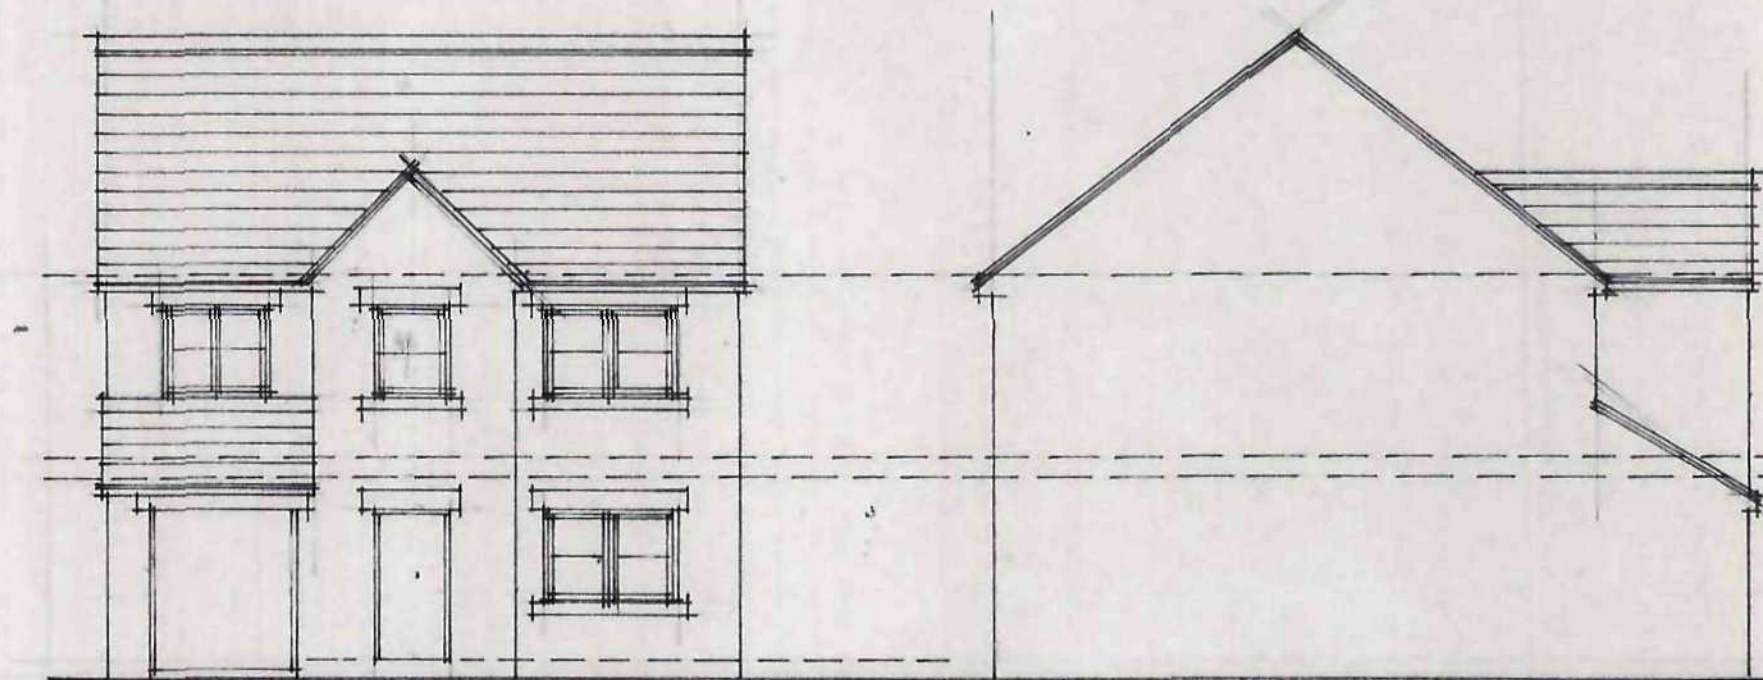


FRONT ELEVATION

SIDE ELEVATION

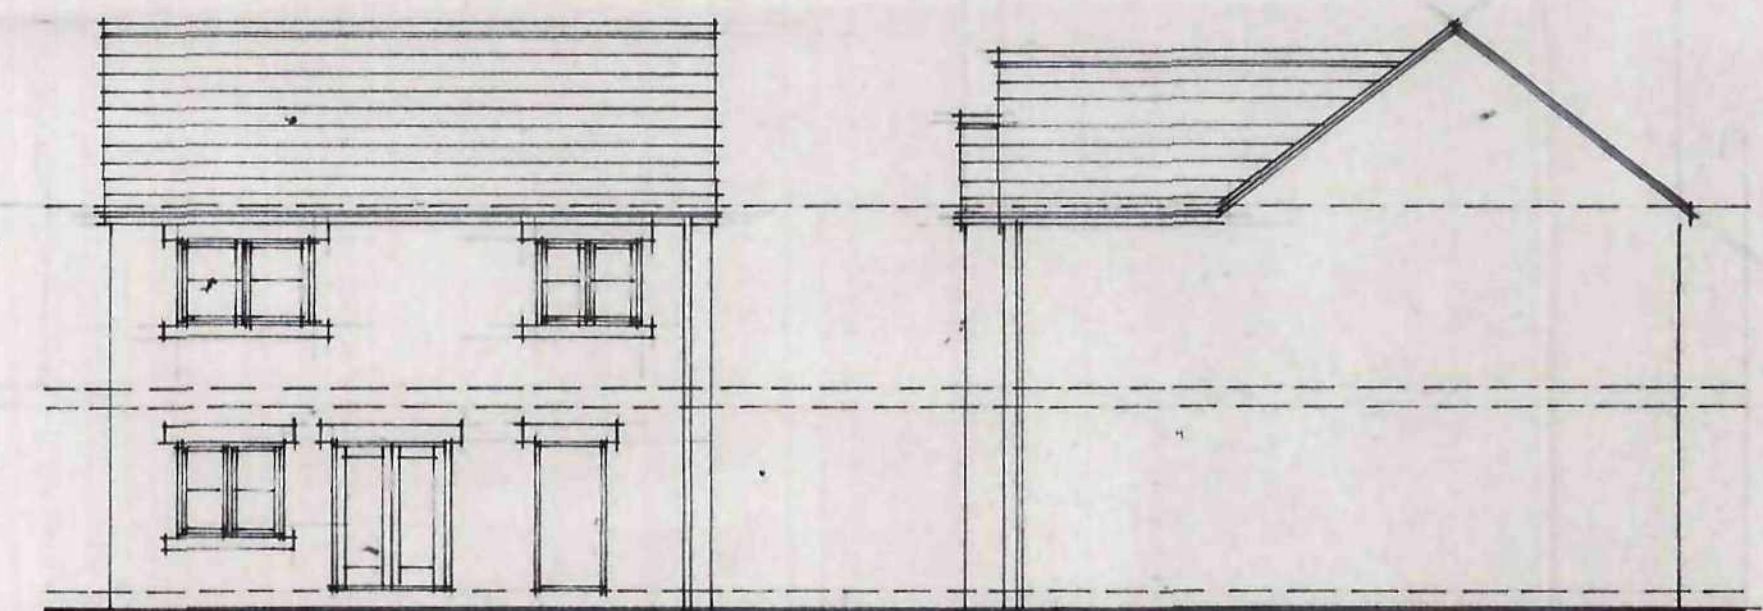


REAR ELEVATION

SIDE ELEVATION

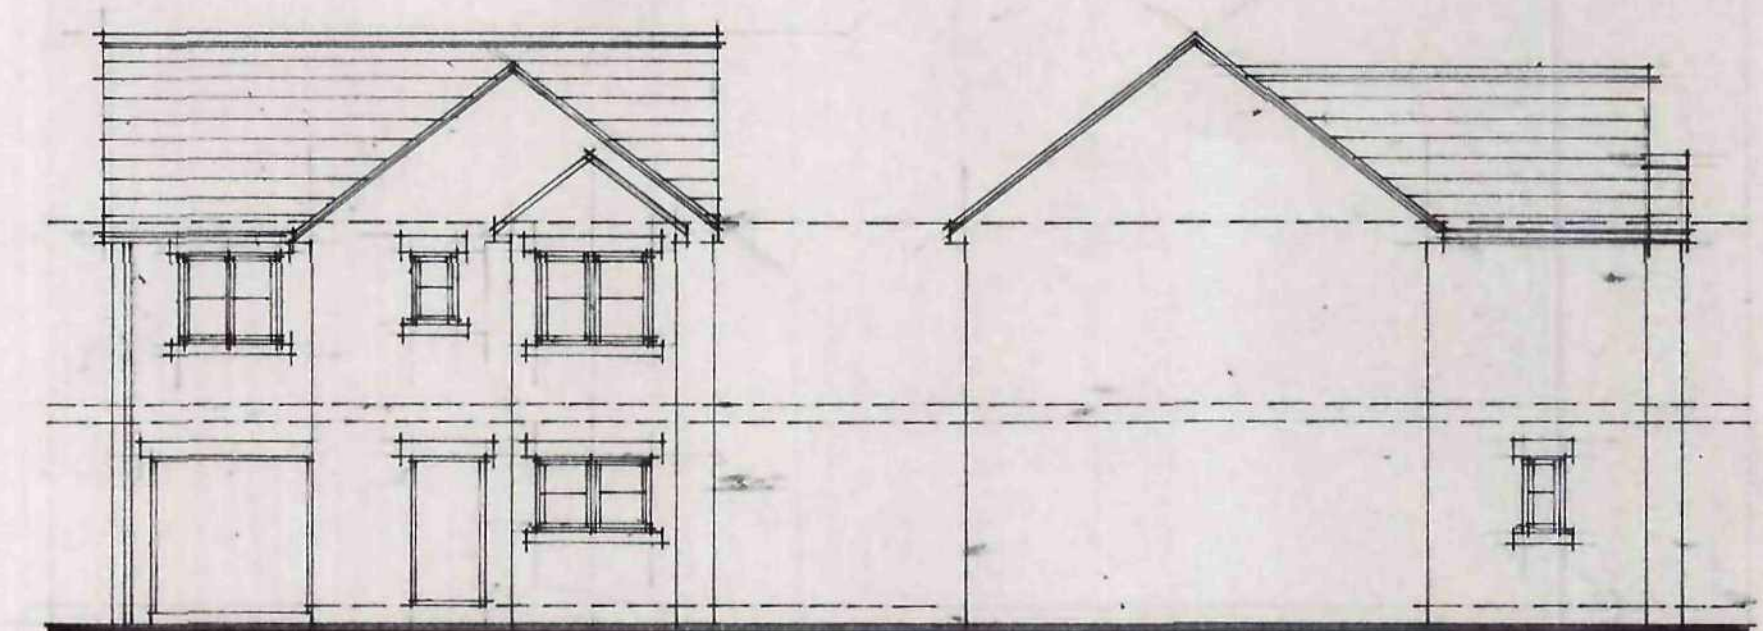

FRONT ELEVATION

SIDE ELEVATION

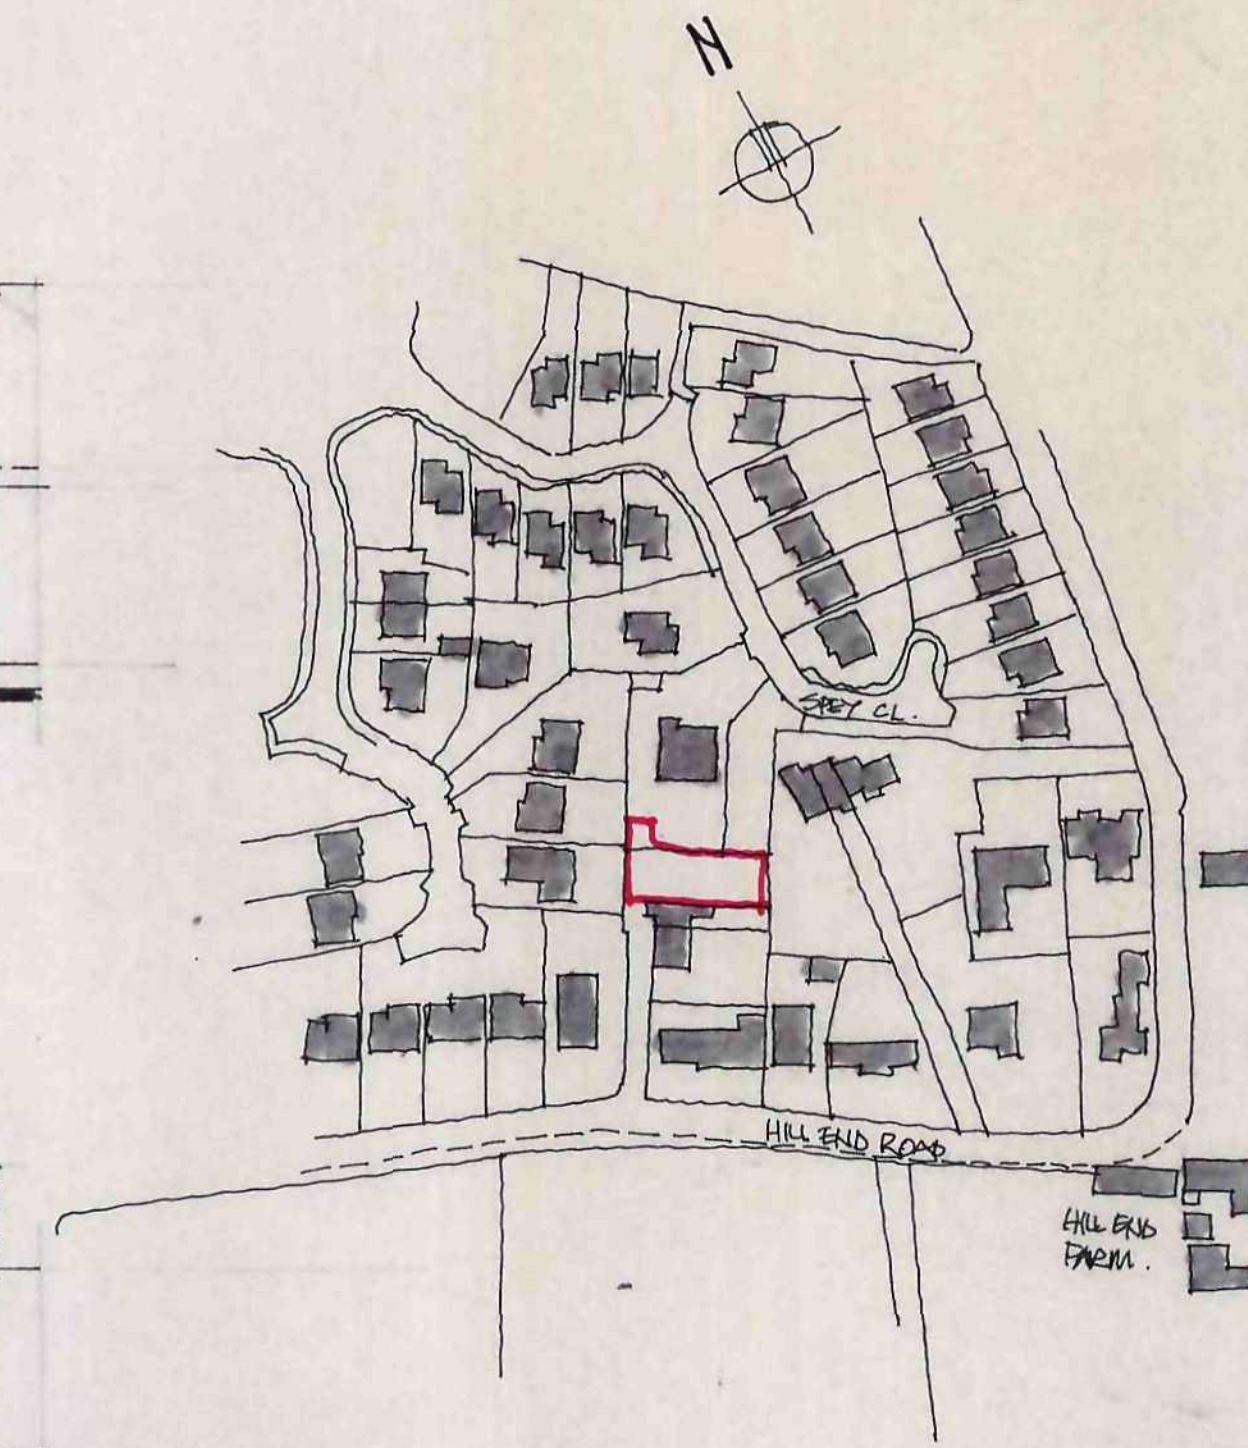

LOCATION PLAN 1:1250

MATERIALS & FINISHES

ARTIFICIAL BLUE SLATE ROOFING
COVERING WITH GREY RIDGES.
BLACK UPVC GUTTERS & RAINWATER
PIPES.
ARTIFICIAL COURSED STONE WITH
ARTSTONE HEADS & CILLS.
LIGHT OAK WOODGRAIN UPVC
WINDOW & DOOR FRAMES
DRIVEWAYS IN MARCHANDS TEXTURE
BLACK PAVING
FOOTPATHS IN PLAIN CONCRETE FLAGS.

Ref.	Revision	Date
Client		

MR BEACHILL


Project
RESIDENTIAL DEVELOPMENT
SPEY CLOSE / HILL END RD
MAPPLEWELL

Title
DETAILED PROPOSALS

Scale: 1:100 1:200 Drawn: SL
Date: JUNE 09 Drawing No: Q/3/1

BDS

BUILDING DESIGN SERVICES
15 Hunters Avenue Barnsley S70 6PL
TEL: 01226 733224

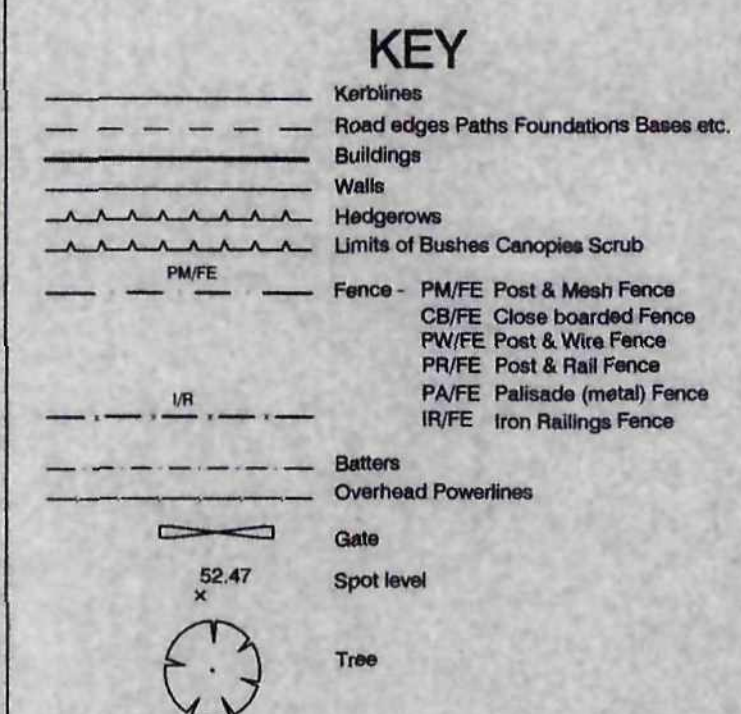

NOTES
ALL LEVELS RELATE TO STN1 VALUE 100.00m.
CO-ORDINATES TO AN ARBITRARY GRID.
ORIENTED APPROX NORTH.

SCALE = 1:200

SURVEY SITE SERVICES

CHARTERED SURVEYORS
CHARTERED CIVIL ENGINEERS

Survey and Site Services
Francis Jordan House
Wellington Street
Barnsley
South Yorkshire. S70 1SW
Tel and Fax (01226) 289177

Client
STEVE LANG

Drawing Title

TOPOGRAPHICAL SURVEY

Site Address
169 HILL END ROAD
BARNSELEY
S75 6DX

Surveyed BSM	Processed JW	Drawn JW	Checked BSM
Drg.No. B406/S/1		Date 08/06/09	