






FRONT ELEVATION

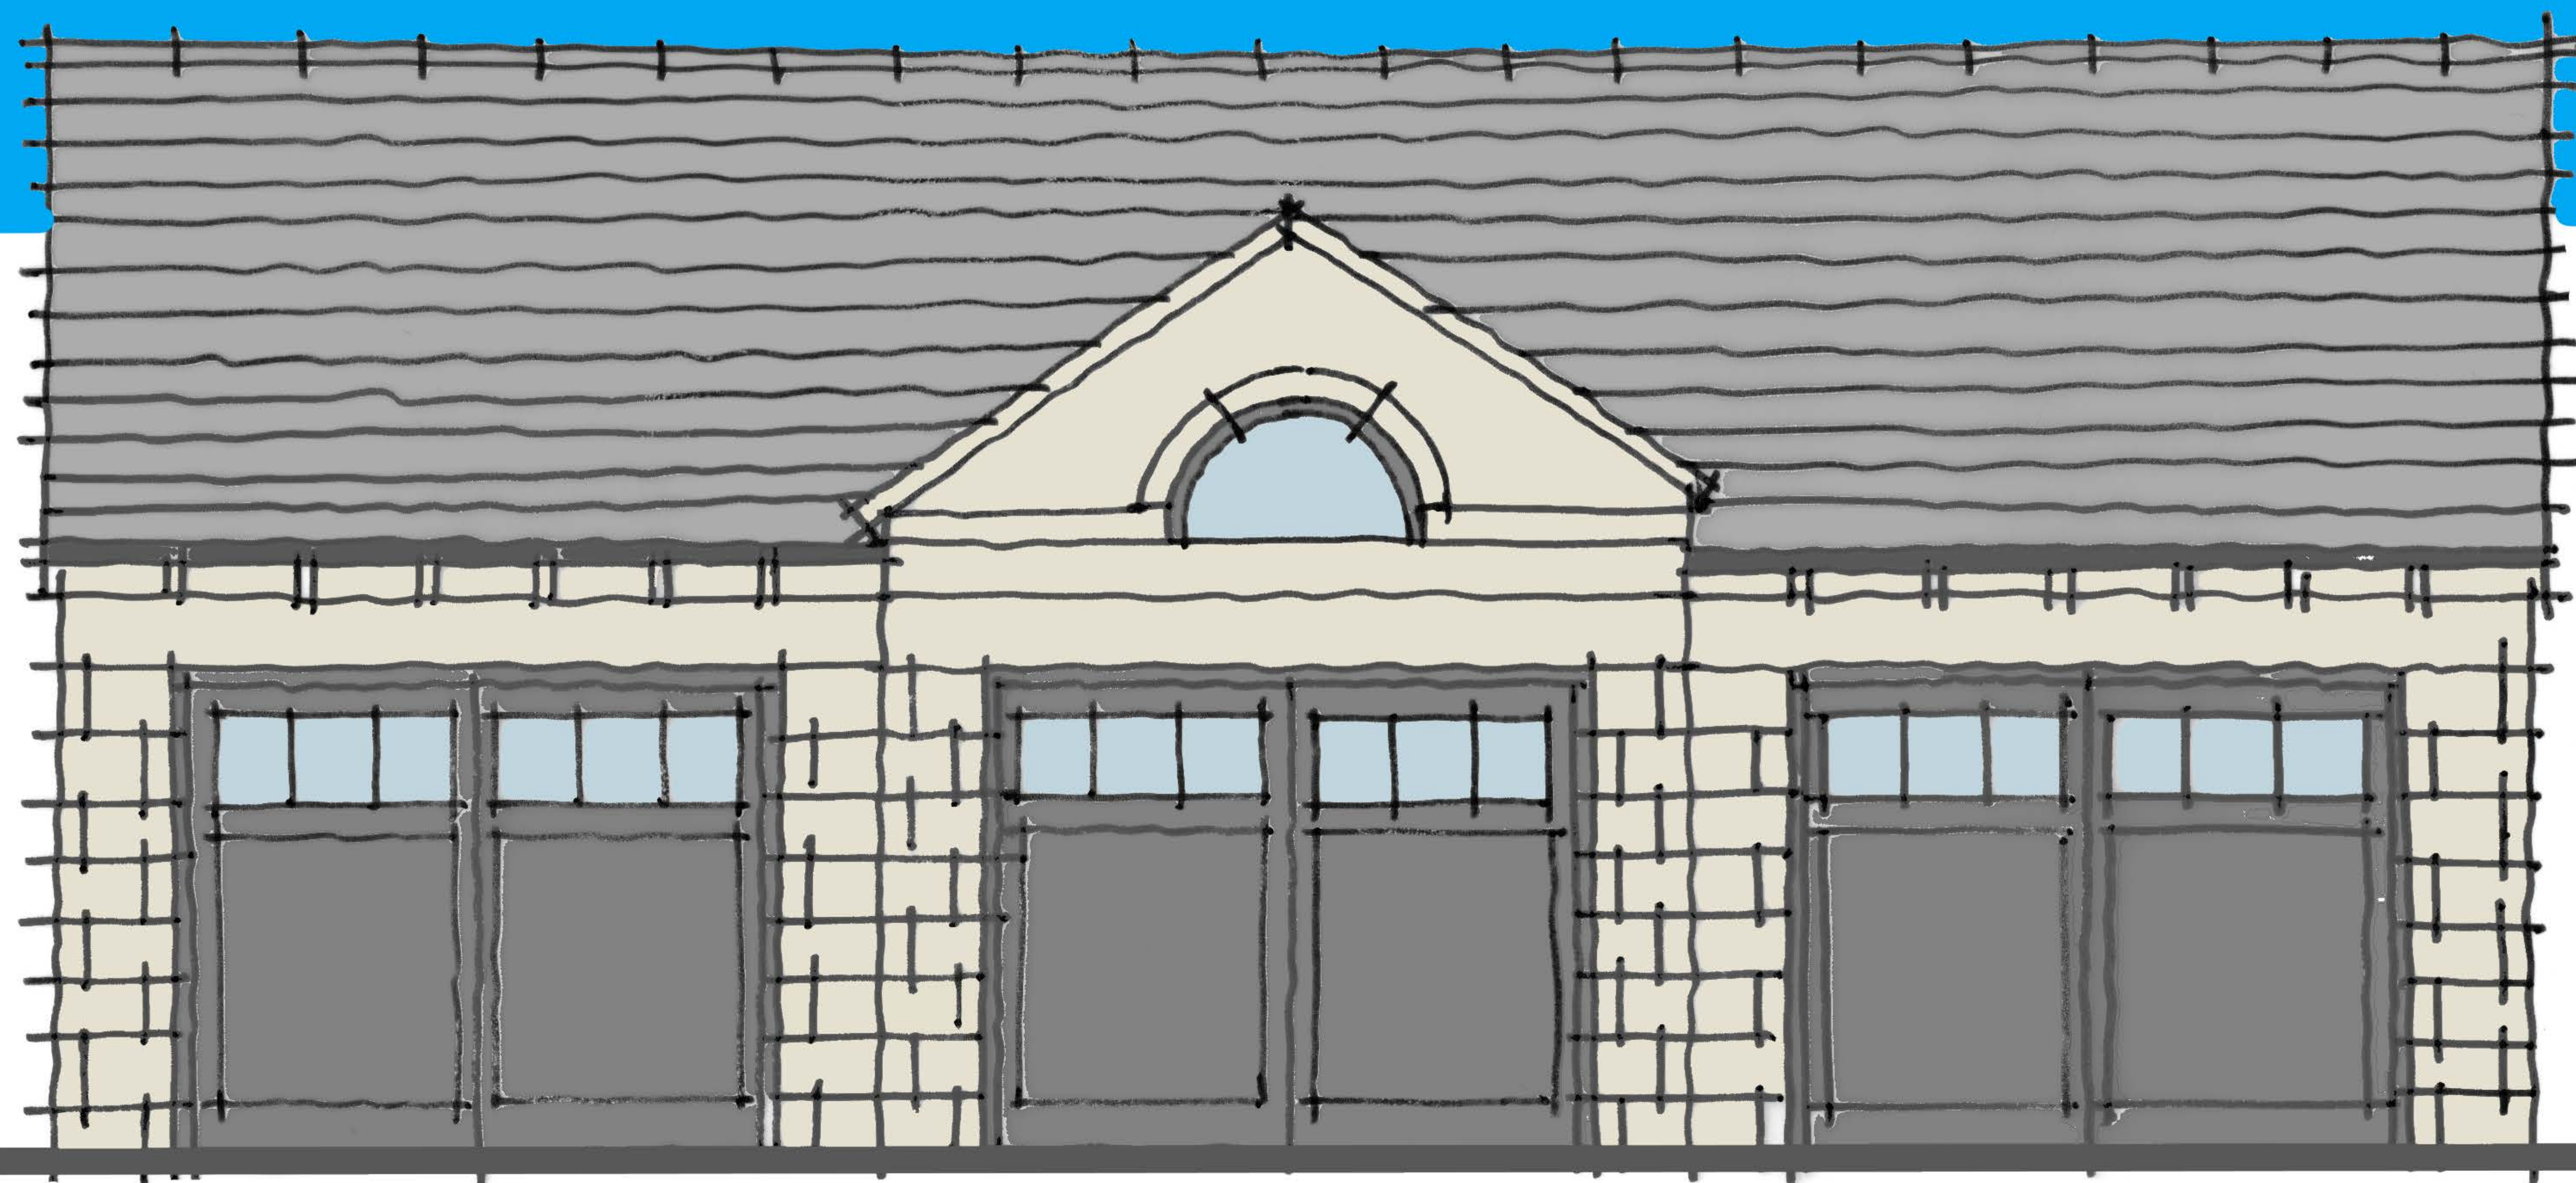

SCALE 1:50 @ A3

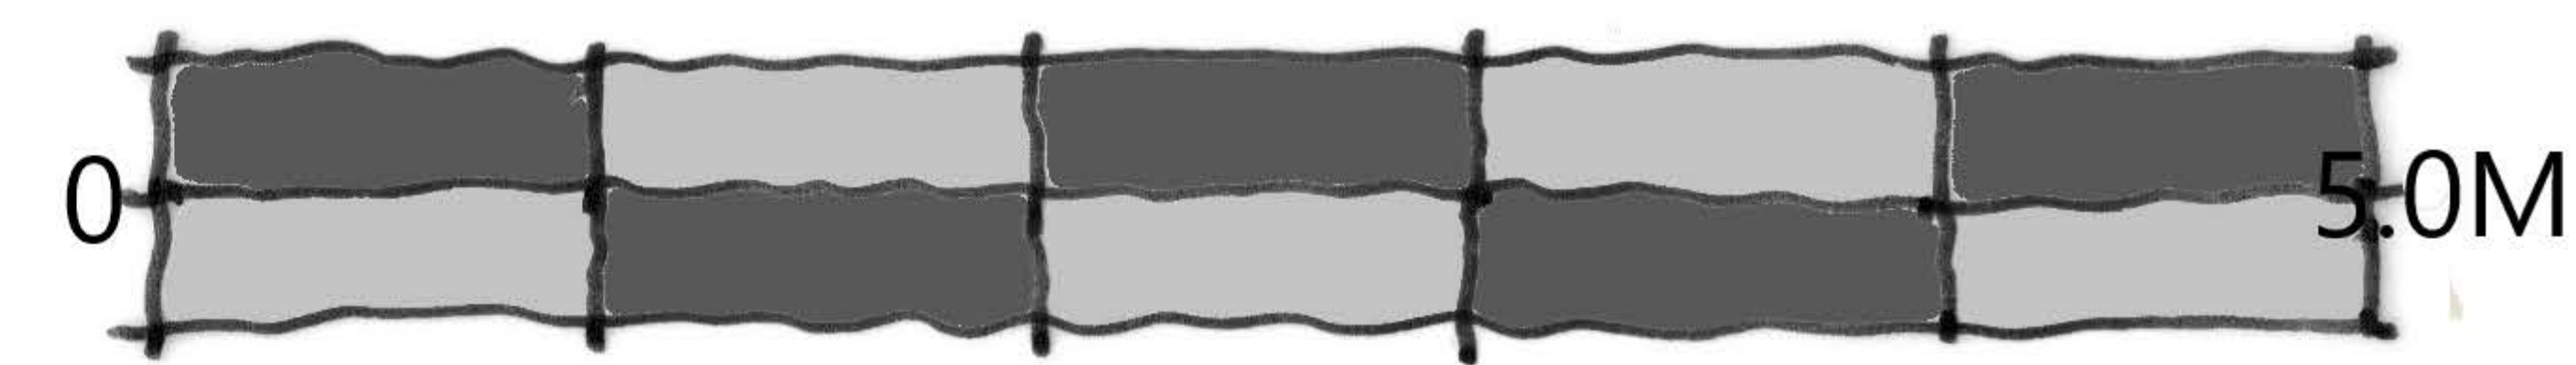

REAR ELEVATION

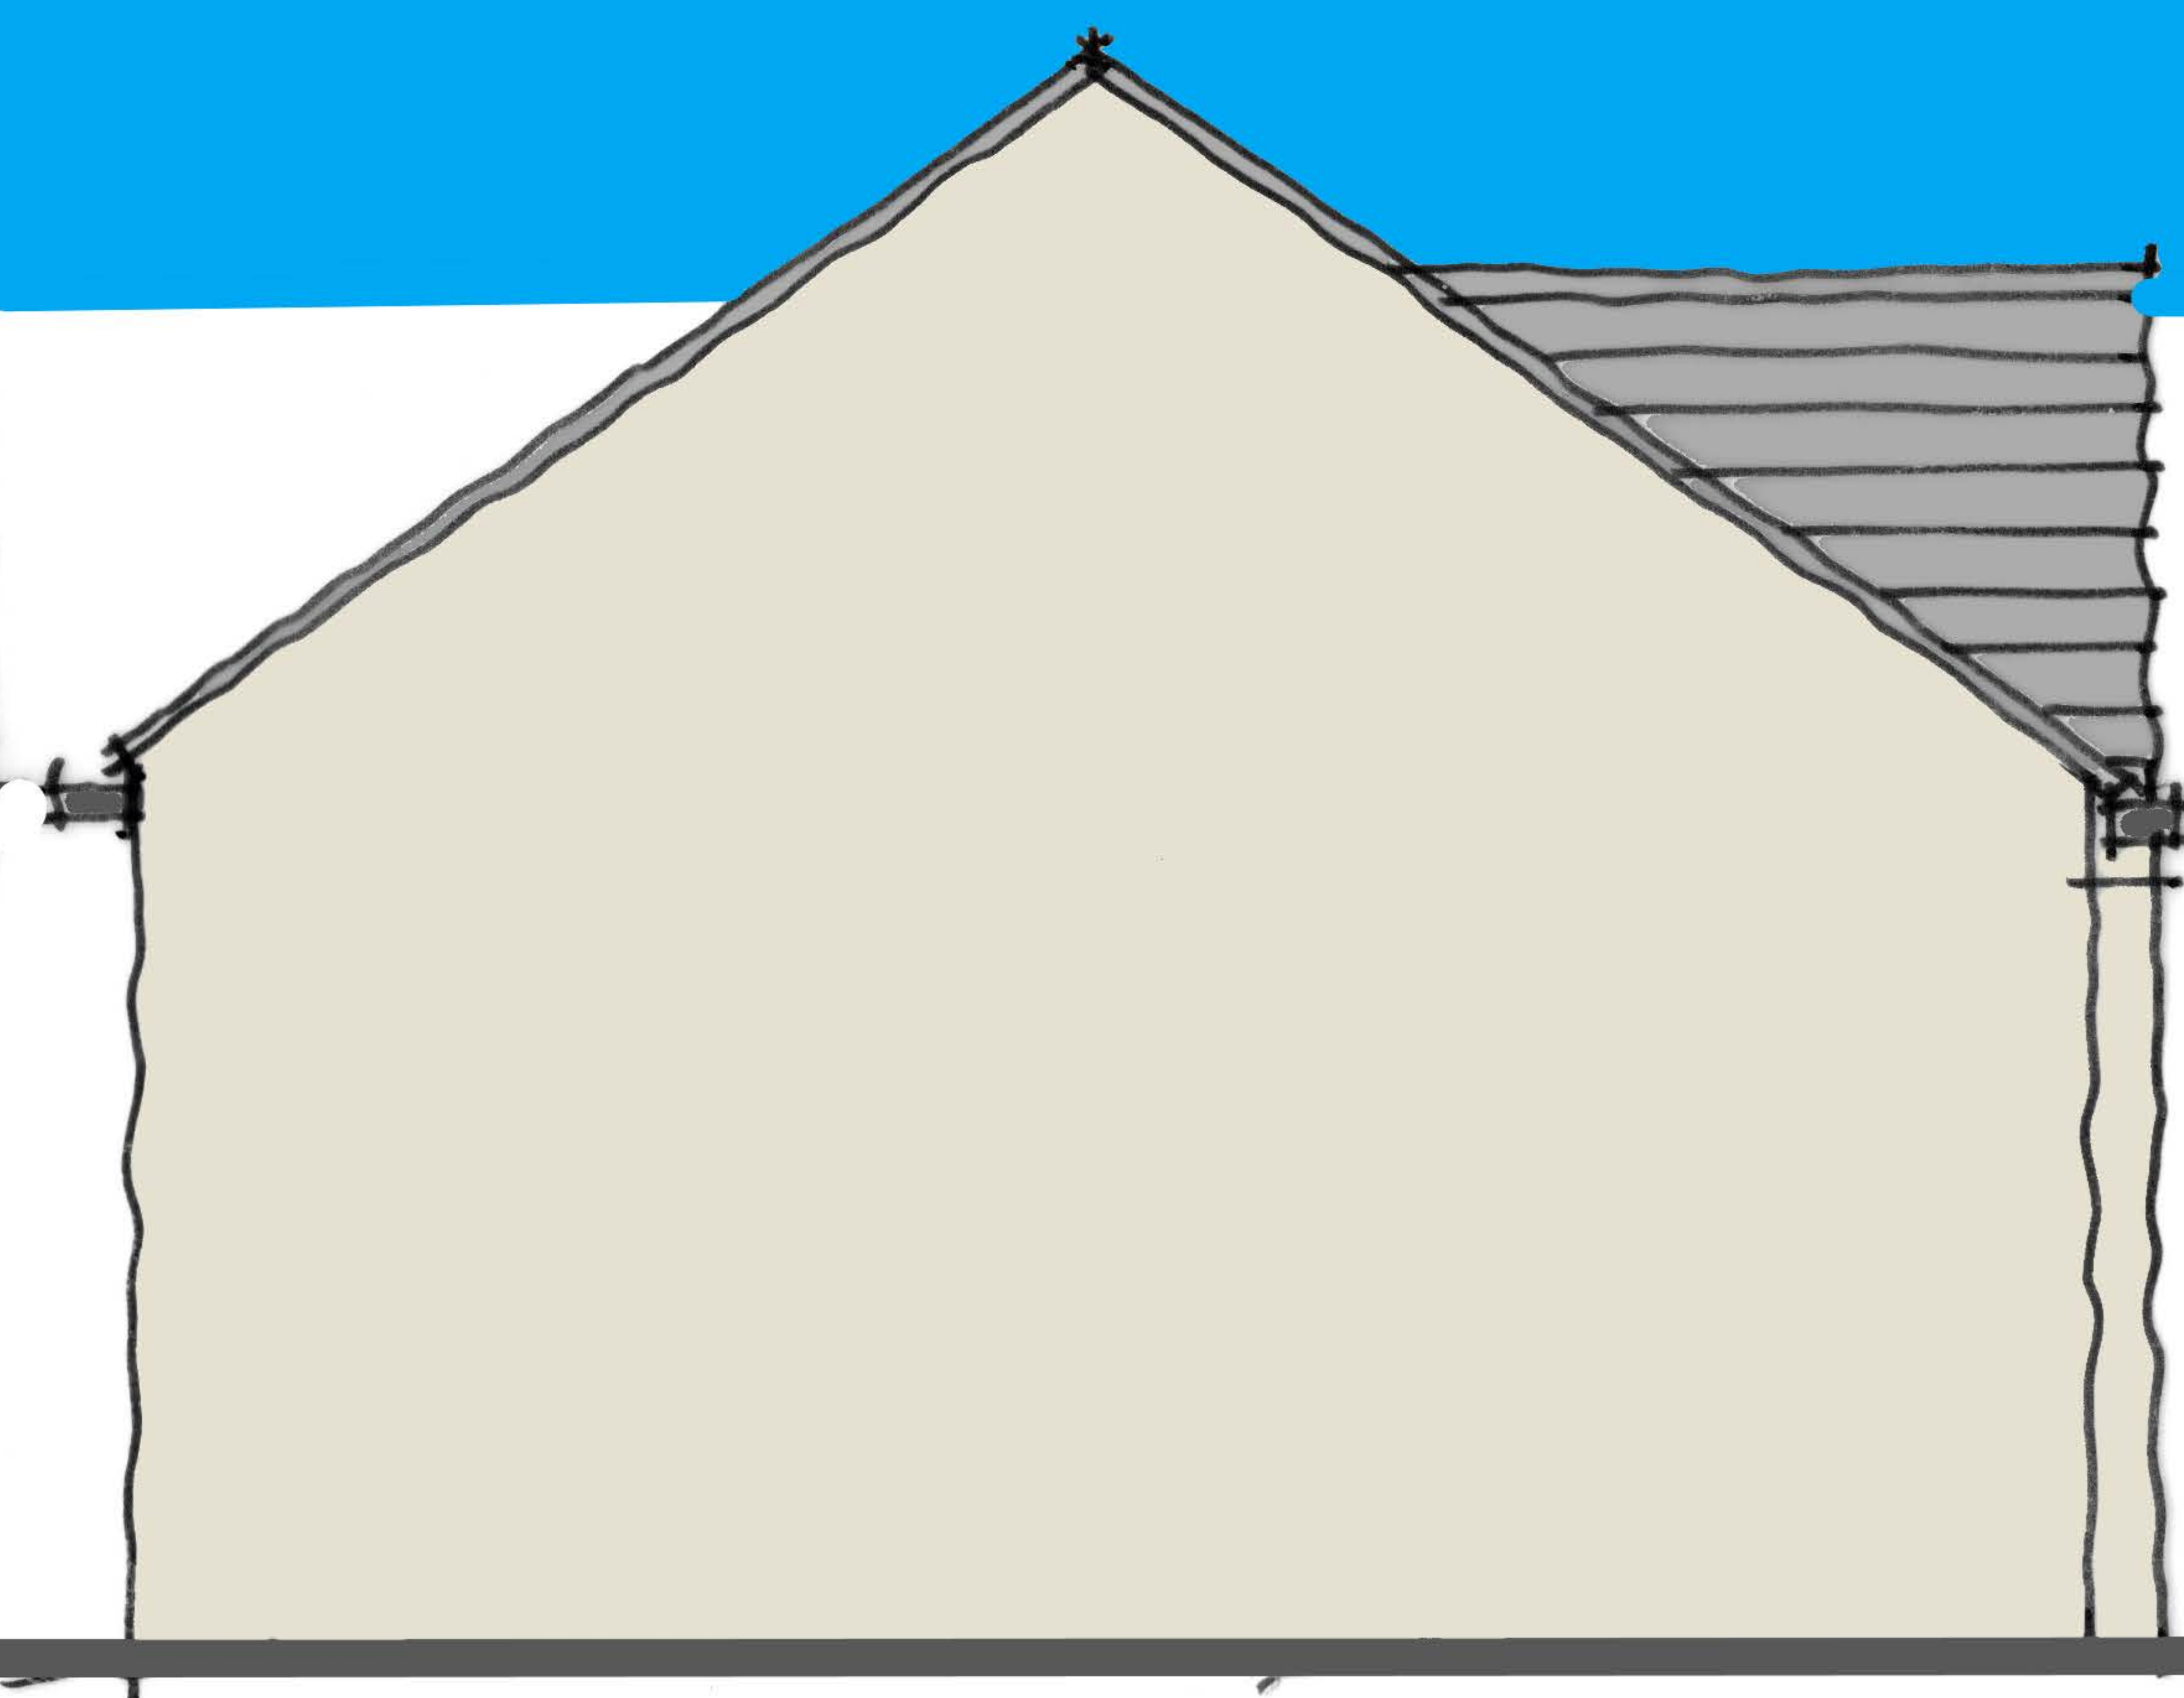

SIDE ELEVATION