




COPYRIGHT: This drawing and design and all the information contained therein is the sole copyright of M J H Design and reproduction in any form without the written permission of M J H Design is obtained in writing. NOTES: All dimensions must be checked on site and not scaled from this drawing.

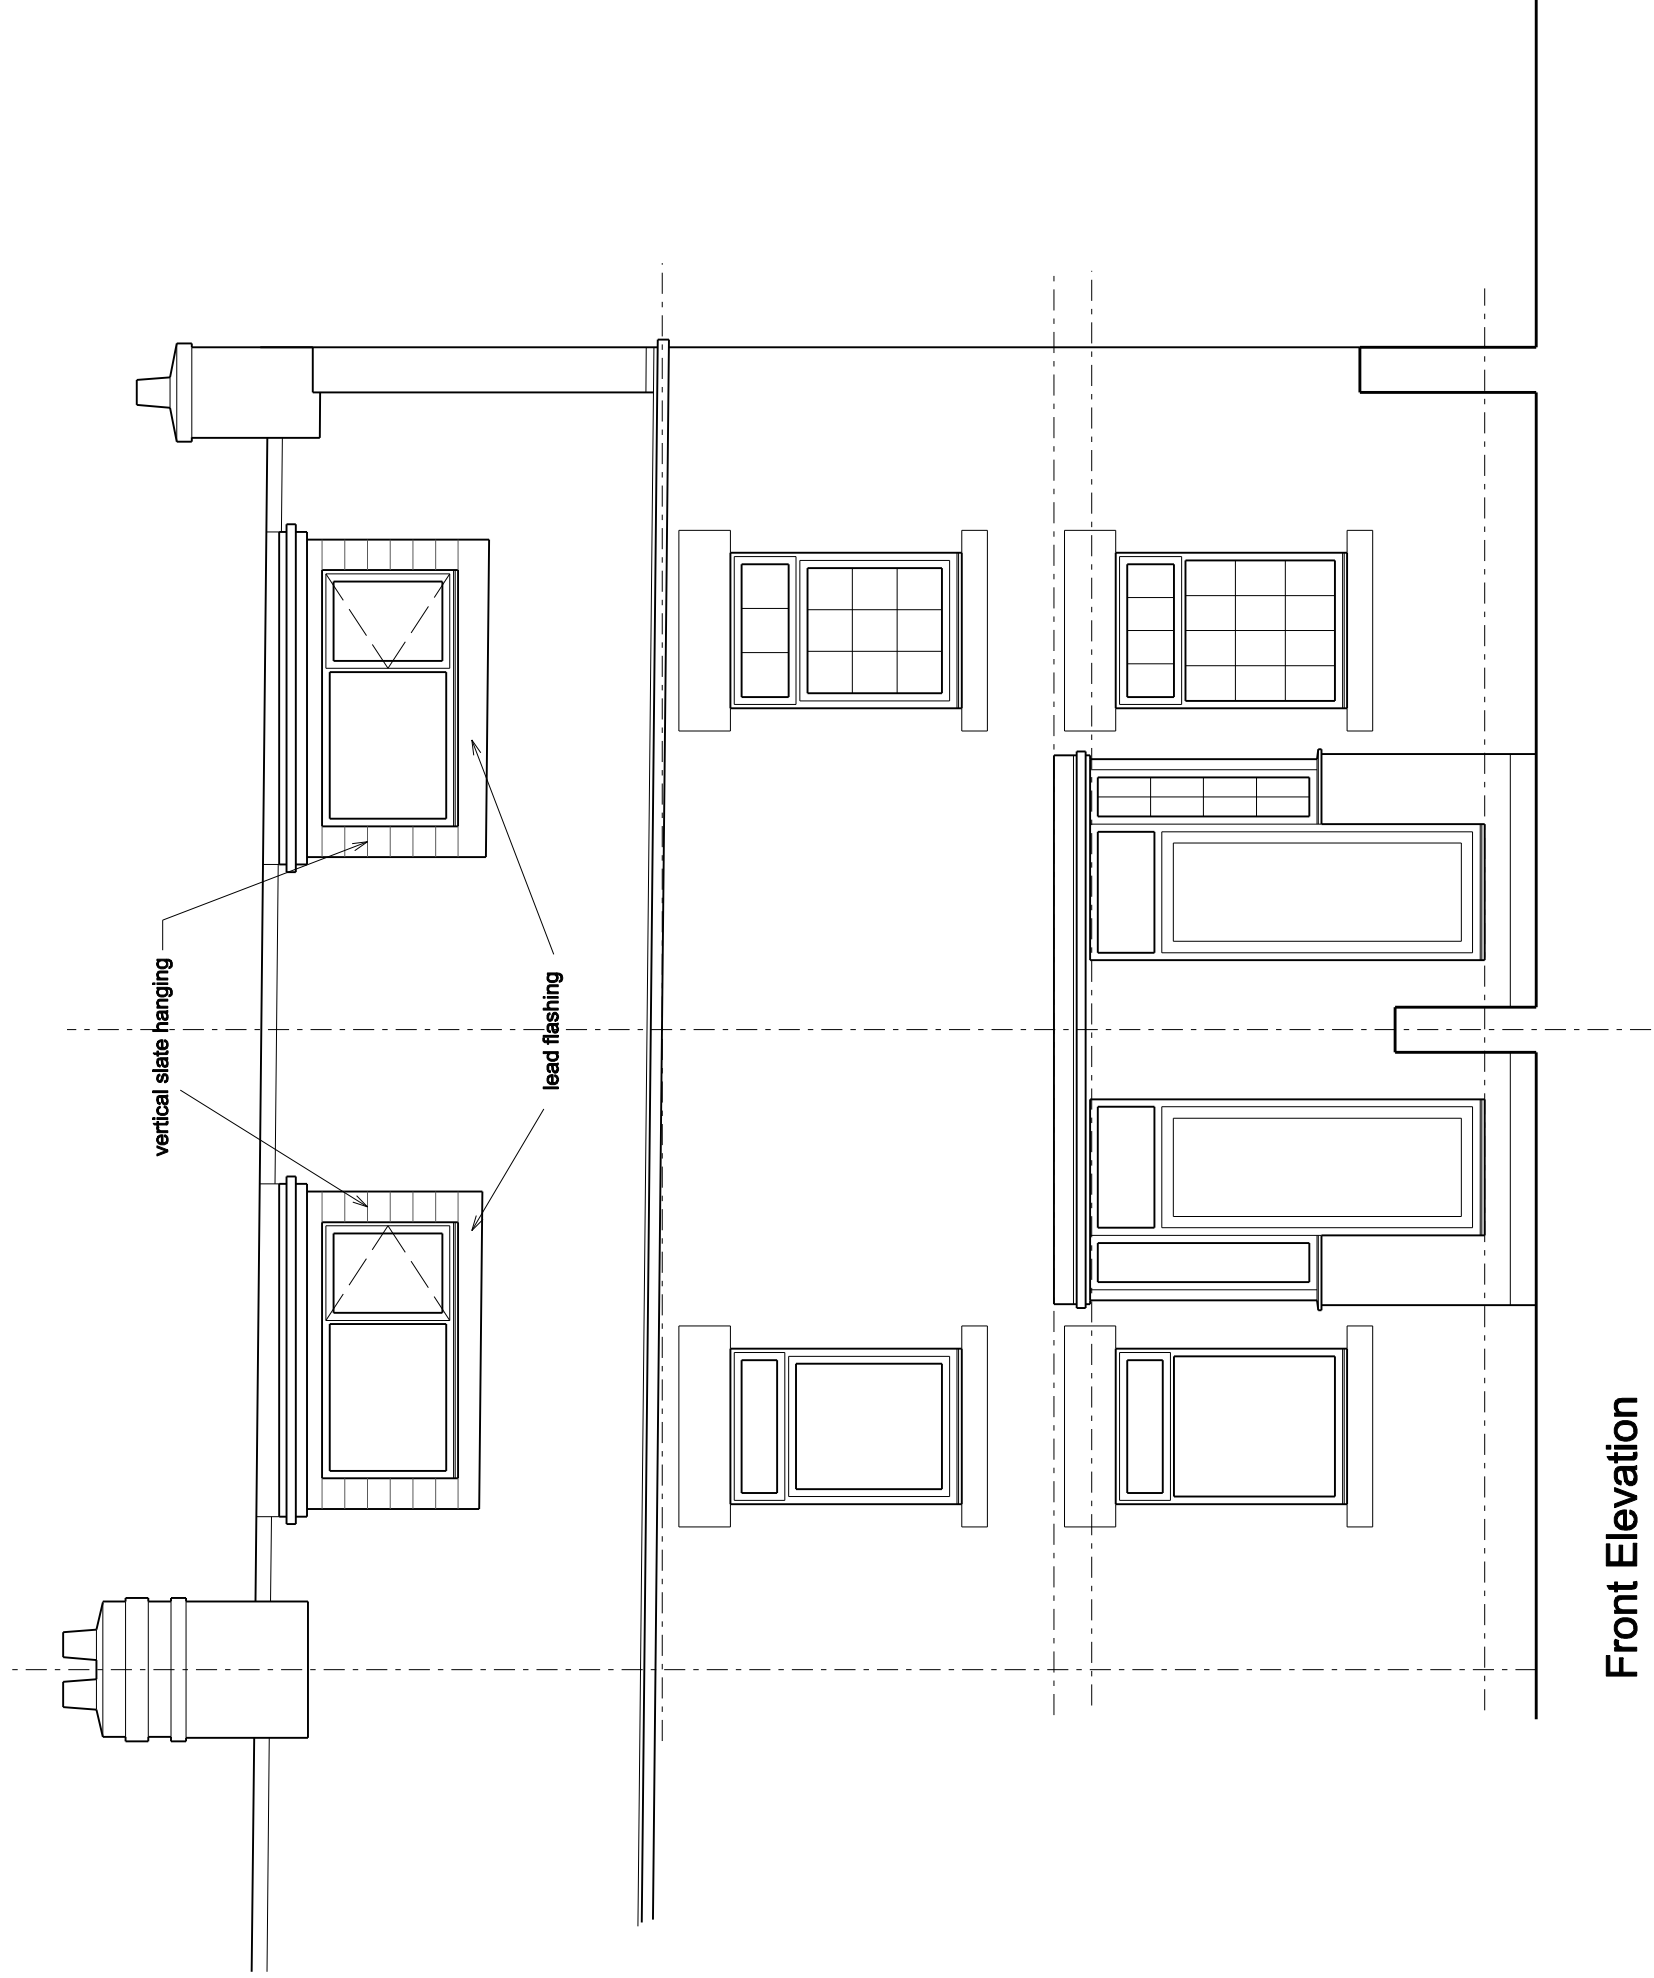


Front Elevation

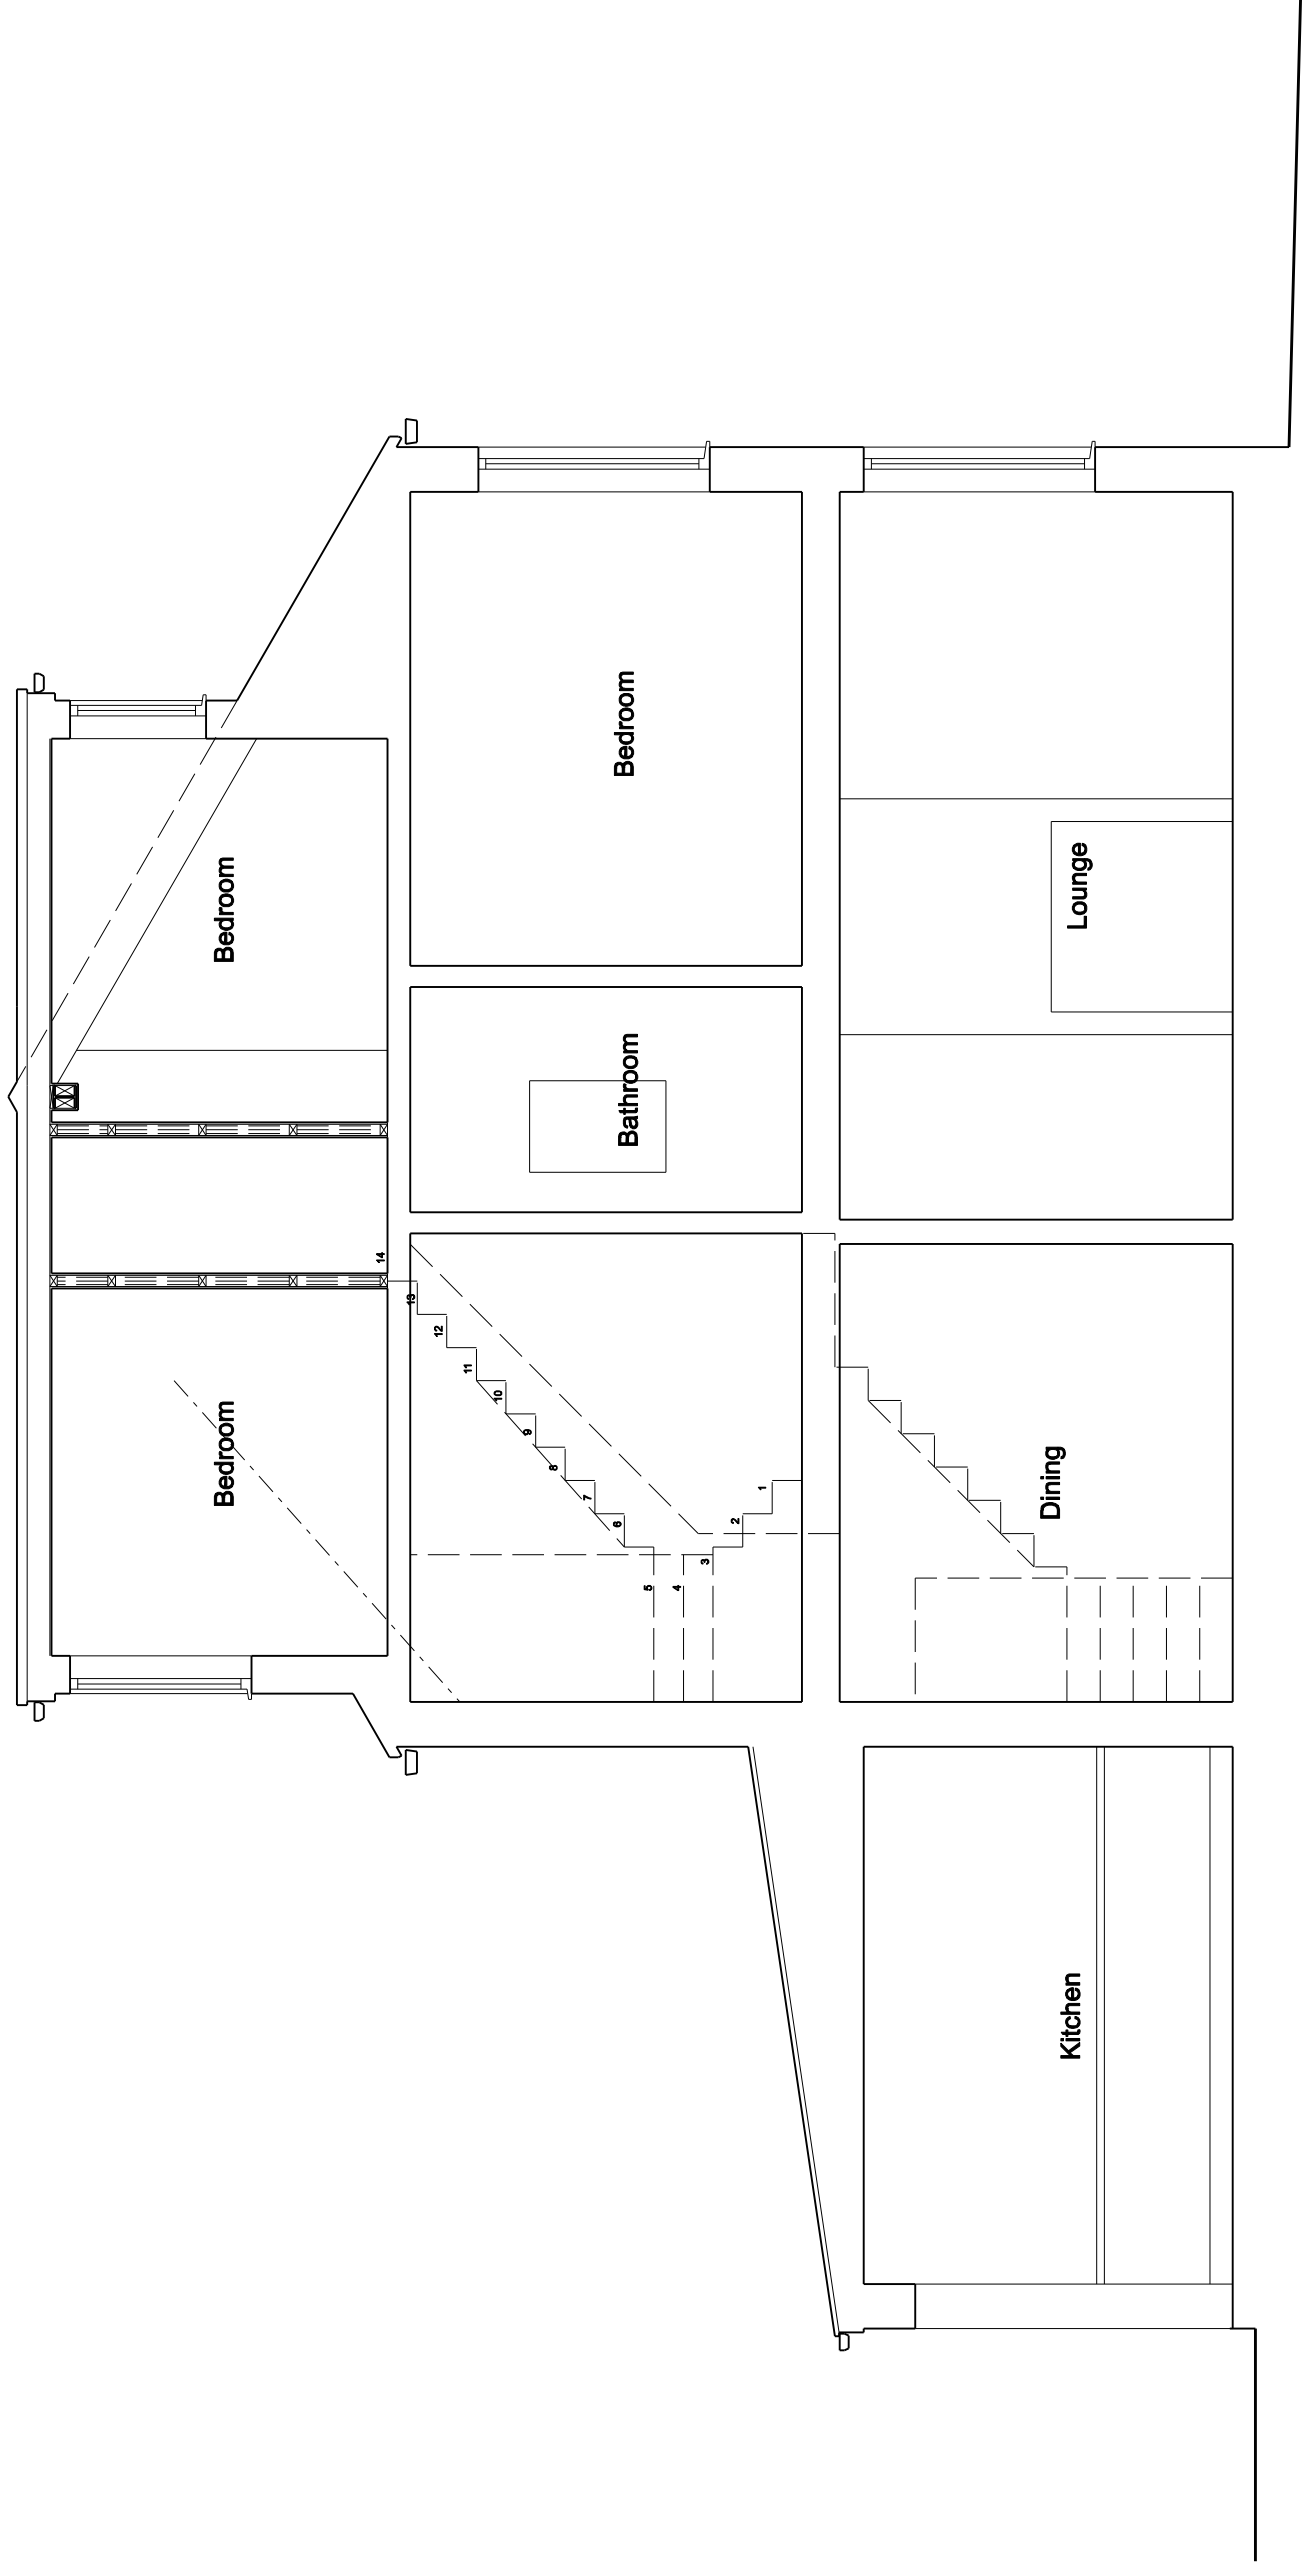

Typical Section

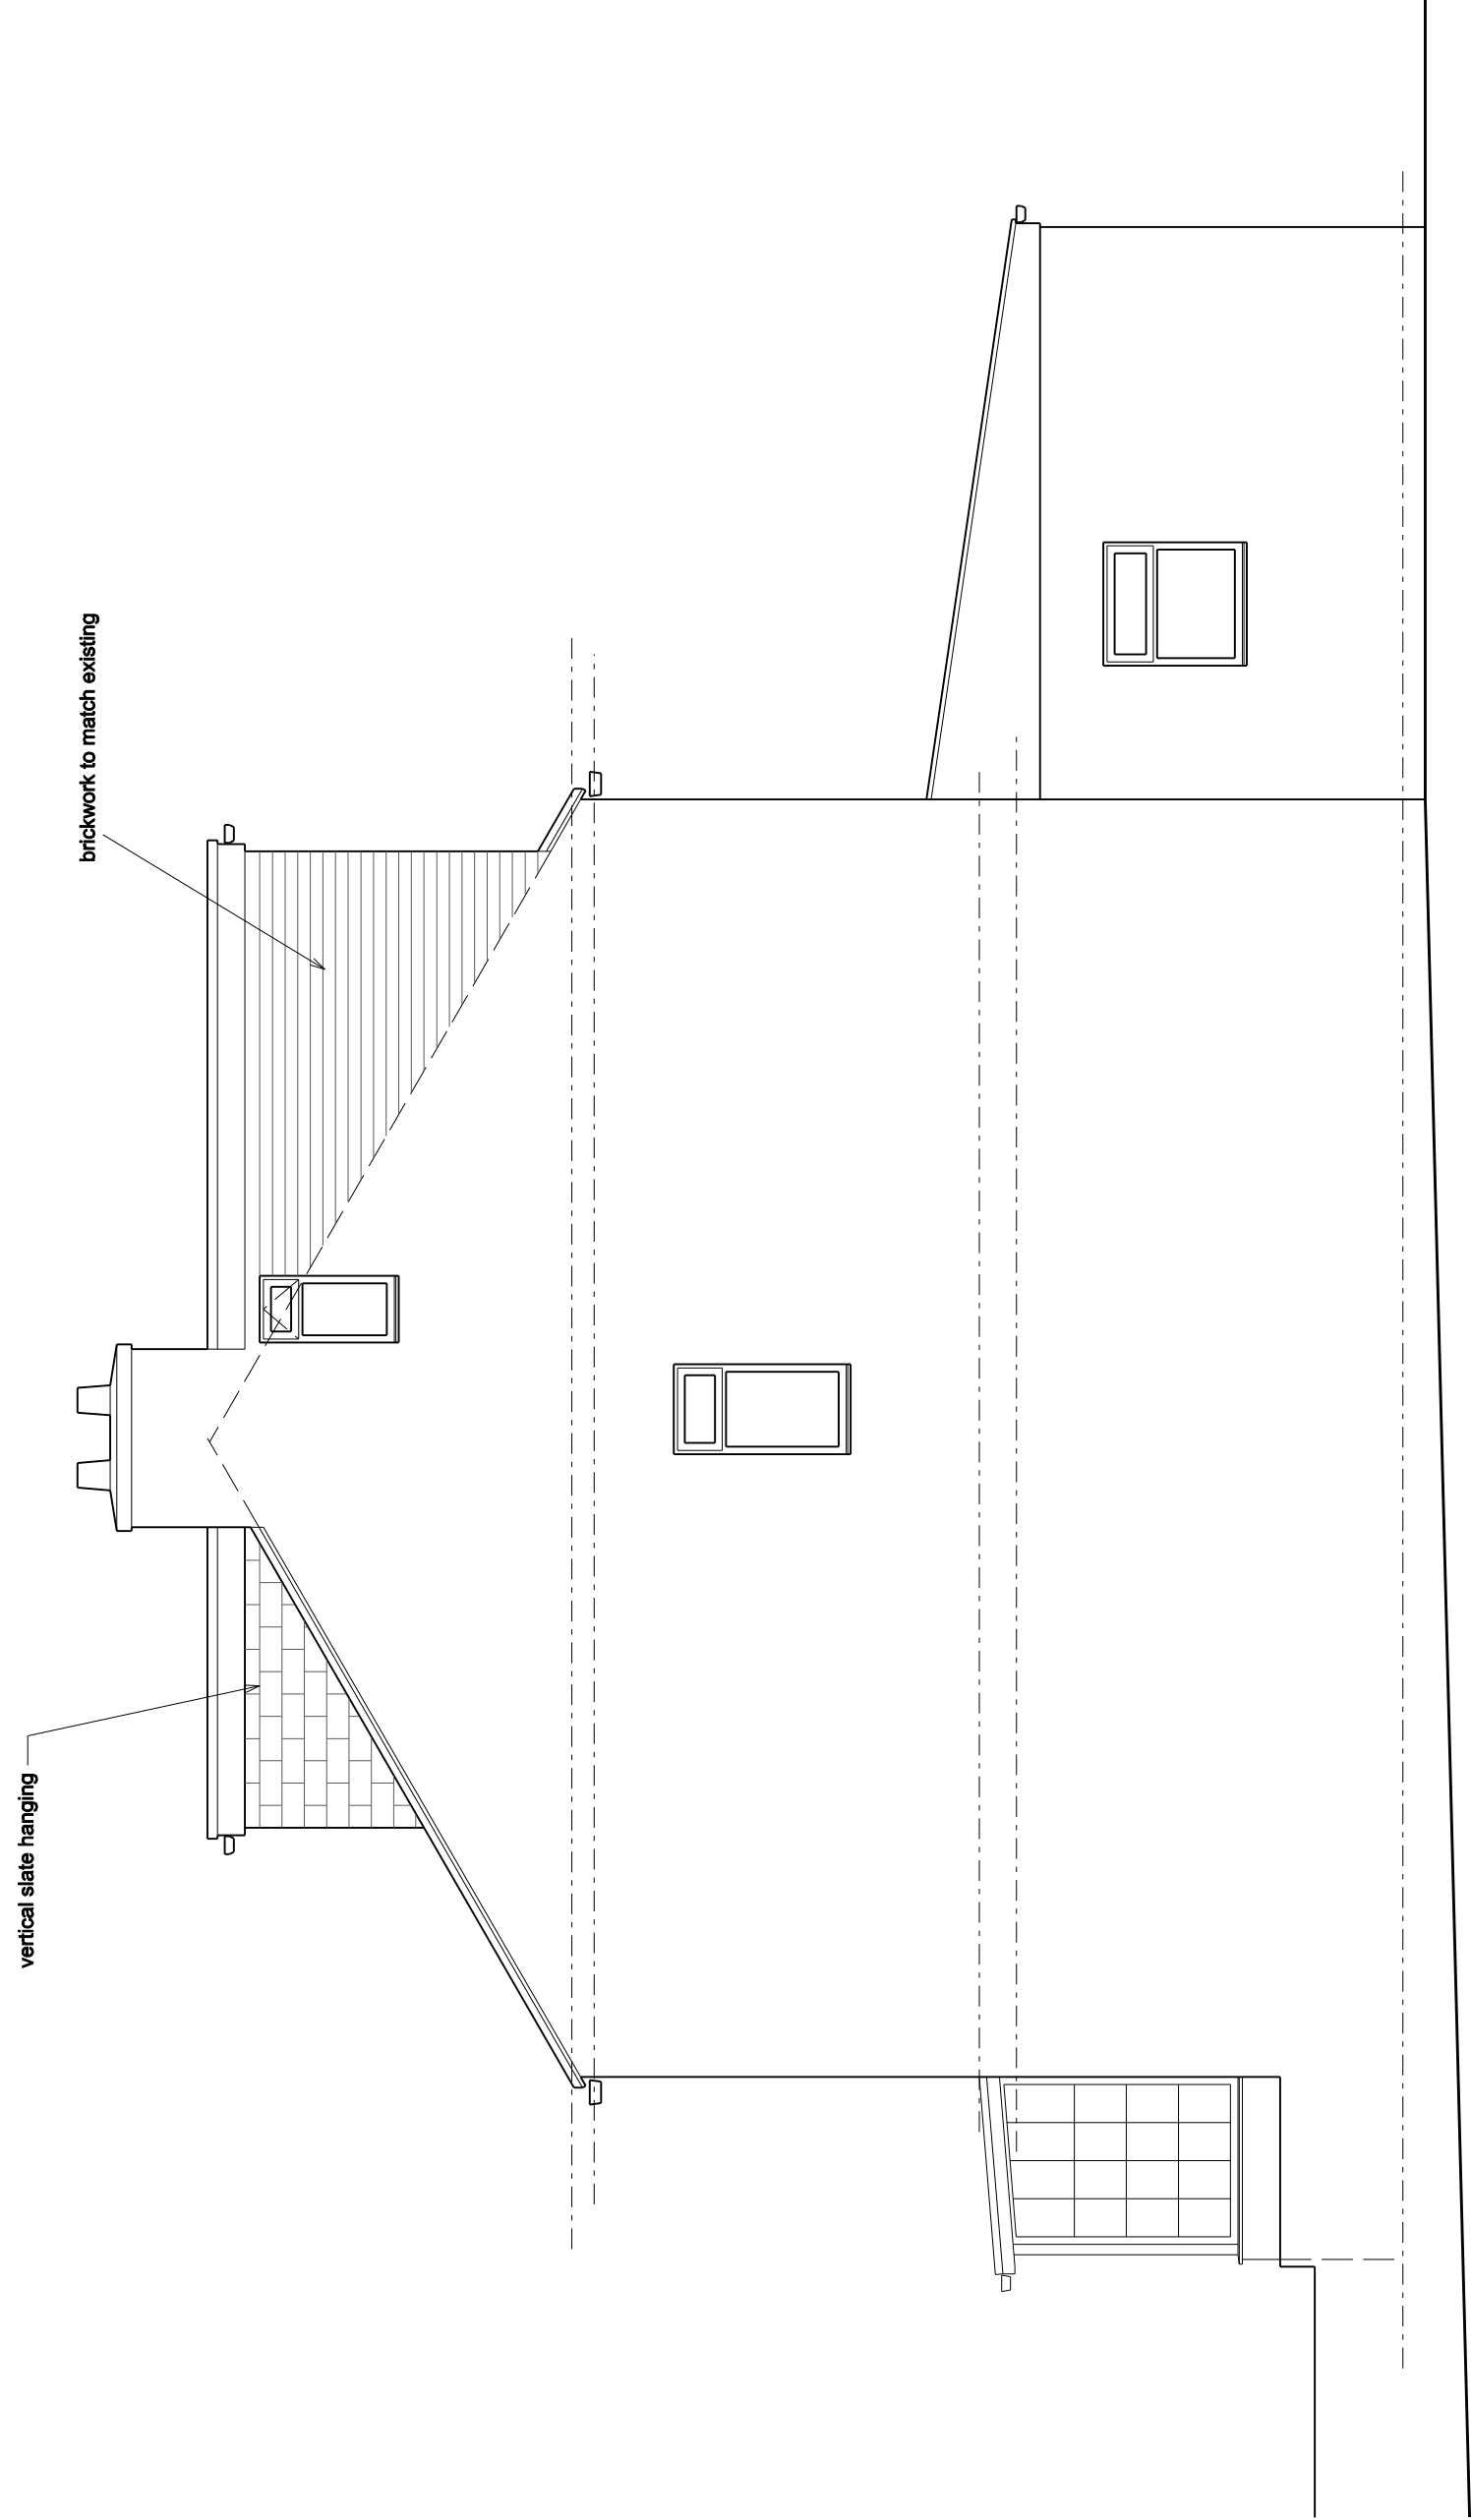

Side Elevation

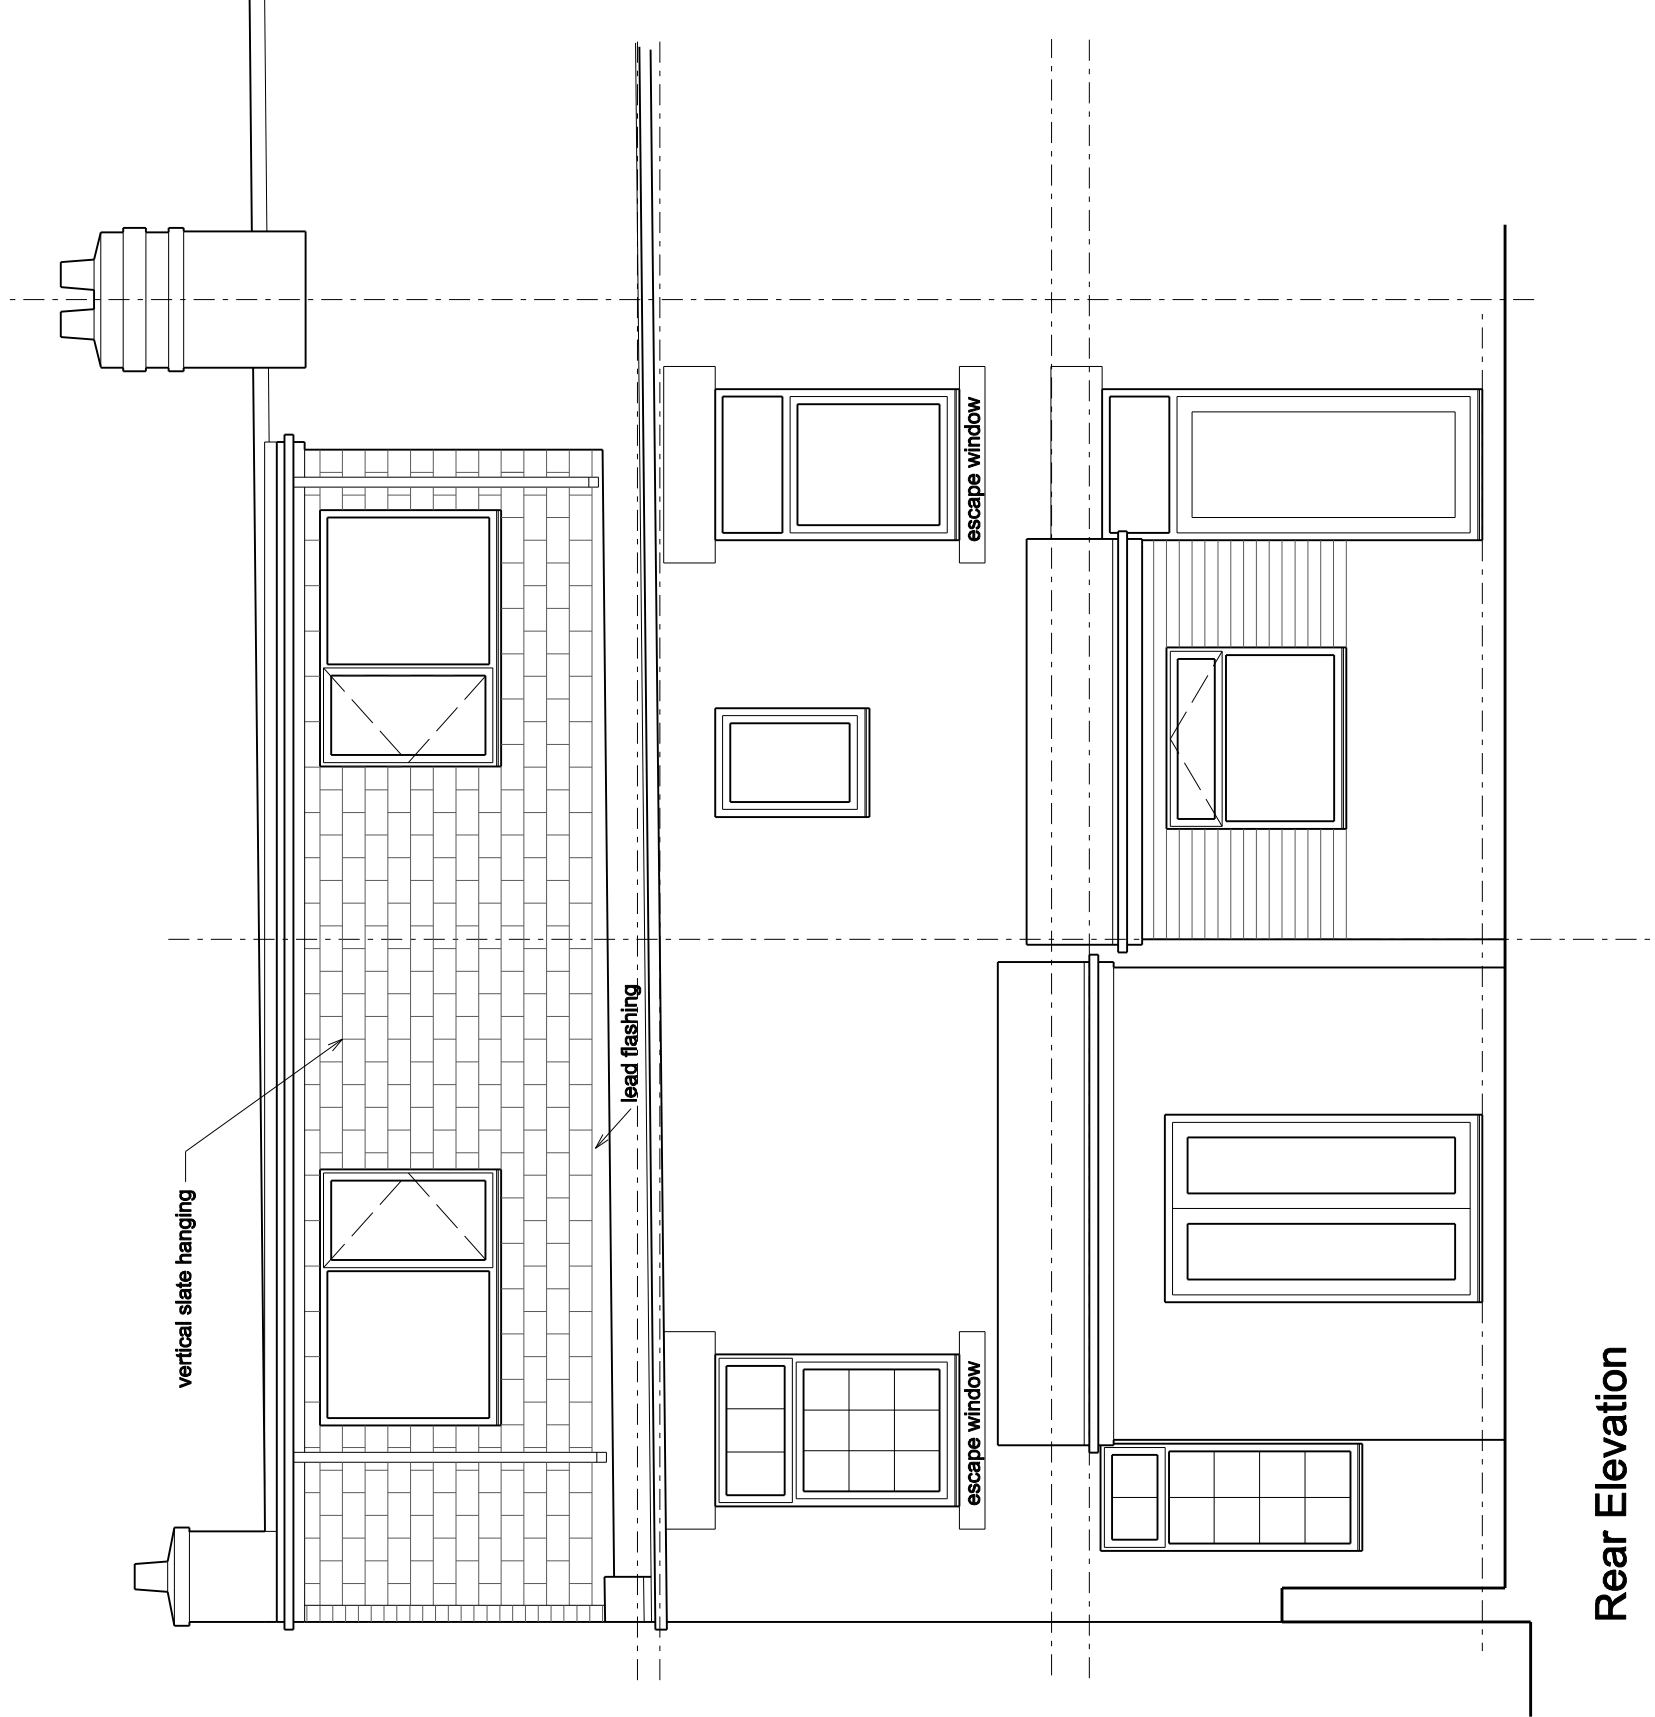

Rear Elevation

A		Date	Revisions		
© Copyright					
MJHDesign					
Architectural Services					
53 Bartholomew Street					
Wombwell					
Barnsley					
S73 8LB					
Tel: 07887548711					
e-mail: concordia.mjharper@virgin.net					
Client					
Mrs. A. Johnson & Mr. J. Richardson					
Project					
Proposed Alterations					
156/158 Honeywell Grove					
Barnsley					
S71 1QZ					
Title					
Proposed Elevations					
Scale	1:50	Date	March 2020		
Drawn by	MJH	Revision			
Drawing No.	1214-04				