


STEPHEN A. WELCER, m.c.i.a.t.
Architectural Technician and Surveyor.
217, Wakefield Road,
Normanton,
Wakefield,
WF6 1BP,
West Yorkshire.
Tel. 01924 890012.
Mob. 07989 964611.
e-mail: stevewelcer@btinternet.com.

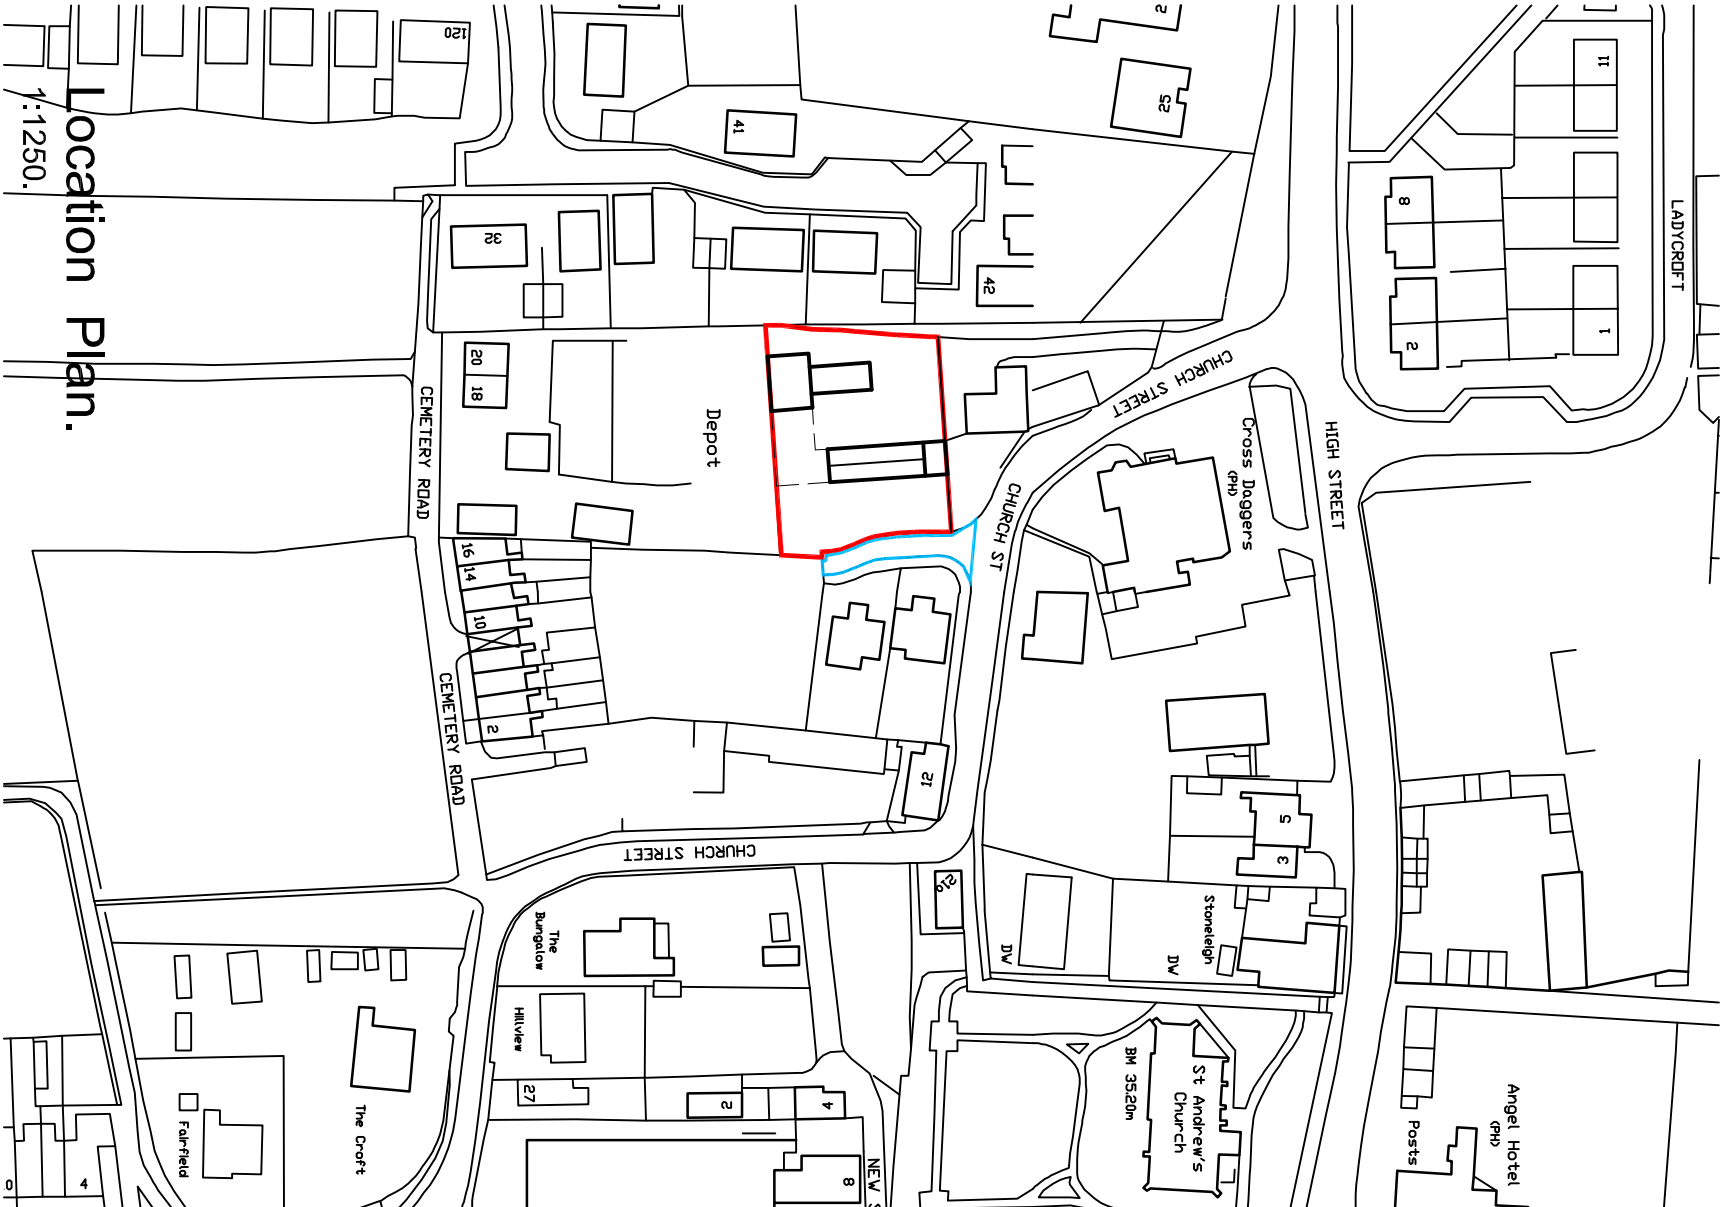

Property Address	Project Title	Drawing Title	Scale	1:500 - 1:1250 @ A3.
3, CHURCH MEWS. BOLTON UPON DEARNE. ROTHERHAM. S63 8NW.	PROPOSED CONVERSION. 3, CHURCH MEWS. BOLTON UPON DEARNE. FOR MRS. N. TINKER.	SITE PLANS LOCATION PLAN. AS EXISTING	Date	OCT. 2016
			Drawn by	SW
			Checked by	-
			Drawing no.	2016-111-08
			Revision	-