


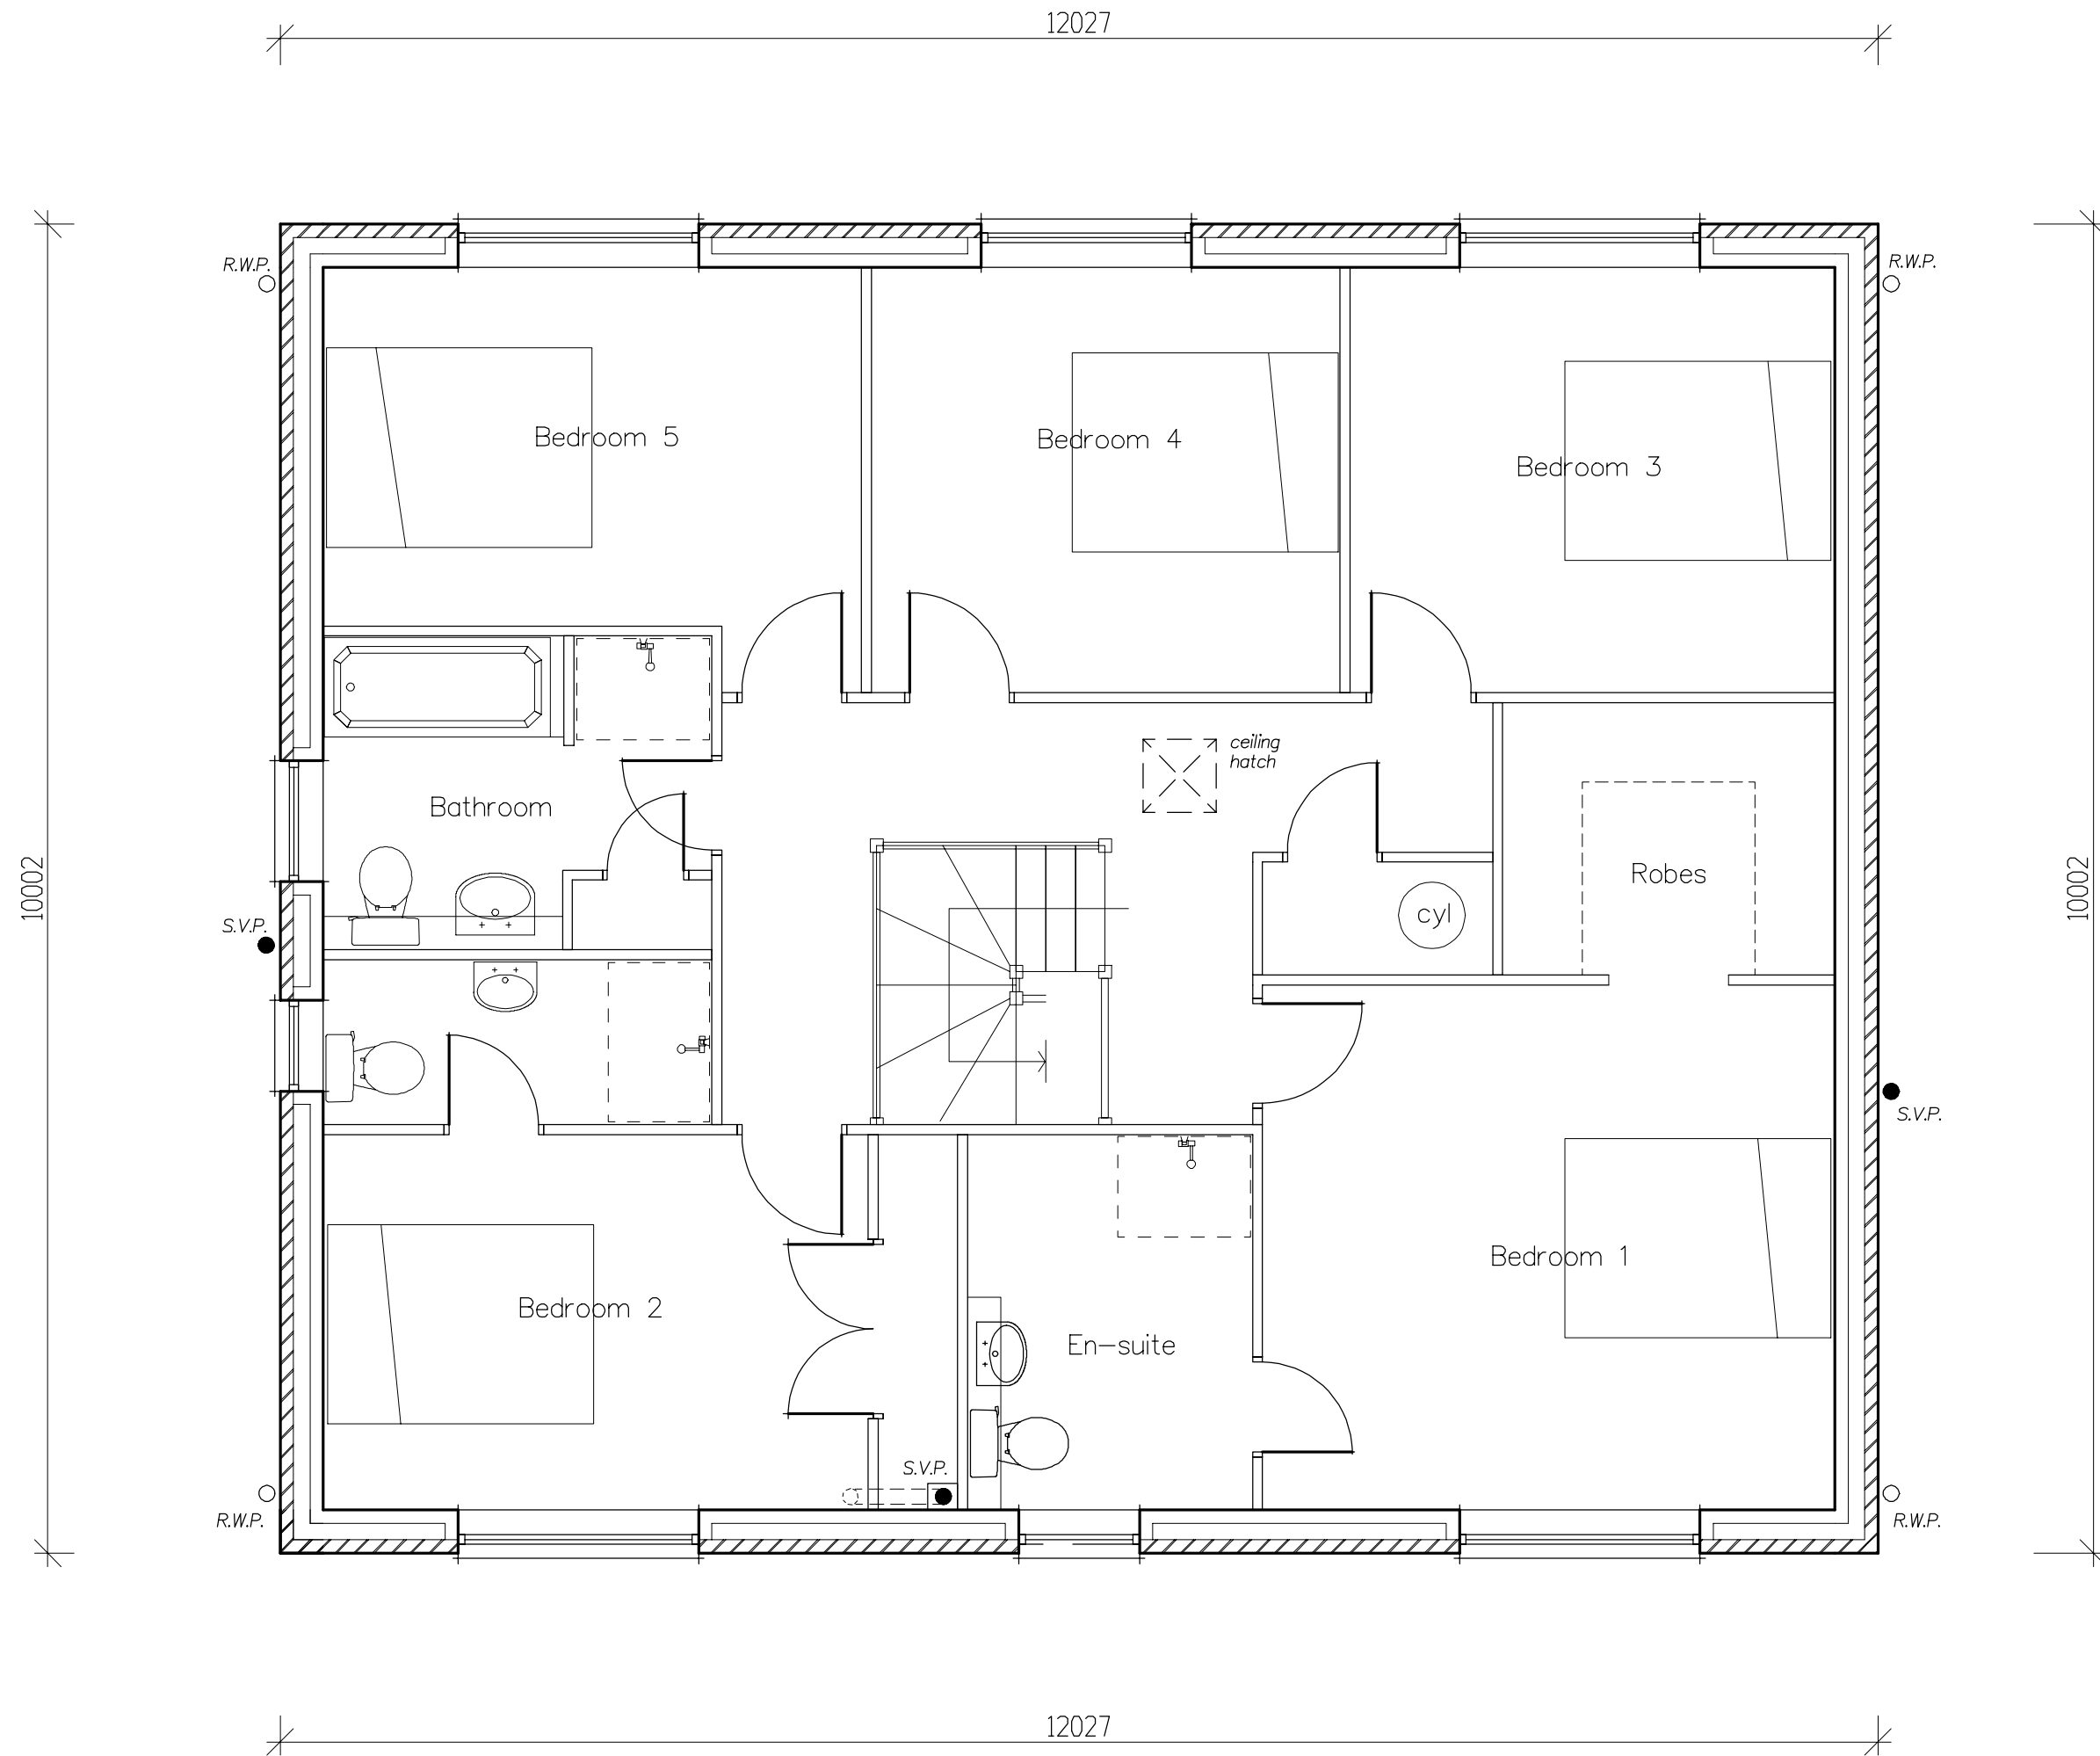

REV. A: 28/08/2020: GENERAL AMENDMENTS.

<div>Arnccliffe</div> <div>ARNCLIFFE HOMES LIMITED</div> <div>Arnccliffe House, Bramley Grange,</div> <div>Thorner, Leeds LS14 3DW.</div> <div>Tel: 0113 237 5900 Fax: 0113 265 4458</div>	
<div>Proposed Residential Development</div> <div>HALIFAX ROAD,</div> <div>THURGOLAND.</div>	
FULFORD (1977)	
FIRST FLOOR PLAN	
SCALE 1:50	
DATE 28/08/2020	DRAWN IanDi
DRG. No. 292/FL/2	REV. A.