



NOTE:
ALL DIMENSIONS MUST BE CHECKED ON SITE AND NOT SCALED FROM THIS DRAWING.


COPYRIGHT:
THIS DRAWING IS THE PROPERTY OF THE COMPANY AND MAY NOT BE COPIED, USED OR DISCLOSED FOR ANY PURPOSE EXCEPT AS AUTHORISED IN WRITING BY THE COMPANY.

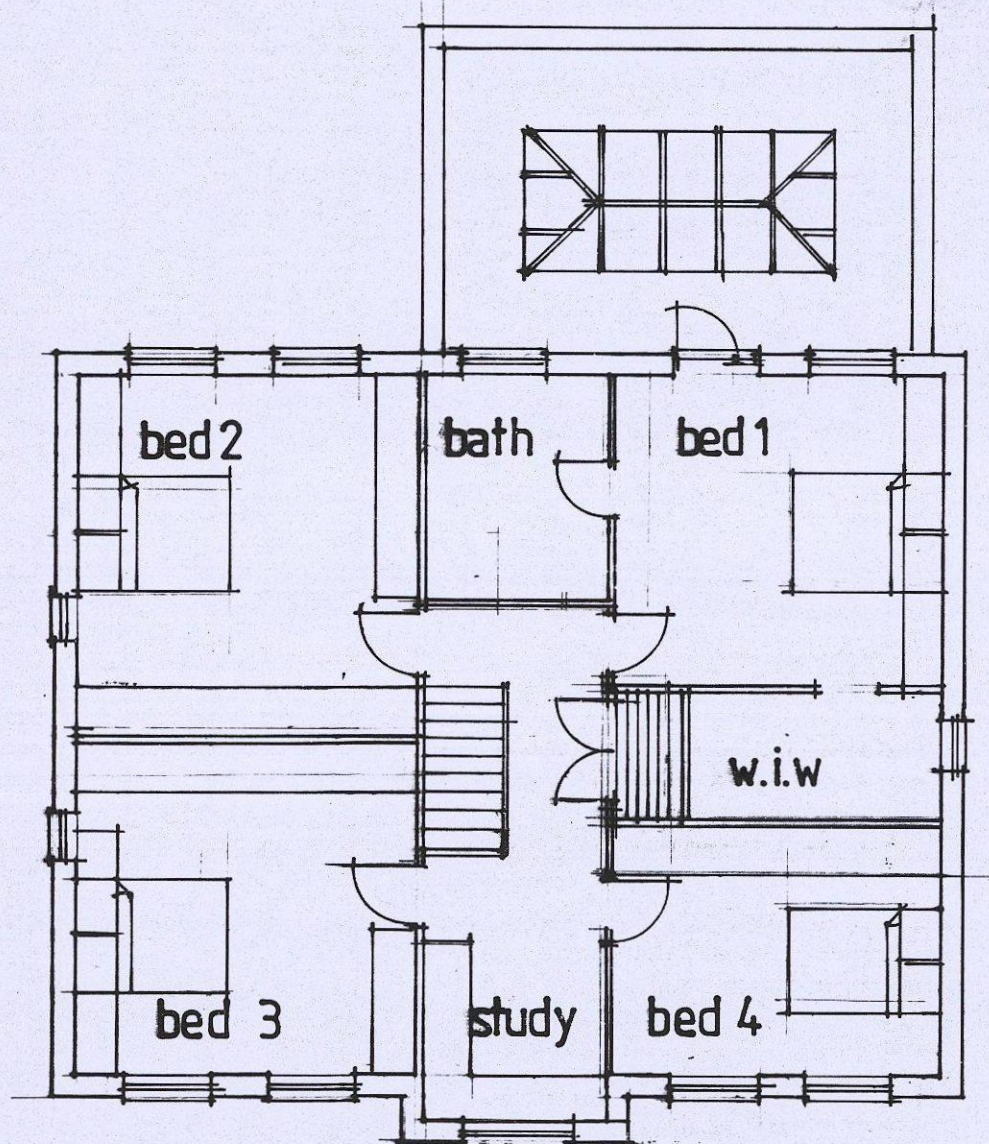


FIRST FLOOR

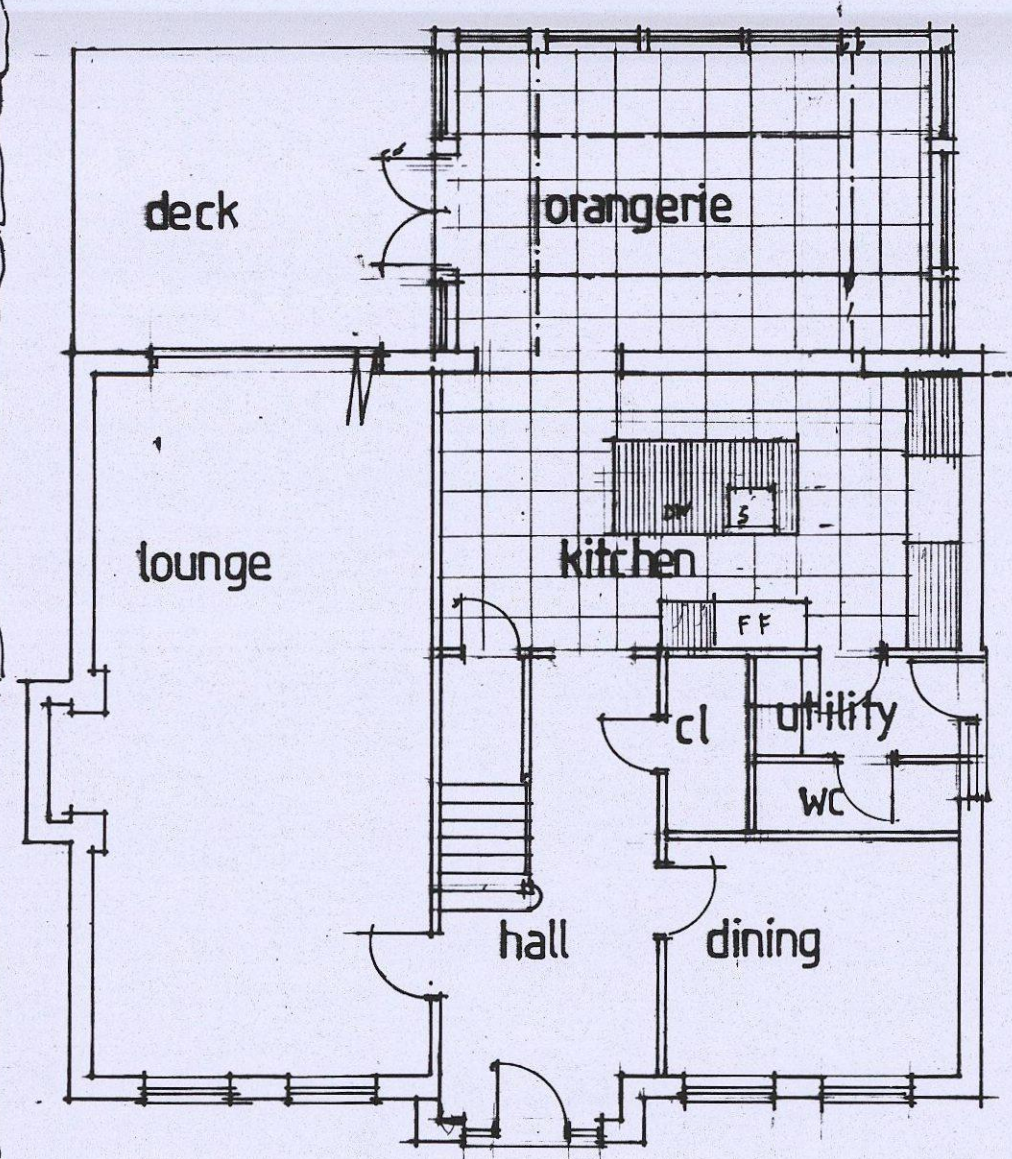


GROUND FLOOR

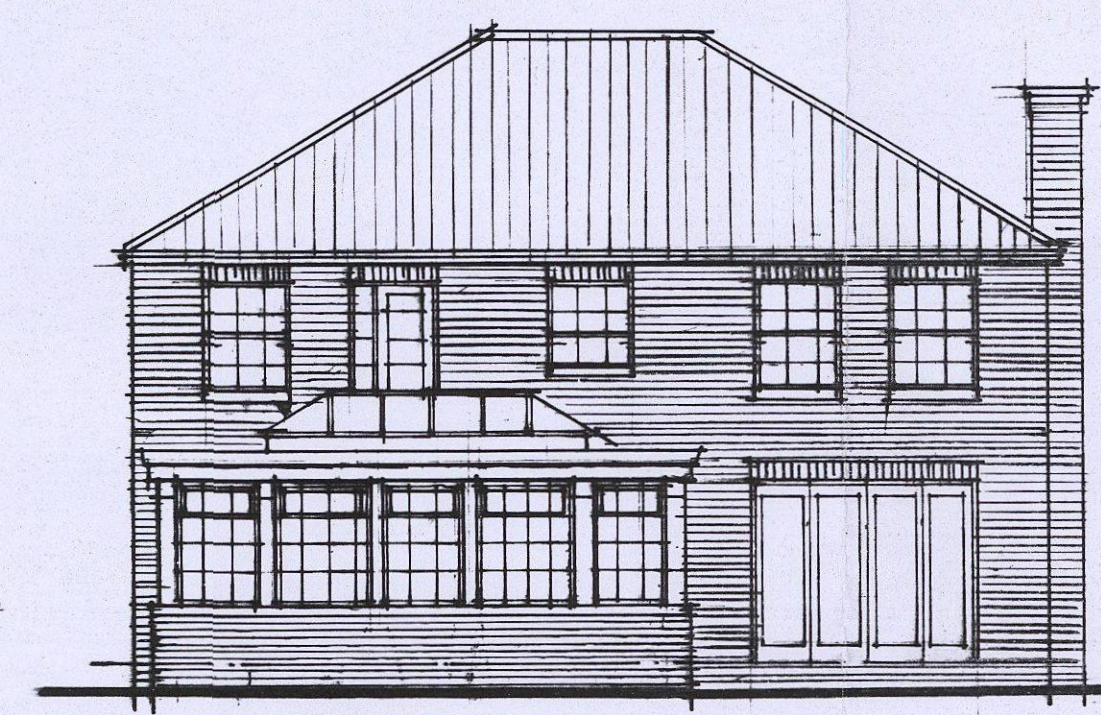


REAR ELEVATION

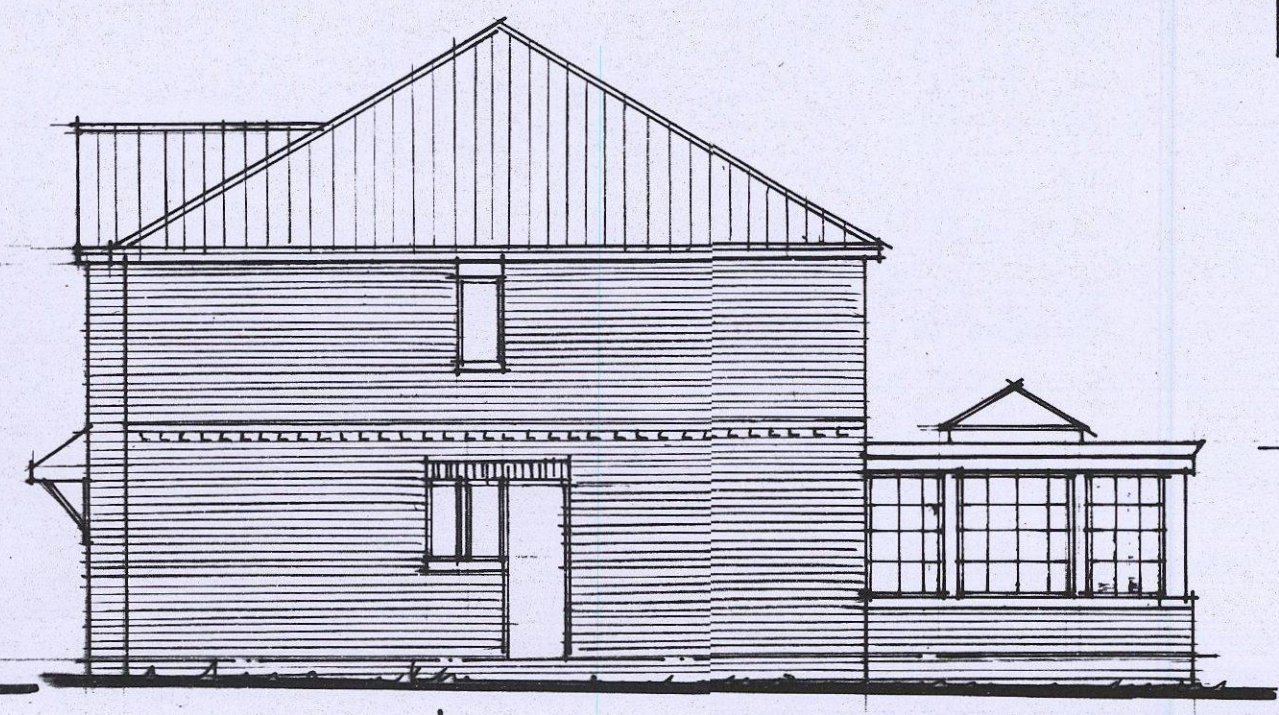


SIDE ELEV'

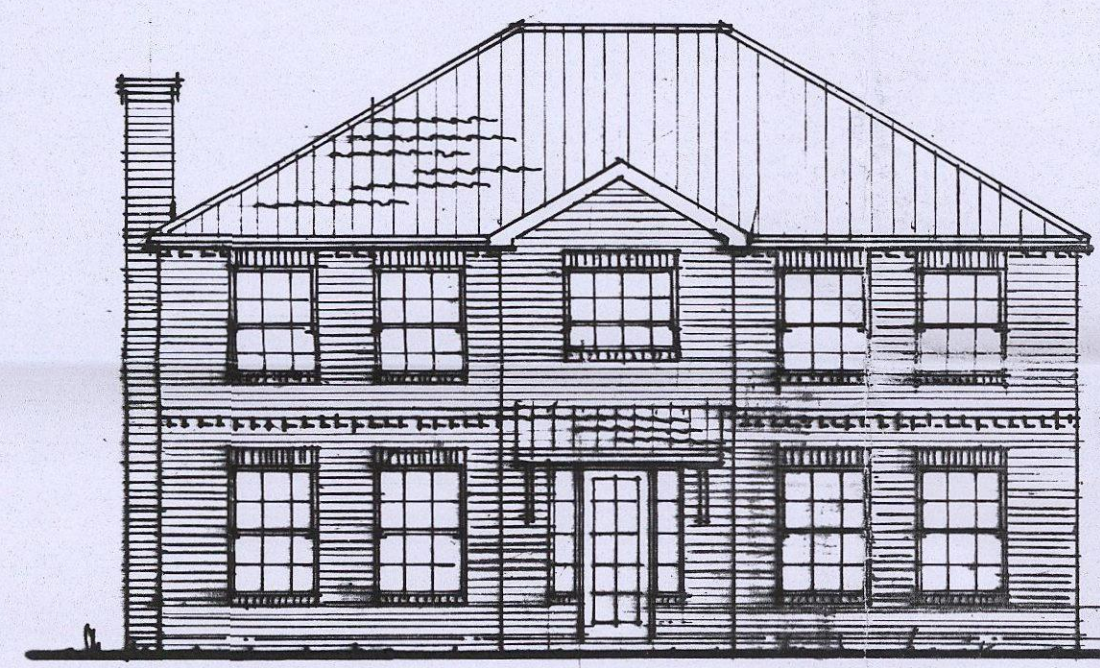


FRONT ELEVATION

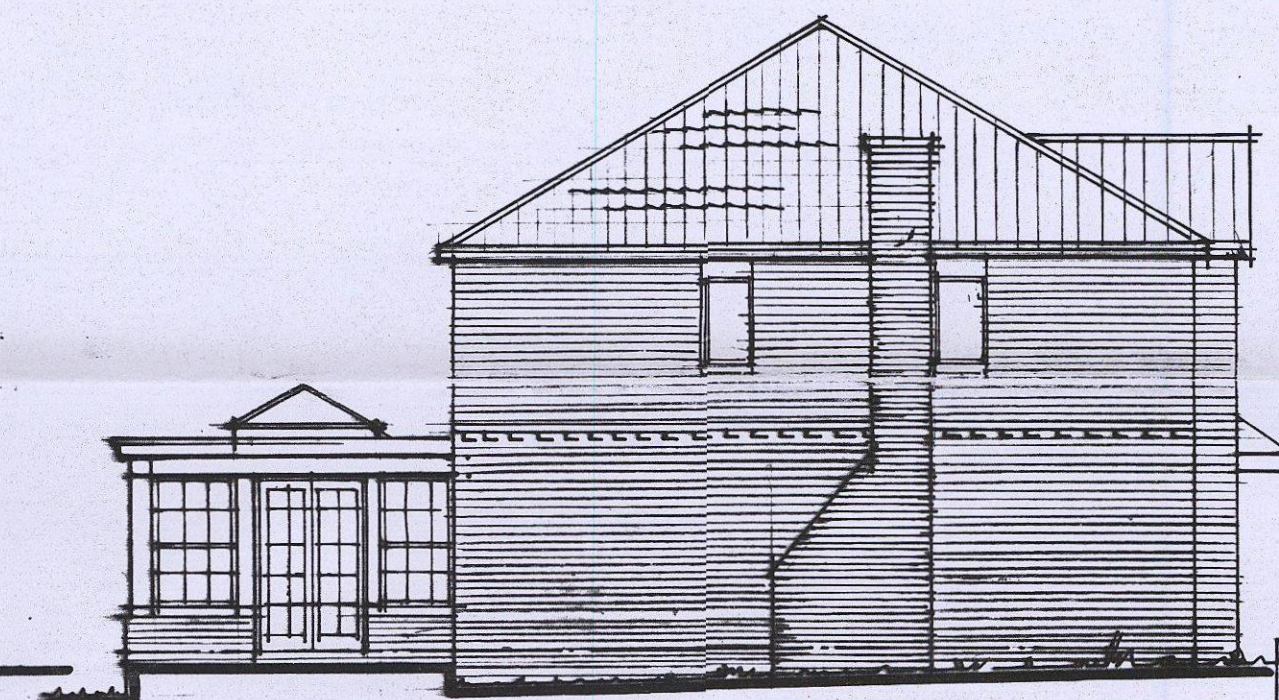


SIDE ELEV'

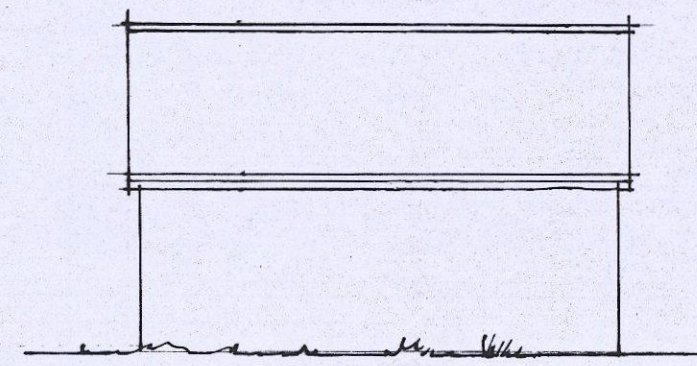


SIDE ELEVATION

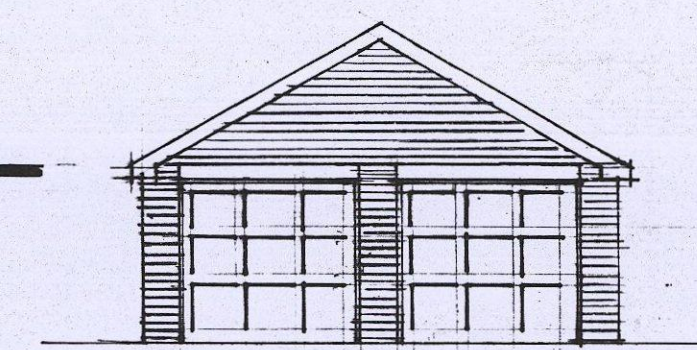

FRONT ELEVATION

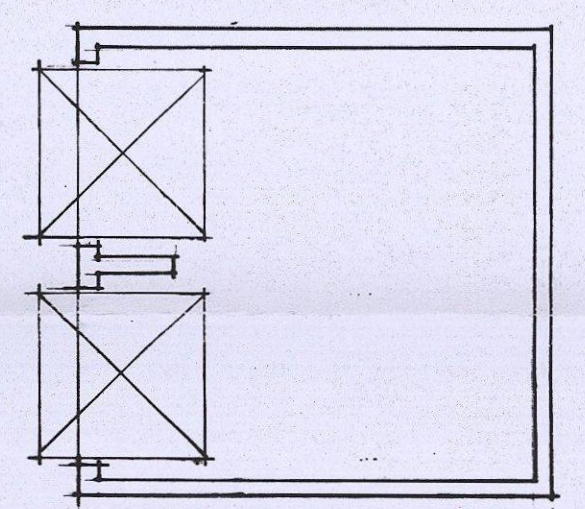

PLAN OF GARAGE

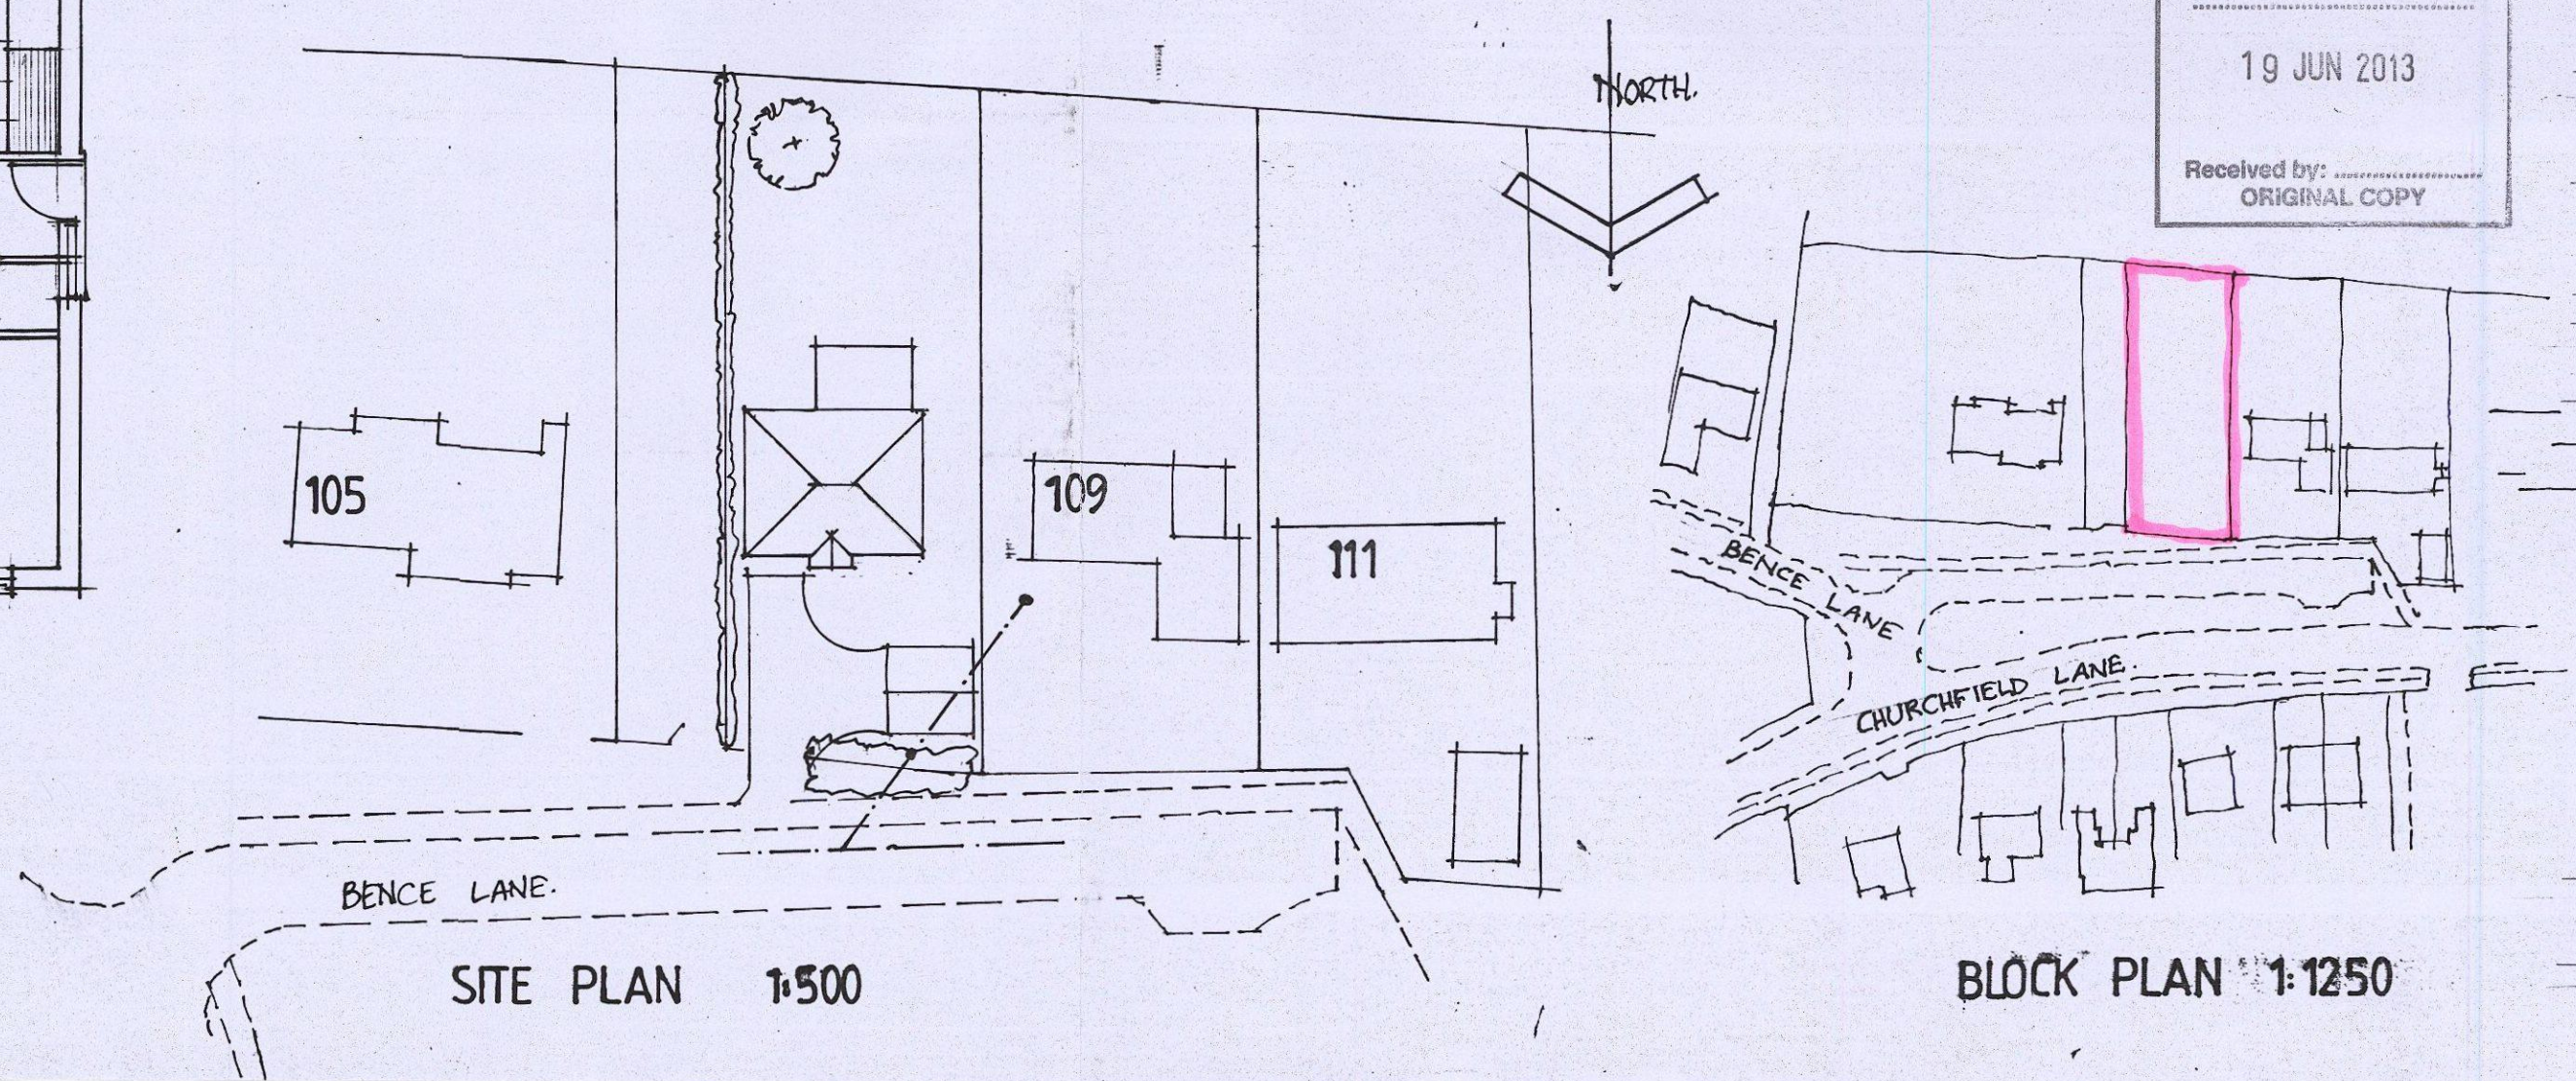

SITE PLAN 1:500

BLOCK PLAN 1:1250

BWCC
CORPORATE MAIL ROOM
19 JUN 2013
Received by:
ORIGINAL COPY

REV.	DATE	AMENDMENT

CLIENT
MR + MRS P. DUNSTONE

TITLE
PROPOSED DETACHED HOUSE + DOUBLE GARAGE. PLOT OF LAND BETWEEN 105 + 109 BENCE LANE DARTON BARNSELEY

P. Dimelow
B.A. (hons) Dip Arch. M.A.
Architectural Design and Planning Consultant

Ash Barn
Finkle Street
Worley
Sheffield
S35 7DH 0114 2884937

SCALE 1:100	DATE JUNE 2013	DRAWN PD
DRAWING No. PDD-613-2		REV.