
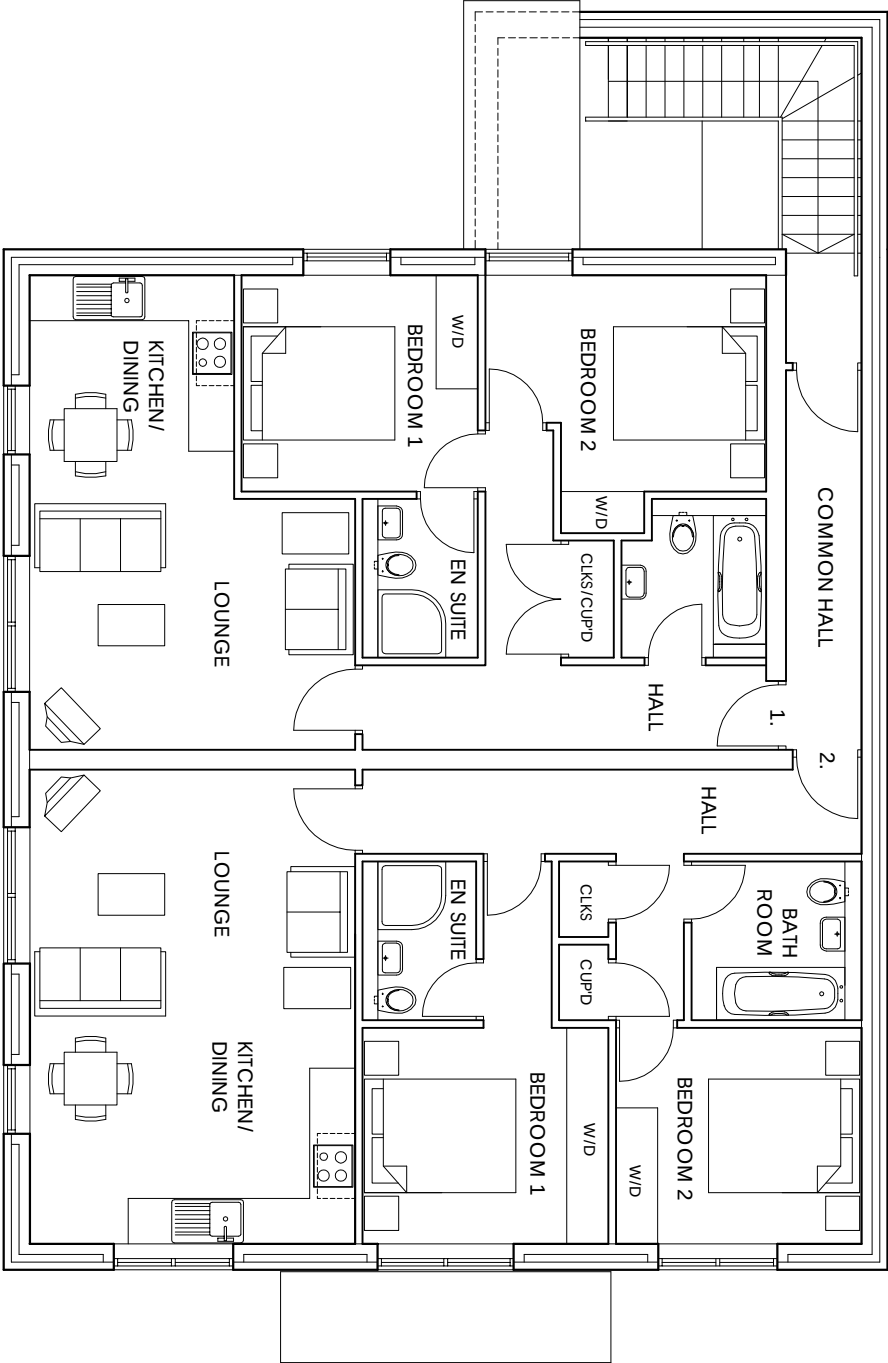


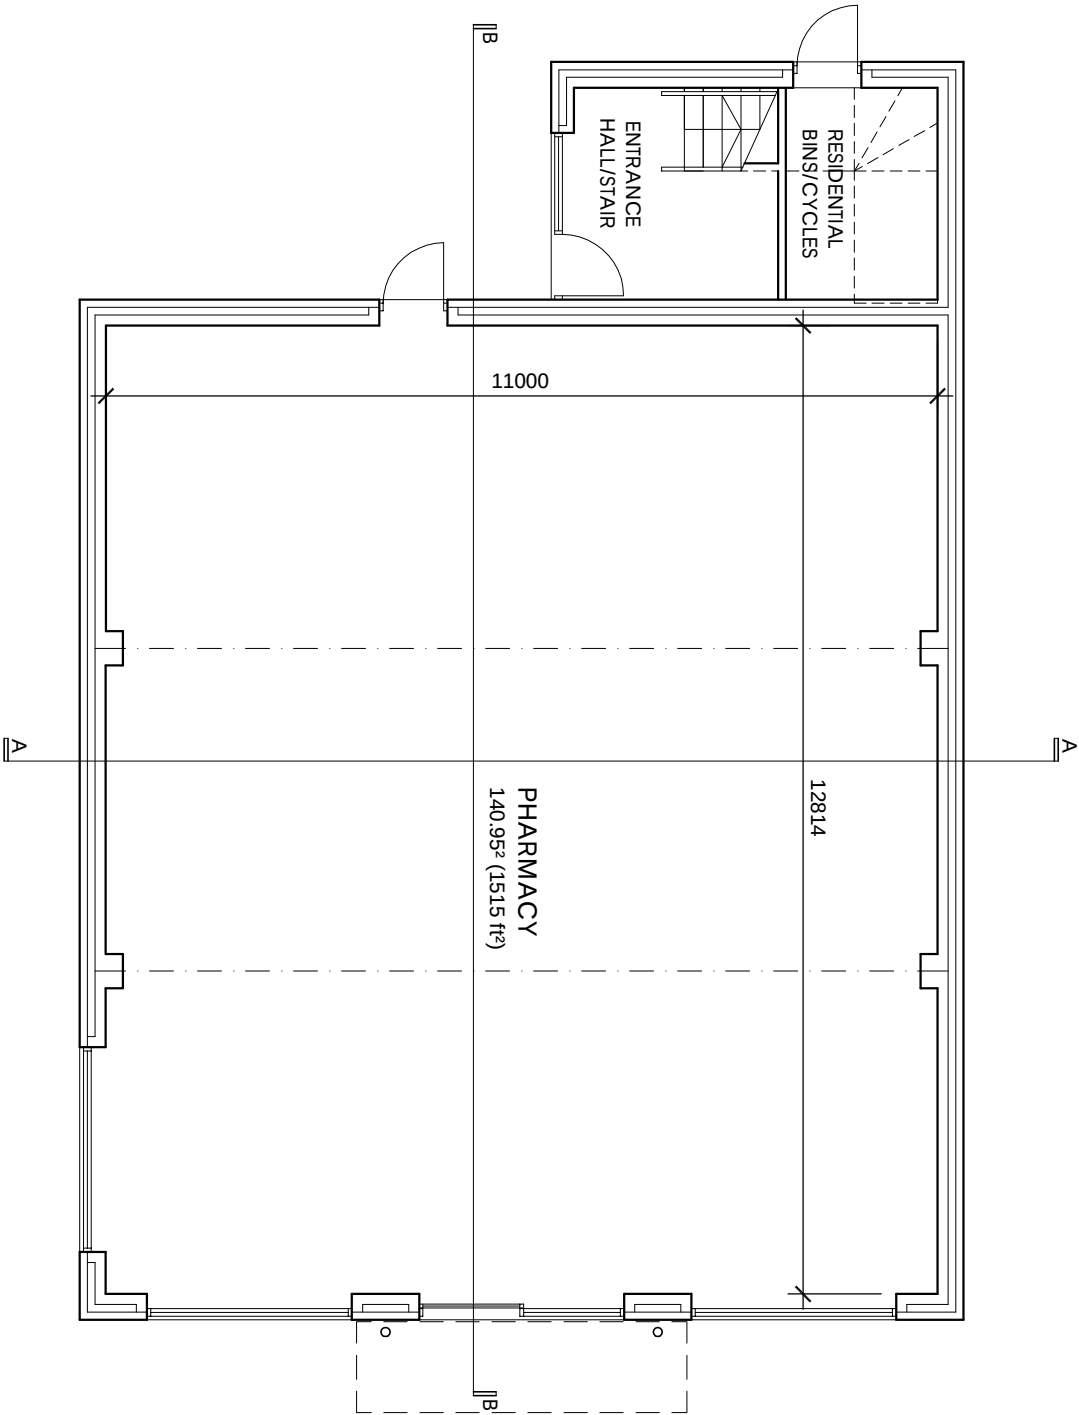


SECHEDULE OF ACCOMMODATION

FLAT 1	
2 BED/2 BATH	61.13² (655 ft²)
FLAT 2	
2 BED/2 BATH	69.03² (740 ft²)

TP ARCHITECTURE

2 STRICKLAND AVENUE
LEEDS
LS17 8JU

T: 0113 2732706
M: 07766 015350
E: tony@tparchitecture.co.uk

 

PHARMACY & RESIDENTIAL DEVELOPMENT
WEST STREET
WORSBOROUGH
for
LO'S PHARMACY

PROPOSED FLOOR PLANS

Date:	Scale (at A3):
FEBRUARY 2015	1:100
Project no:	Drawing no:
1209	009
Revision:	
-	