




front elevation

Scale: 1/100

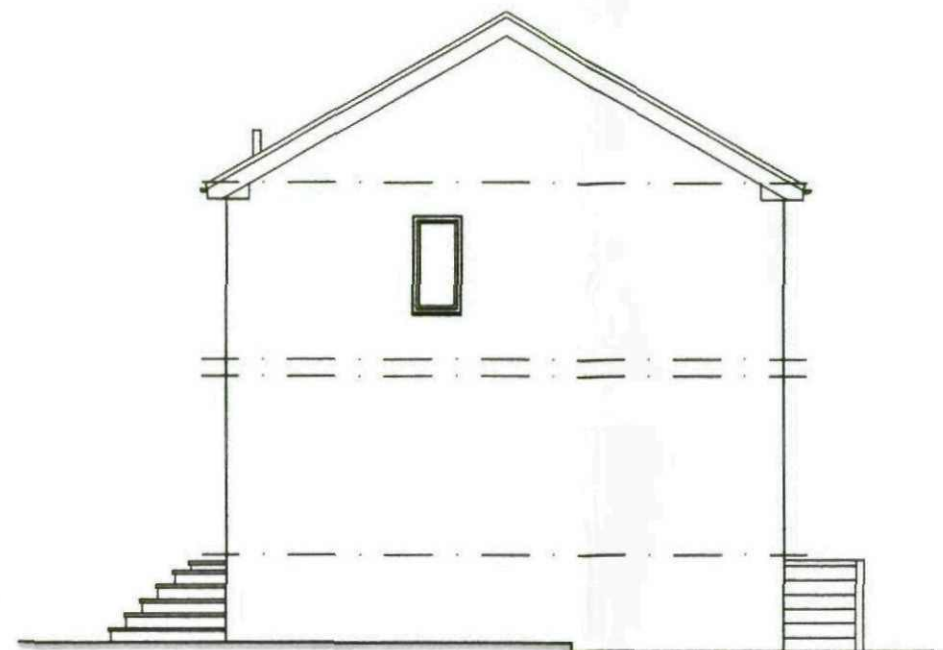


side elevation

Scale: 1/100




rear elevation

Scale: 1/100

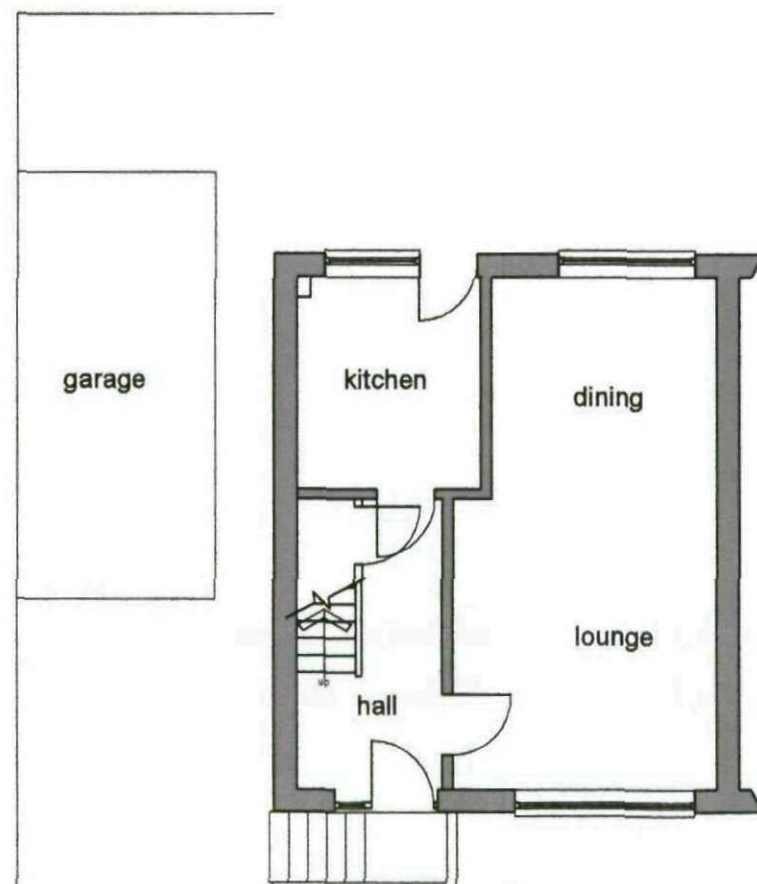

ground floor plan

Scale: 1/100

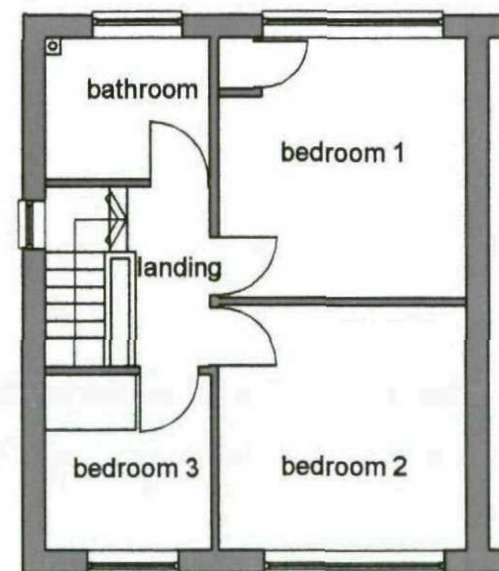

first floor plan

Scale: 1/100



location plan

Scale: 1/1250

Odnance Survey © Crown
Copyright 2010. All rights reserved.
Licence number 100020449

REVISION:

TITLE

Plans as Existing

PROJECT

PROPOSED EXTENSION

AT

**9 WOOD END AVENUE
CUBLEY
PENISTONE
S36 6FX**

FOR

MR R. FIELDS

SCALE (A3)
1/100 & 1/1250

DATE
DEC 2010

DRAWN
TTB

PROJECT NO

182

DRAWING NO

01

REVISION

-

Barber Design Limited



Tel: (0114) 2460608
Mob: 0776 7072109
Email: todd@barberdesignltd.co.uk

**21 Mountbatten Drive
Burncross
Sheffield
S35 1WF**

© COPYRIGHT EXISTS ON THE DESIGNS AND INFORMATION SHOWN ON THIS DRAWING
All dimensions to be verified on site prior to commencing any work DO NOT SCALE FROM DRAWING

WOOD END AVENUE

existing amenity area

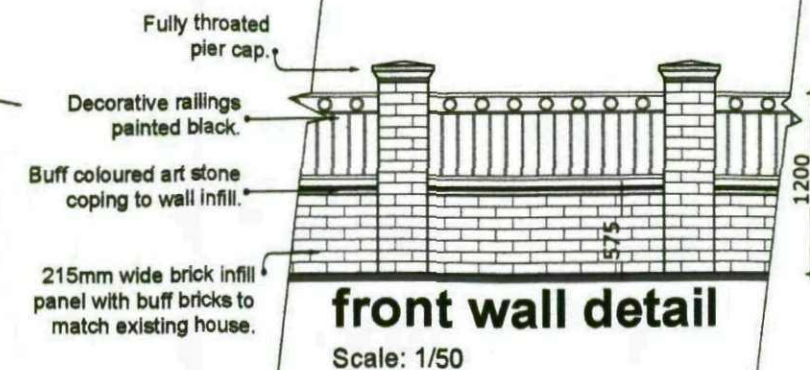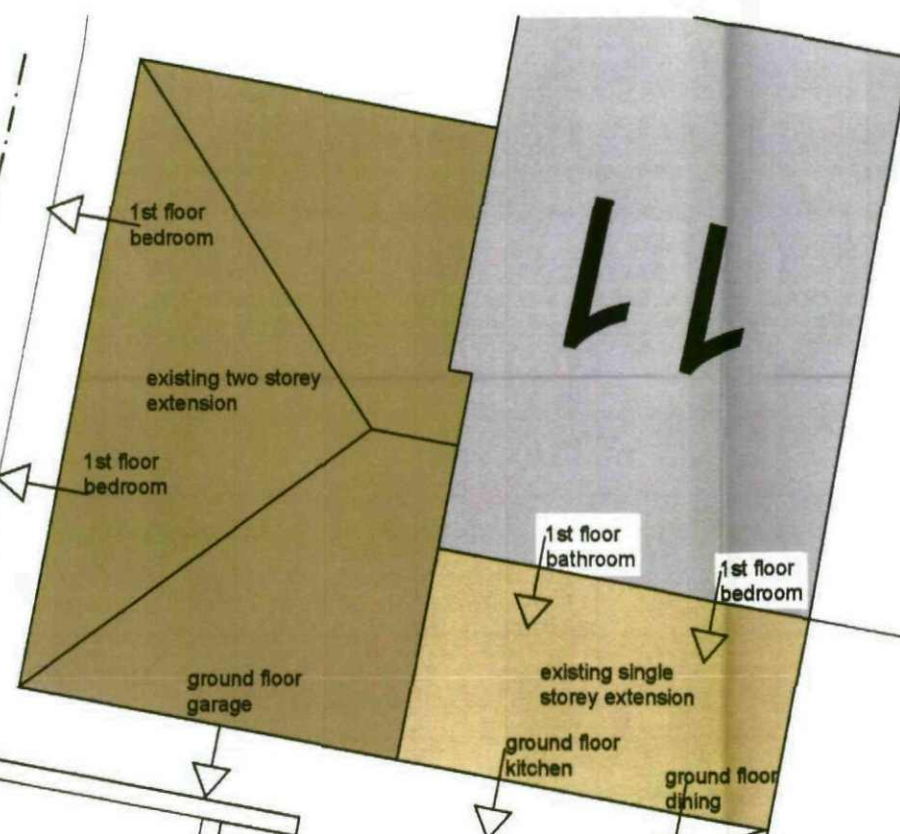

Key:-

- Existing two storey extension with garage on ground floor. First floor rooms face existing amenity area
- Existing single storey extension. Existing views to sunken patio, raised rockery, existing garage and existing mature trees
- Original two storey building 11 Palmer Close, rear facing rooms consist of a bathroom and a bedroom

Rev. C	By. TTB	04/04/2011
Amended as a result of meeting with Planning Officer.		
Rev. B	By. TTB	11/01/2011
Drainage notes and wall elevation added.		
Rev. A	By. TTB	22/12/2010
Amended to client requirements.		

REVISION:

TITLE Site Layout

PROJECT
PROPOSED EXTENSION
AT
9 WOOD END AVENUE
CUBLEY
PENISTONE
S36 6FX
FOR
MR R. FIELDS

SCALE (A3) 1/100 & 1/50 DATE DEC 2010 DRAWN TTB


PROJECT NO 182 DRAWING NO 02 REVISION C


Barber Design Limited
21 Mountbatten Drive
Burncross
Sheffield
S35 1WF
Tel: (0114) 2460608
Mob: 0776 7072109
Email: todd@barberdesignltd.co.uk

© COPYRIGHT EXISTS ON THE DESIGNS AND INFORMATION SHOWN ON THIS DRAWING
All dimensions to be verified on site prior to commencing any work DO NOT SCALE FROM DRAWING

site plan

Scale: 1/100

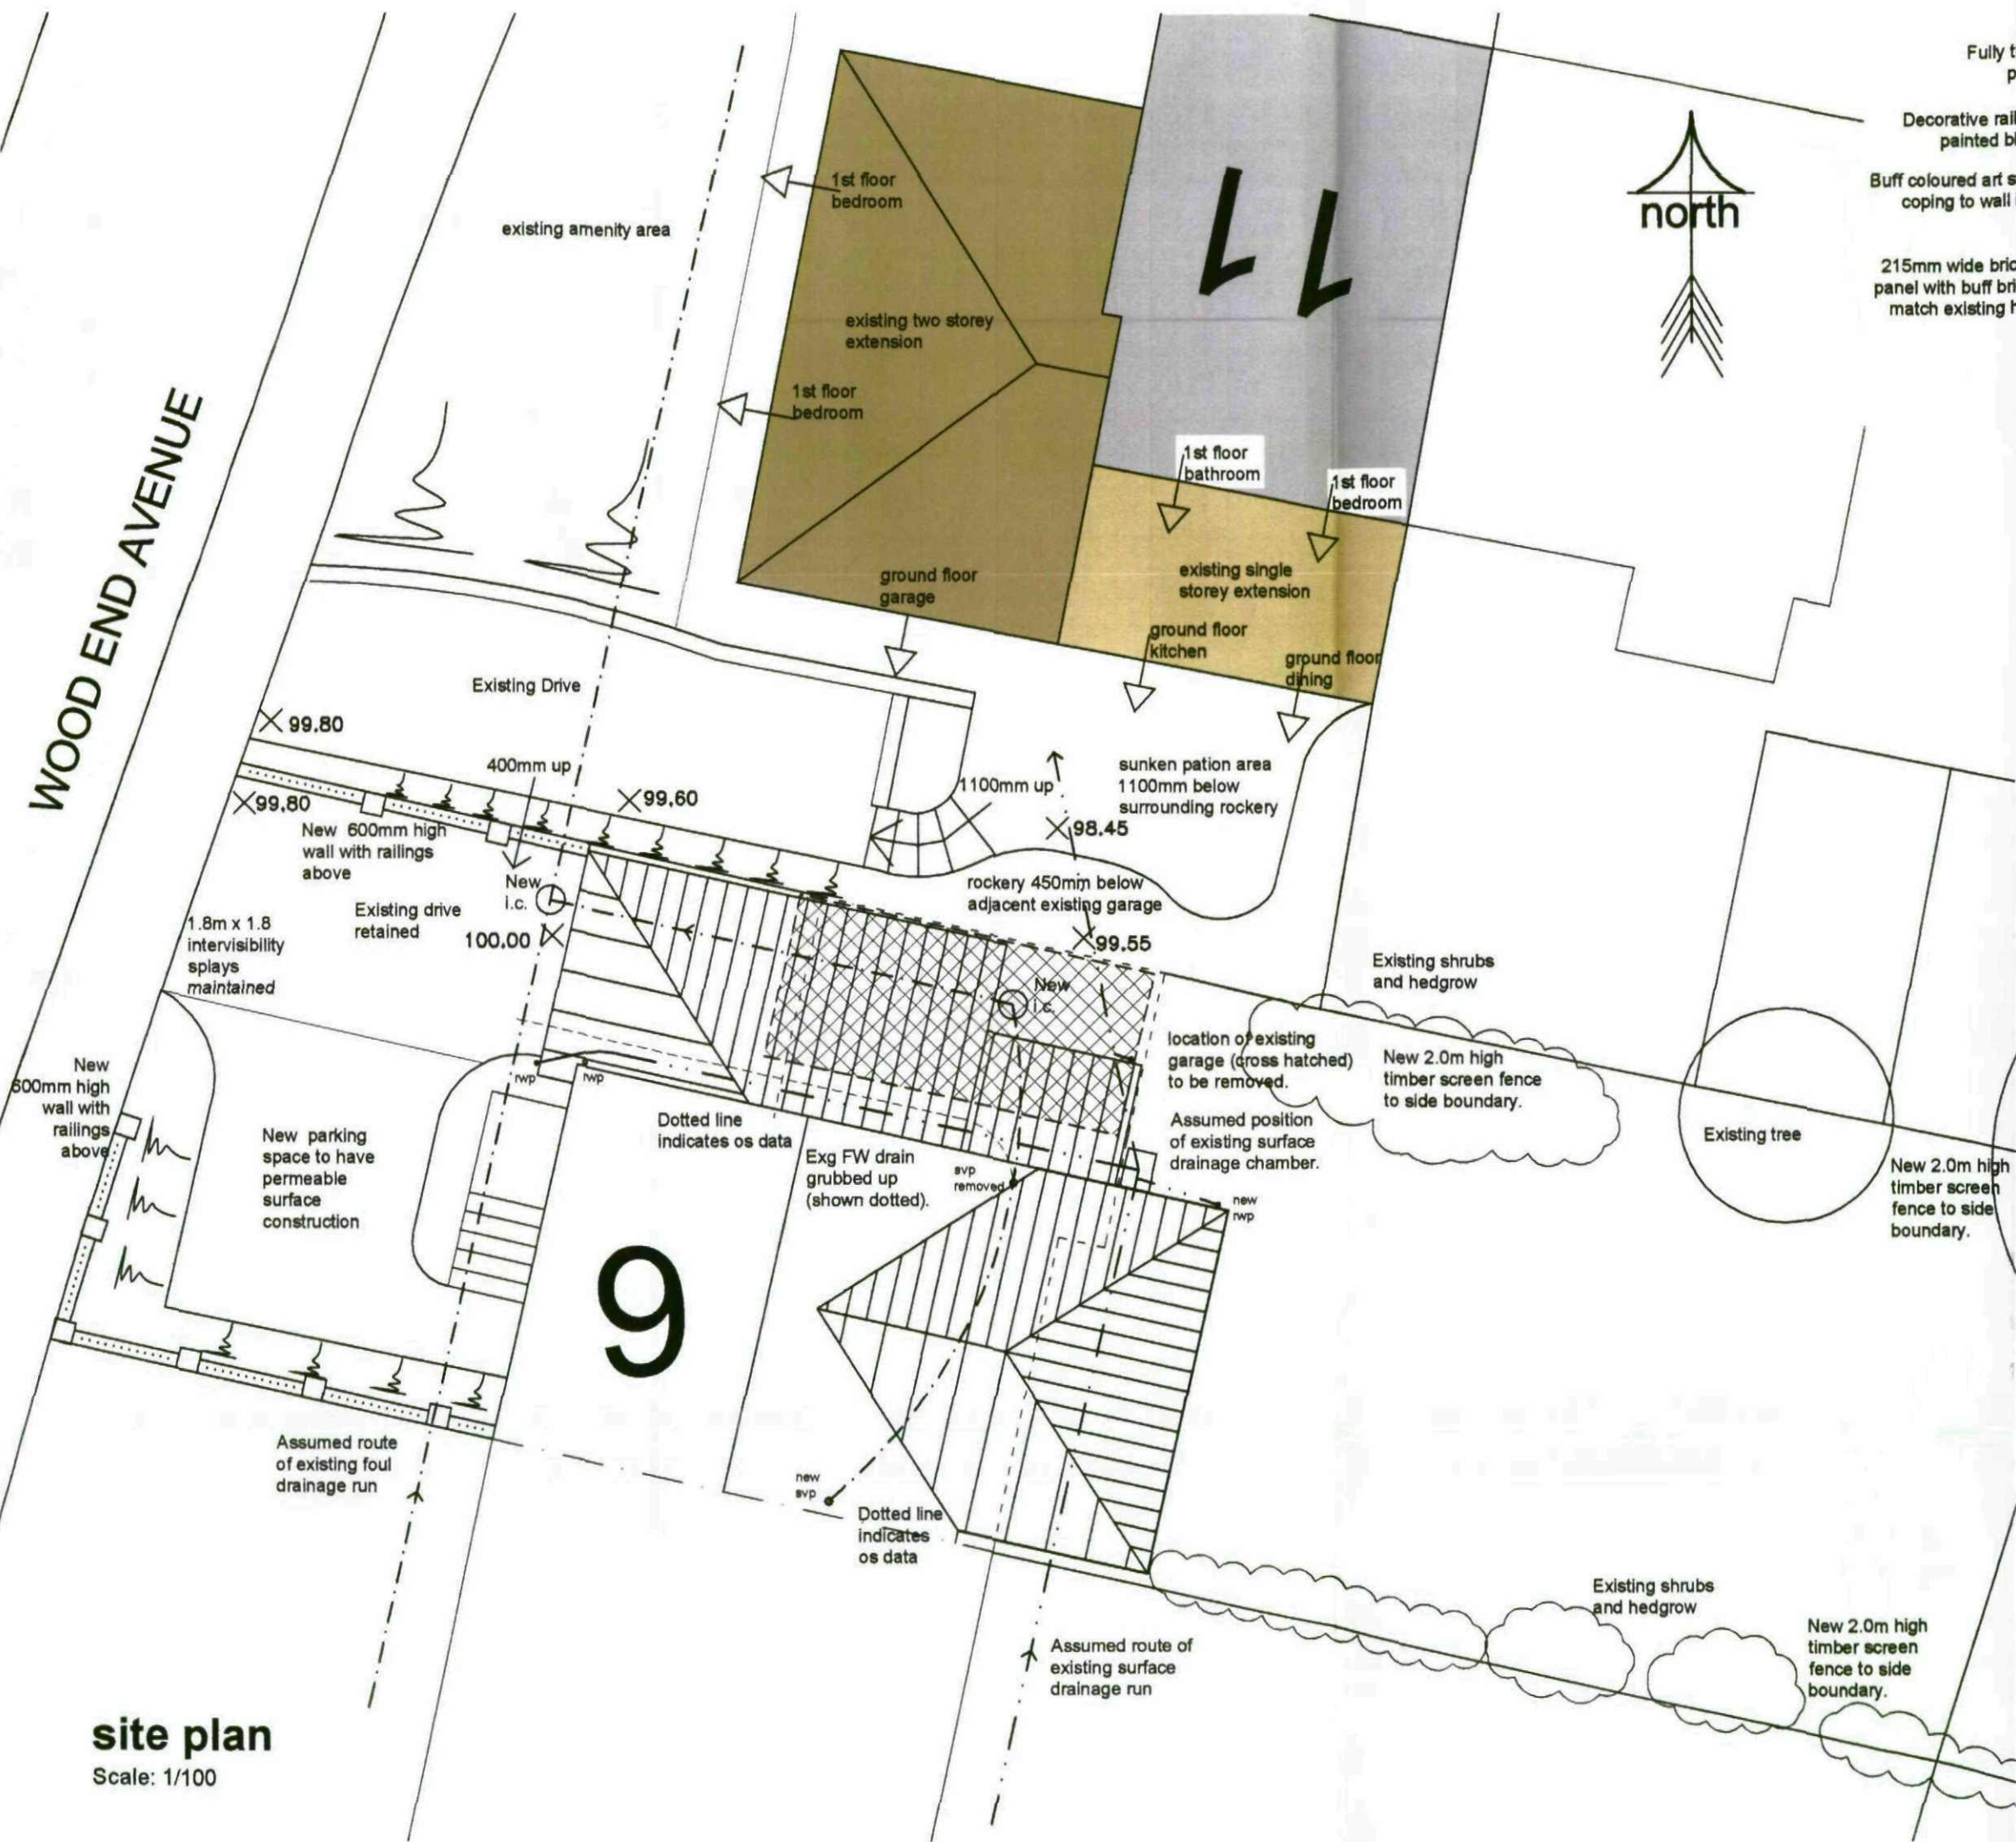

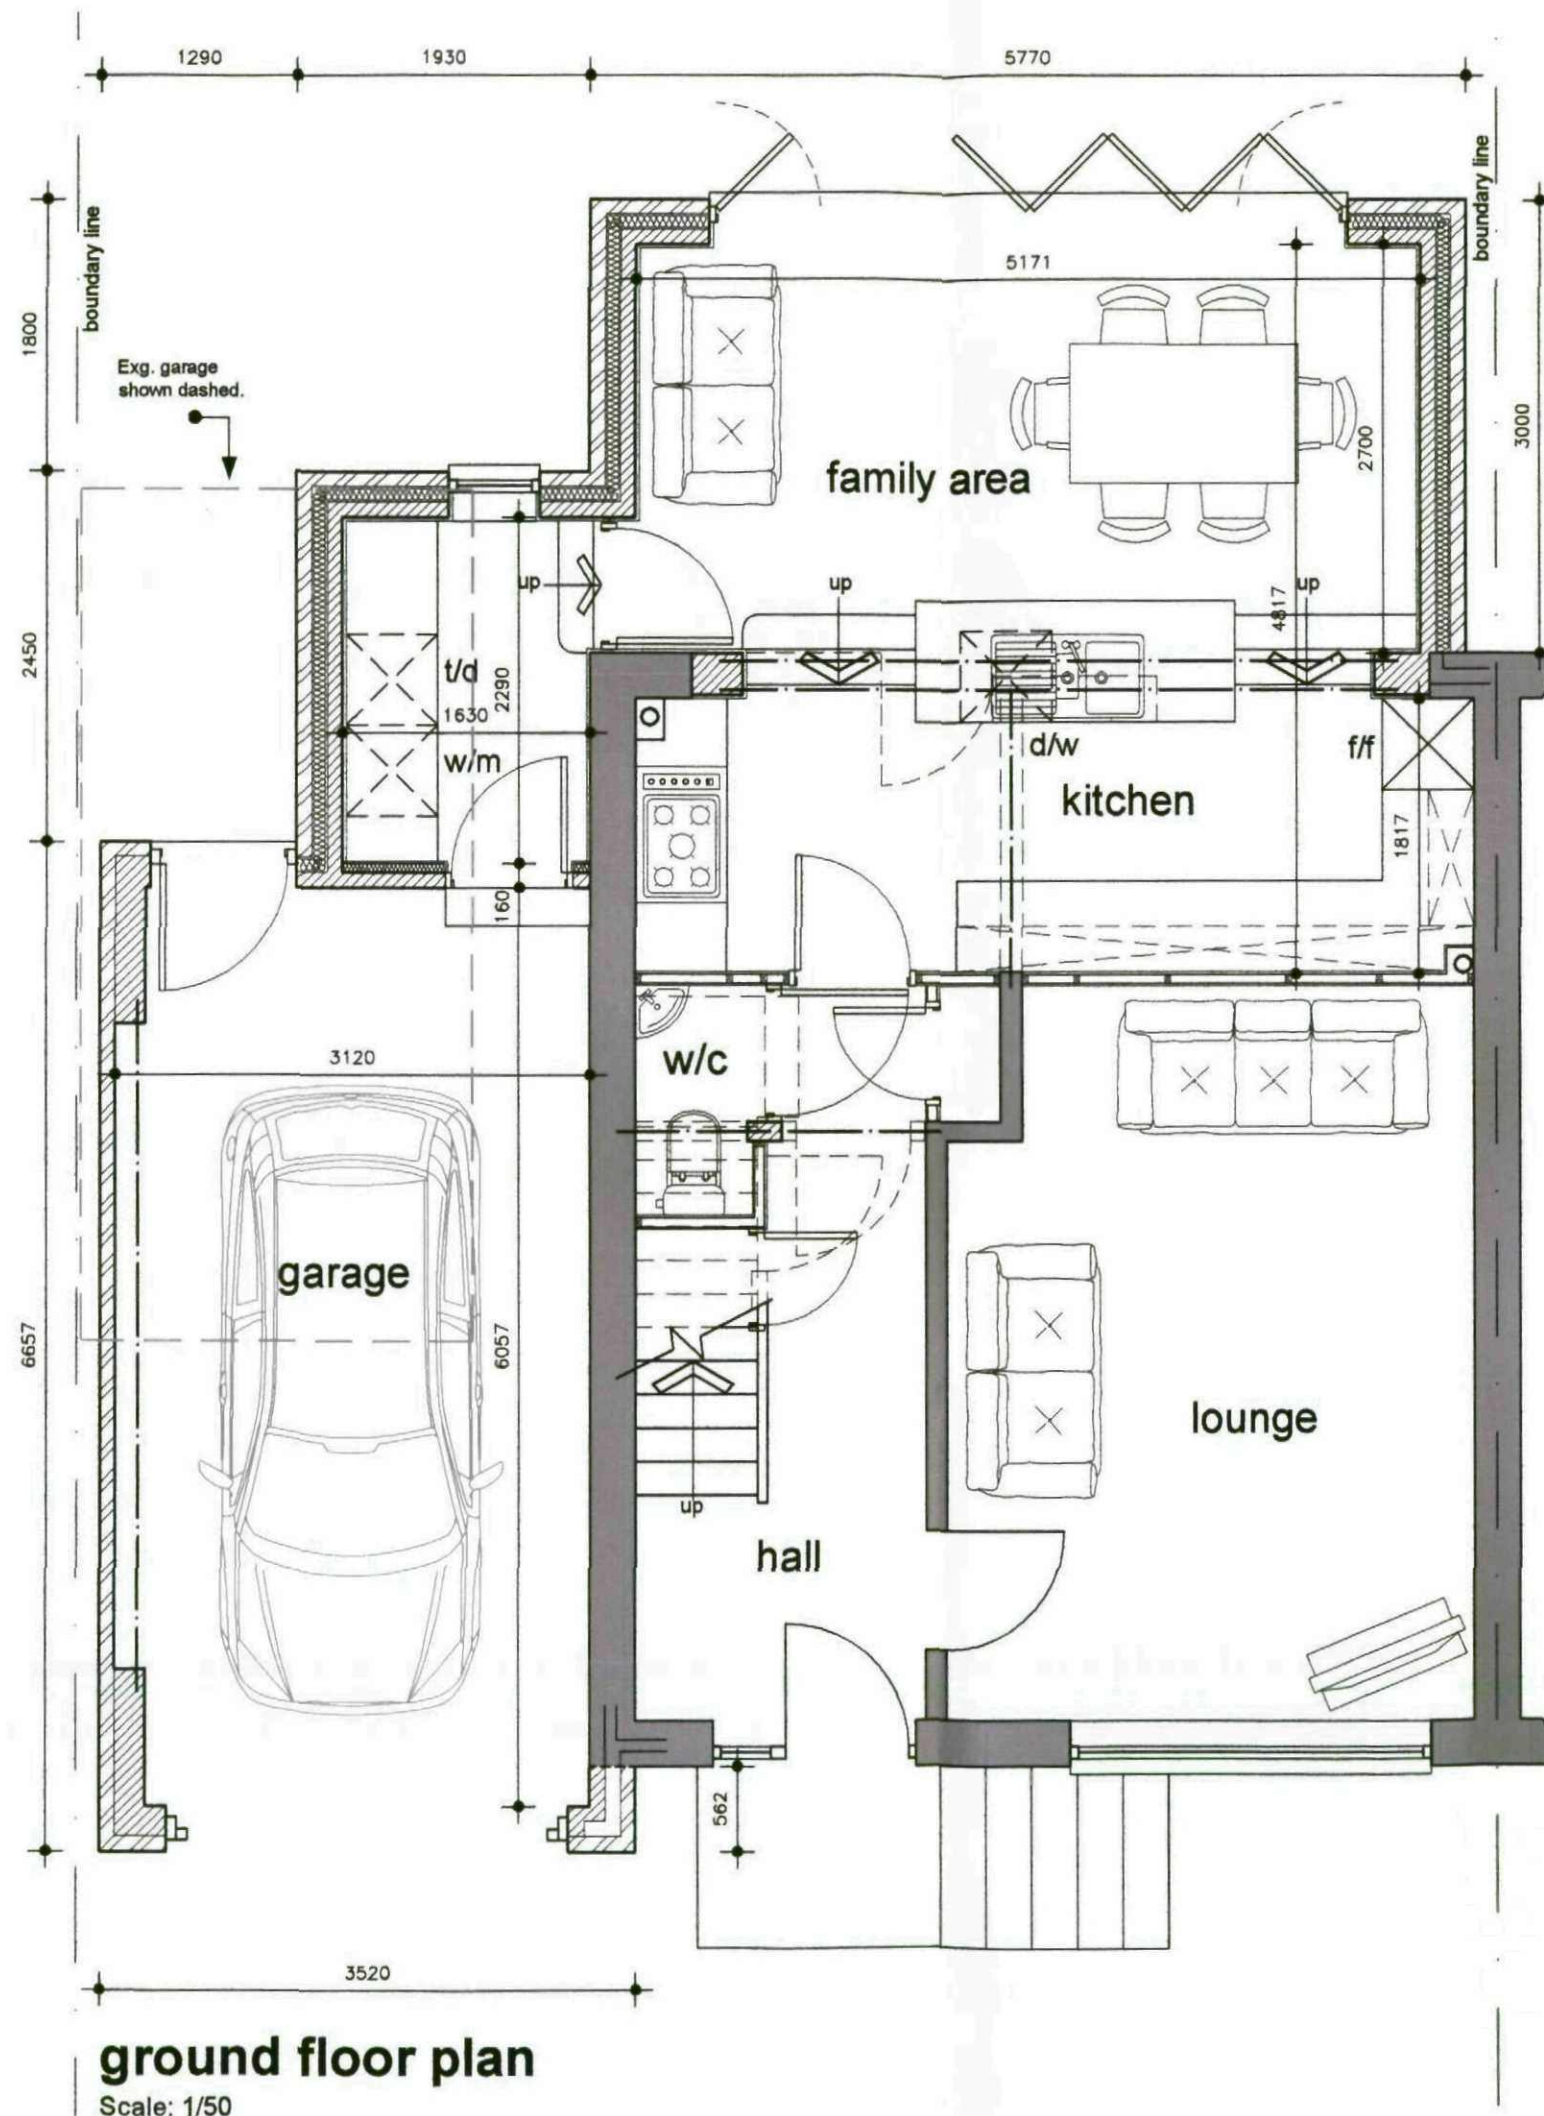

Rev. C By. TTB 04/04/2011

Amended as a result of meeting with Planning Officer.

Rev. B By. TTB 10/01/2011

Amended to client requirements.

Rev. A By. TTB 22/12/2010

Amended to client requirements.

REVISION:

TITLE Proposed Plans (1 of 2)

PROJECT

PROPOSED EXTENSION

AT

9 WOOD END AVENUE

CUBLEY

PENISTONE

S36 6FX

FOR

MR R. FIELDS

SCALE (A3)
1/50

DATE
DEC 2010

DRAWN
TTB

PROJECT NO

182

DRAWING NO

04

REVISION


C

Barber Design Limited

21 Mountbatten Drive
Burncross
Sheffield
S35 1WF

Tel: (0114) 2460608
Mob: 0776 7072109
Email: todd@barberdesignltd.co.uk

© COPYRIGHT EXISTS ON THE DESIGNS AND INFORMATION SHOWN ON THIS DRAWING
All dimensions to be verified on site prior to commencing any work DO NOT SCALE FROM DRAWING

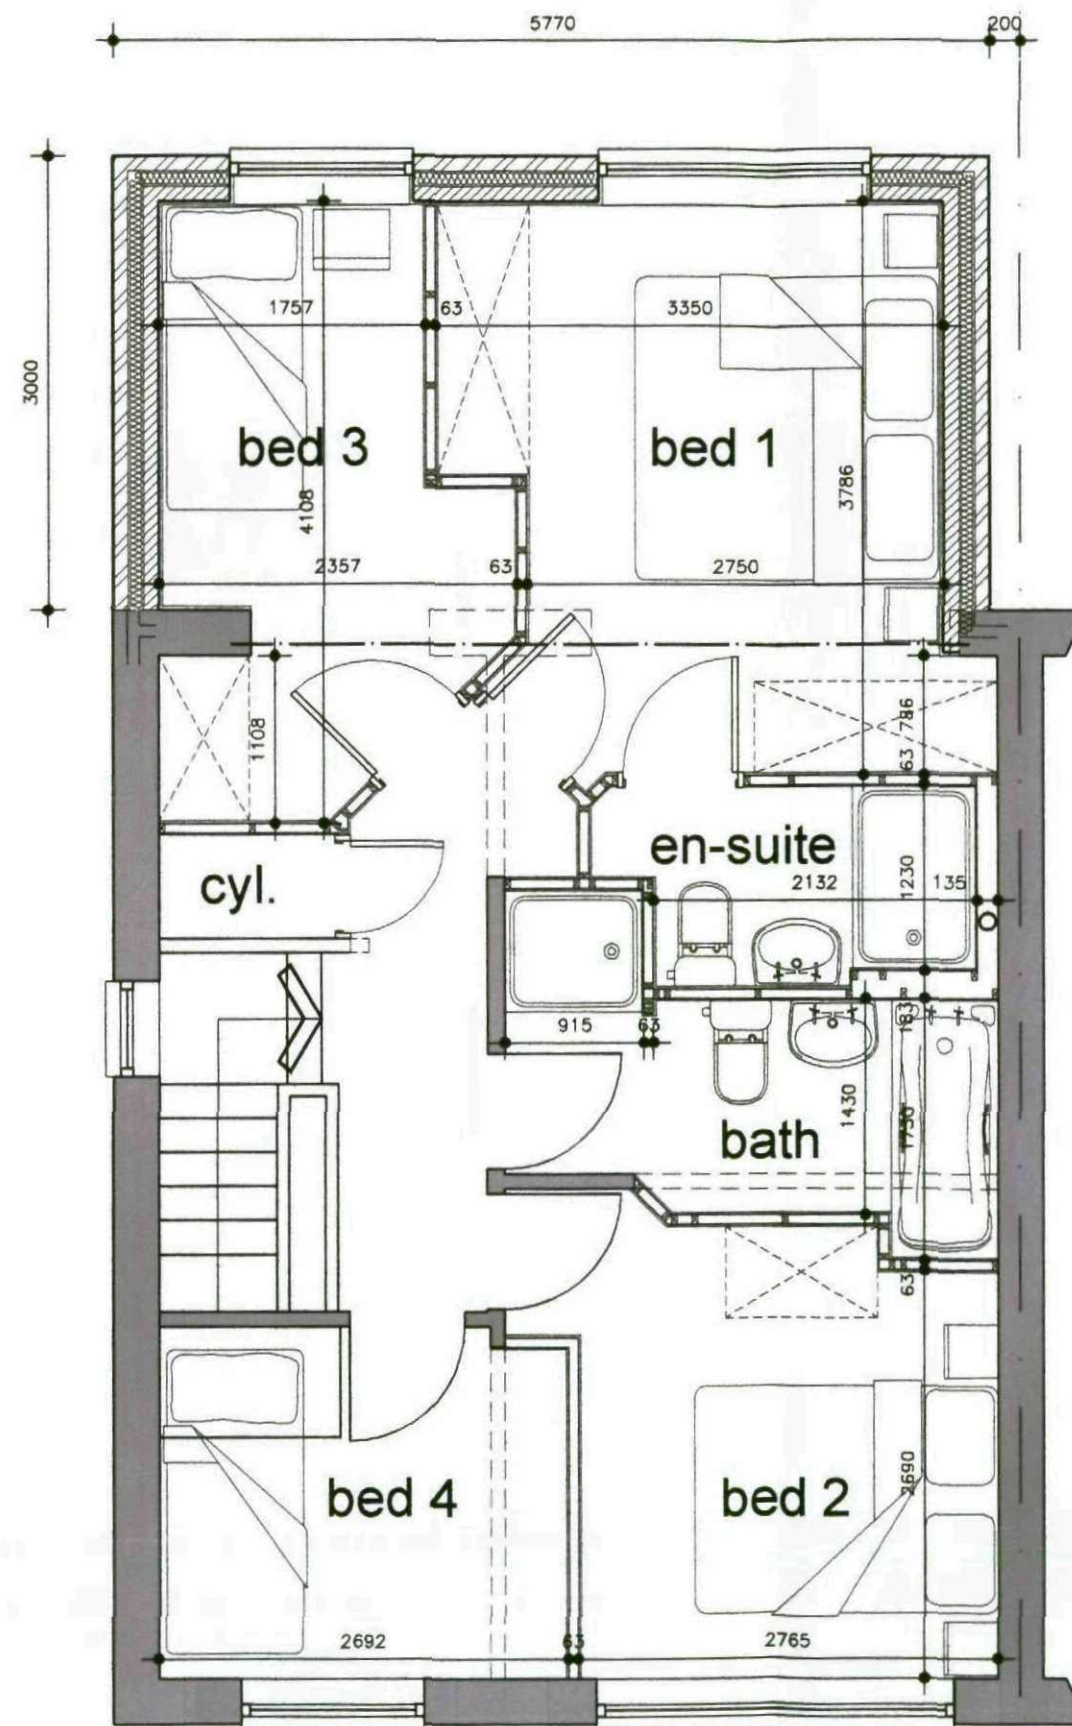

first floor plan
Scale: 1/50

Rev. C By. TTB 04/04/2011

Amended as a result of meeting with Planning Officer.

Rev. B By. TTB 10/01/2011

Amended to client requirements.

Rev. A By. TTB 22/12/2010

Amended to client requirements.

REVISION:

Proposed Plans (2 of 2)

PROJECT
PROPOSED EXTENSION

AT
9 WOOD END AVENUE
CUBLEY
PENISTONE
S36 6FX

FOR
MR R. FIELDS


SCALE (A3) DATE DRAWN
1/50 DEC 2010 TTB

PROJECT NO DRAWING NO REVISION
182 05 C

Barber Design Limited


21 Mountbatten Drive
Burncross
Sheffield
S35 1WF
Tel: (0114) 2460608
Mob: 0776 7072109
Email: todd@barberdesignltd.co.uk

© COPYRIGHT EXISTS ON THE DESIGNS AND INFORMATION SHOWN ON THIS DRAWING
All dimensions to be verified on site prior to commencing any work DO NOT SCALE FROM DRAWING

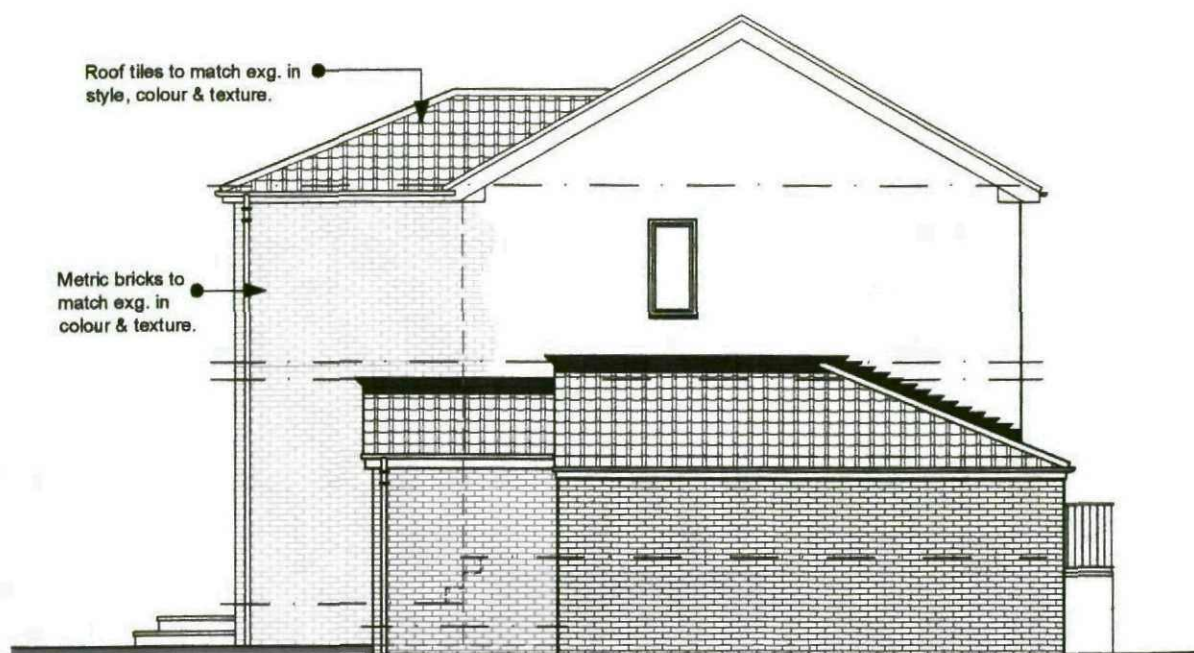


side elevation

Scale: 1/100

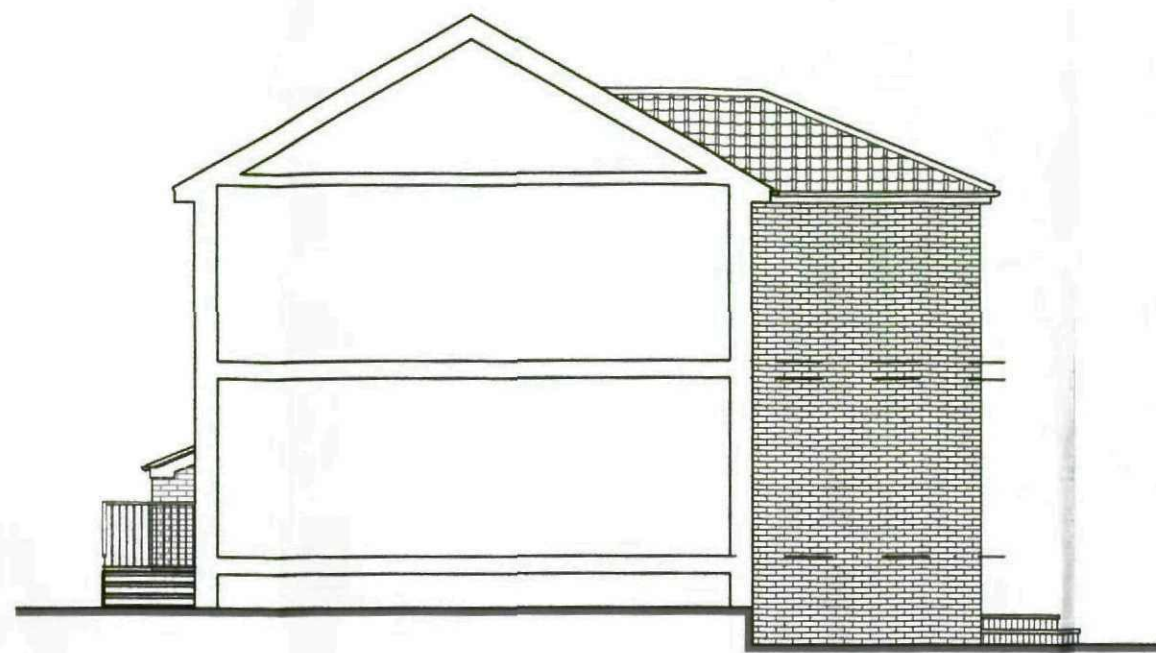


side elevation

Scale: 1/100

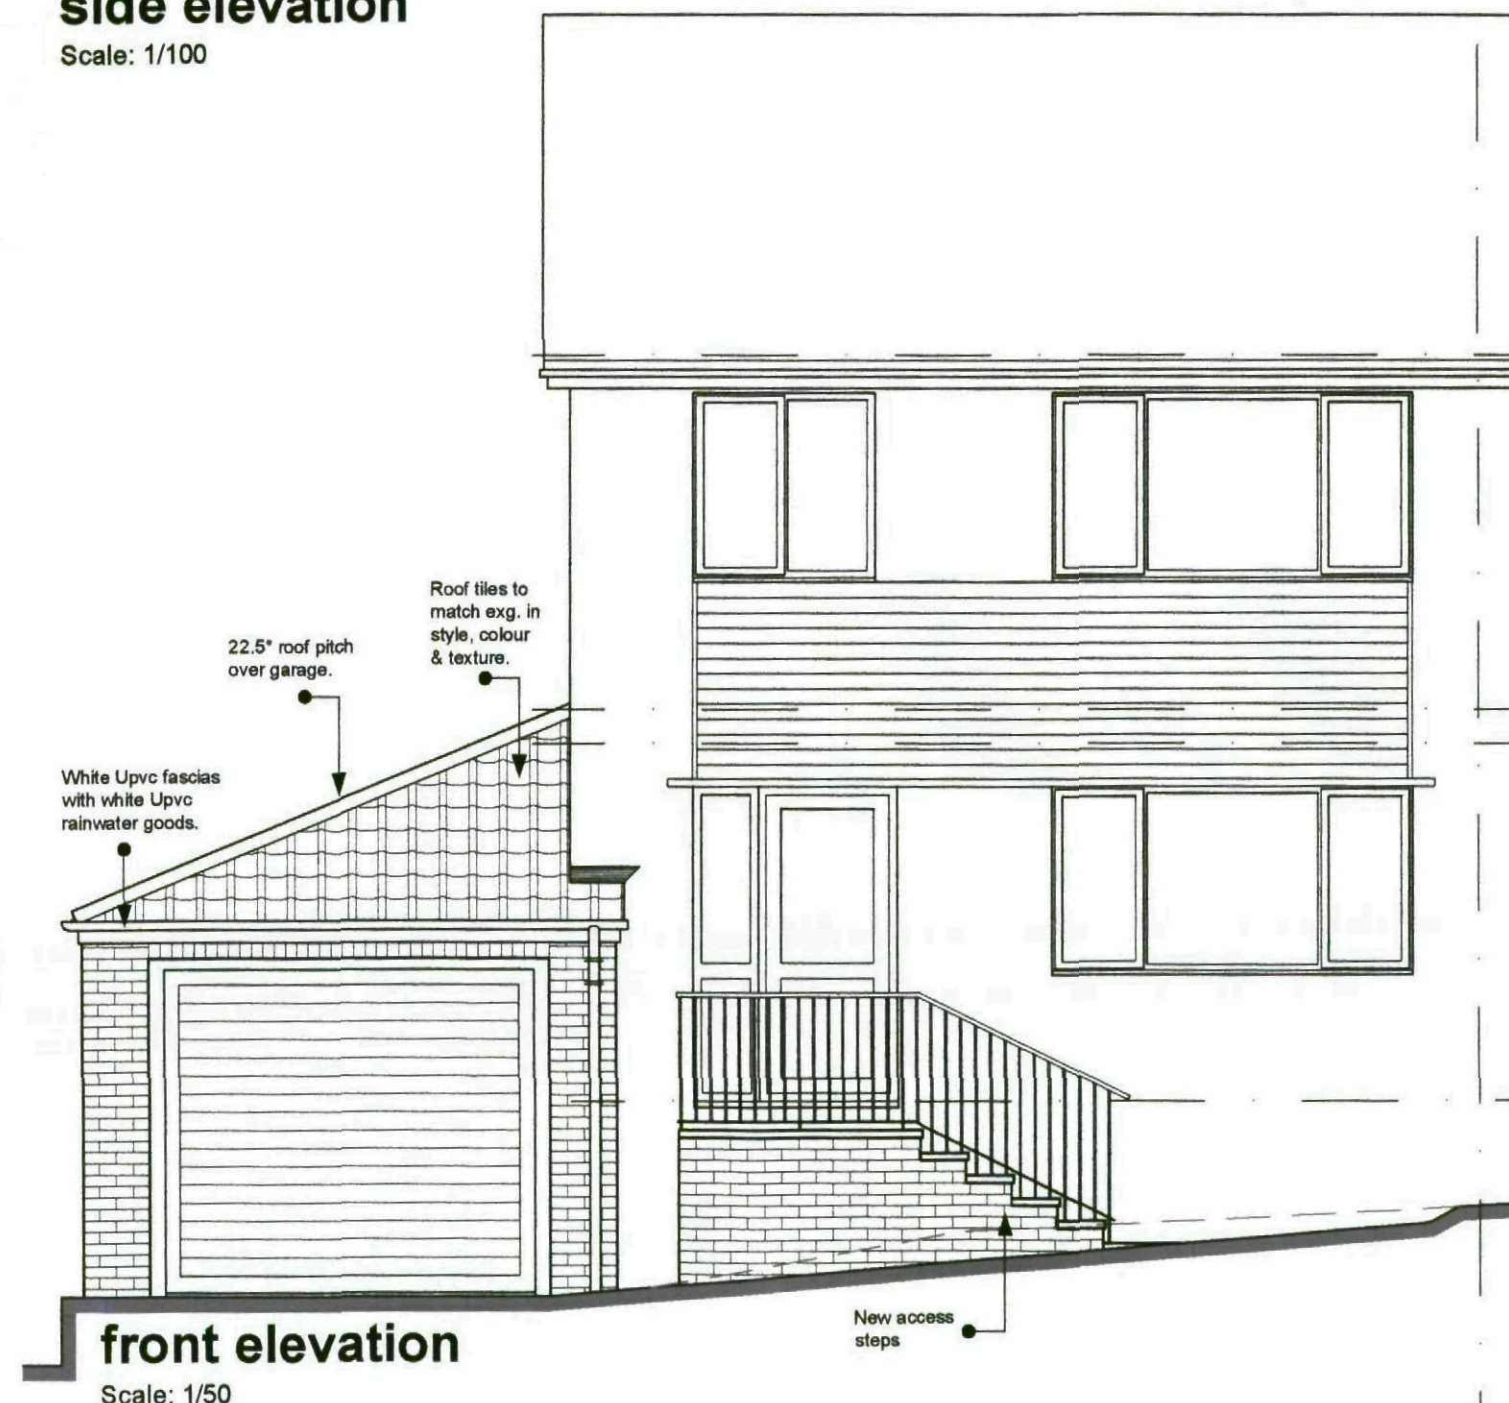

front elevation

Scale: 1/50

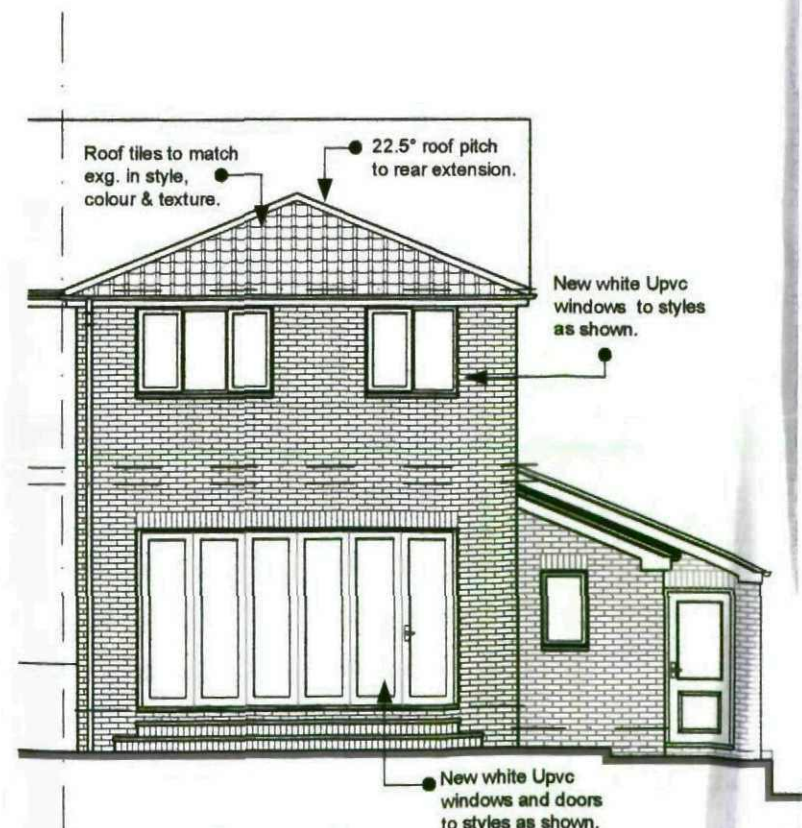

rear elevation

Scale: 1/100

Rev. C By. TTB 04/04/2011

Amended as a result of meeting with Planning Officer.

Rev. B By. TTB 11/01/2011

Material anotations added

Rev. A By. TTB 22/12/2010

Amended to client requirements.

REVISION:

TITLE Proposed Elevations

PROJECT
PROPOSED EXTENSION

AT
9 WOOD END AVENUE
CUBLEY
PENISTONE
S36 6FX

FOR
MR R. FIELDS

SCALE (A3)
1/50 & 1/100

DATE
DEC 2010

DRAWN
TTB

PROJECT NO
182

DRAWING NO
06


REVISION
C

Barber Design Limited

Tel: (0114) 2460608
Mob: 0776 7072109
Email: todd@barberdesignltd.co.uk


21 Mountbatten Drive
Burncross
Sheffield
S35 1WF

© COPYRIGHT EXISTS ON THE DESIGNS AND INFORMATION SHOWN ON THIS DRAWING
All dimensions to be verified on site prior to commencing any work DO NOT SCALE FROM DRAWING

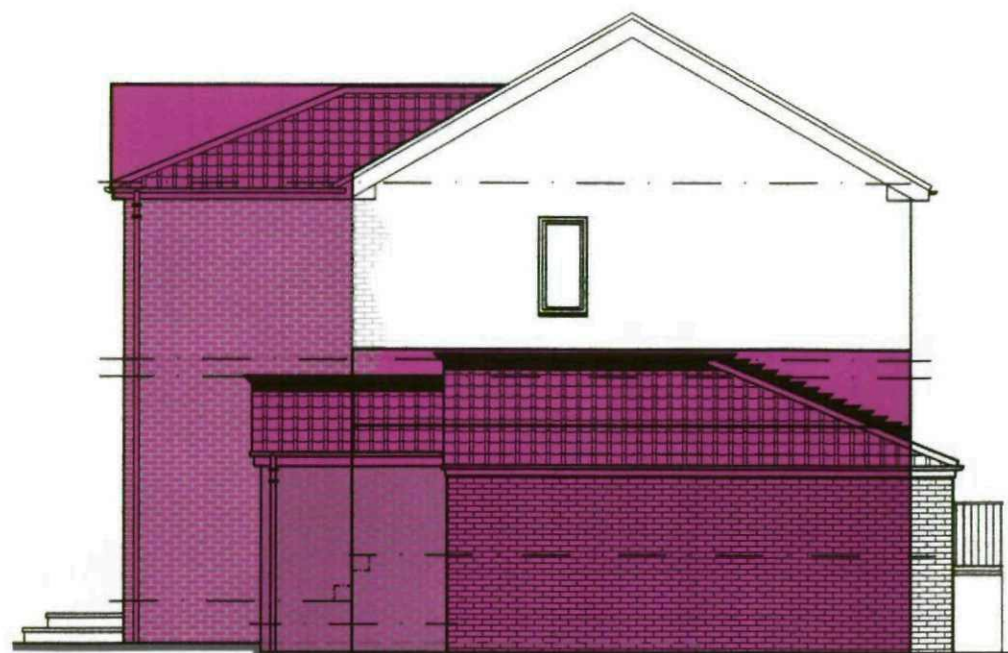

side elevation


Scale: 1/100

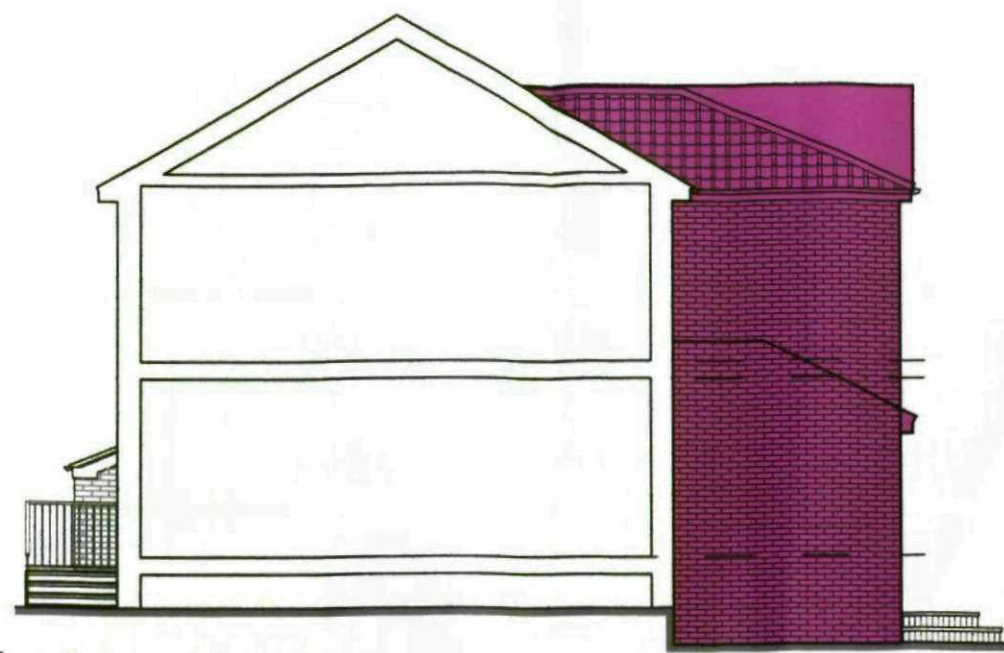

side elevation

Scale: 1/100

3000

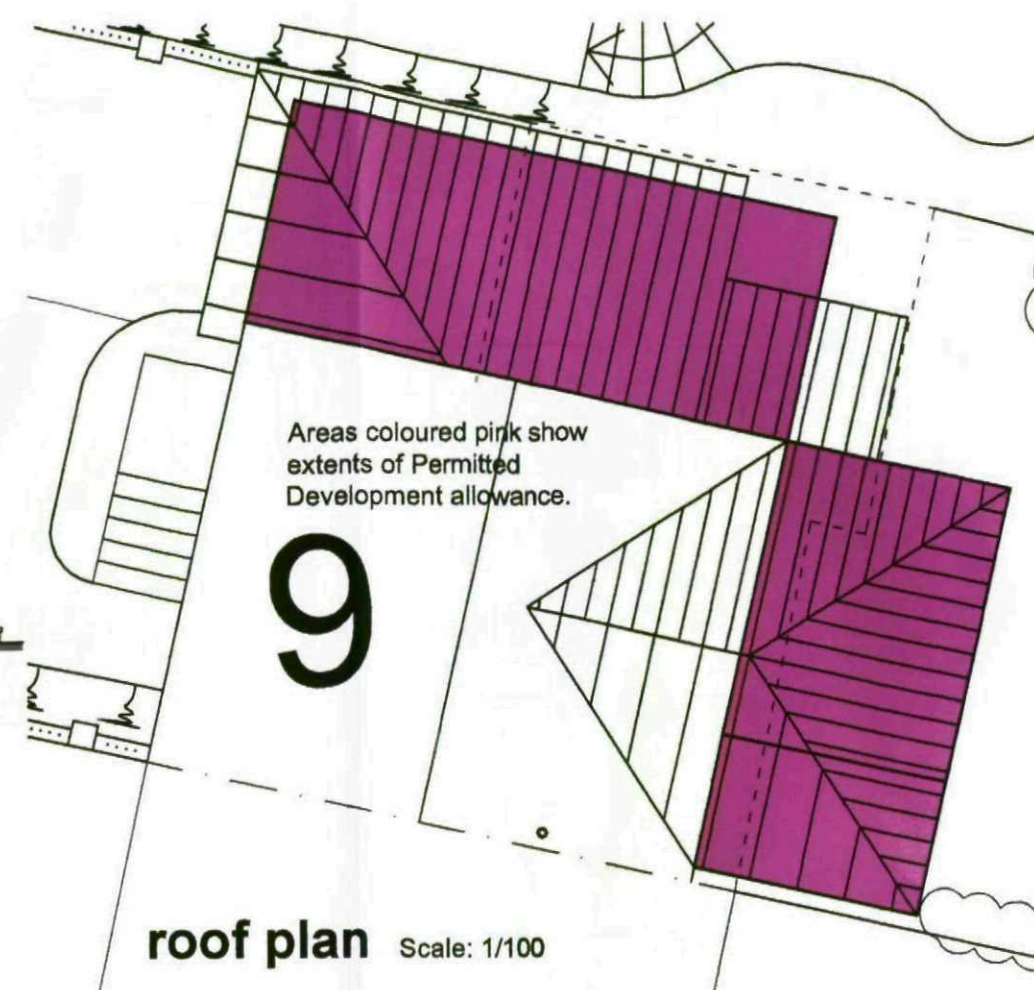

Areas coloured pink show
extents of Permitted
Development allowance.

9

roof plan


Scale: 1/100

Areas coloured pink show
extents of Permitted
Development allowance.



front elevation

Scale: 1/50

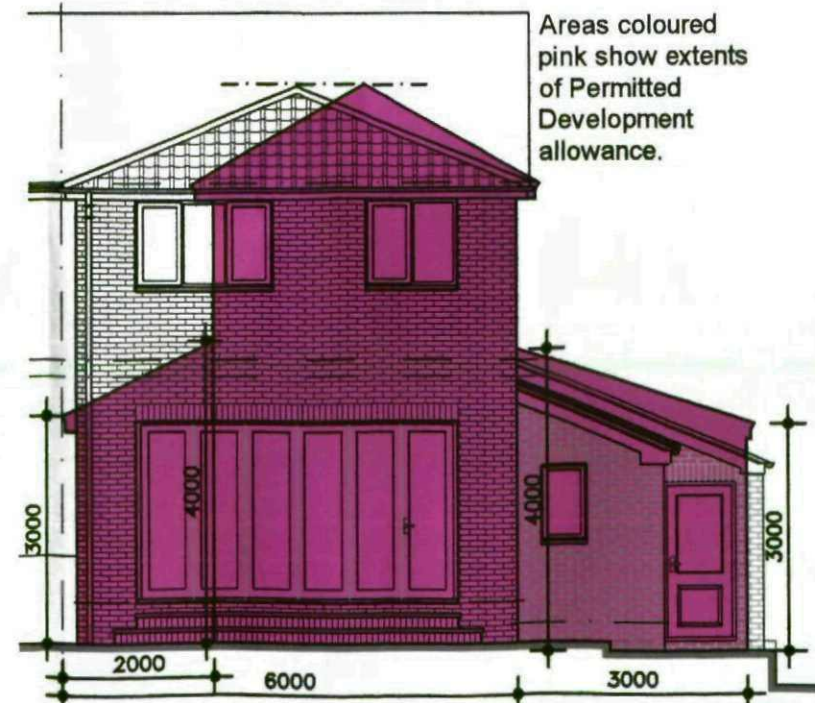

Areas coloured
pink show extents
of Permitted
Development
allowance.

rear elevation

Scale: 1/100

REVISION:

TITLE

PD Extents Plan

PROJECT

PROPOSED EXTENSION

AT

9 WOOD END AVENUE

CUBLEY

PENISTONE

S36 6FX

FOR

MR R. FIELDS

SCALE (A3)

1/50 & 1/100

DATE

APR 2011

DRAWN

TTB

PROJECT NO

182

DRAWING NO

07

REVISION

-

Barber Design Limited

21 Mountbatten Drive

Burncross

Sheffield

S35 1WF

Tel: (0114) 2460608

Mob: 0776 7072109

Email: todd@barberdesignltd.co.uk

© COPYRIGHT EXISTS ON THE DESIGNS AND INFORMATION SHOWN ON THIS DRAWING
All dimensions to be verified on site prior to commencing any work DO NOT SCALE FROM DRAWING