




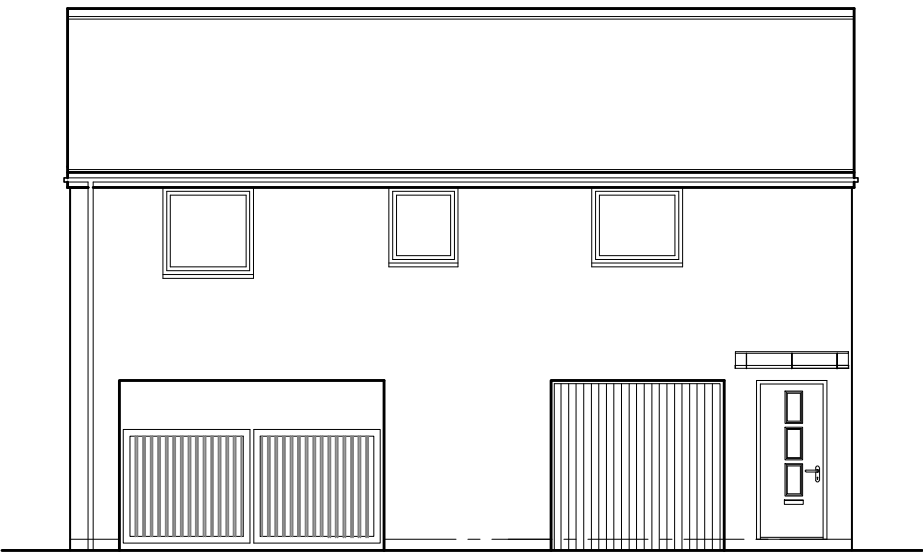


Front Elevation

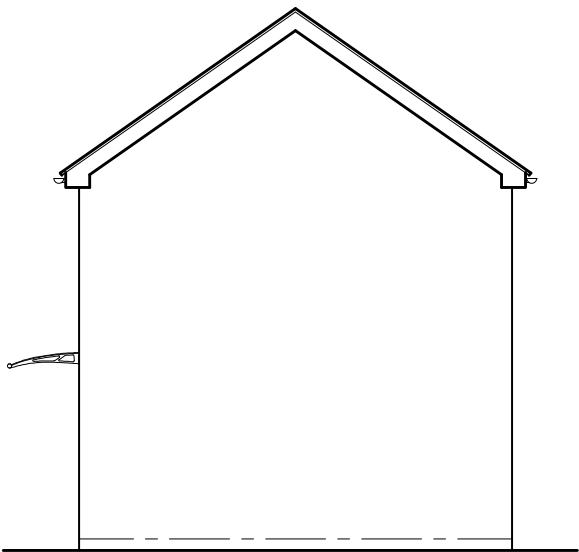


Side Elevation

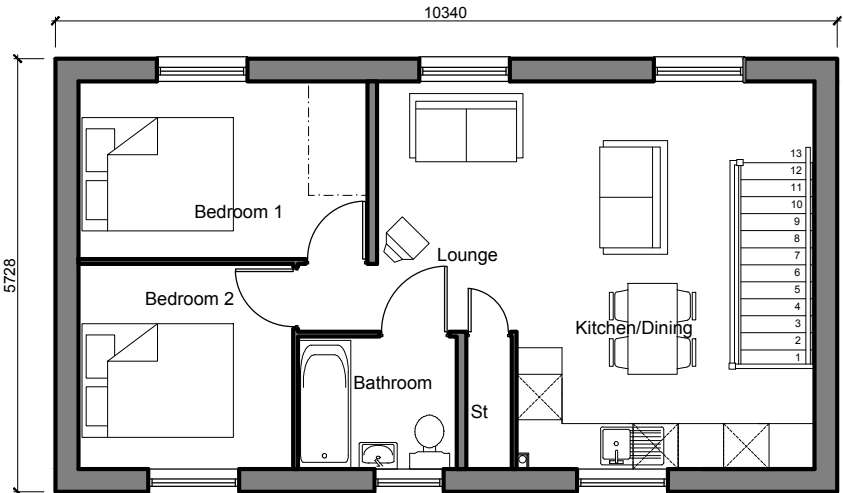


First Floor Plan

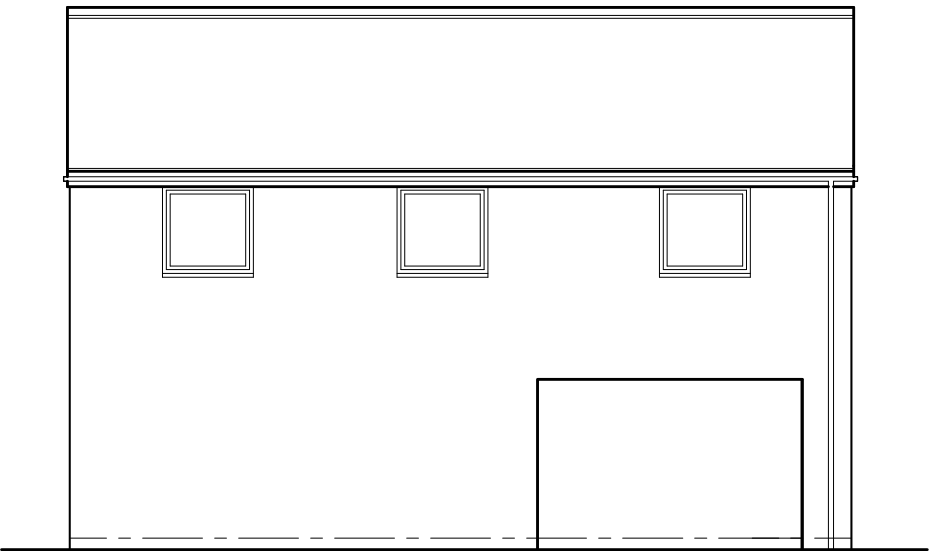


Rear Elevation

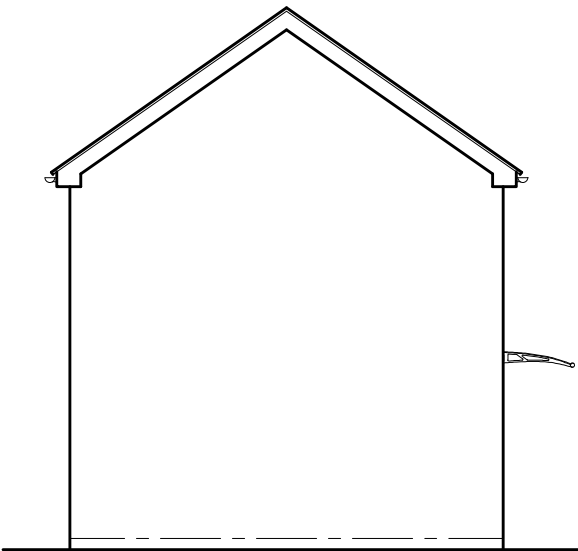

Side Elevation

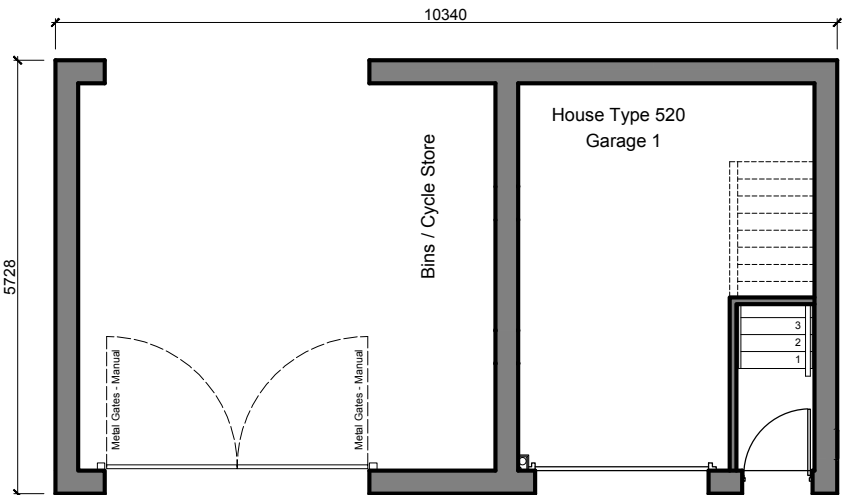

Ground Floor Plan

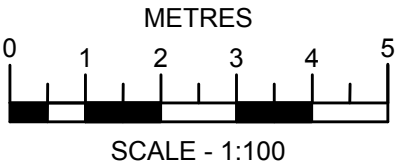

Revision	Date	Drawn	Checked
Project			
PROPOSED RESIDENTIAL REDEVELOPMENT			
THURNSCOE			
BARNSELEY			
KEEPMOAT PLC			
THURNSCOE HOUSE TYPE A			
520 sqft (2B4P)			
C/SH Level 3			
Drawing No. 3835 - RM1 - House Type - A			
Date: 15.10.09	Scale: 1:100 @ A3	Drawn: J.A.J.B	Checked: K.N.S
CAD-Ref:			
Note: Do not scale from this drawing. All dimensions to be checked on site.			
Watson Batty Architects Limited			
Shires House, Shires Road			
Guisley, Leeds LS26-8EU			
T: 01943-876-055			
F: 01943-882-388			
E: enquiries@watsonbatty.com			
W: www.watsonbatty.com			
WATSON BATTY architects			