


- 1. Do not scale drawing. If in doubt contact LCD
- 2. All dimensions are in millimeters unless noted otherwise
- 3. Not for construction unless otherwise shown
- 4. When appropriate, this drawing to be read in conjunction with project specific Designers Risk Assessments, produced in accordance with requirements of Regulation 13 of the Construction (Design and Management) Regulations 1994
- 5. The design shown on this drawing is the property of LCD and is not to be used or the drawing copied, communicated or disclosed, in whole or in part, except in accordance with a contract, licence or agreement in writing with LCD

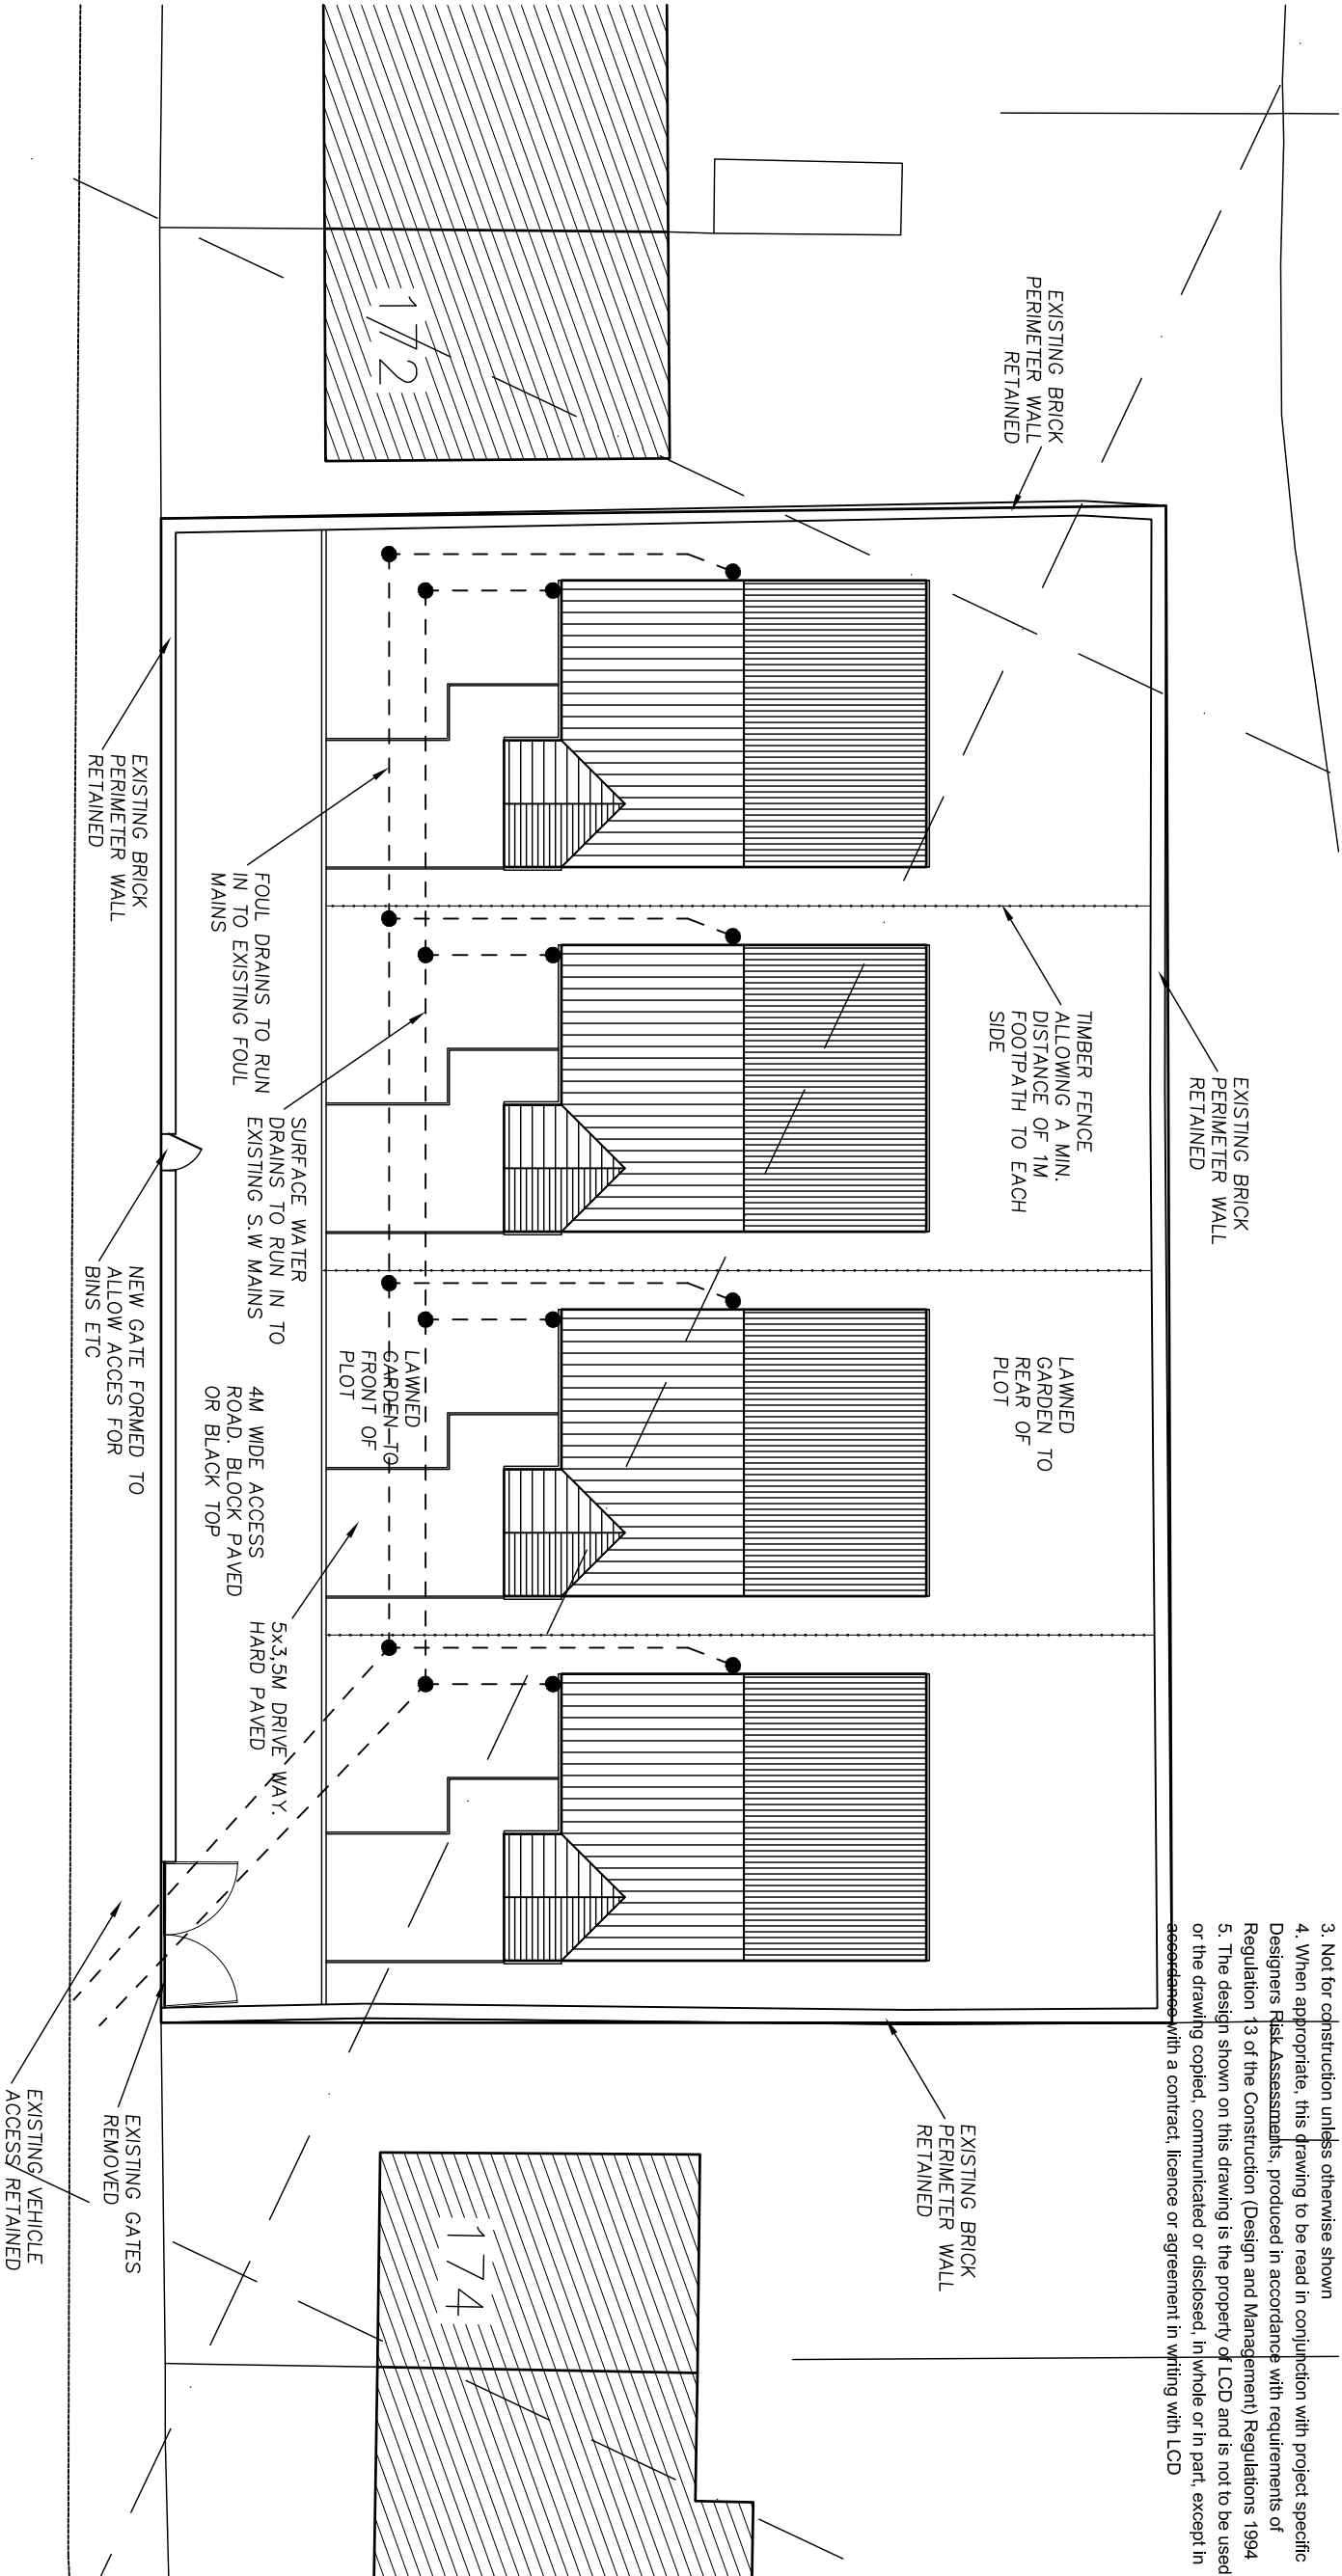

PROPOSED SITE PLAN SCALE 1:200

CARLTON ROAD

LCD

LEEDS CITY DEVELOPMENTS

PUDJIZ HILLAM LANE BURTON SALMON LEEDS LS26 5JQ
Tel DM: +44 (0)7889122371 ddmoore@liscall.co.uk

PROJECT		STAGE	
GEORGES CLOSE (FORMER RESERVOIR) OFF CARLTON ROAD, BARNISLE - S71 2AW		PLANNING	
TITLE		SCALE	
PROPOSED SITE PLAN		1:200 @ A3	
DRAWN		CHECKED	
DM		-	
DATE		JOB No.	
17-09-2009		09-20	
DWG No.		REV.	
004		-	