


ALL EXISTING DIMENSIONS BASED ON SURVEY CARRIED OUT BY NPS. FURTHER SURVEY IS ADVISED PRIOR TO COMMENCEMENT OF WORKS

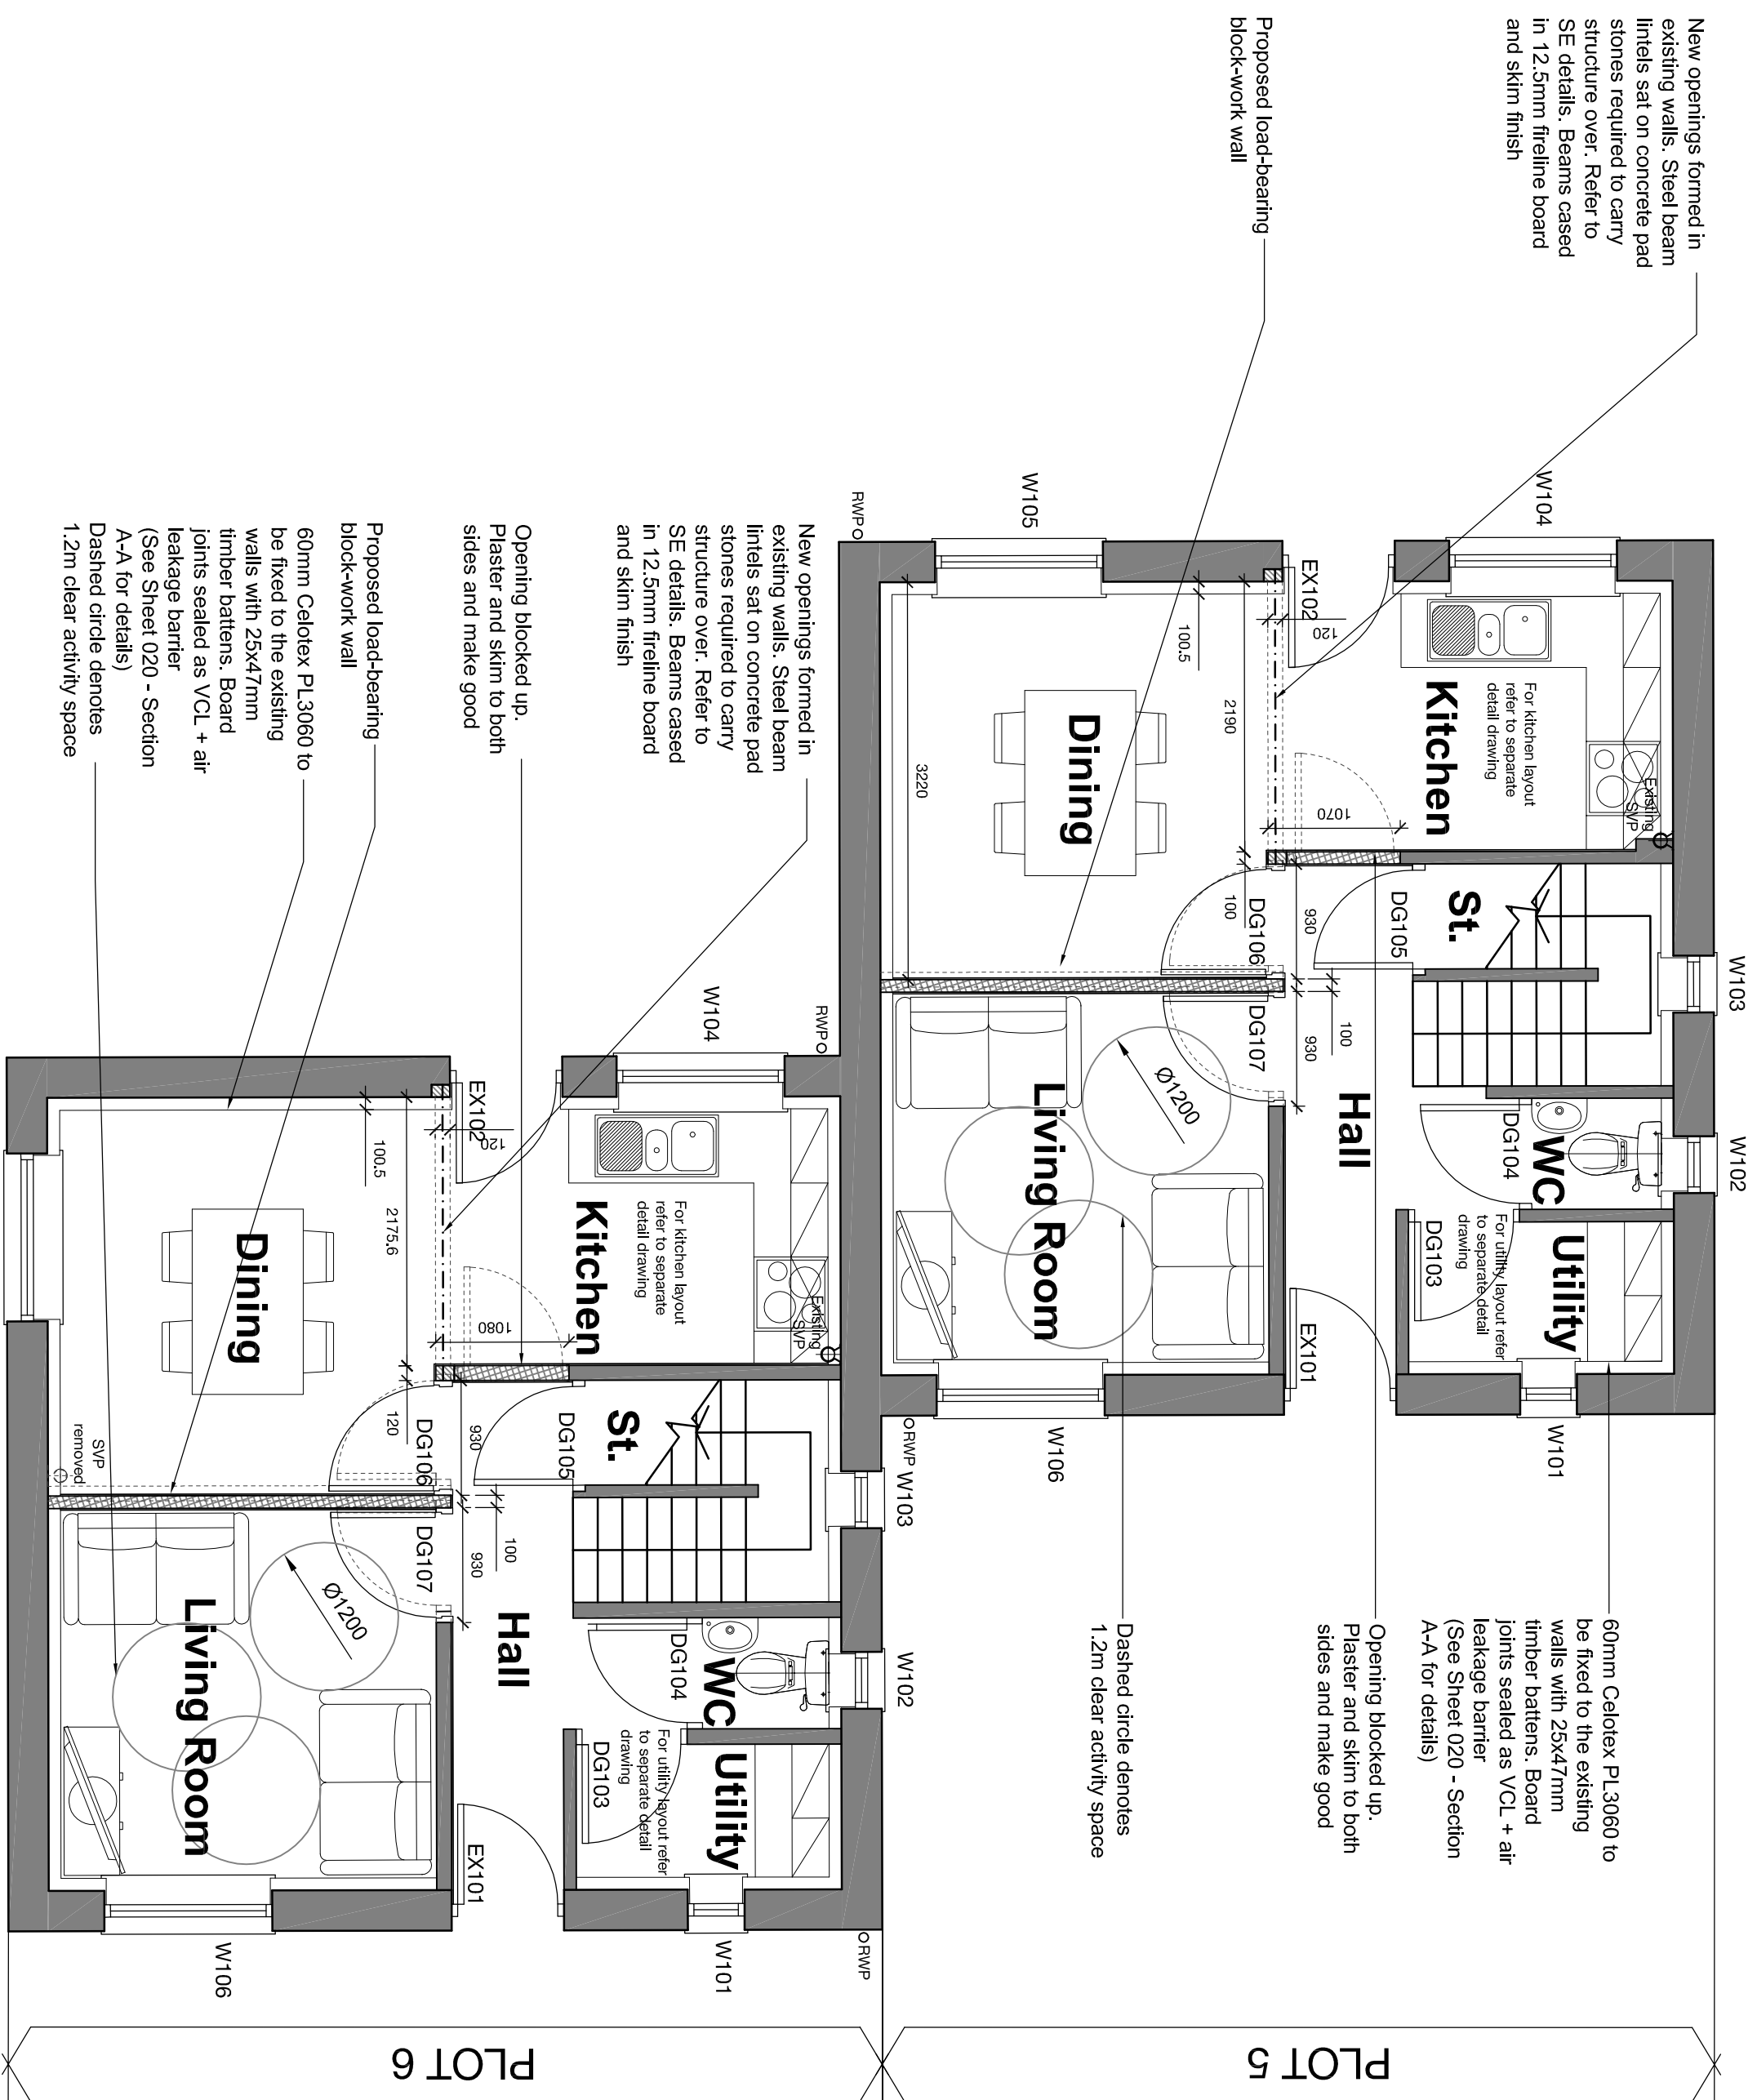

PLOT 05 - 06 PROPOSED GROUND FLOOR PLAN



PLOT 05 - 06 PROPOSED FIRST FLOOR PLAN

THIS DRAWING IS PROVIDED FOR USE IN THIS PROJECT ONLY AND JAM NOT BE RESPONSIBLE FOR OTHERS SCALING DIRECTLY FROM THIS DRAWING. DO NOT SCALE FROM THIS DRAWING. USE WRITTEN DIMENSIONS ONLY. IT WAS INTENDED IN CONNECTION WITH THIS PROJECT AS RECORDED IN THE JOURNAL OF THE RECORD AND THE 5/10/05 CODE. THIS DRAWING MAY NOT BE REPRODUCED IN ANY FORM WITHOUT PRIOR WRITTEN PERMISSION OF THE ENGINEER. © 2004 CONCEPT AND DATABASE RIGHTS 2016 ORDINANCE SURVEY LICENCE NUMBER 100022504										0m0.51.01.53.0m ORIGINAL A1 1:50		CLIENT BERNESLAN HOMES		PROJECT KERESFORTH CLOSE, RESIDENTIAL CONVERSIONS		np3group np3 Barnhill Ltd Glenway Plaza, Southville, Vancouver, BC V2B 2B0 Tel: 604.263.7466 Fax: 604.263.7466 www.np3group.com		SCALES 1:50		DISCIPLINE ARCHITECT		PROJECT NUMBER 07-17-18-1409	
PI										DRAWING NUMBER NPS-DR-A-(00)-015		STATUS CODE S0		PURPOSE OF ISSUE TENDER		KEY CODE P1		DRAWN BY WC					
COMMENT										TITLE PROPOSED FLOOR PLANS - PLOTS 05-06													
REV																							
DRAWN										DATE		CHECKED		DATE		APPROVED		DATE					