


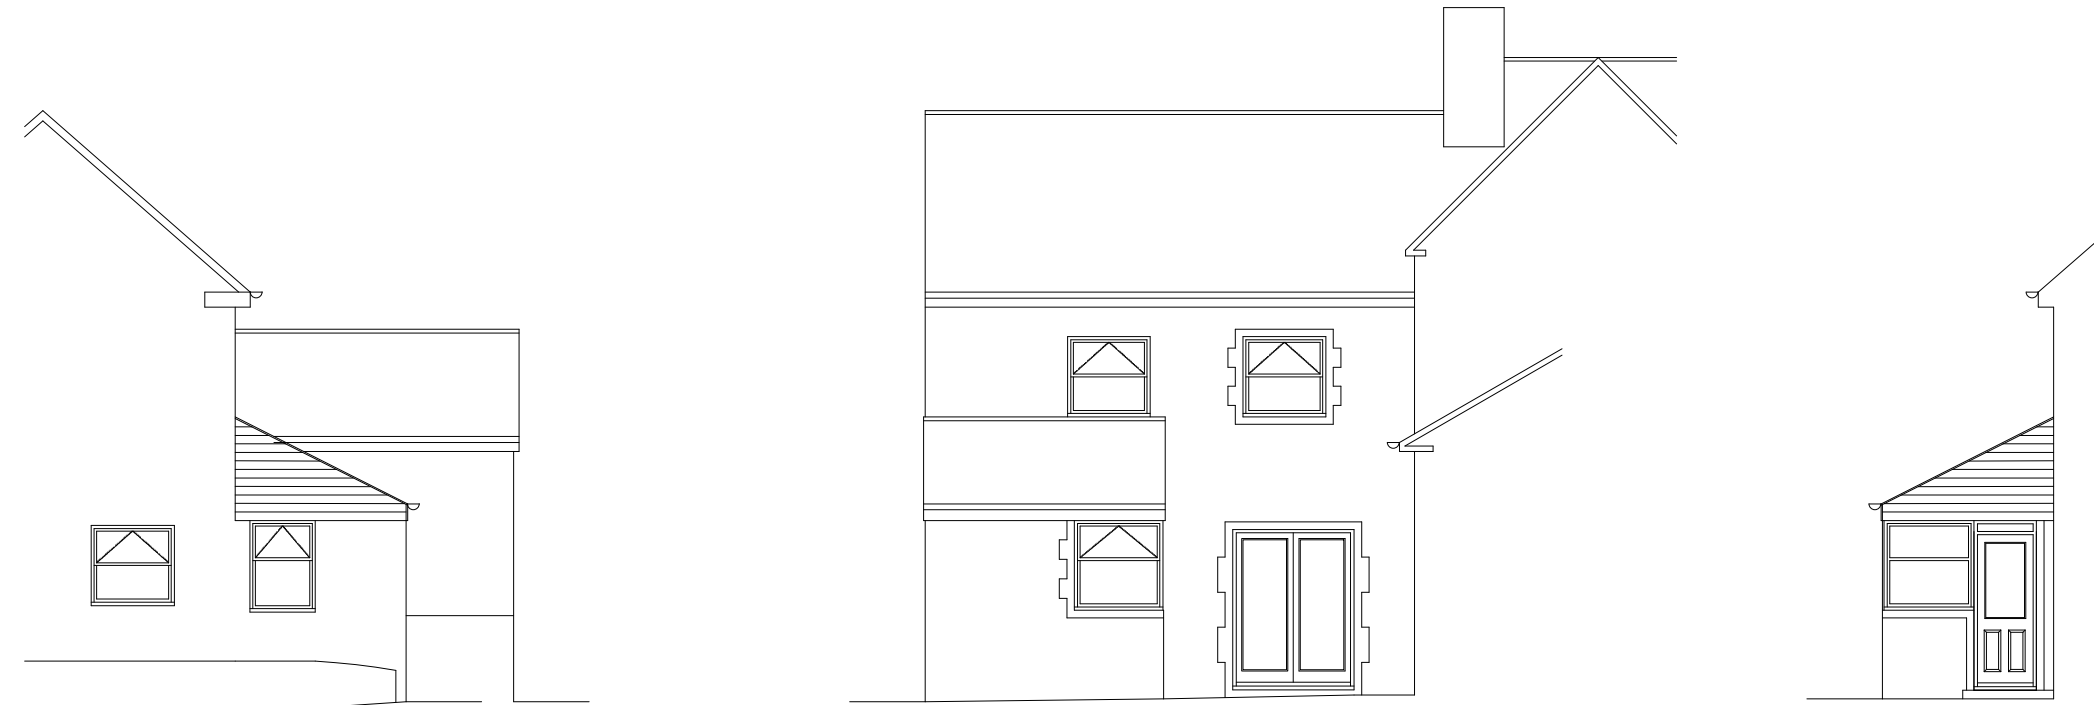

Proposed Side Extension
scale 1:100

Proposed Rear Extension
scale 1:100

Proposed Side Extension
scale 1:100



Existing Side Extension
scale 1:100

Existing Rear Extension
scale 1:100



Existing Side Extension
scale 1:100



Site Plan
scale 1:500




Location Plan
scale 1:1250

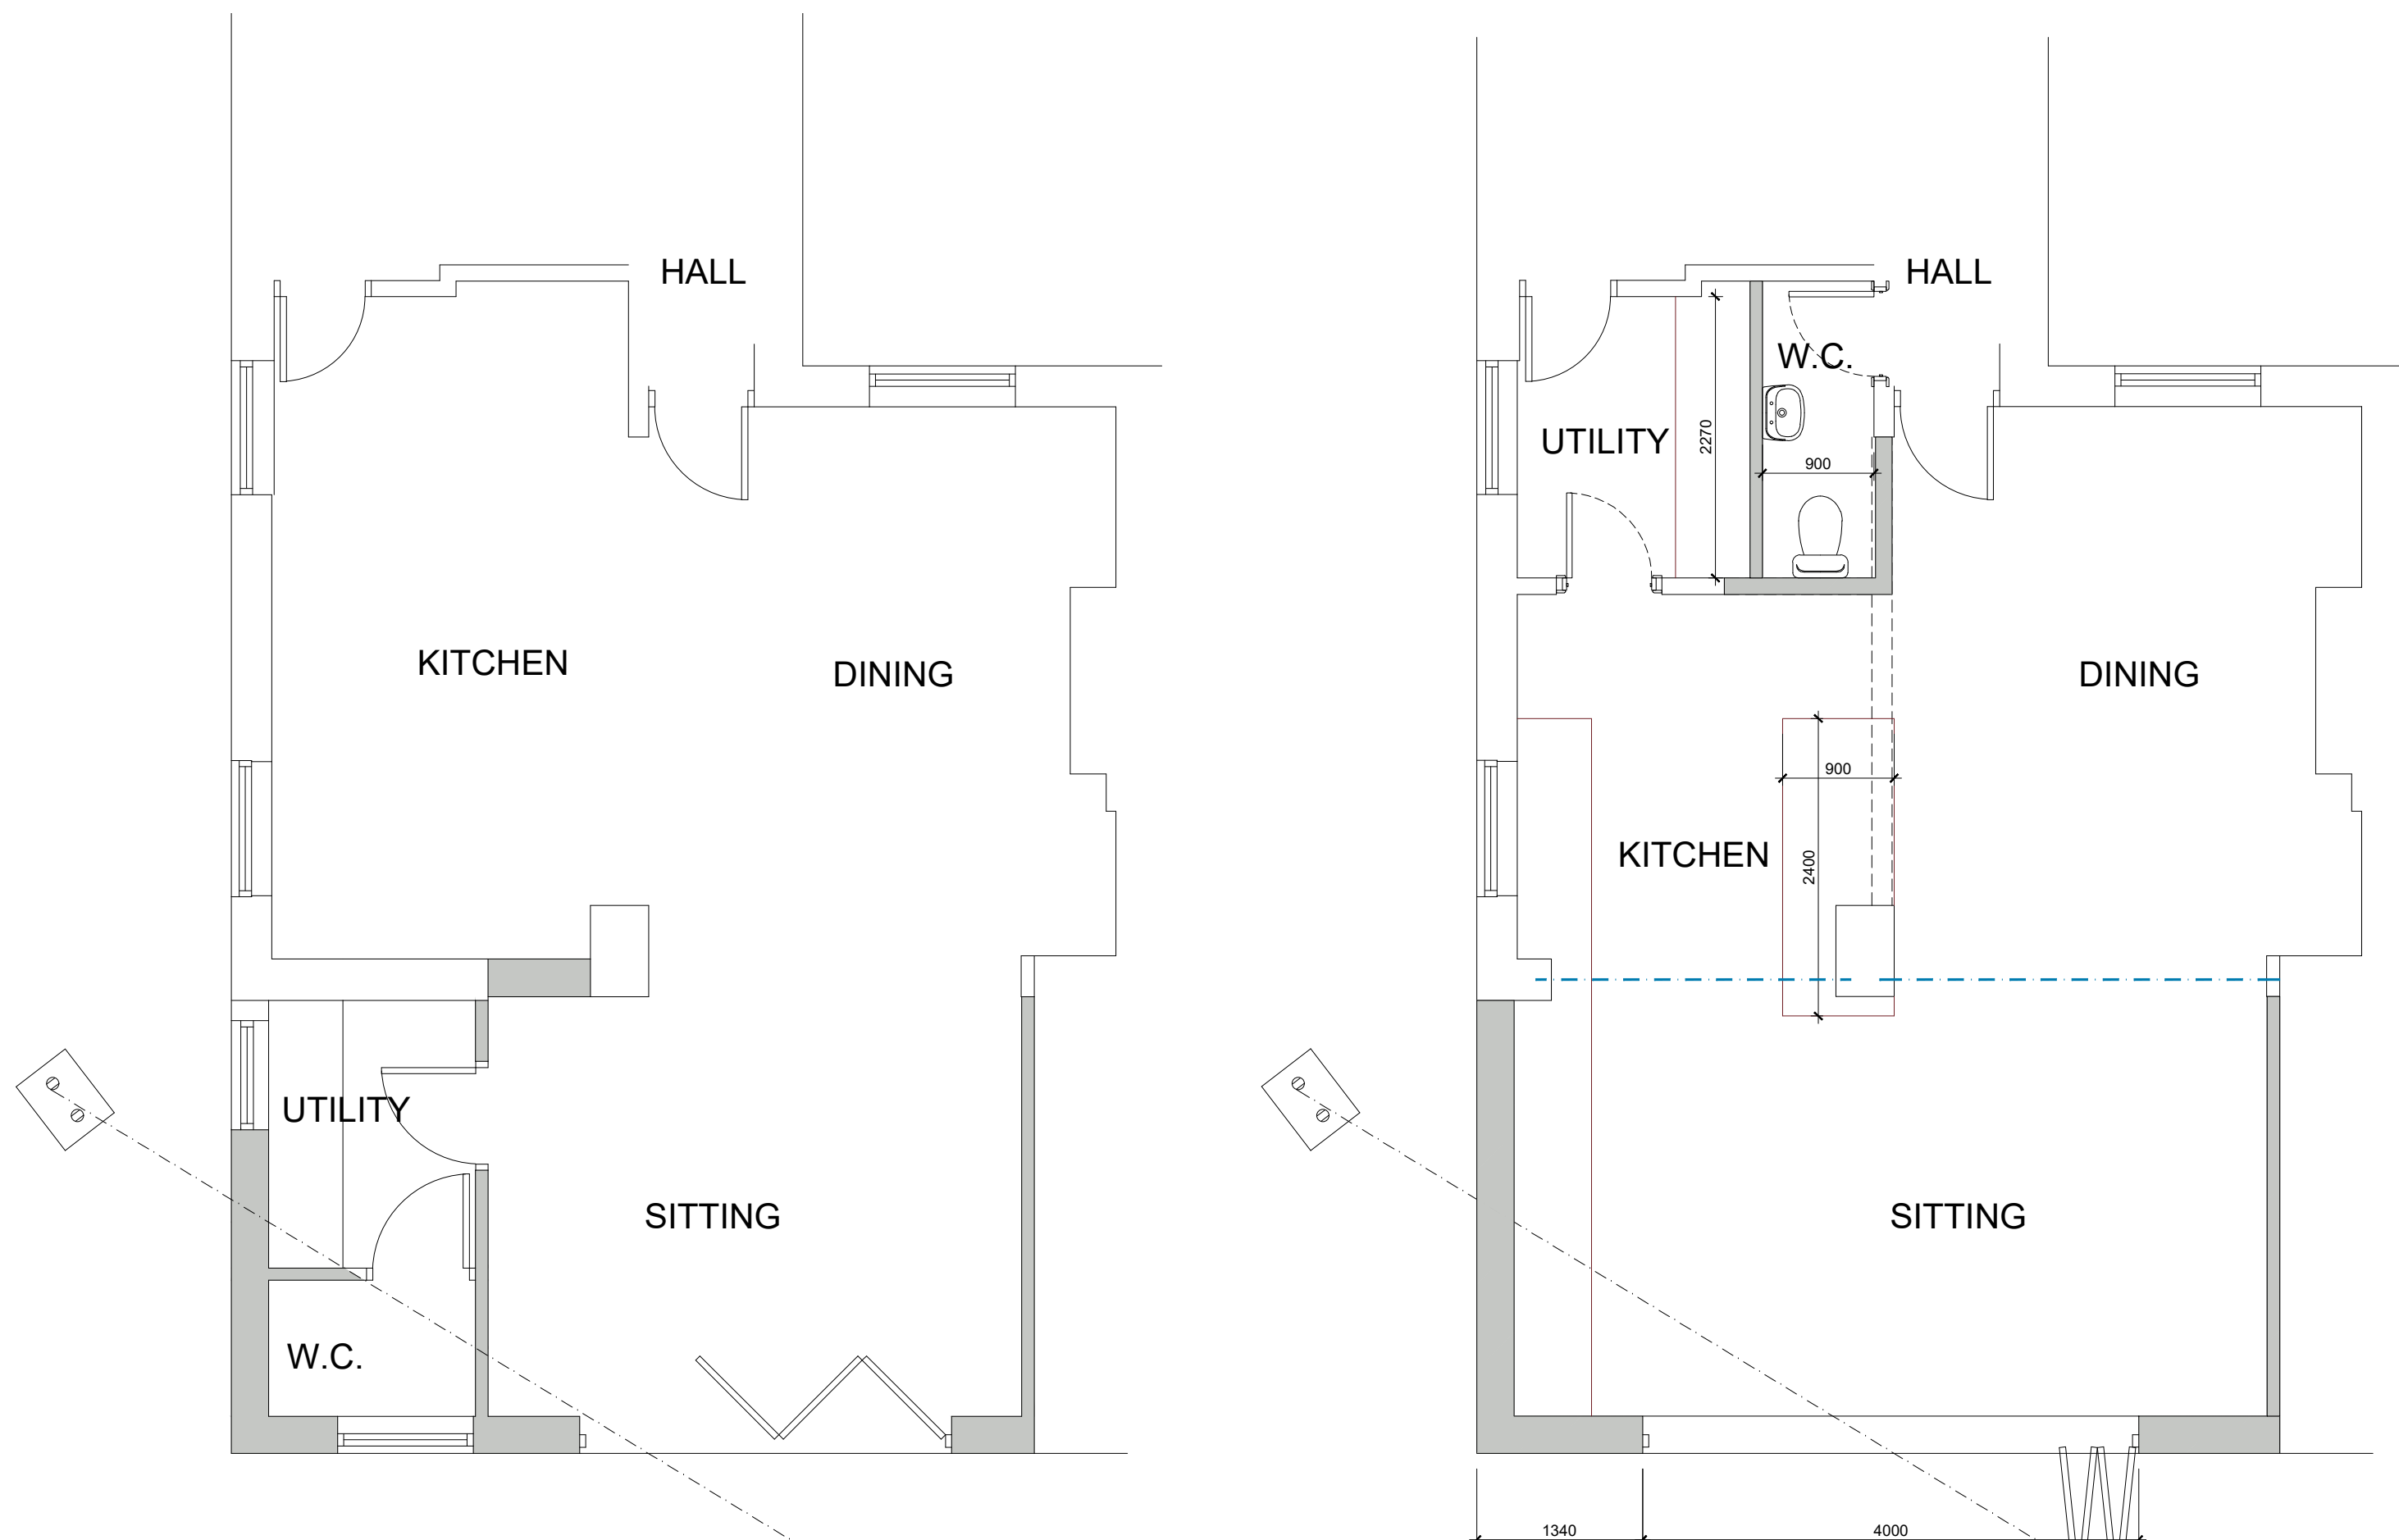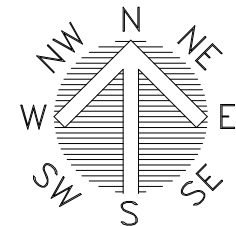

Proposed Ground Floor
OPTION A
scale 1:50

Proposed Ground Floor
OPTION B
scale 1:50

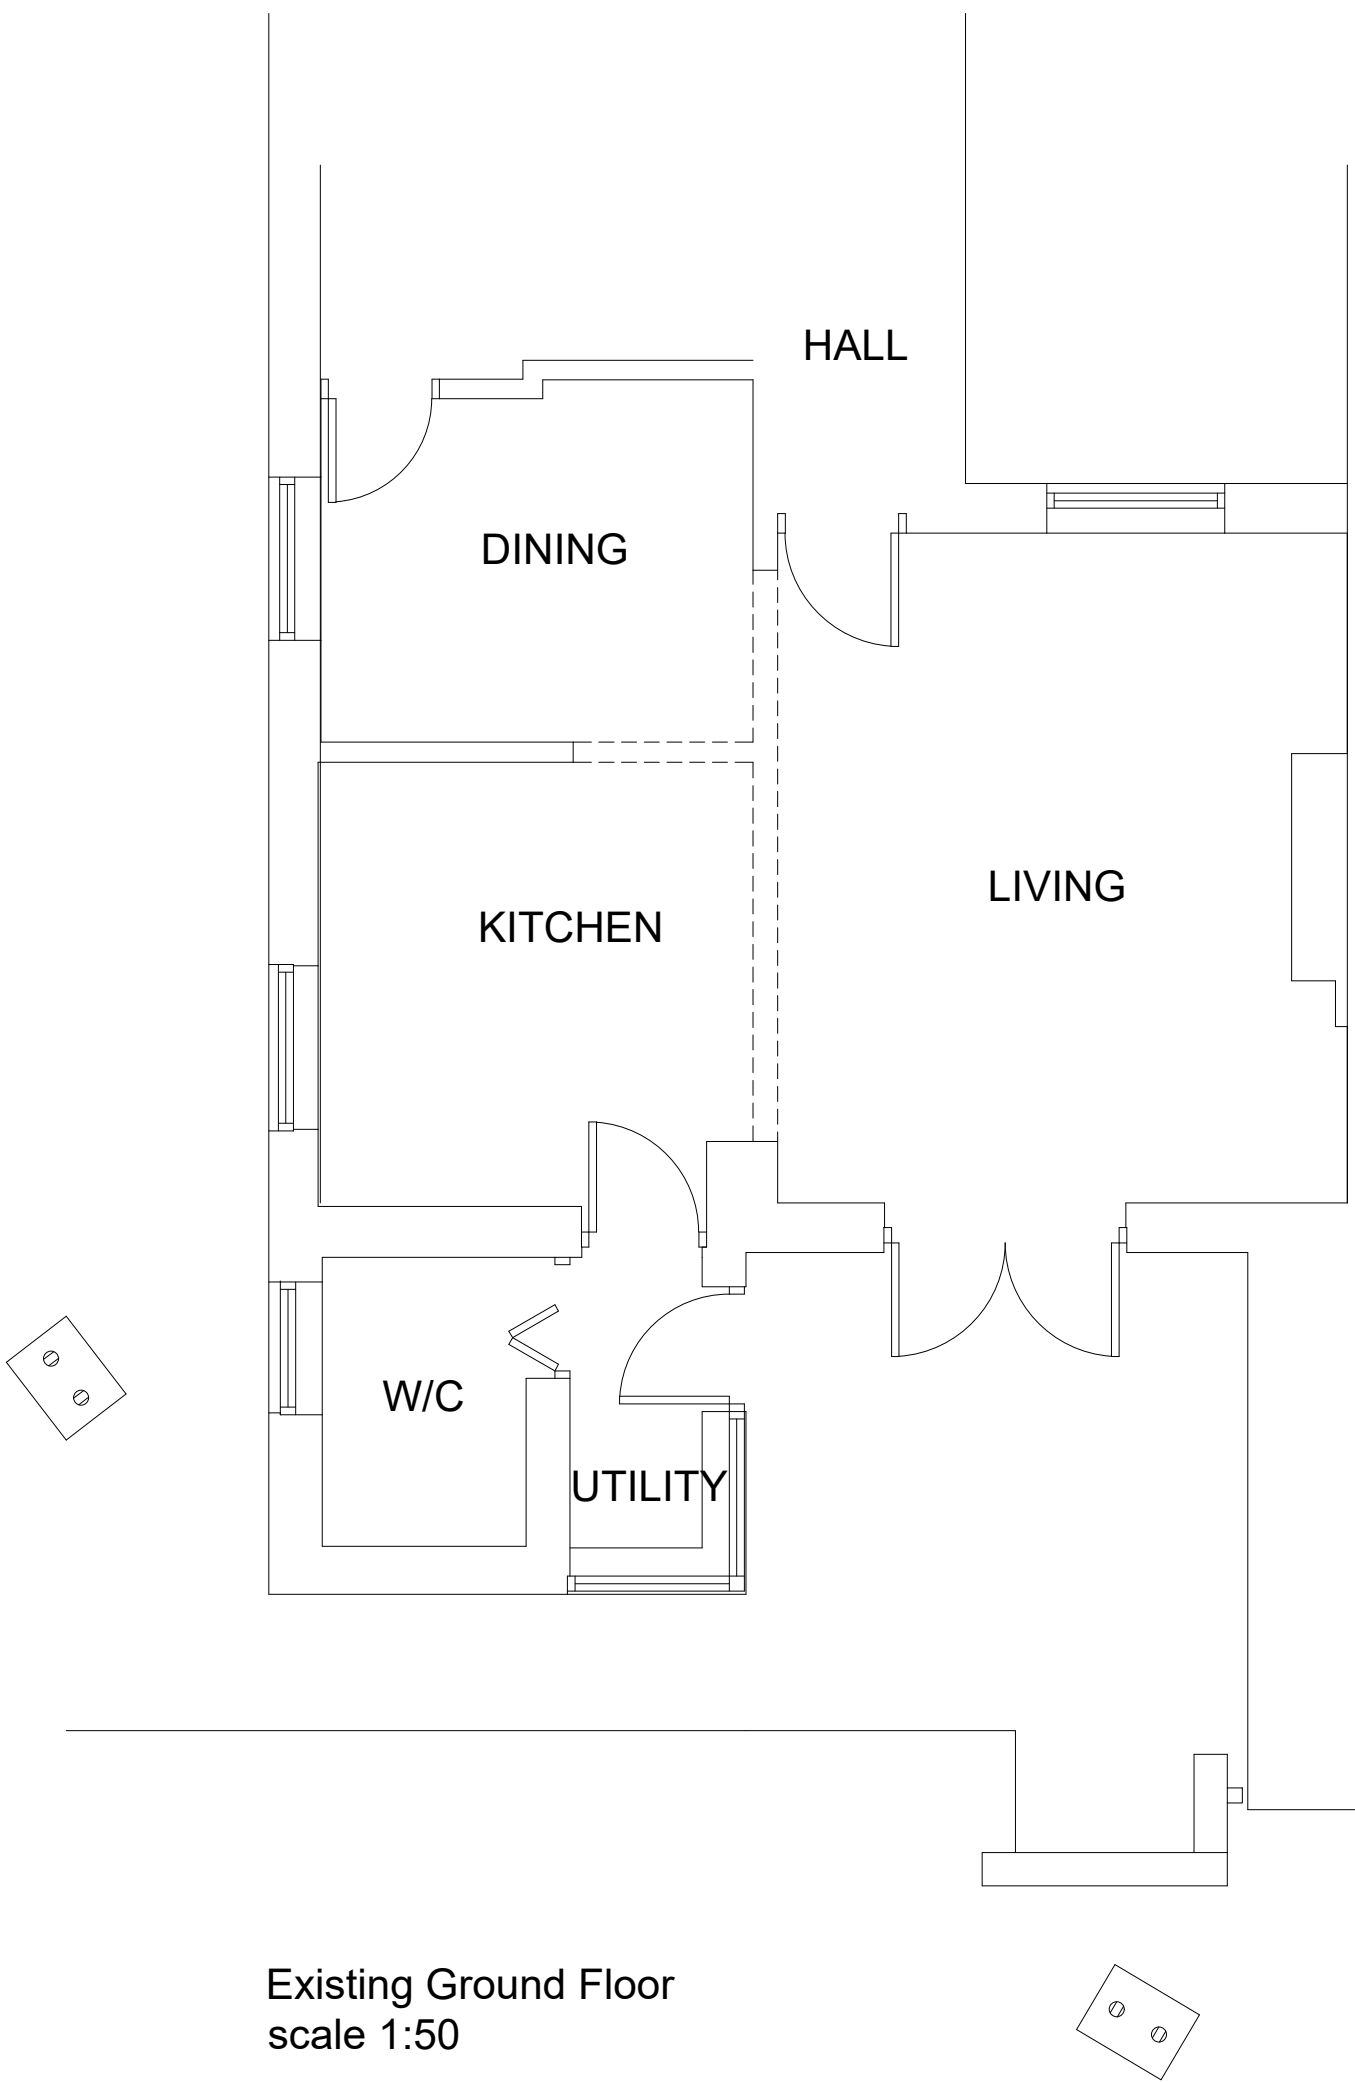

Existing Ground Floor
scale 1:50

		OFFICE ONE 34 VICTORIA ROAD BARNSELEY, S70 2BU		Phone: 01226 208482 Fax: 01226 283030 Email: info@whiteaguspartnership.co.uk Web: www.whiteaguspartnership.co.uk	
ARCHITECTURAL SERVICES				Client.	
Project. PROPOSED EXTENSION & ALTERSTIONS 22 HACKINGS AVENUE, PENISTONE S36 6BN				MR & MRS GLEED	
Drawing Title.		PLANS AND ELEVATIONS		Date. APRIL 2019	Scale. 1:50& 1@100 @ A1
				Ref. 18-201	Dwg. No. 01
				Rev. B	
Date	Suffix	Description	Date	Suffix	Description
17-04-19 11/06/2019	A B	LAYOUT REVISED TO CLIENTS' REQUIREMENTS SINGLE STOREY			