



▲ Proposed

Note:
Are we doing the clad column (Ref 3)

Note:
Window stickers and compliance notices removed by Cloud FM

Note:
Fascia underside cladding panel. To be cut to fit on site by install team (Ref 2)

▲ Existing

Note:
Frame repainted TUI grey by others?



Sign off-CJ
Fine, providing painted grey or blue

Note:
RECENT RELOCATION - no BOH works required. Blue Aluminium to be repainted

Shop front

2-3 Black Swan Yard
Bermondsey Street
London SE1 3XW
+44 (0)20 7234 0300


London
Unit 2-3
Robin Hood Industrial Estate
Alfred Street South
Nottingham NG3 1GE
+44 (0)11 5941 7318
Nottingham

www.colorset.co.uk

Address:
Unit 5a,
10 Queen Street,
Barnsley,
S70 1SJ

Barnsley Queen St 856 TUI rebrand issue
Date: 12.07.2017
Issue: G

Approved by:
Name _____
Date _____

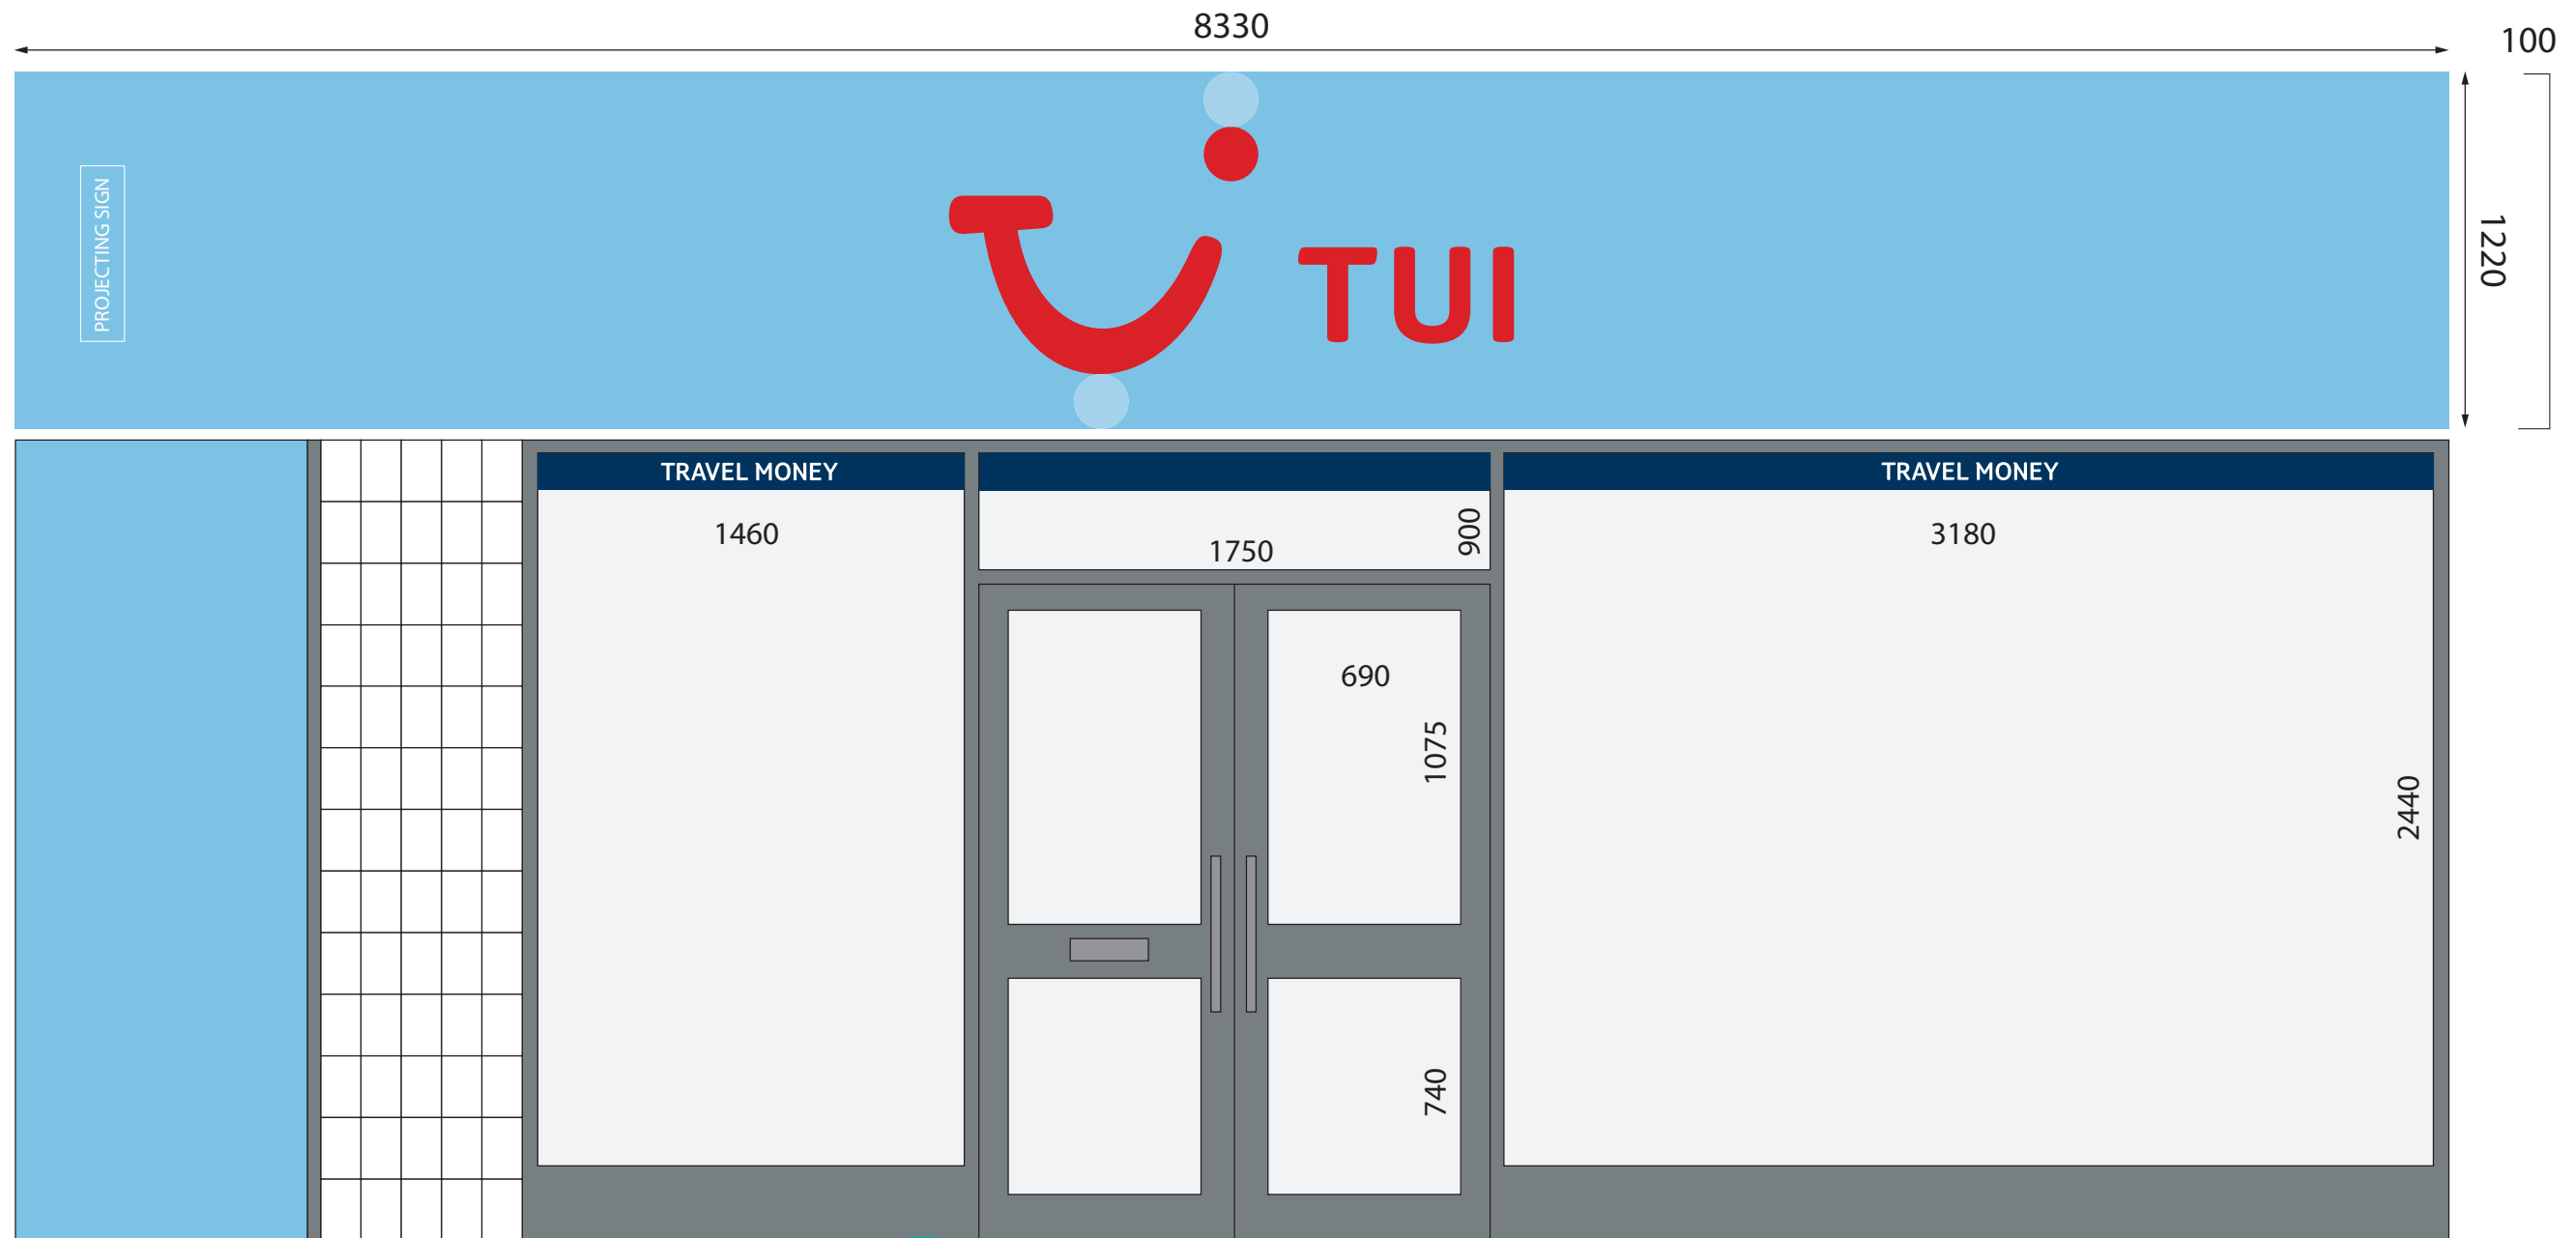

45 return

Note:
Are we doing the
clad column
(Ref 3)

Note:
Is this store
grade A as
spec?

Shop front elevation
(Scale 1:25 @ A3)

Shop front

2-3 Black Swan Yard
Bermondsey Street
London SE1 3XW
+44 (0)20 7234 0300

London

Nottingham

Unit 2-3
Robin Hood Industrial Estate
Alfred Street South
Nottingham NG3 1GE
+44 (0)11 5941 7318

www.colorset.co.uk




Address:
Unit 5a,
10 Queen Street,
Barnsley,
S70 1SJ

Barnsley Queen St 856 TUI rebrand issue

Date: 12.07.2017
Issue: G

Approved by:
Name _____
Date _____

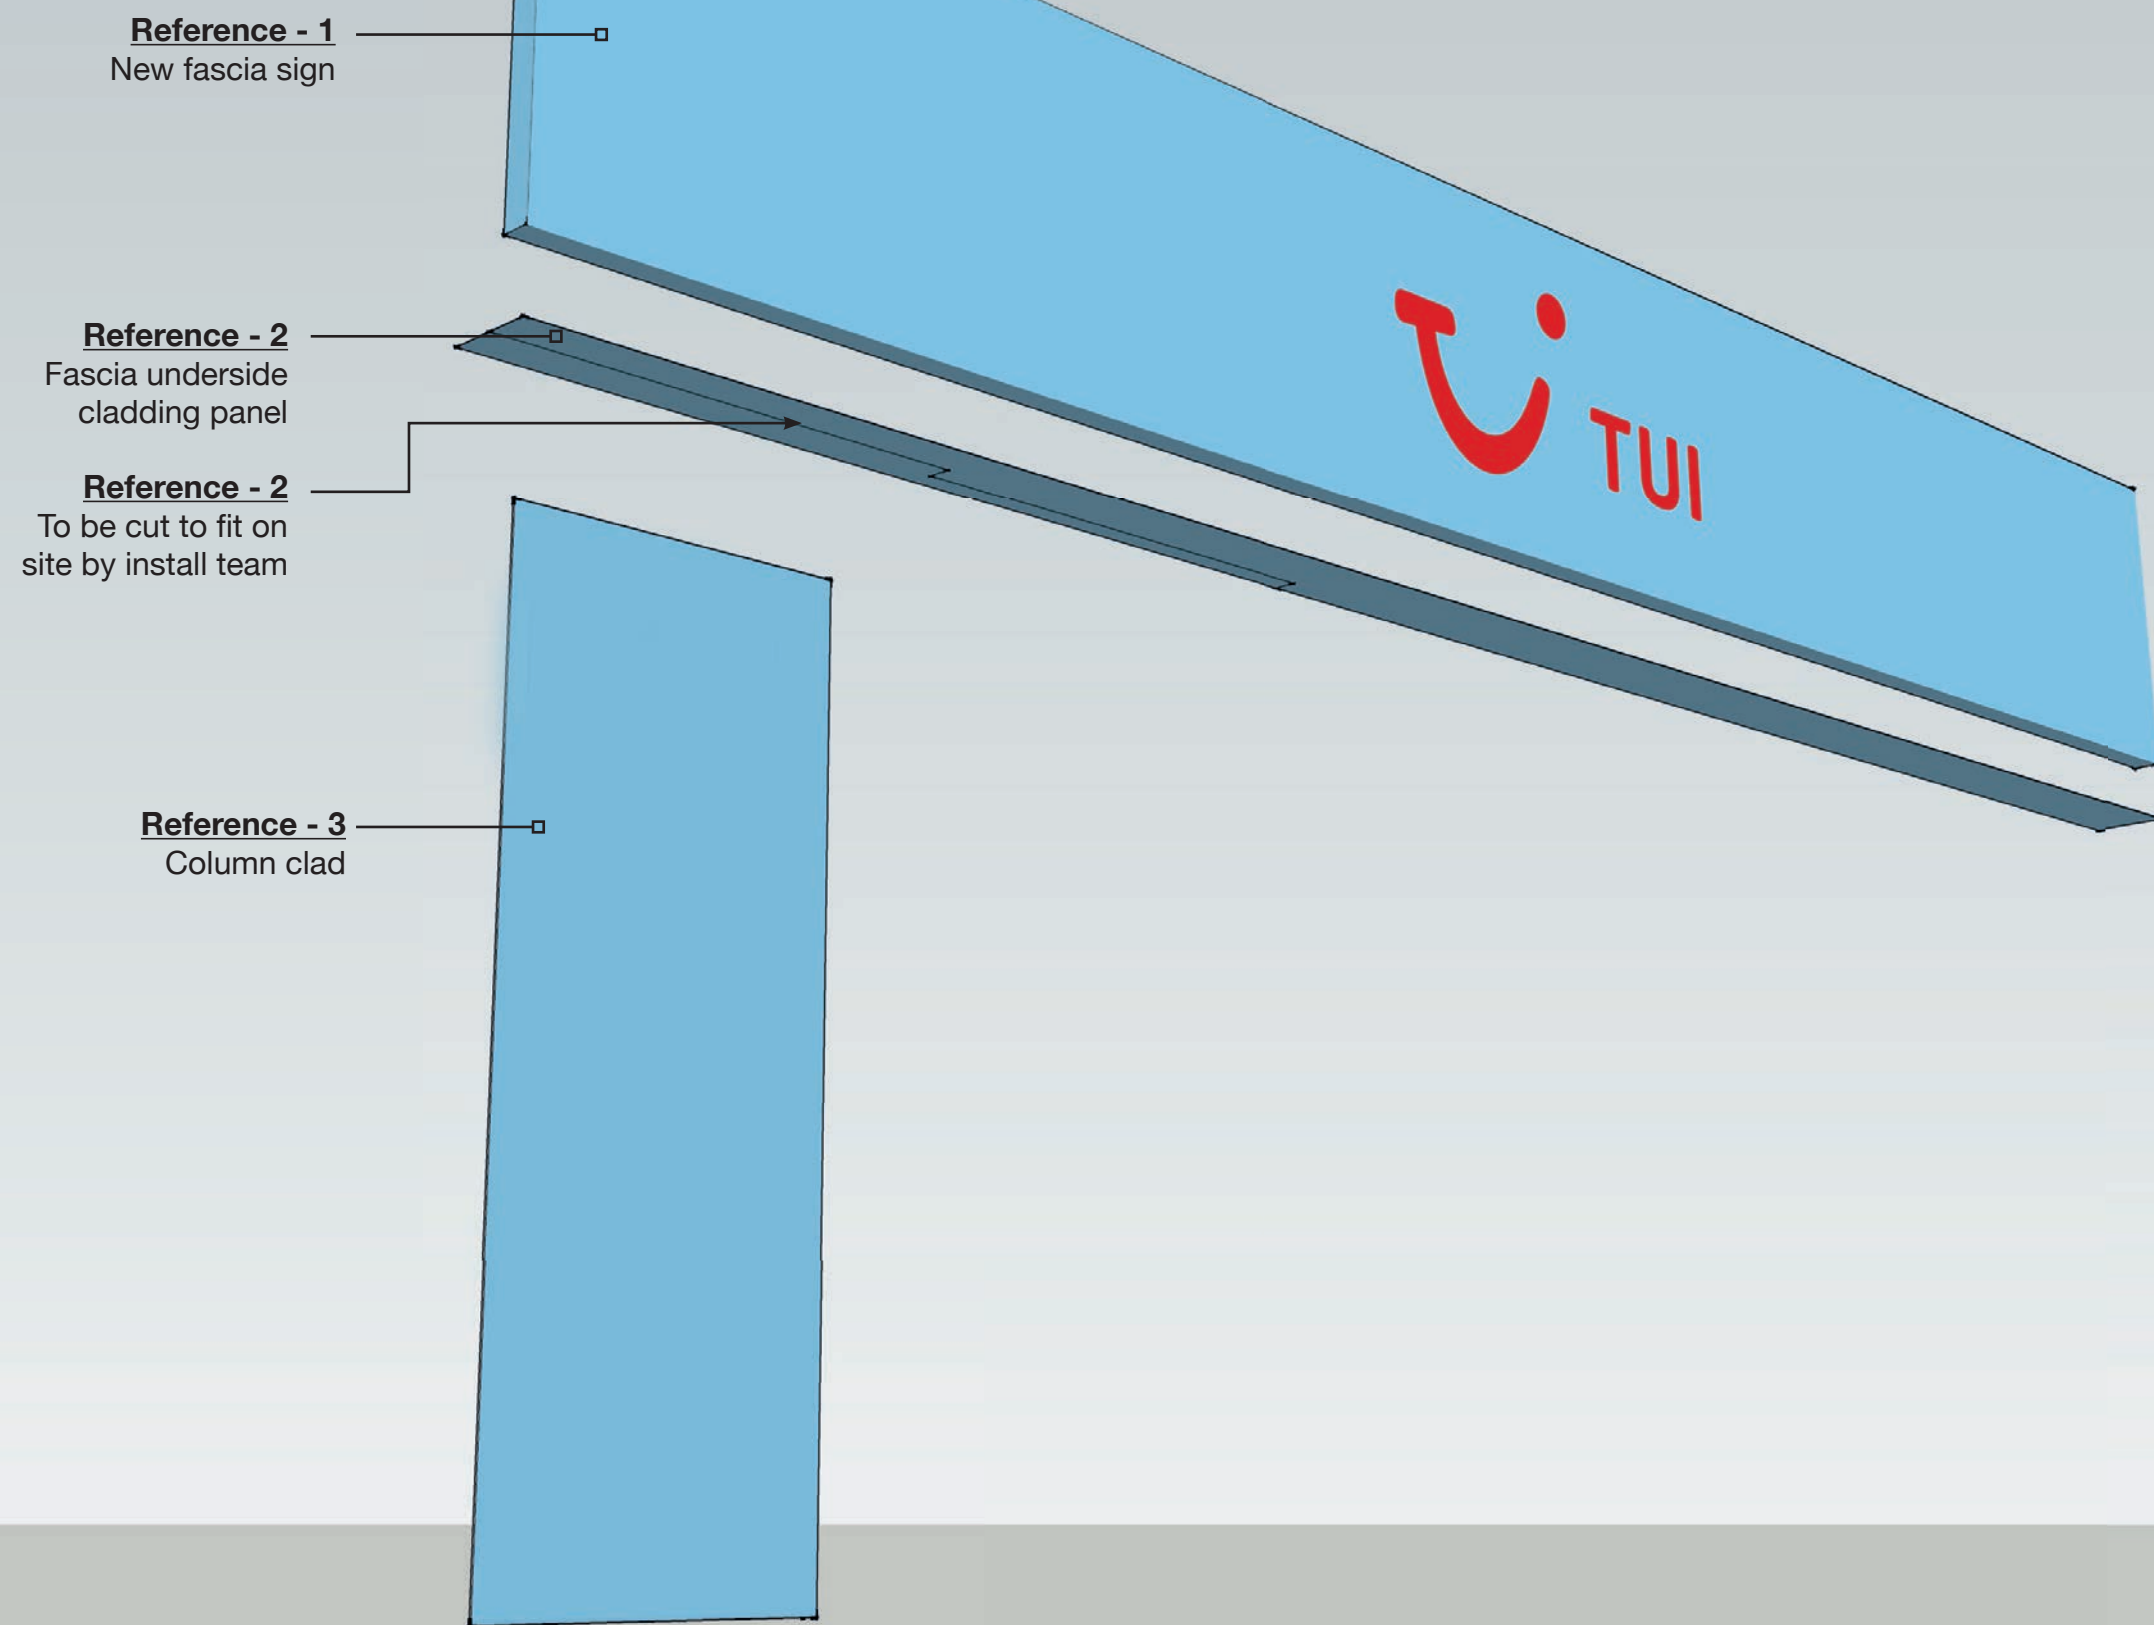


Exploded digram

Address:
Unit 5a,
10 Queen Street,
Barnsley,
S70 1SJ

Barnsley Queen St 856 TUI rebrand issue

Date: 12.07.2017
Issue: G

Approved by:
Name _____
Date _____

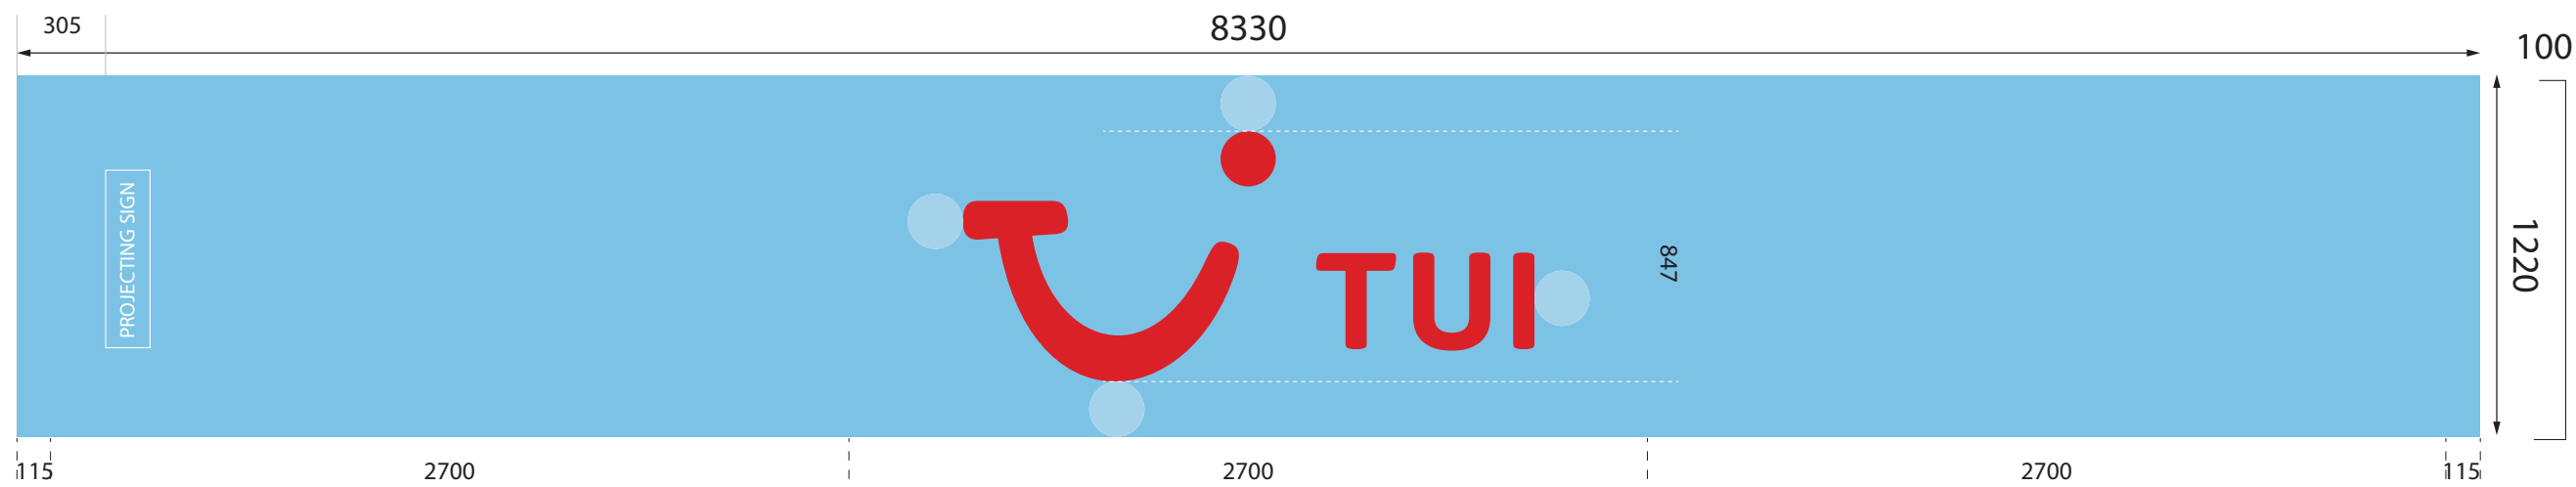


Shop fascia
 (Scale 1:25 @ A3)

Reference 1 - New fascia sign

2-3 Black Swan Yard Bermondsey Street London SE1 3XW +44 (0)20 7234 0300	London	Unit 2-3 Robin Hood Industrial Estate Alfred Street South Nottingham NG3 1GE +44 (0)11 5941 7318	Nottingham	www.colorset.co.uk	
---	---------------	--	-------------------	--	---

Address:
 Unit 5a,
 10 Queen Street,
 Barnsley,
 S70 1SJ

Barnsley Queen St 856 TUI rebrand issue


Date: 12.07.2017
Issue: G

Approved by:
 Name _____
 Date _____

100



Side elevation

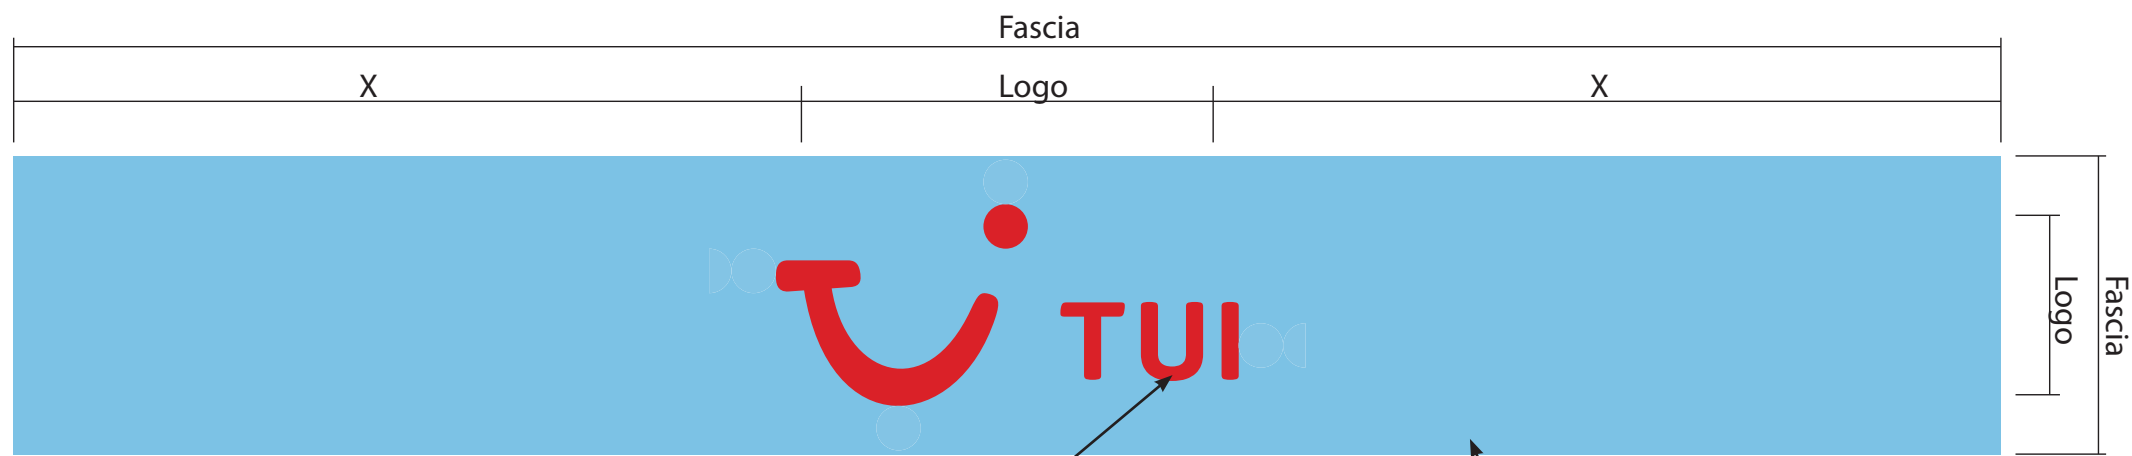

Sign front facing

Logo

Refer to logo element
example drawing

Fascia sign panel

3mm aluminium tray face sign
polyester powder coat
finished TUI blue

0.9mm aluminium, returns
polyester powder coat
finished TUI red



Face of logo 5mm
red acrylic (for face
illumination)

LED sloane prism red



illuminated

Logo element example isometric diagram

shop grade A

Reference 1 - New fascia sign

Blue fascia panel with individually built up letters (locked on) face illuminated

2-3 Black Swan Yard
Bermondsey Street
London SE1 3XW
+44 (0)20 7234 0300

London

Nottingham

Unit 2-3
Robin Hood Industrial Estate
Alfred Street South
Nottingham NG3 1GE
+44 (0)11 5941 7318

www.colorset.co.uk



Address:


Unit 5a,
10 Queen Street,
Barnsley,
S70 1SJ

Barnsley Queen St 856 TUI rebrand issue

Date: 12.07.2017
Issue: G

Approved by:

Name _____
Date _____

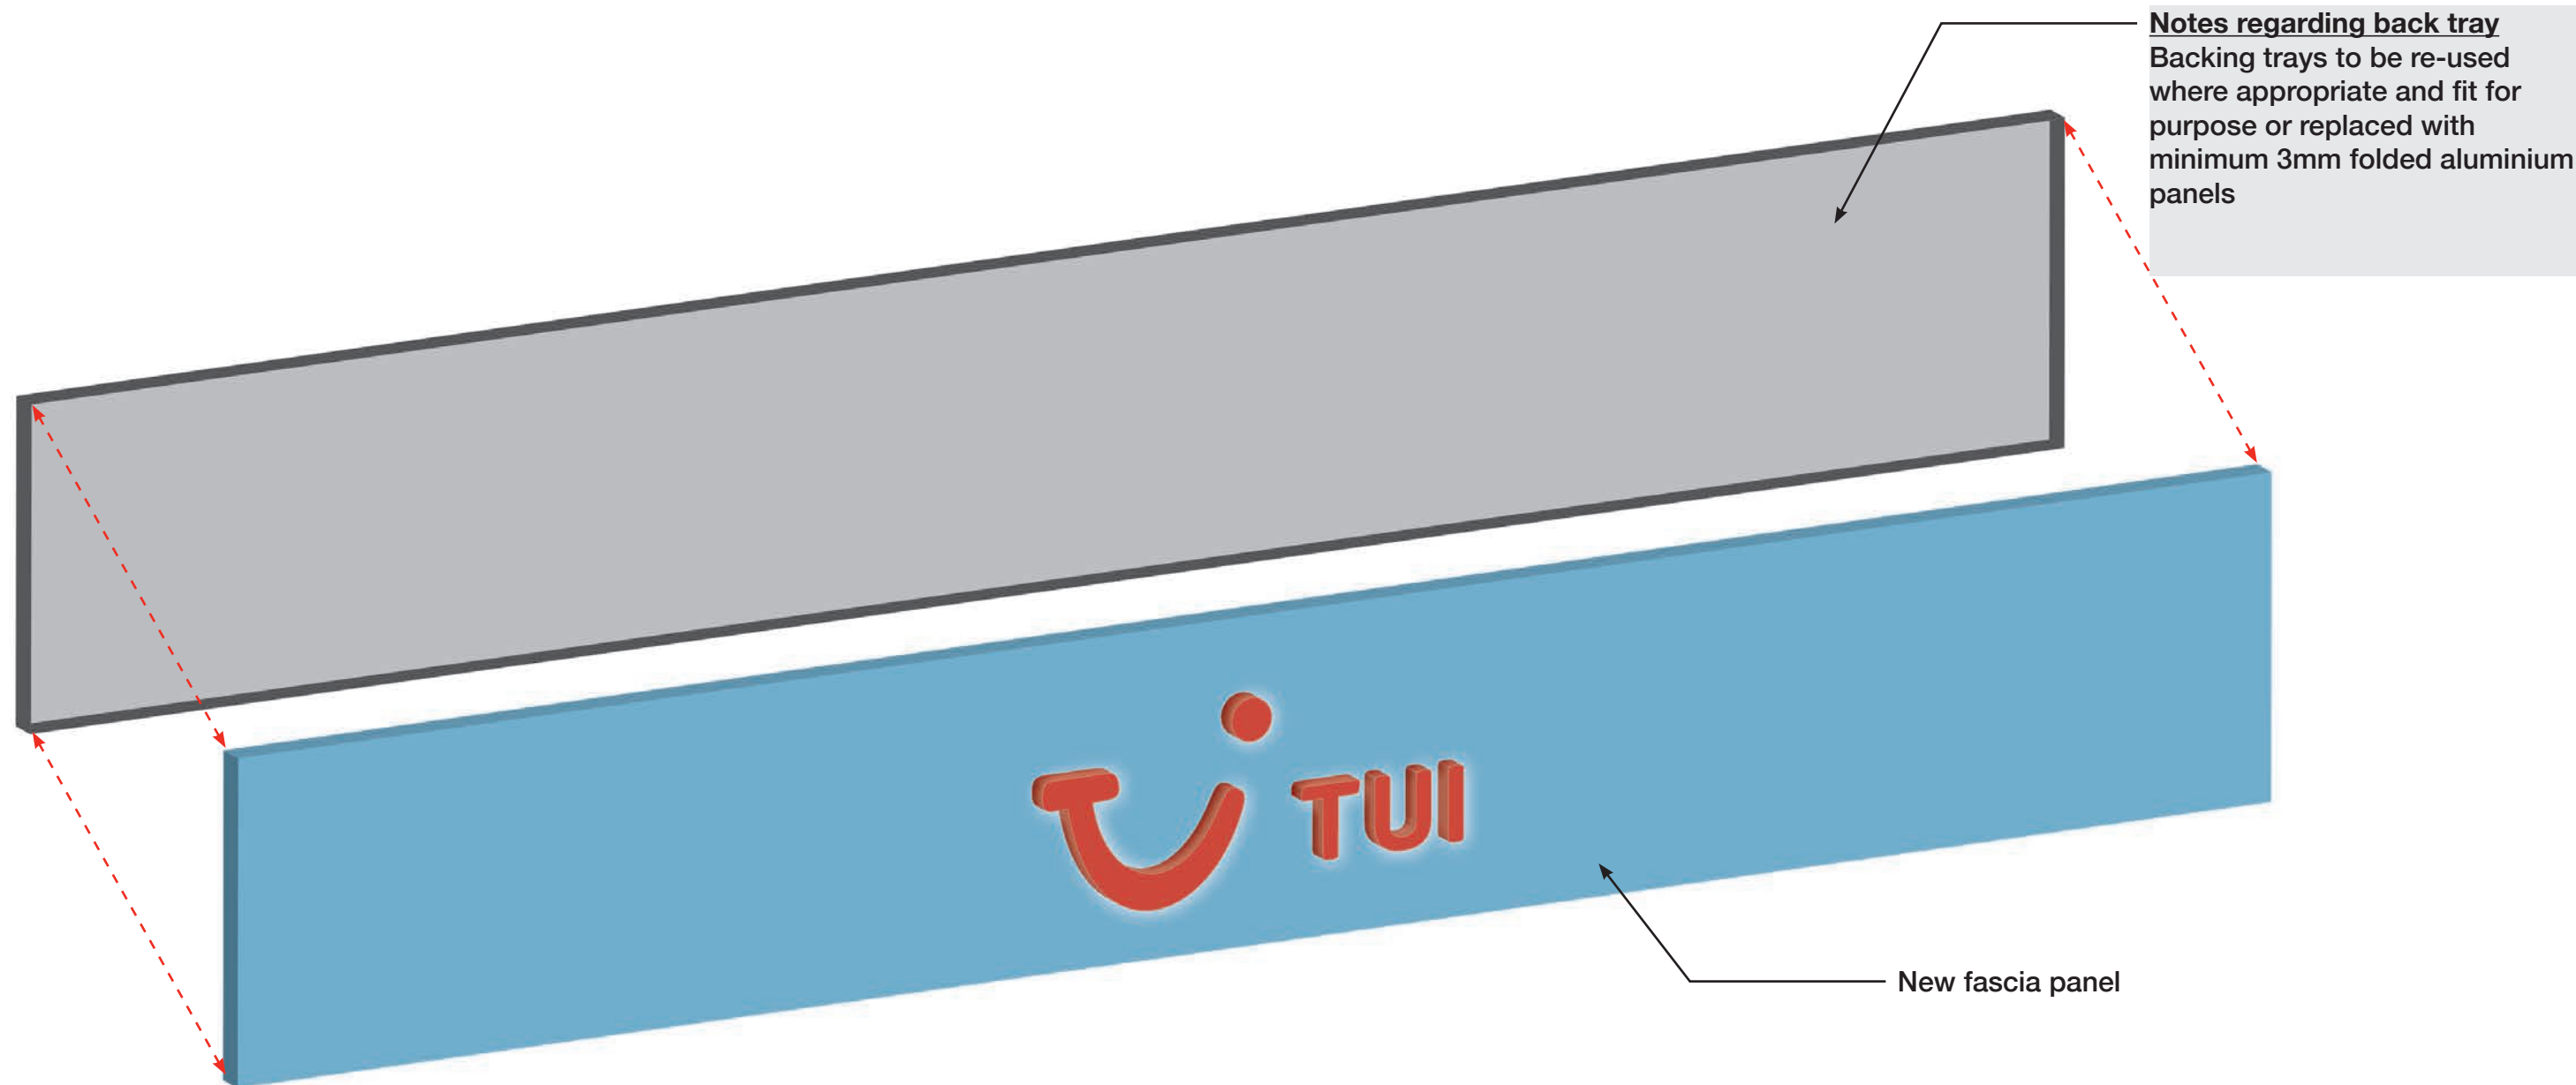

▲ Schematic exploded isometric diagram

See also next page for details




shop grade A

Reference 1 - New fascia sign

Blue fascia panel with individually raised (locked on) illuminated letters

2-3 Black Swan Yard Bermondsey Street London SE1 3XW +44 (0)20 7234 0300	London	Nottingham	Unit 2-3 Robin Hood Industrial Estate Alfred Street South Nottingham NG3 1GE +44 (0)11 5941 7318	www.colorset.co.uk	
---	---------------	-------------------	---	---------------------------	--

Address: Unit 5a, 10 Queen Street, Barnsley, S70 1SJ	Barnsley Queen St 856 TUI rebrand issue	Date: 12.07.2017	Issue: G	Approved by:
				Name _____
				Date _____

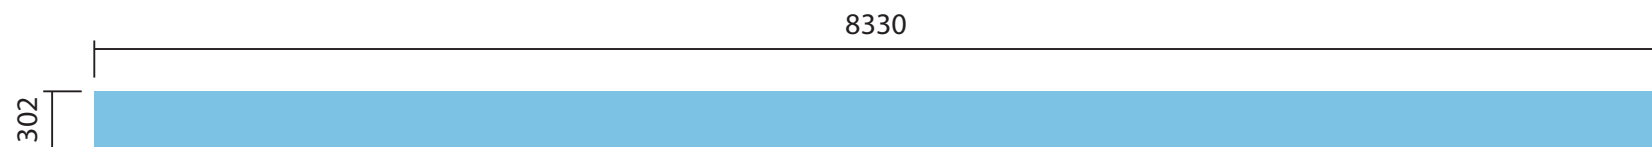

▲ Fascia underside cladding panel

Fascia	
size	as shown
spec	Sprayed aluminium flat panel to match colour and finish of fascia sign



▲ Underside cladding panel location



Underside cladding panel cut to shape on site to follow contours of shop

▲ Underside cladding panel location

Reference 2 - Fascia underside cladding panel

2-3 Black Swan Yard
Bermondsey Street
London SE1 3XW
+44 (0)20 7234 0300

London

Nottingham

Unit 2-3
Robin Hood Industrial Estate
Alfred Street South
Nottingham NG3 1GE
+44 (0)11 5941 7318

www.colorset.co.uk





Address:
Unit 5a,
10 Queen Street,
Barnsley,
S70 1SJ

Barnsley Queen St 856 TUI rebrand issue

Date: 12.07.2017
Issue: G


Approved by:

Name _____
Date _____

 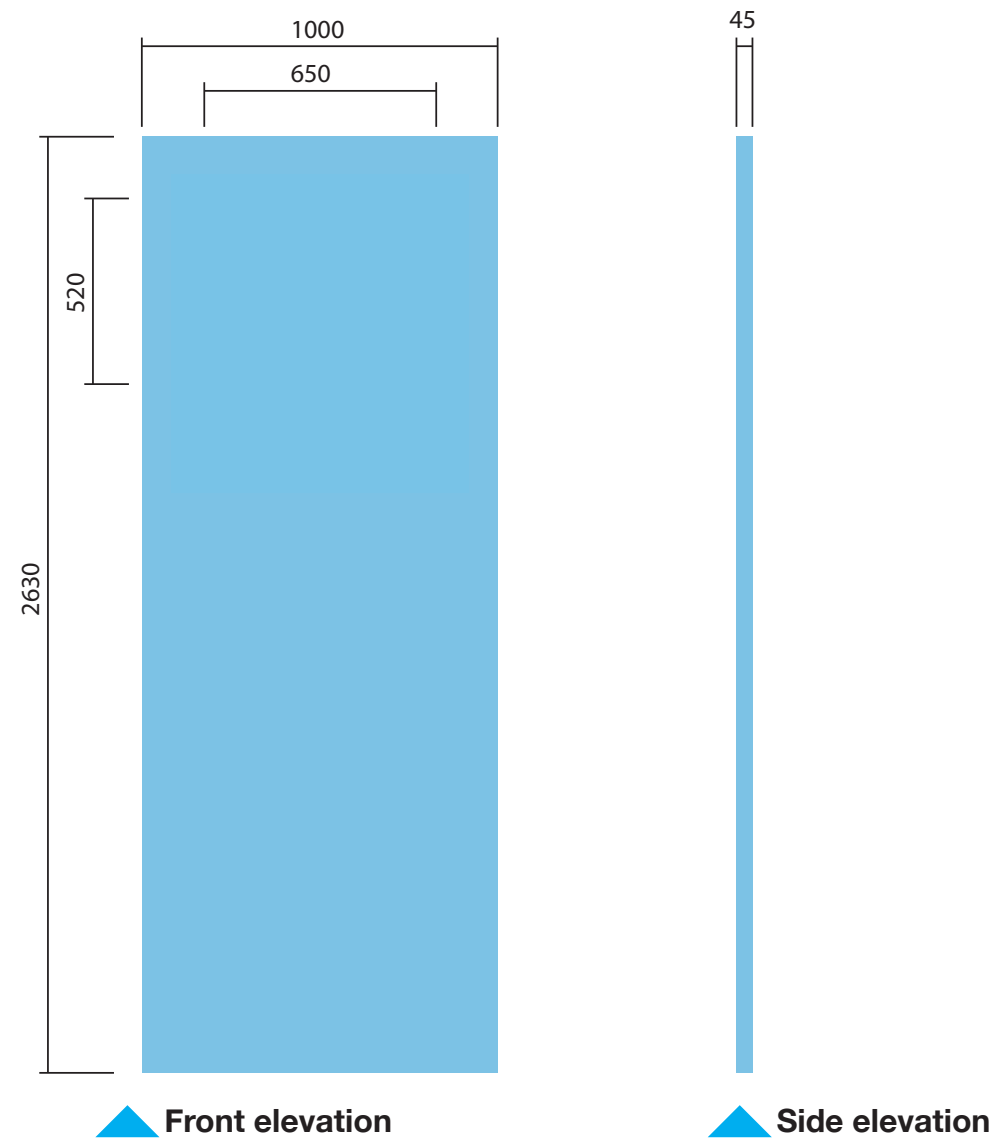

▲ Plan view

Fascia	
size	as shown
spec	Sprayed aluminium flat panel to match colour and finish of fascia sign
logo	Vinyl logo

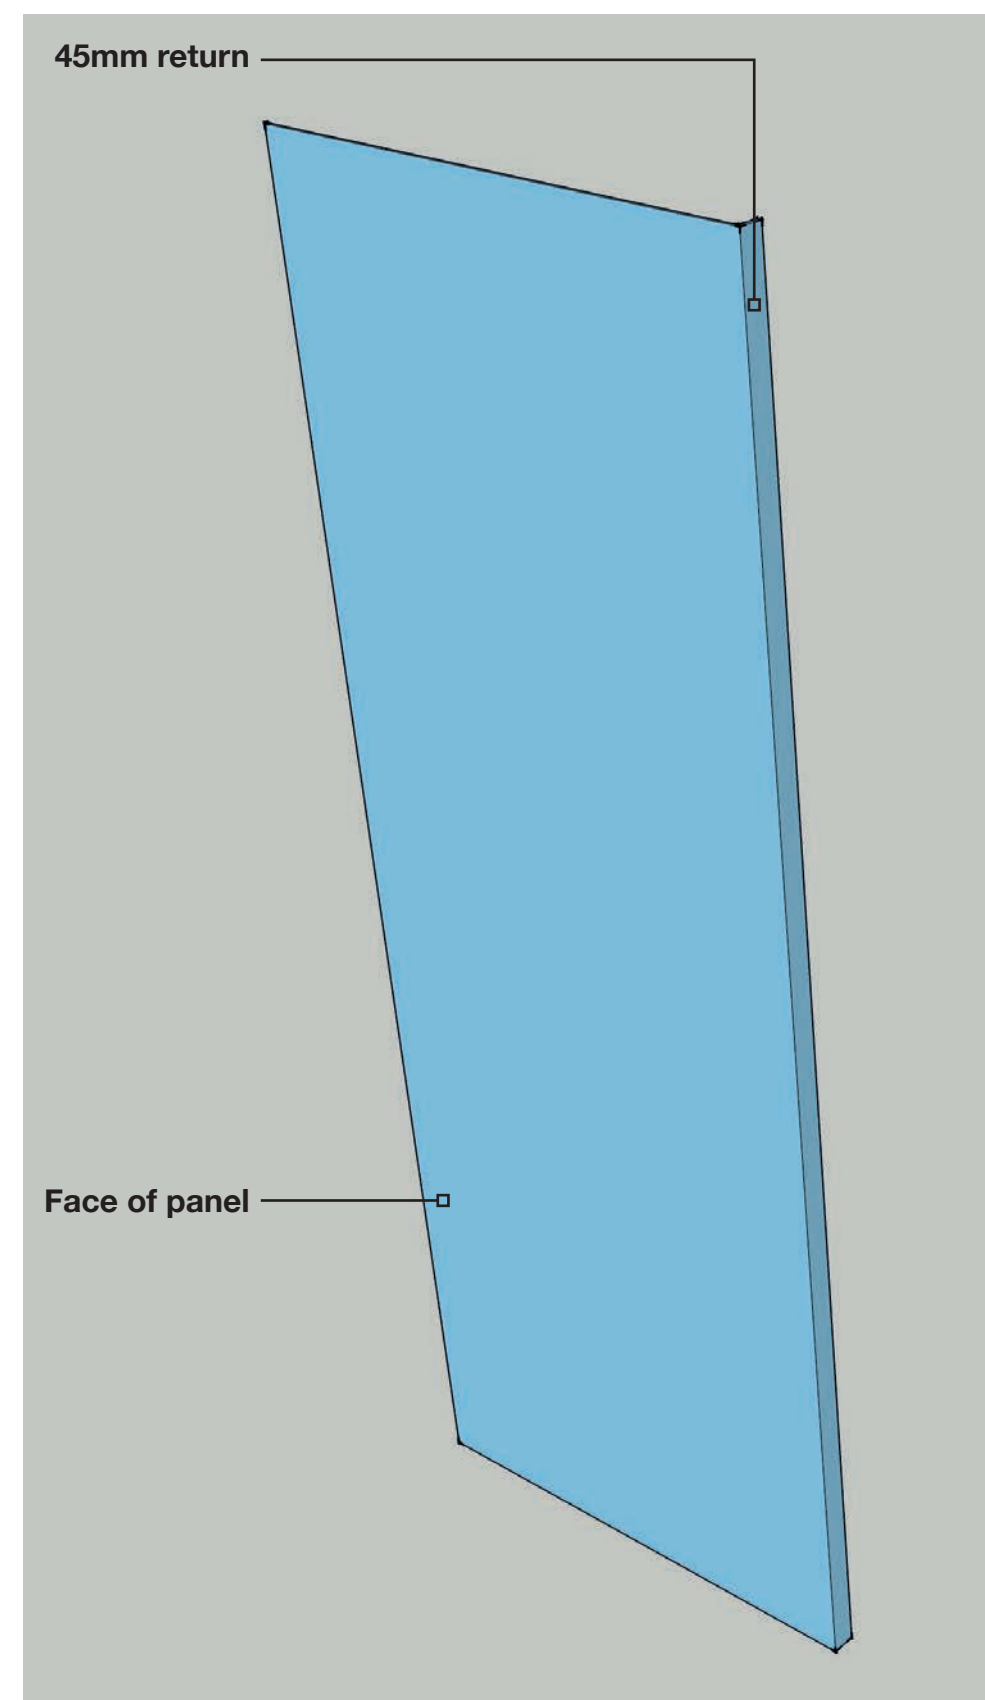

▲ Schematic visual of column clad panel

Reference 3 - Column clad panel

2-3 Black Swan Yard
Bermondsey Street
London SE1 3XW
+44 (0)20 7234 0300

London

Nottingham

Unit 2-3
Robin Hood Industrial Estate
Alfred Street South
Nottingham NG3 1GE
+44 (0)11 5941 7318

www.colorset.co.uk




Address:
Unit 5a,
10 Queen Street,
Barnsley,
S70 1SJ

Barnsley Queen St 856 TUI rebrand issue

Date: 12.07.2017
Issue: G

Approved by:
Name _____
Date _____

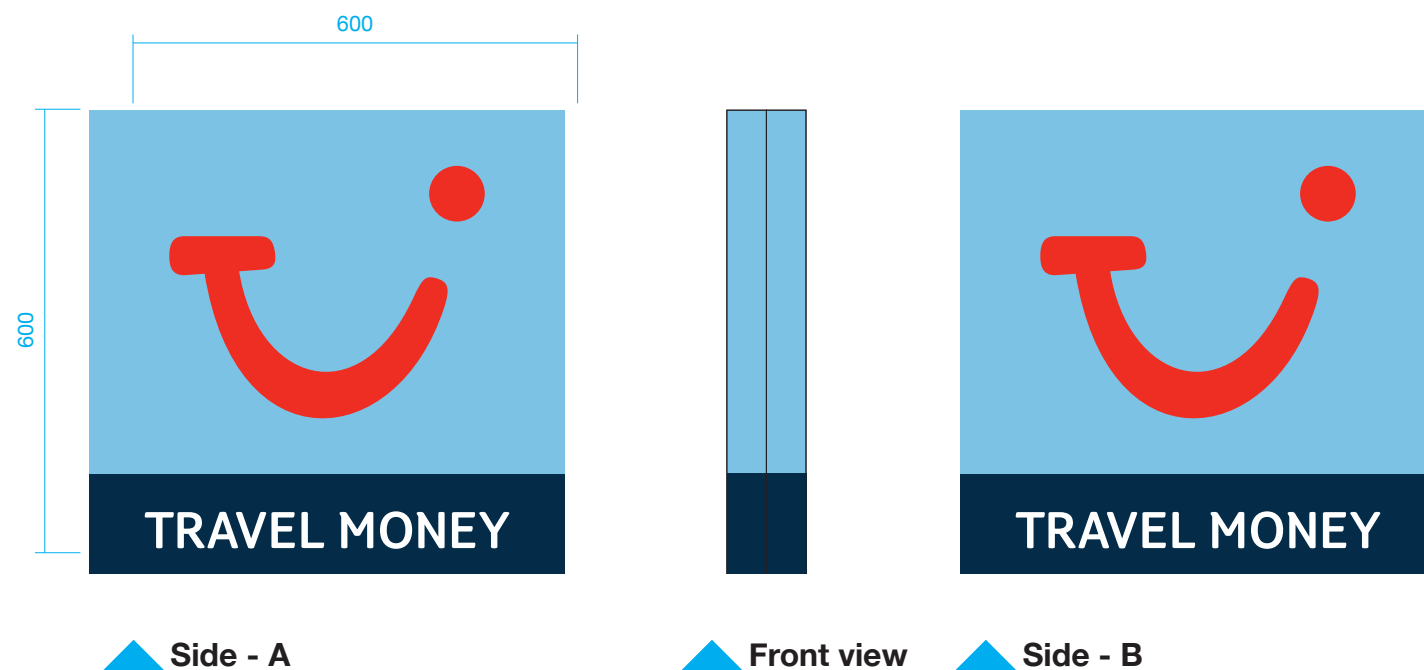

Projecting sign - illuminated	
size	As shown
spec	Double sided projecting sign, sprayed aluminium panels with fret cut logo elements, smile logo backed red, travel money backed white
Illumination	LED sloane poster box slim • smile red light • travel money white light
scale	1:10 @ A3



Projector unit example

Projecting signs

2-3 Black Swan Yard
Bermondsey Street
London SE1 3XW
+44 (0)20 7234 0300

London

Nottingham

Unit 2-3
Robin Hood Industrial Estate
Alfred Street South
Nottingham NG3 1GE
+44 (0)11 5941 7318

www.colorset.co.uk




Address:
Unit 5a,
10 Queen Street,
Barnsley,
S70 1SJ

Barnsley Queen St 856 TUI rebrand issue

Date: 12.07.2017
Issue: G

Approved by:

Name _____
Date _____

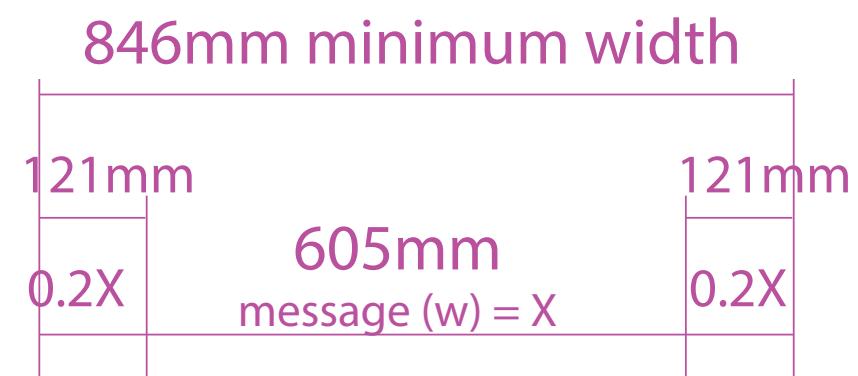

TRAVEL MONEY



Window vinyl secondary use

Vinyls for high street stores and superstores

Window vinyls

2-3 Black Swan Yard
Bermondsey Street
London SE1 3XW
+44 (0)20 7234 0300

London

Nottingham

Unit 2-3
Robin Hood Industrial Estate
Alfred Street South
Nottingham NG3 1GE
+44 (0)11 5941 7318

www.colorset.co.uk



Address:
Unit 5a,
10 Queen Street,
Barnsley,
S70 1SJ

Barnsley Queen St 856 TUI rebrand issue


Date: 12.07.2017
Issue: G

Approved by:
Name _____
Date _____

Barnsley Queen St 856 TUI rebrand issue

Interior Signage

TRAVEL MONEY

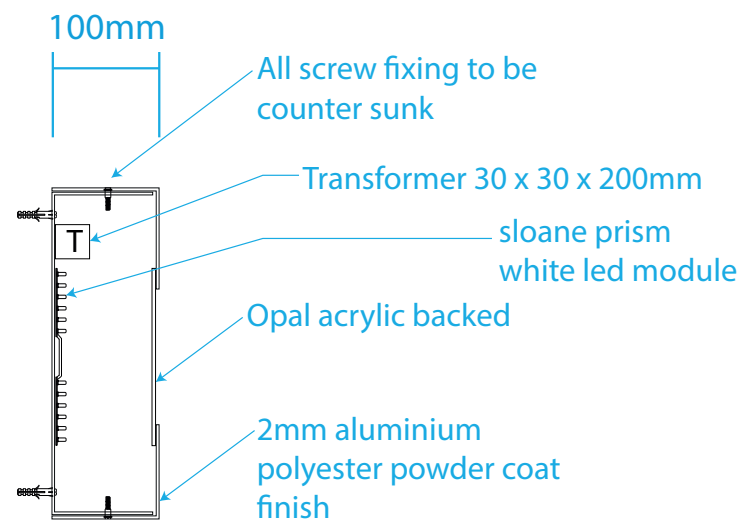

RAL 5013

▲ Colour reference

Notes:
font: TUITypeLight (BOLD)



▲ Schematic diagram

Travel Money sign - 1250 wide

2-3 Black Swan Yard
Bermondsey Street
London SE1 3XW
+44 (0)20 7234 0300

London

Nottingham

Unit 2-3
Robin Hood Industrial Estate
Alfred Street South
Nottingham NG3 1GE
+44 (0)11 5941 7318

www.colorset.co.uk



Address:
Unit 5a,
10 Queen Street,
Barnsley,
S70 1SJ

Barnsley Queen St 856 TUI rebrand issue

Date: 12.07.2017
Issue: G

Approved by:
Name _____
Date _____



Note:
DO NOT
REMOVE !!!

Internal Signage

2-3 Black Swan Yard
Bermondsey Street
London SE1 3XW
+44 (0)20 7234 0300

London

Nottingham

Unit 2-3
Robin Hood Industrial Estate
Alfred Street South
Nottingham NG3 1GE
+44 (0)11 5941 7318

www.colorset.co.uk




Address:
Unit 5a,
10 Queen Street,
Barnsley,
S70 1SJ

Barnsley Queen St 856 TUI rebrand issue

Date: 12.07.2017
Issue: G

Approved by:

Name _____
Date _____

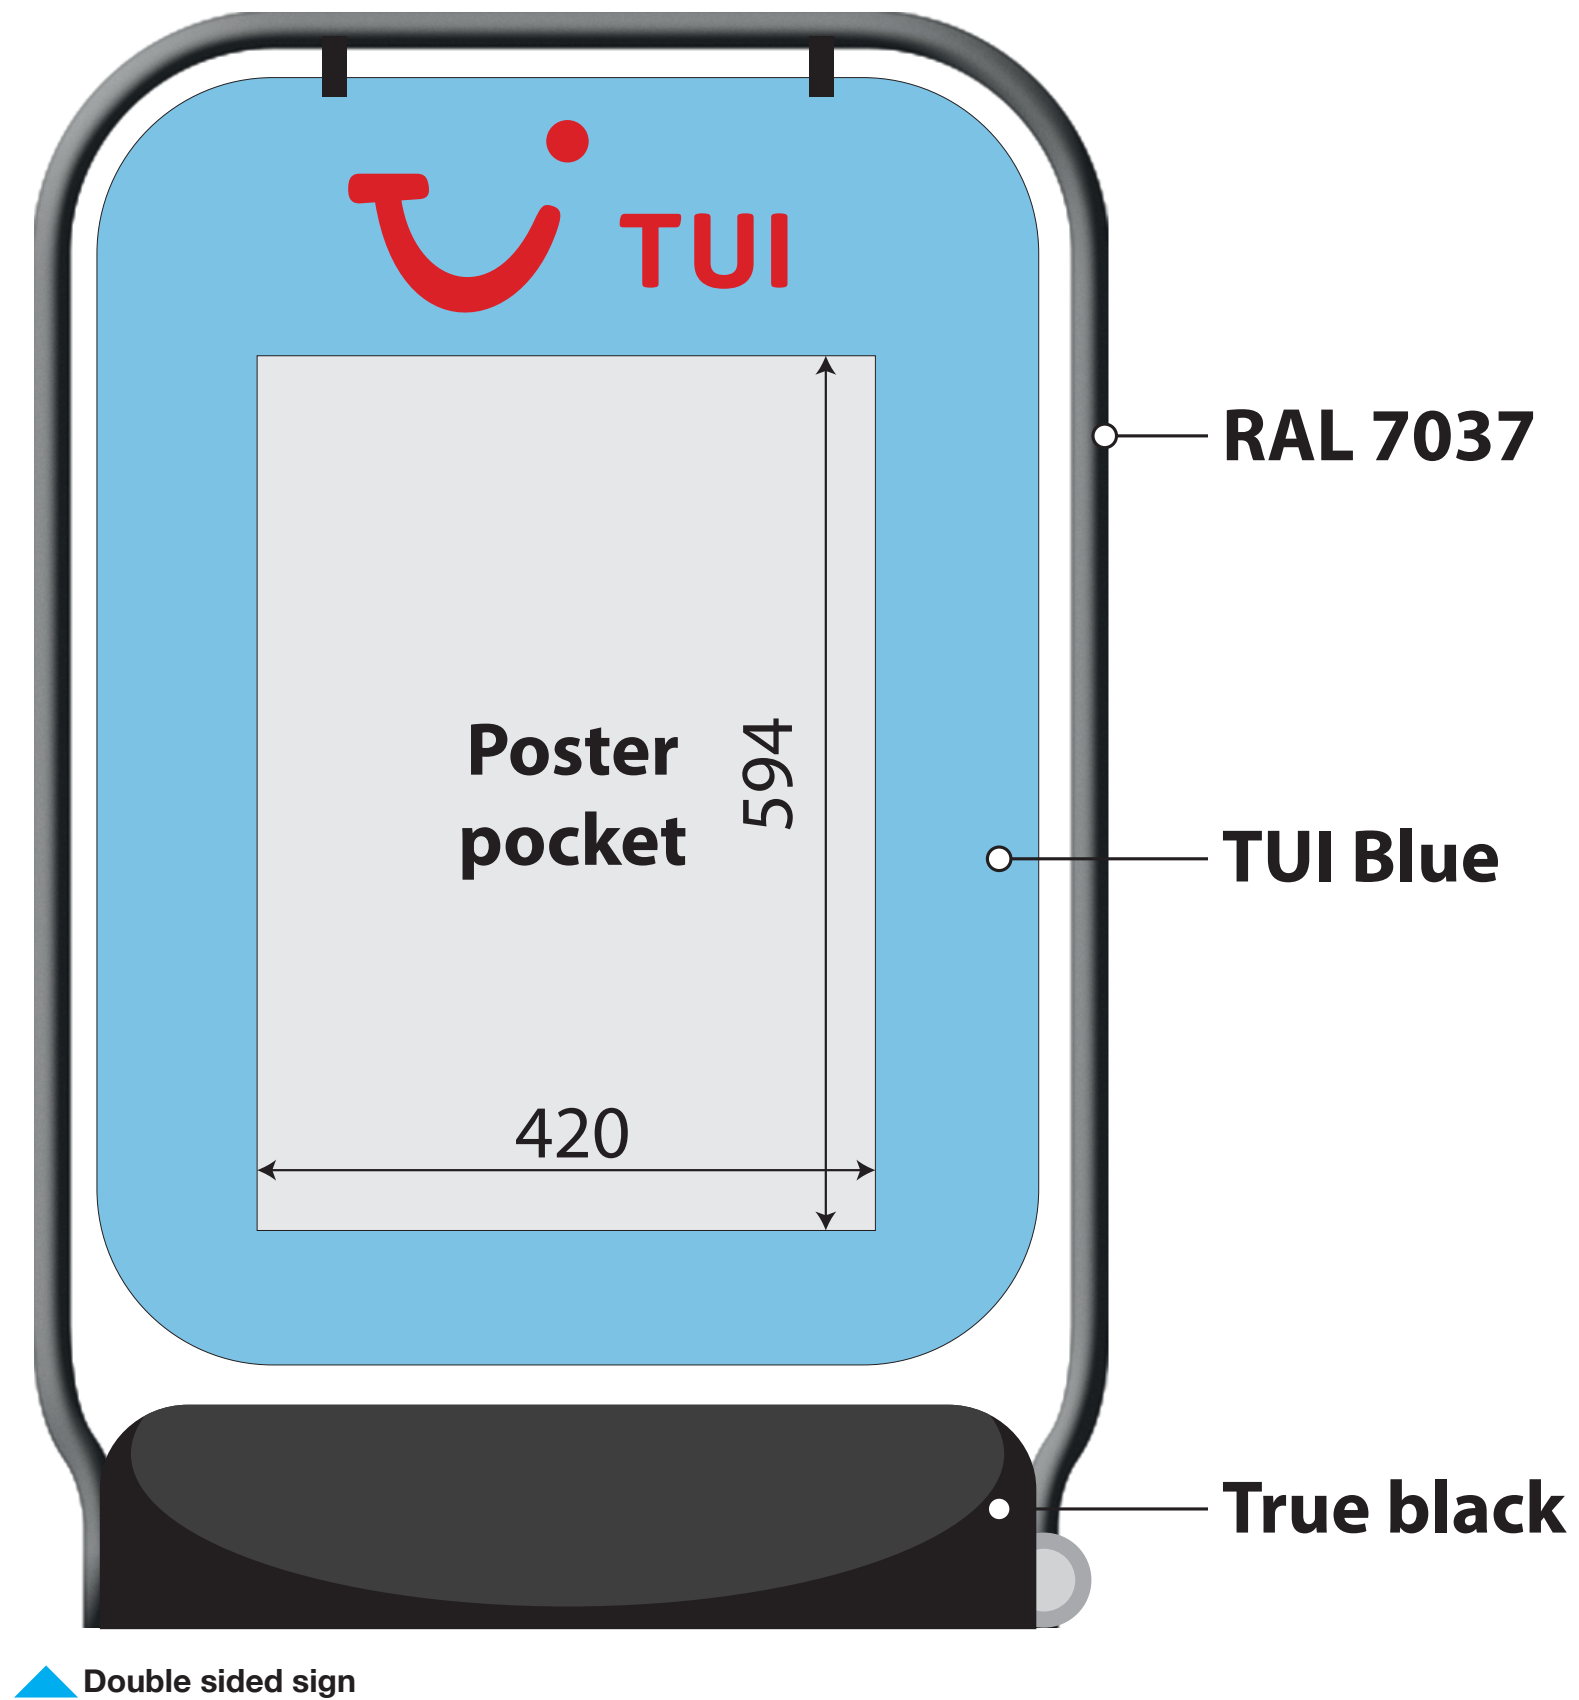

Swing sign

2-3 Black Swan Yard Bermondsey Street London SE1 3XW +44 (0)20 7234 0300	London	Nottingham	Unit 2-3 Robin Hood Industrial Estate Alfred Street South Nottingham NG3 1GE +44 (0)11 5941 7318	www.colorset.co.uk	
---	----------------------	--------------------------	---	---	---

Address: Unit 5a, 10 Queen Street, Barnsley, S70 1SJ	Barnsley Queen St 856 TUI rebrand issue	Date: 12.07.2017	Issue: G	Approved by:
		Name _____		Date _____