


ALL SETTING OUT & LEVELS TO BE TAKEN AS INDICATED ONLY AND TO BE CONFIRMED ON SITE BY CONTRACTOR PRIOR TO COMMENCEMENT OF WORKS. ALL STRUCTURAL & DEMOLITION WORKS TO BE IN STRICT ACCORDANCE WITH STRUCTURAL ENGINEER'S DRAWINGS. ANY DISCREPANCIES TO BE REPORTED IMMEDIATELY. ALL BOUNDARY LOCATIONS & WORKS RELATED TO BOUNDARIES MUST BE CONFIRMED AND AGREED IN WRITING WITH ADJOINING OWNERS PRIOR TO UNDERTAKING ANY WORKS. ALL IN ACCORDANCE WITH THE PARTY WALL ACT, 1996. ALL AGREEMENTS MUST BE IN WRITING AND SIGNED BY ALL PARTIES PRIOR TO COMMENCEMENT OF WORKS.

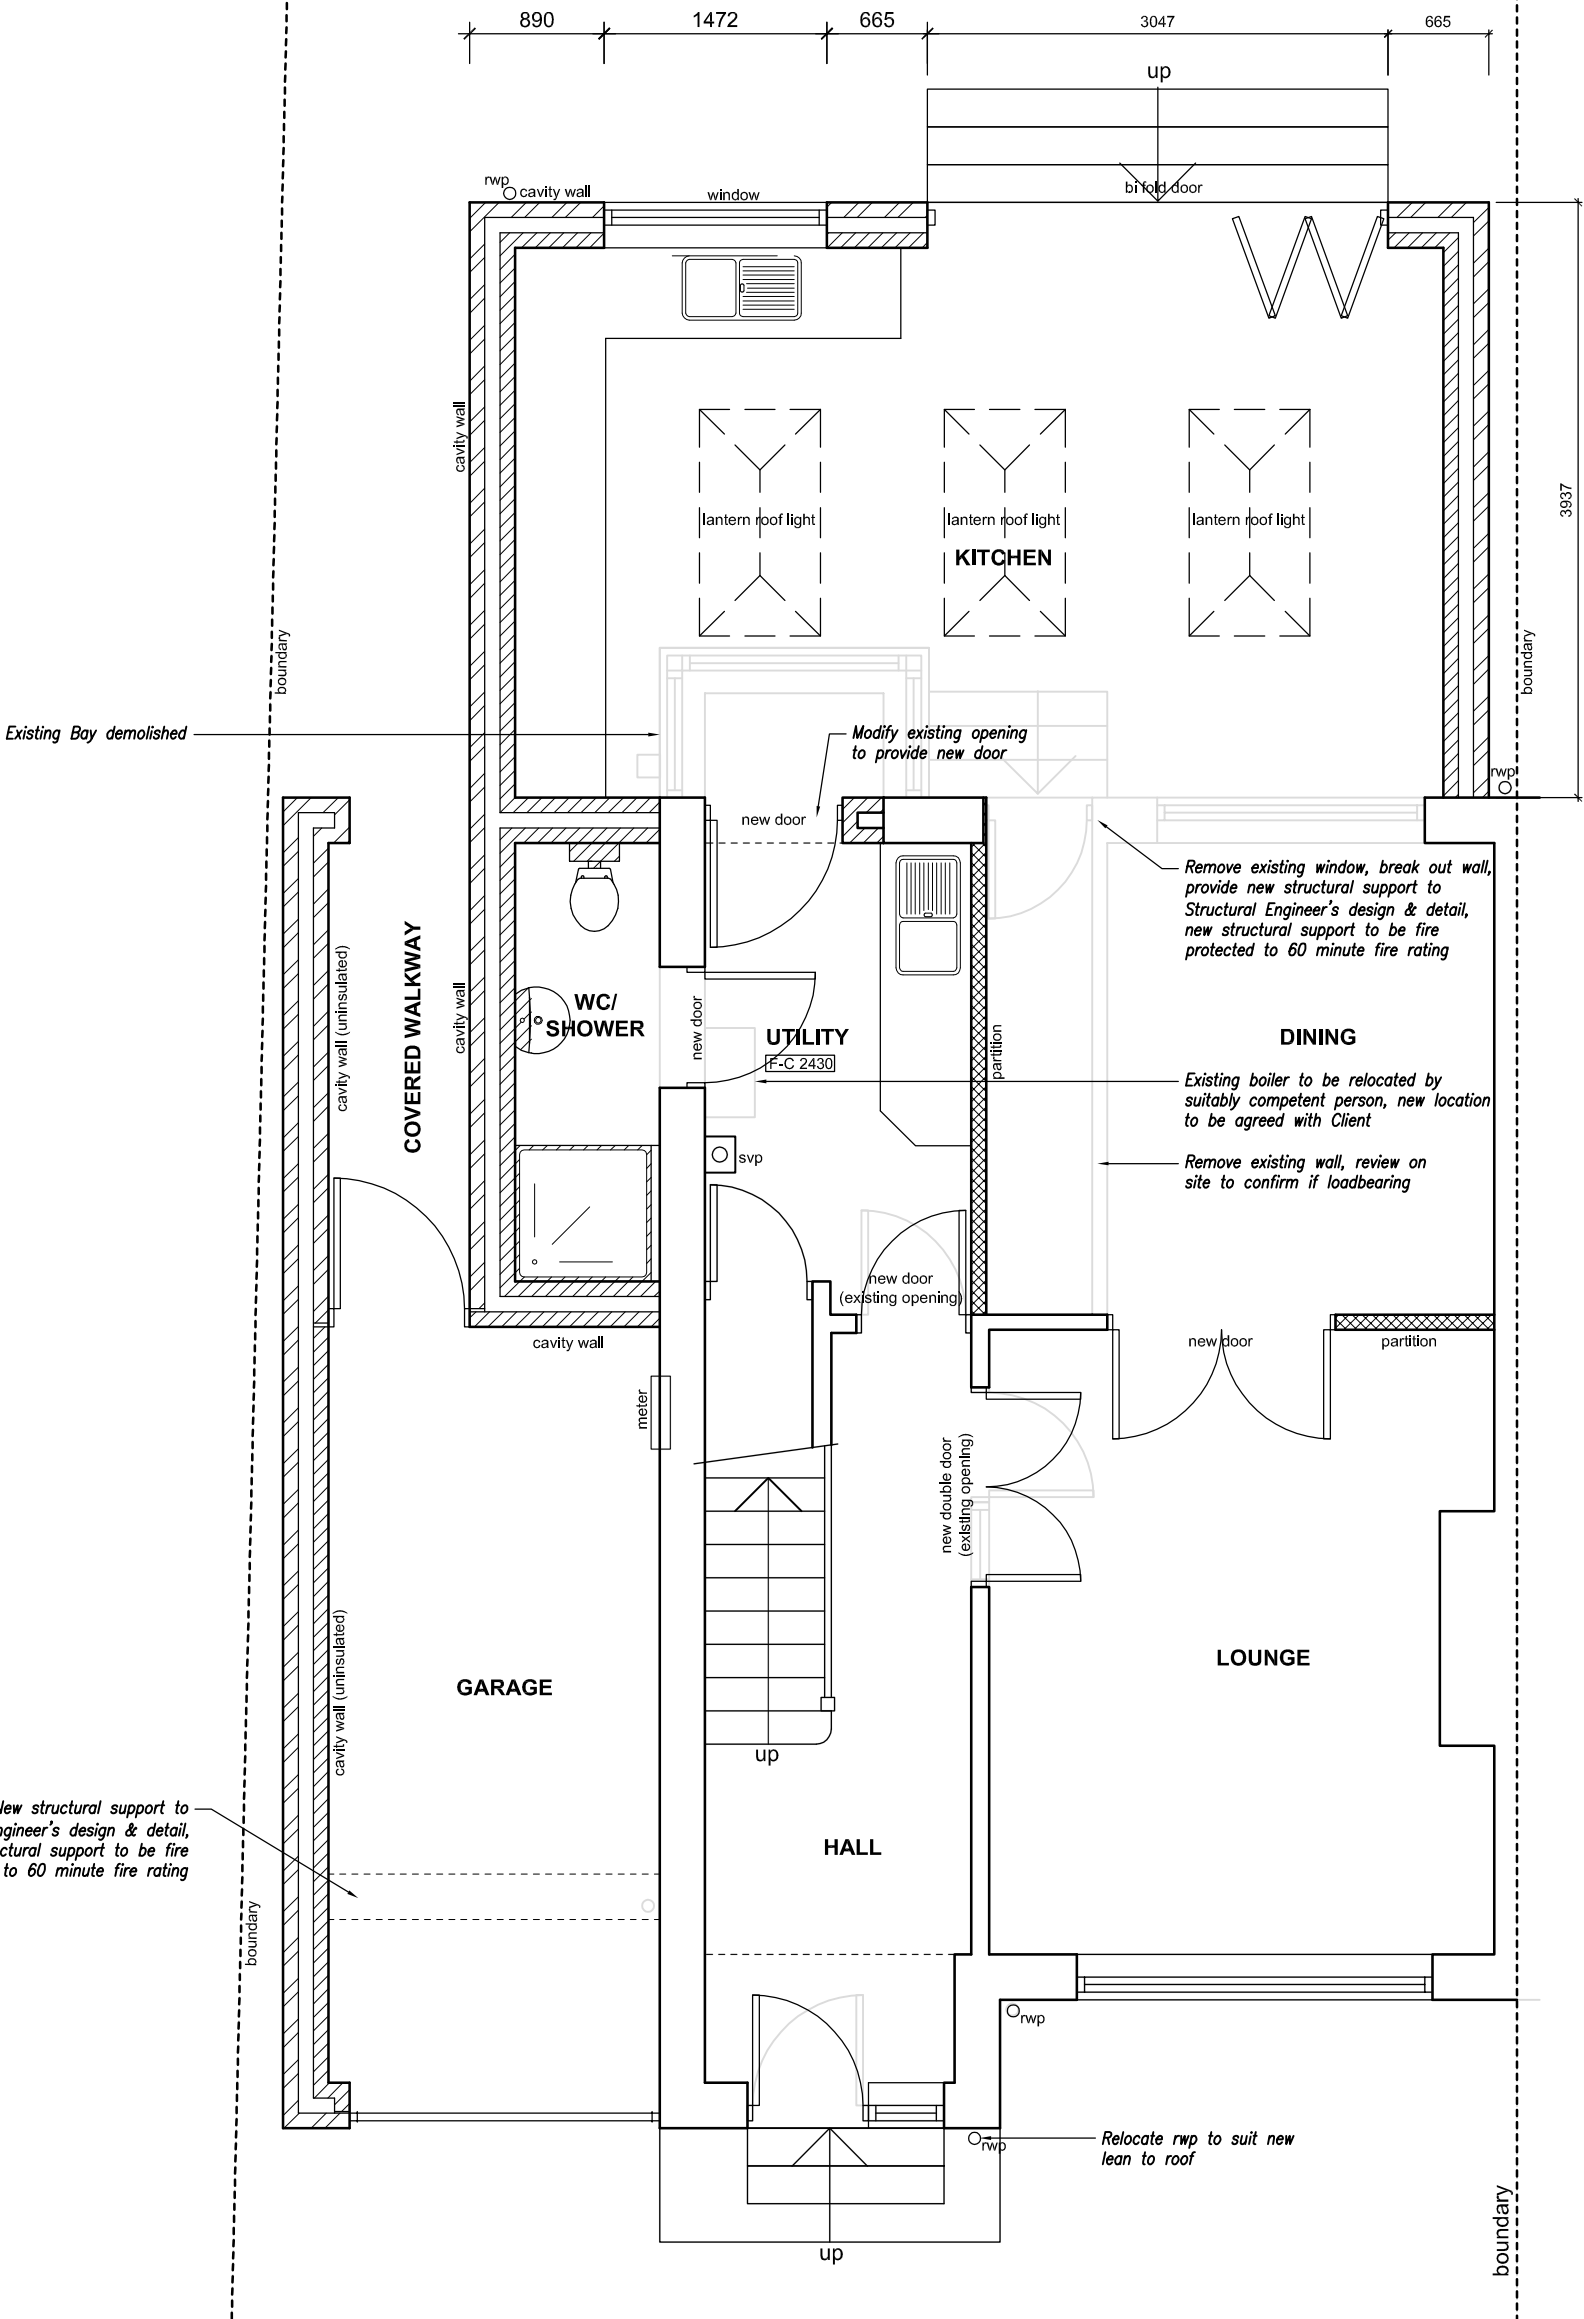

PROPOSED GROUND FLOOR PLAN (1:50)

OKN consulting services		date 16/12/20	note first floor and position down garage omitted
covendish house workshop, northinghamshire, s80 3ll		tel 01909 512 564	
11 Clevel Street, Penistone			
project Proposed Extension			
content Proposed Ground Floor Plan			
job no. 0002	rev. A	scale 1:50	date A3 Aug 2020
© Architectural Knowledge 2020			