



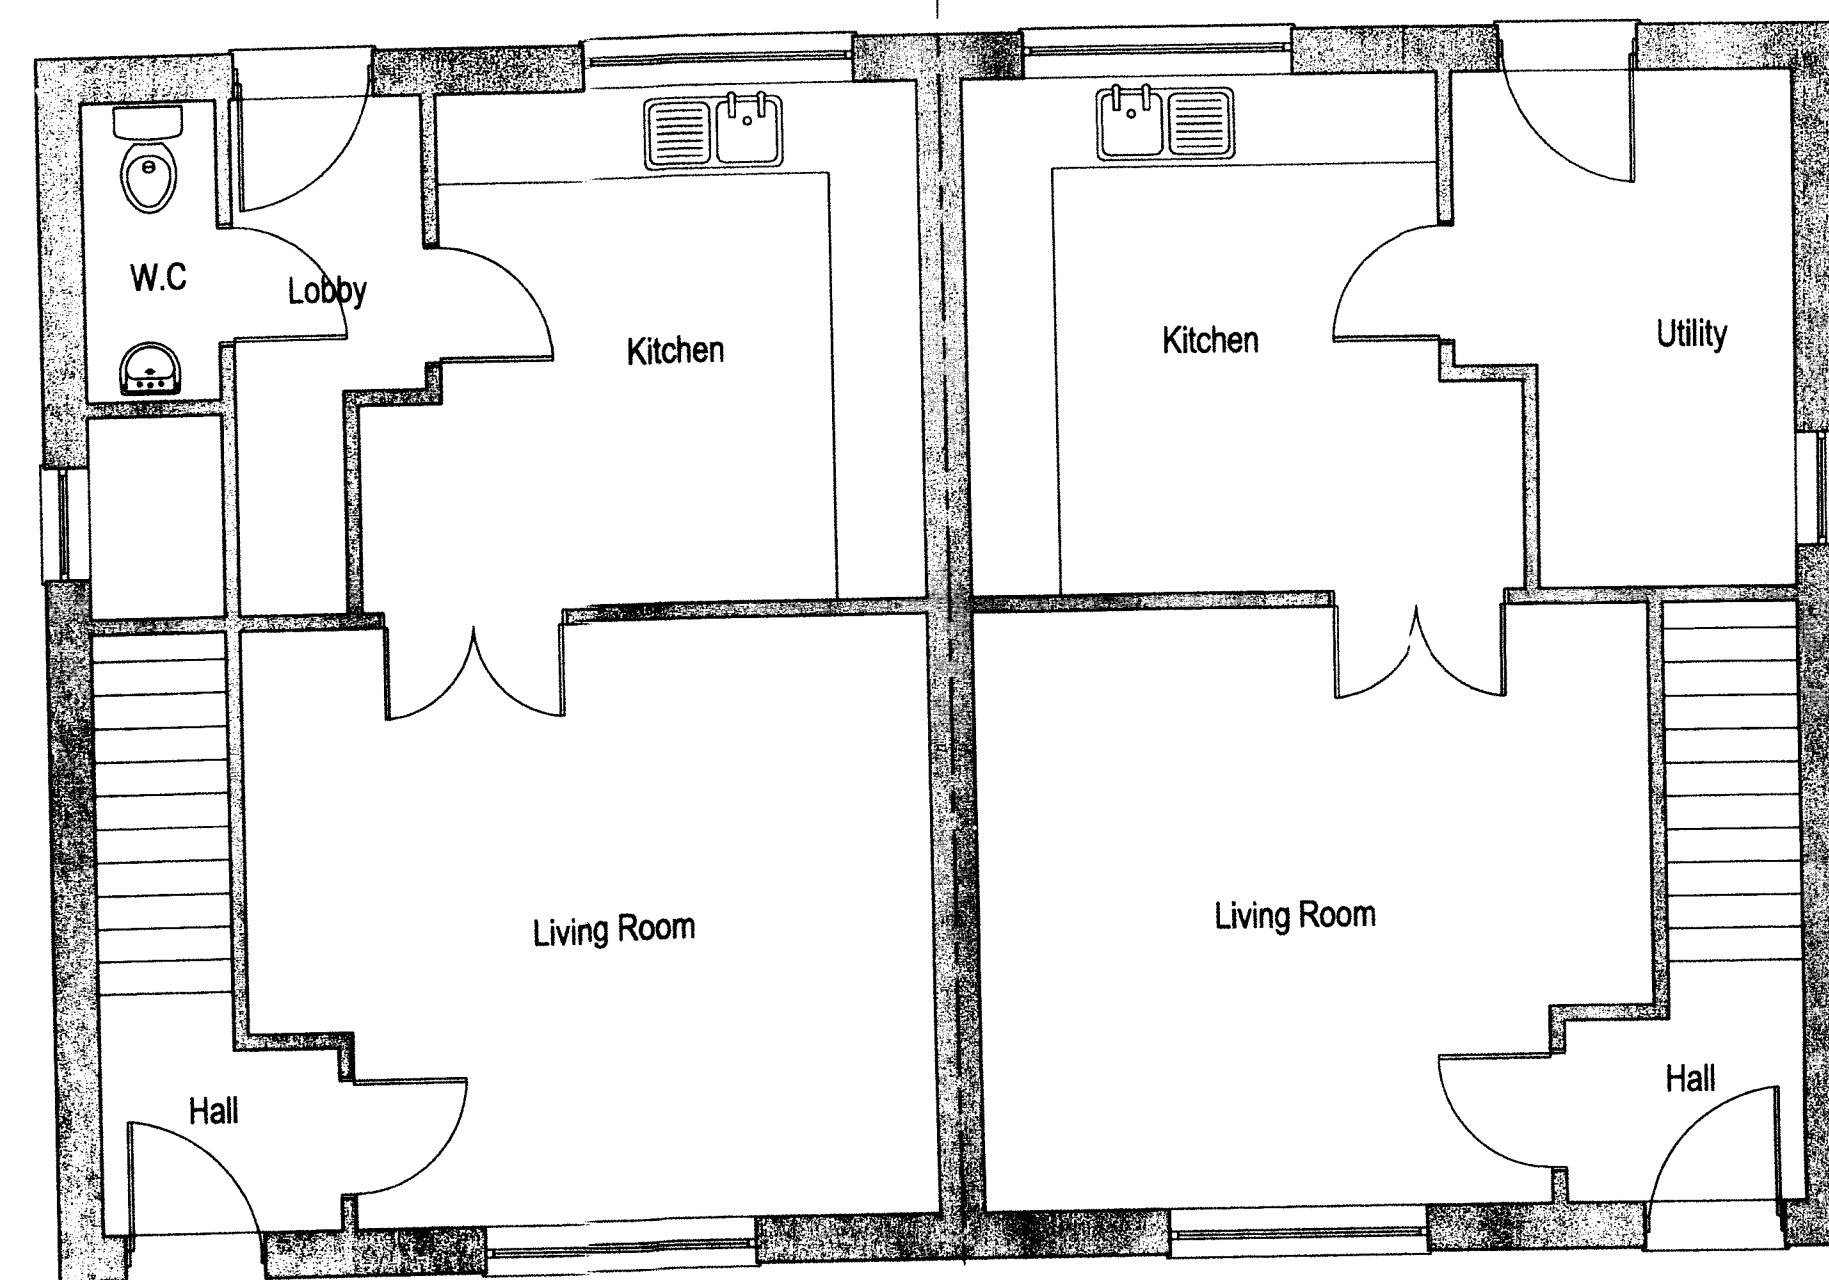

Existing Ground Floor Plan
Scale 1:50




Existing Rear Elevation
Scale 1:50

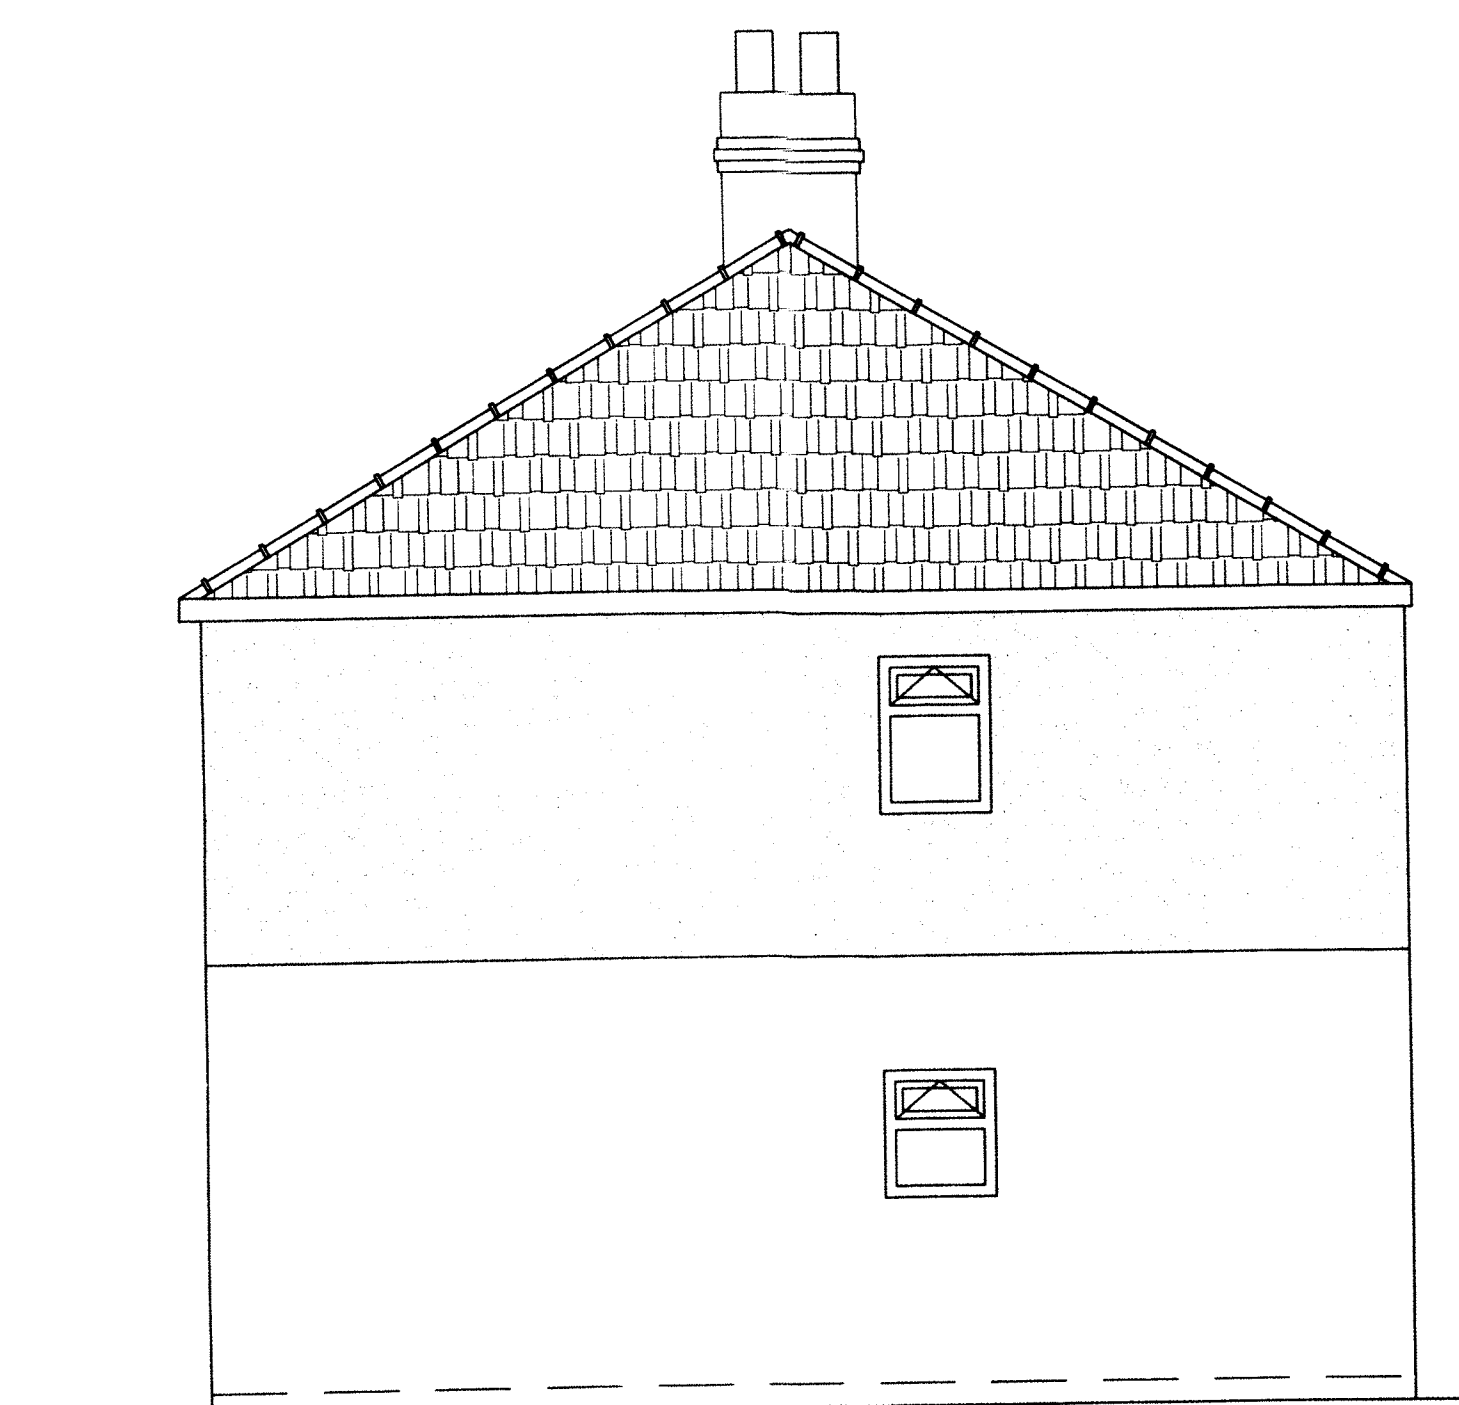

Existing Side Elevation
Scale 1:50

E2A Designs Ltd
8 Pearline View
Blacker Hill
Barnsley
South Yorkshire
S74 0FL
Tel/Fax: 01226 889641
Mobile: 079 406 5744

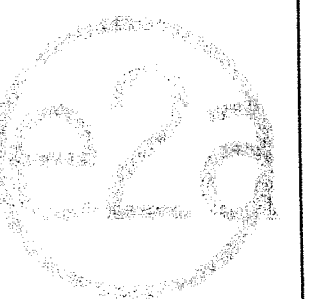

PROJECT: Proposed Single Storey Rear Extension
83 Strafford Avenue, Elsecar
Barnsley, South Yorkshire, S74 8AL

CLIENT: Mr Charlesworth

TITLE: Planning Application - Existing

SCALE: 1:50 @ A1	DRAWN BY: CY	CHECKED BY: CY	DRAWING No.: P-01	REV: -
DATE: April 2012				