


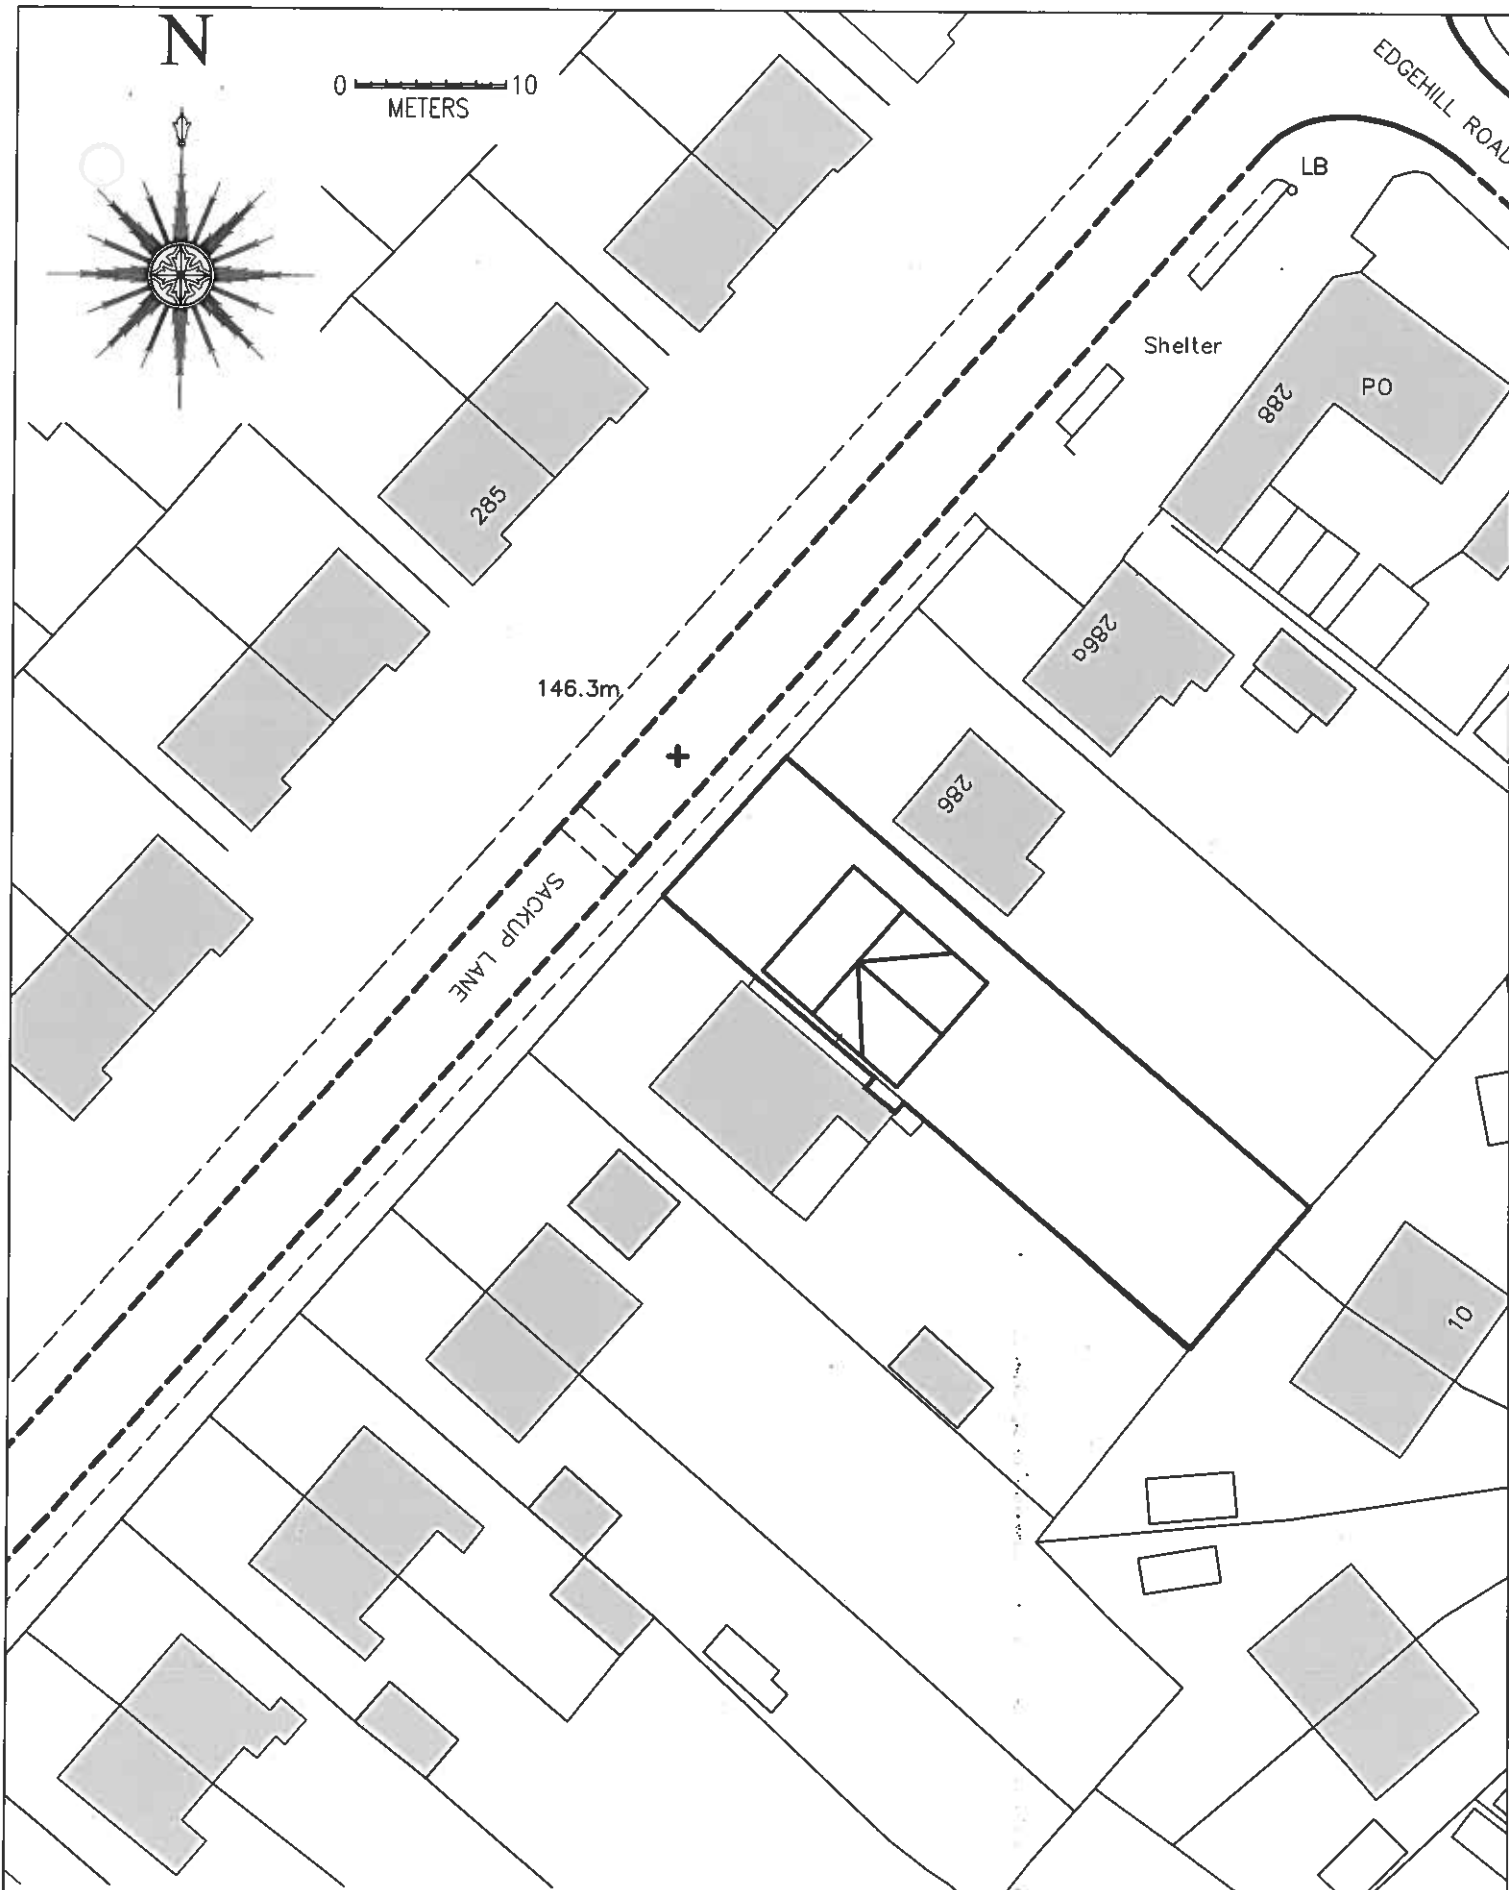

General Notes

- 1) To be read in conjunction with specification / project drawings.
- 2) Do not scale from this drawing. Check all dimensions on site and report any discrepancies to the architect.
- 3) All structural and drainage work to be to the satisfaction of DBS on site.
- 4) If in doubt, ask.

Independent CAD Services Ltd

8 Bramhall Close
Wombwell
S73 0LE

tel: 07786024765
email: s.king@independentcadservices.co.uk
web: www.independentcadservices.co.uk

ICS Independent
CAD Services

© Copyright. All rights reserved

Creation Date
13.03.12

Job

Proposed Rear Extension

By
SJK

Client

Mr and Mrs Parkin

Scale
1:500

Size
A4


Title

Location Plan


Dwg No

08/223 - 001


Rev:

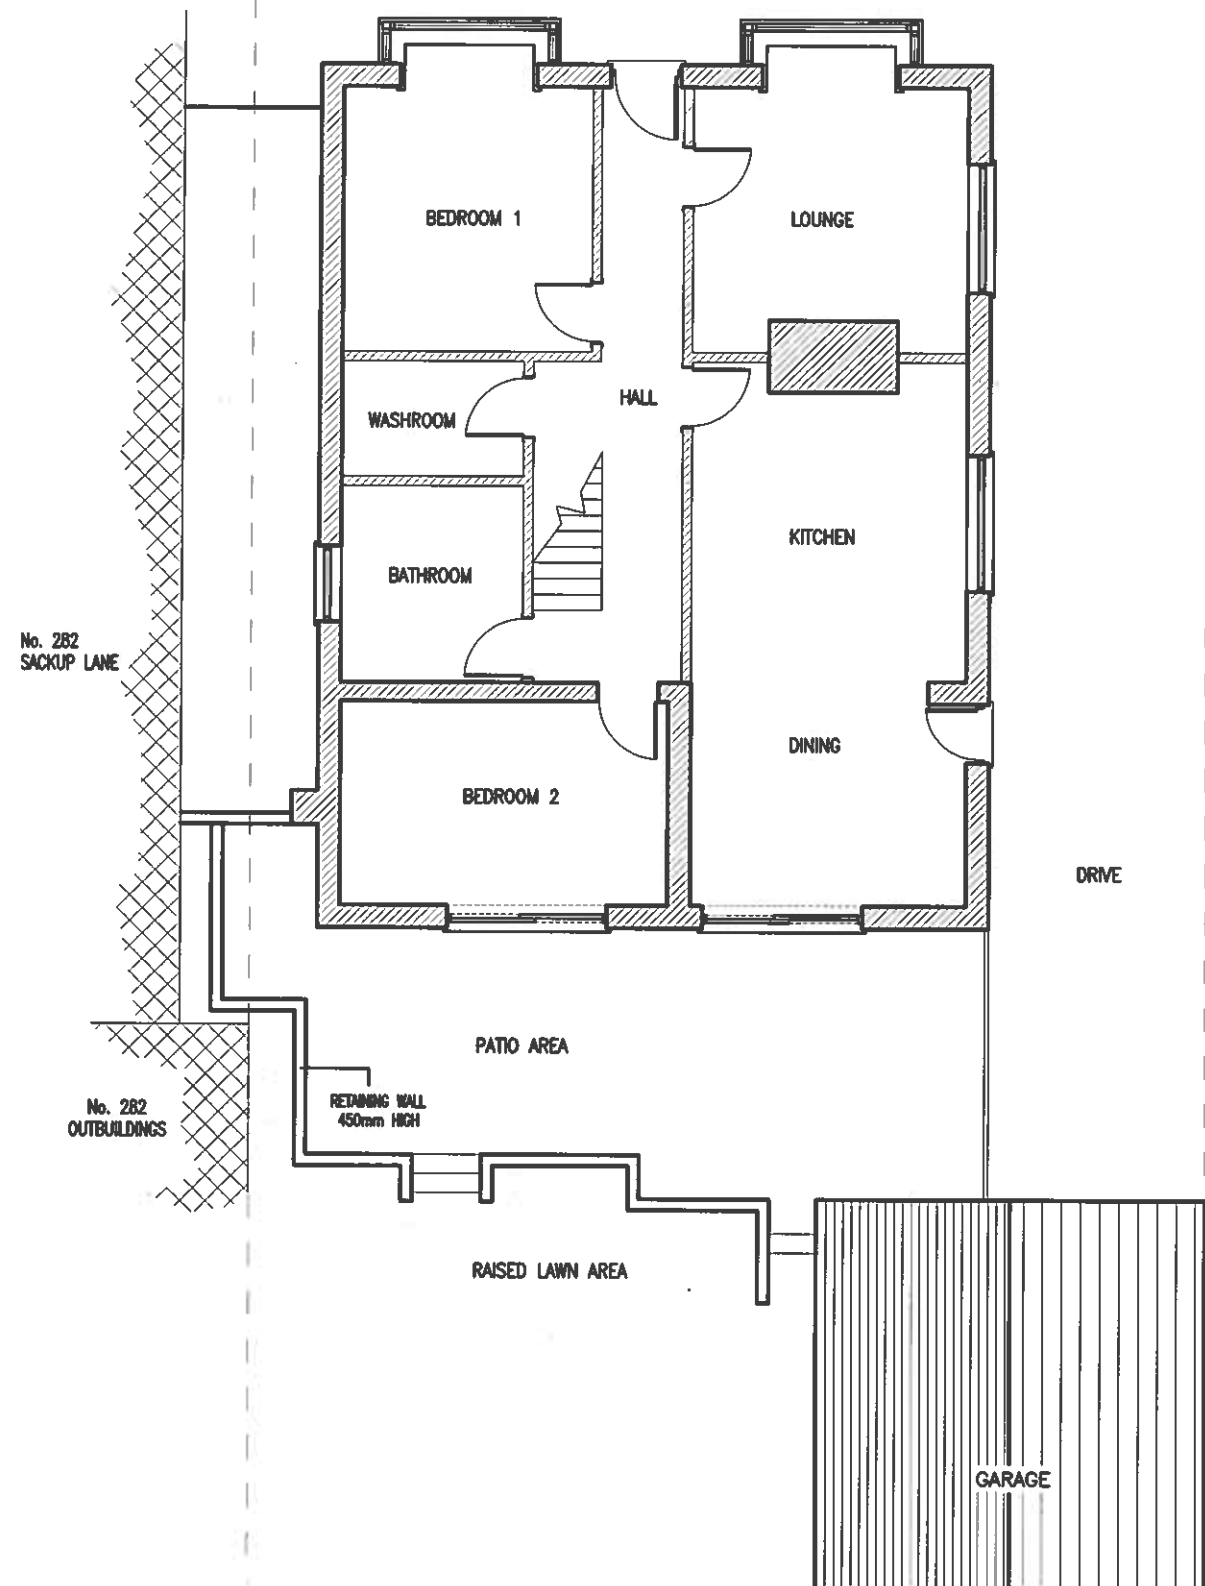

EXISTING GROUND FLOOR AND GARDEN
1:100

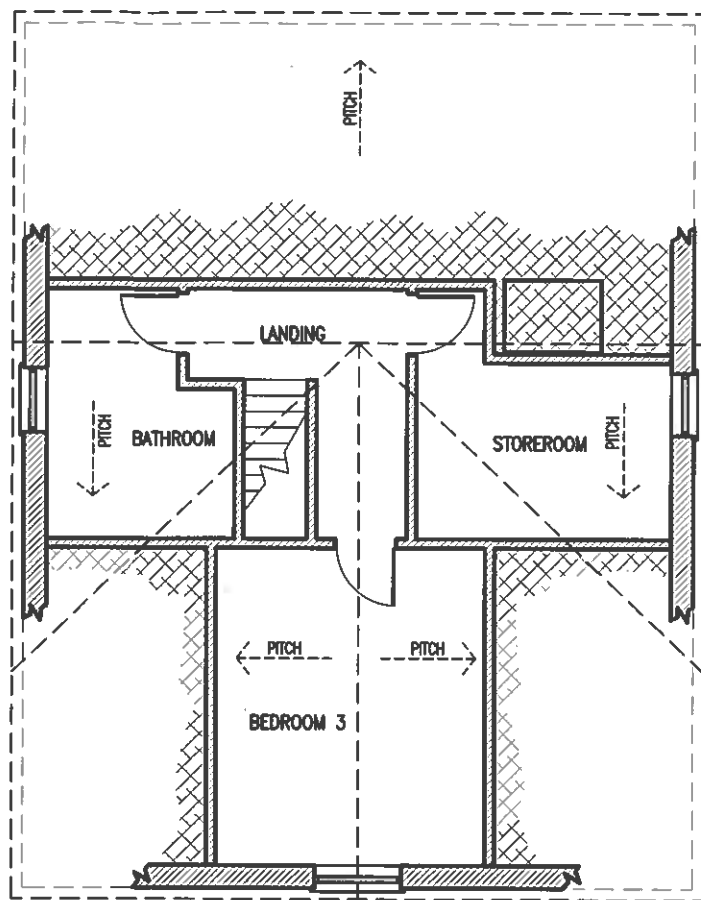


EXISTING FIRST FLOOR PLAN
1:100

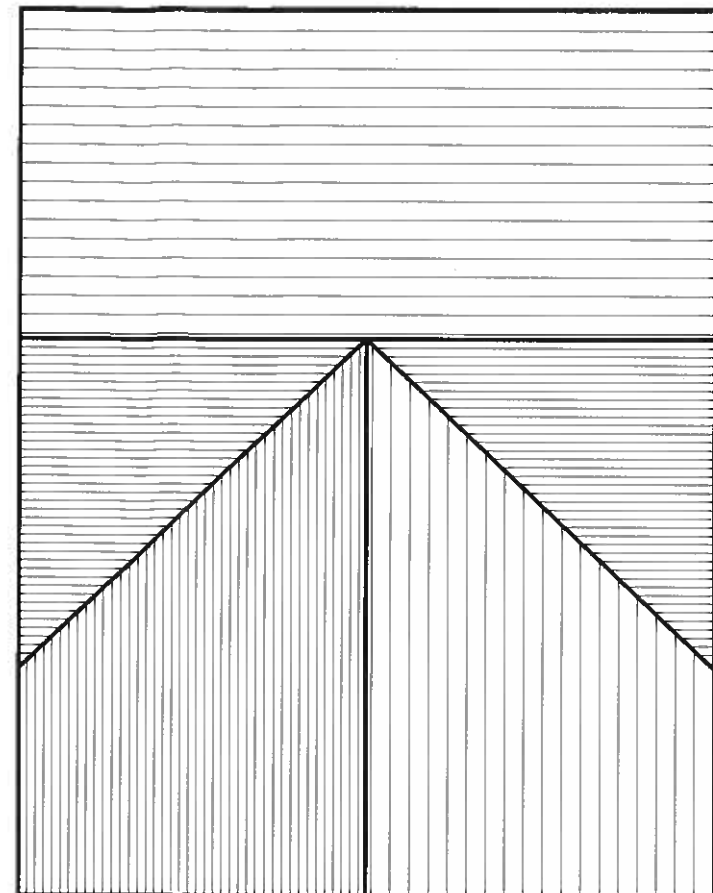

EXISTING ROOF PLAN
1:100



BLOCK PLAN
1:1250

 

General Notes

- 1) To be read in conjunction with Specification / Project Drawings:
- 2) Do not scale from this drawing. Check all dimensions on site and report any discrepancies to the architect.
- 3) All structural and drainage work to be to the satisfaction of the building inspector on site.
- 4) If in doubt, ask.

Drawing Status

Revisions

	BY	DATE
A Existing layout corrected re: washroom window	SJK	03.04.12


Independent CAD Services Ltd

8 Bramhall Close
Wombwell
S73 0LE


tel: 07786024765
email: s.king@independentcadservices.co.uk
web: www.independentcadservices.co.uk




Creation Date 13.03.12	Job Proposed Rear Extension	Dwg No
By SJK	Client Mr and Mrs Parkin	08/223 - 002
Scale 1:100 / 1250	Title Plans as existing	Rev: A

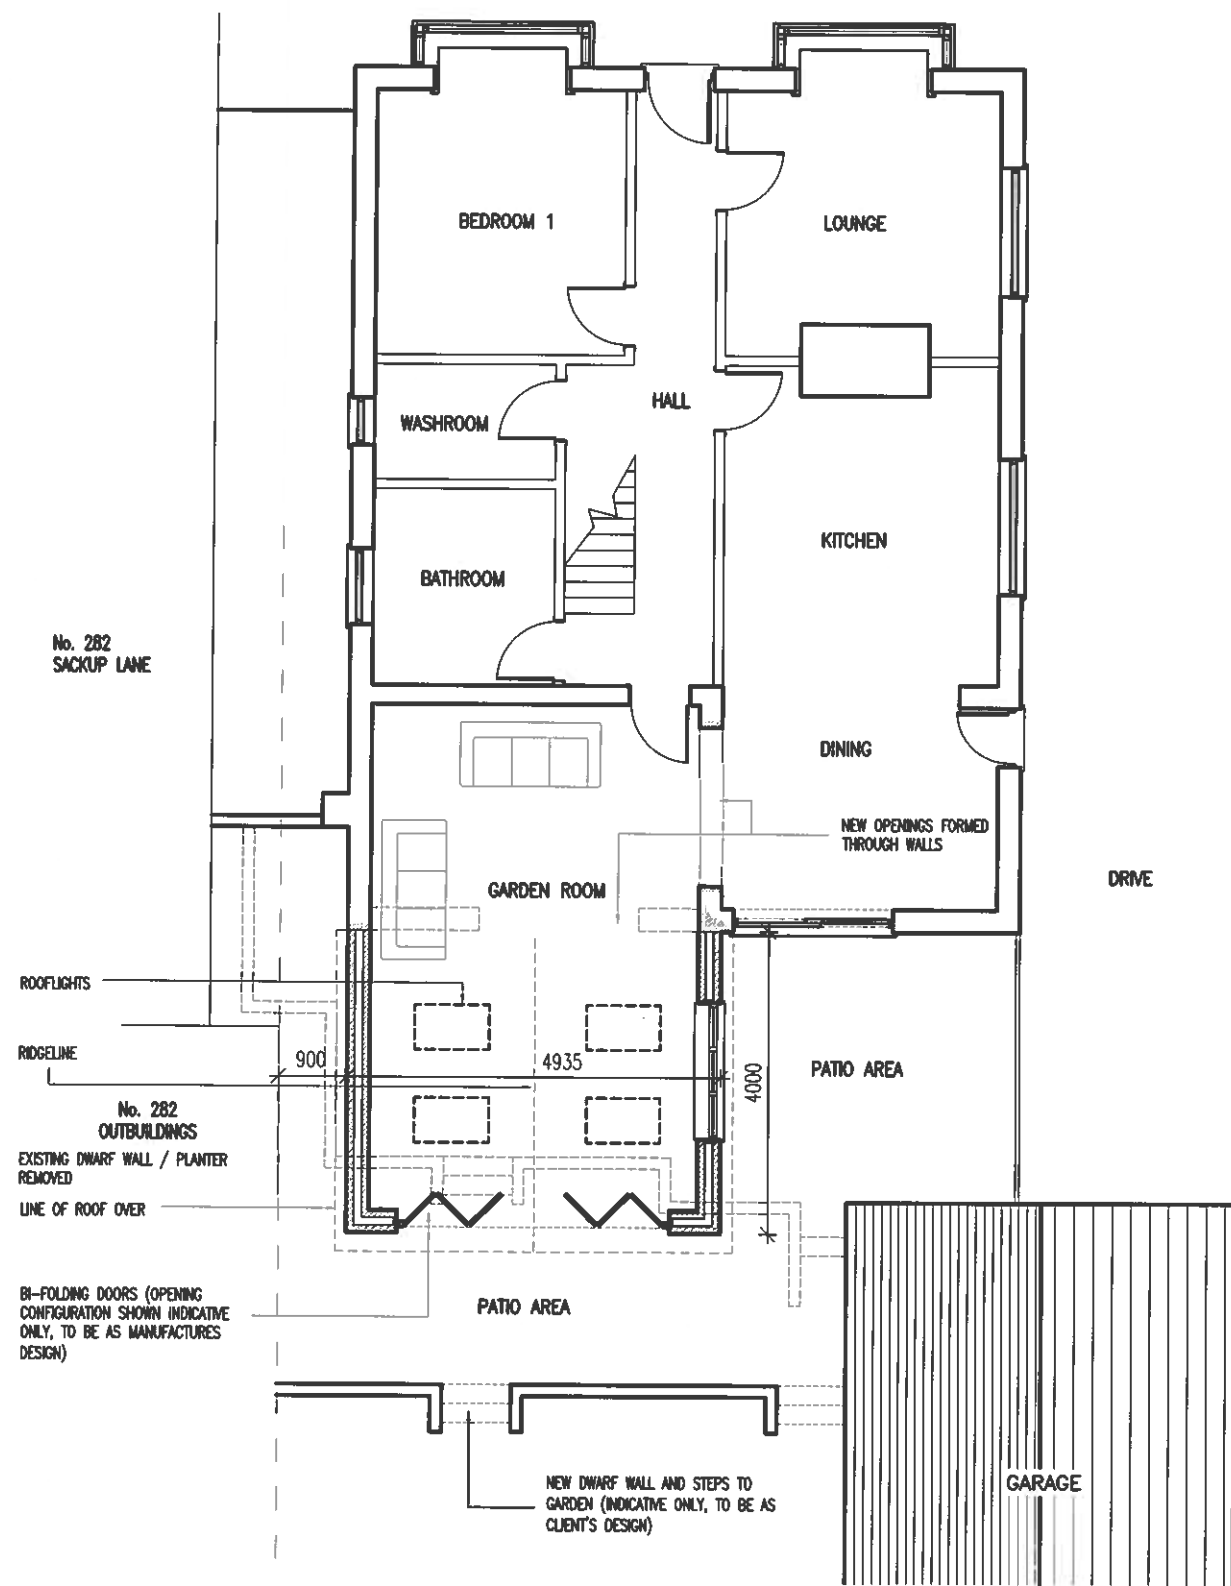


PROPOSED GROUND FLOOR AND GARDEN
1:100

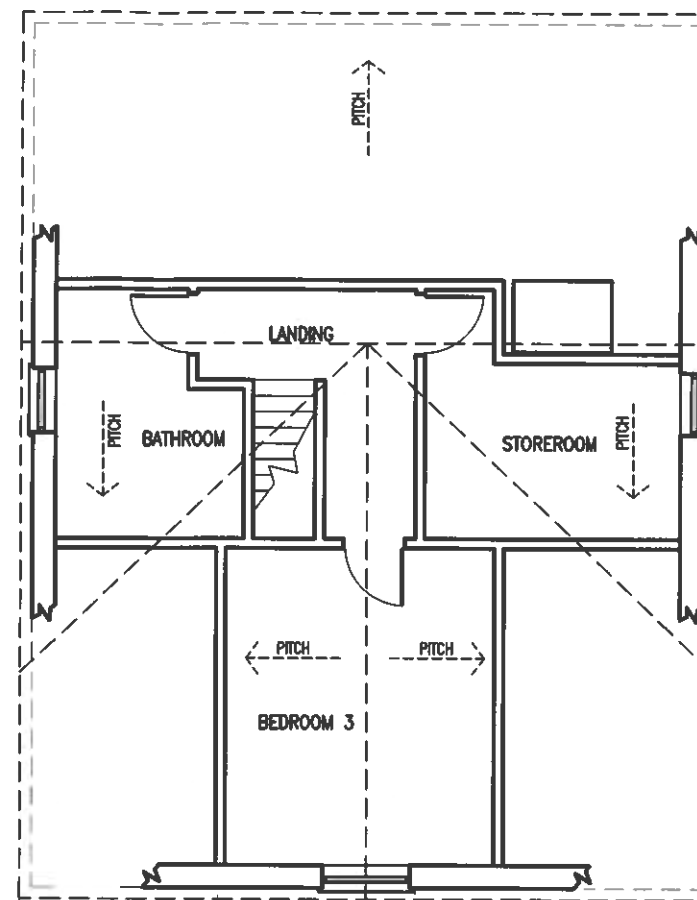

PROPOSED FIRST FLOOR PLAN
1:100

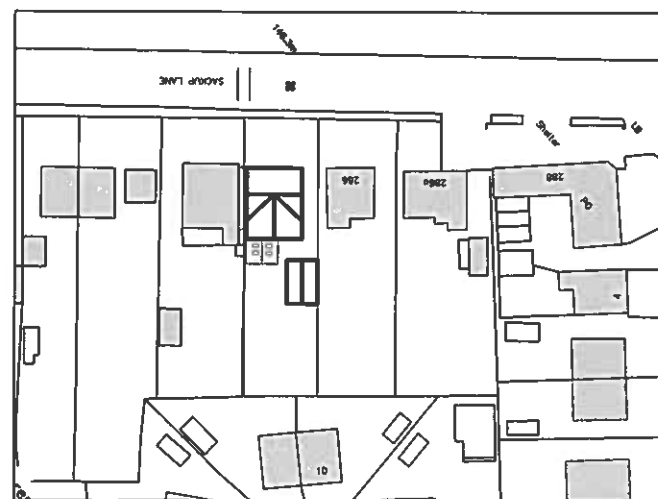

BLOCK PLAN
1:1250

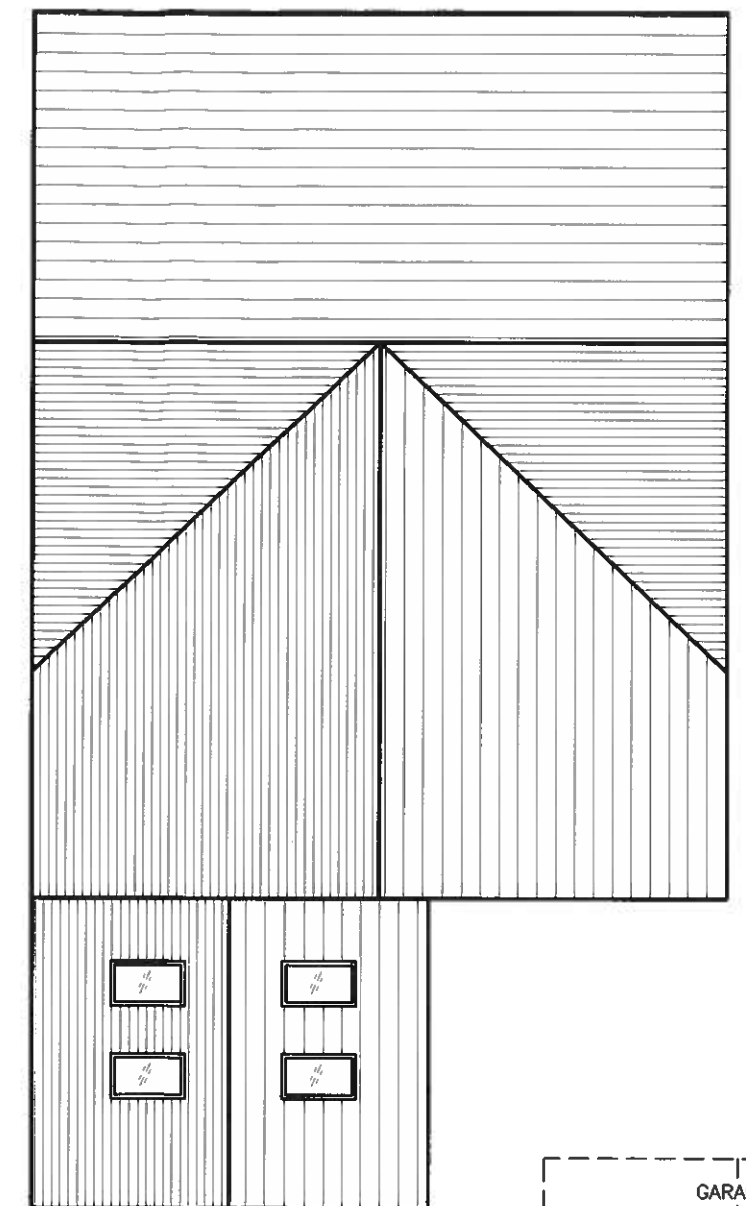

PROPOSED ROOF PLAN
1:100



General Notes

- 1) To be read in conjunction with Specification / Project Drawings:
- 2) Do not scale from this drawing. Check all dimensions on site and report any discrepancies to the architect.
- 3) All structural and drainage work to be to the satisfaction of the building Inspector on site.
- 4) If in doubt, ask.

Drawing Status

Revisions

BY DATE

Independent CAD Services Ltd

8 Bramhall Close
Wombwell
S73 0LE
tel: 07786024765
email: s.king@independentcadservices.co.uk
web: www.independentcadservices.co.uk

Creation Date 20.03.12	Job Proposed Rear Extension	Dwg No 08/223-004
By SJK	Client Mr and Mrs Parkin	Rev:
Scale 1:100 / 1250	Title Plans as proposed	