




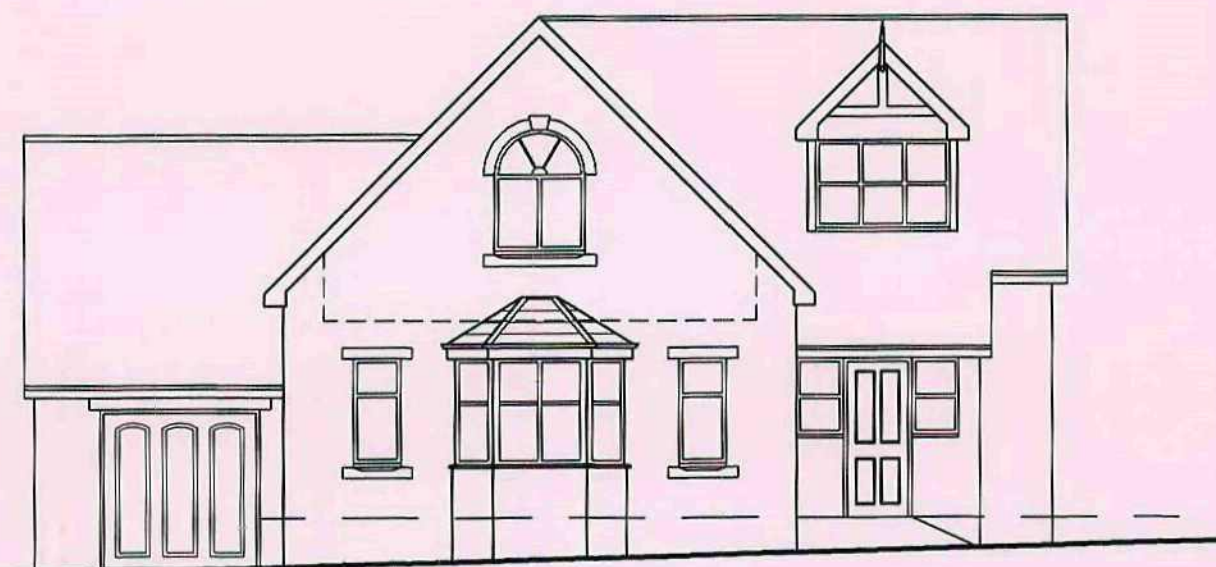

FRONT ELEVATION

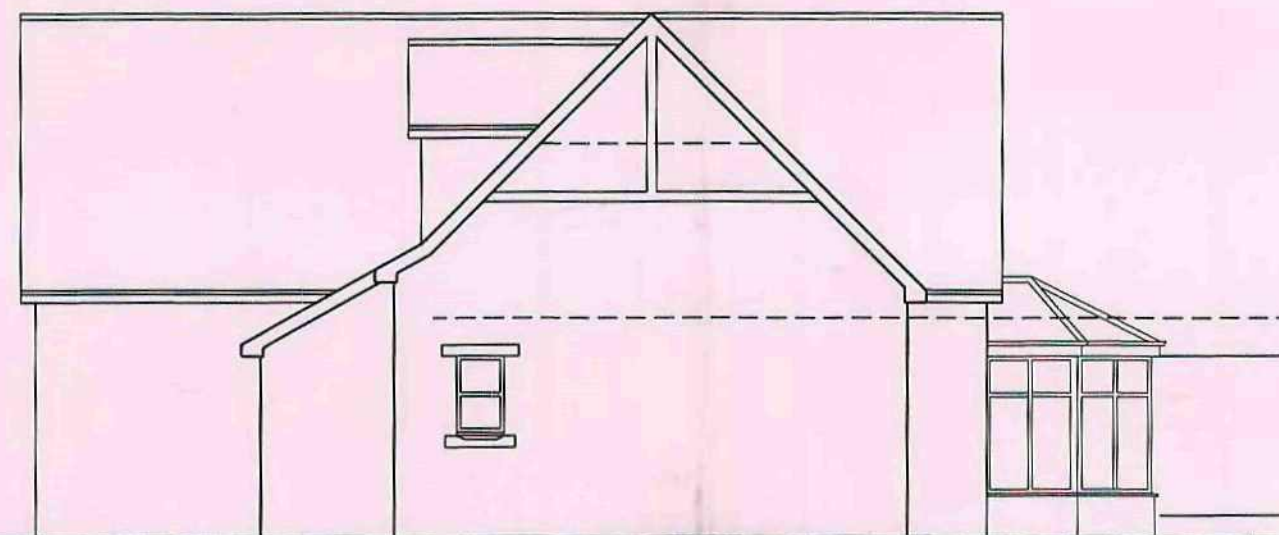


SIDE ELEVATION

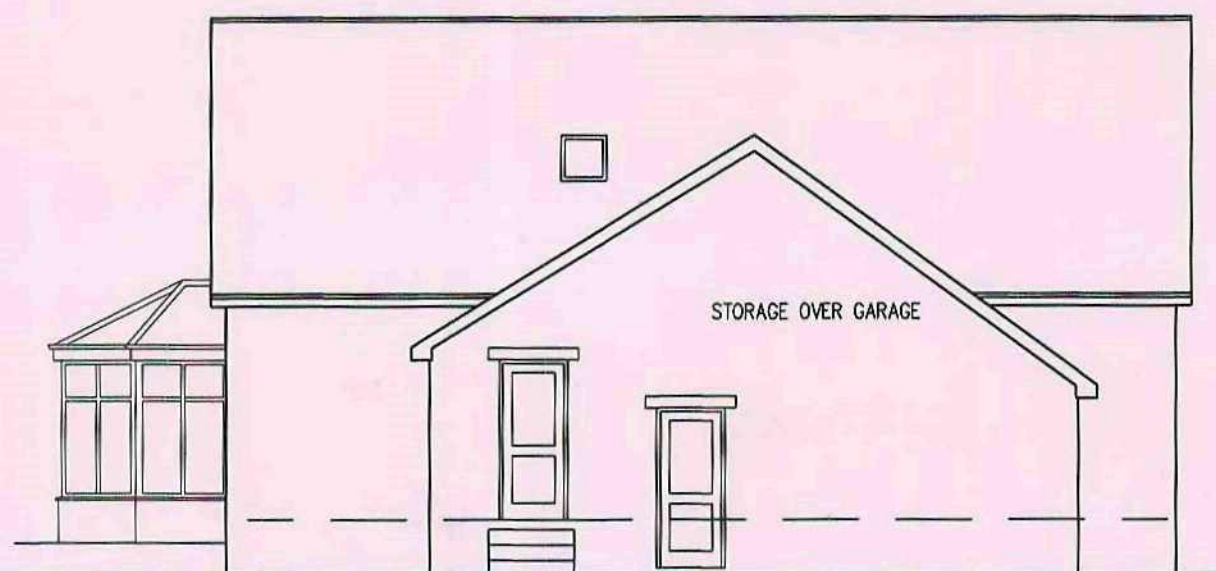


SIDE ELEVATION




REAR ELEVATION

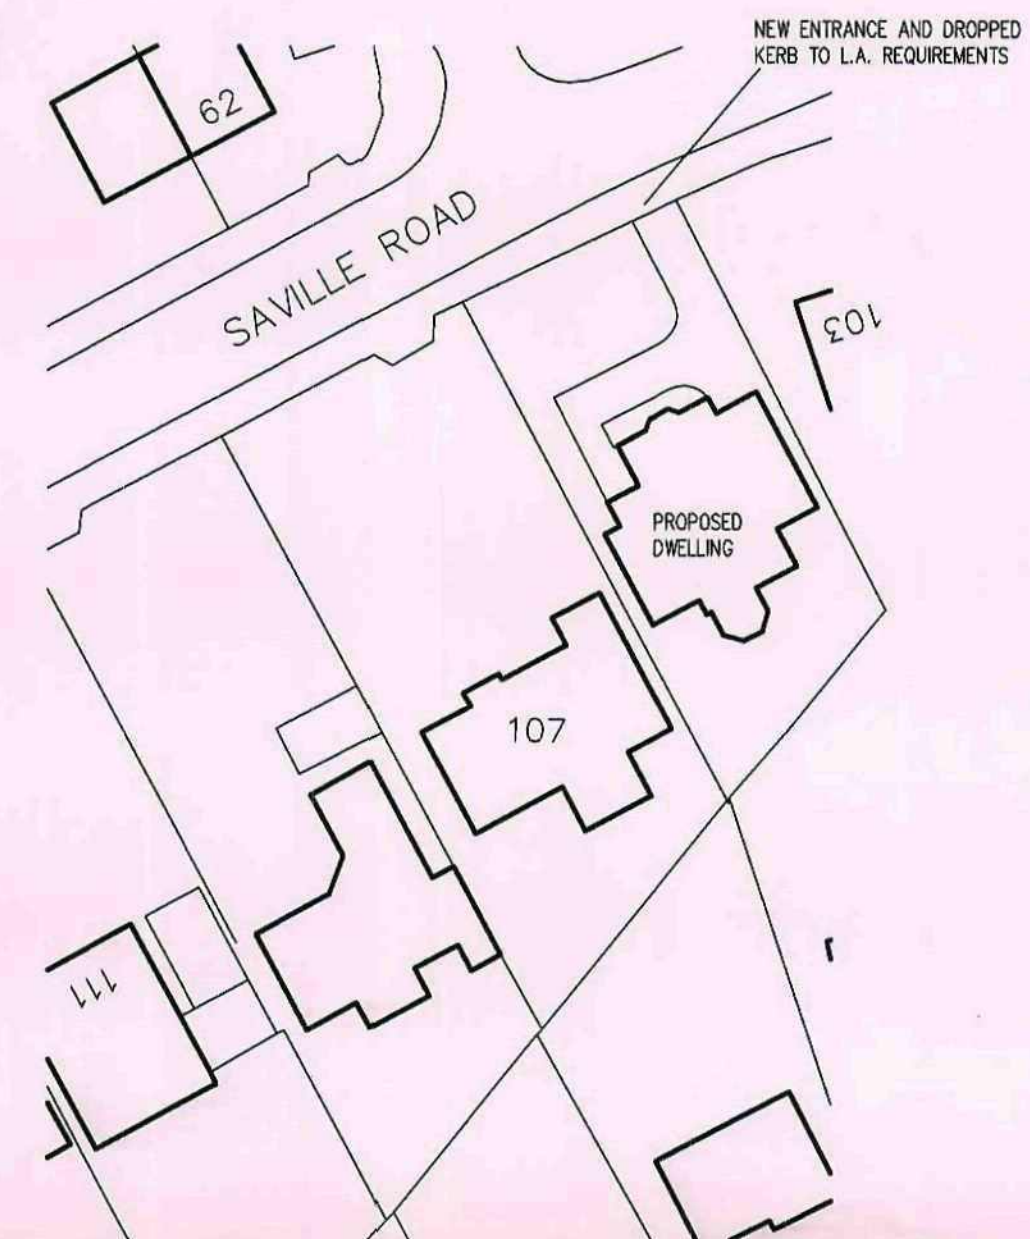


SITE PLAN SCALE 1:500

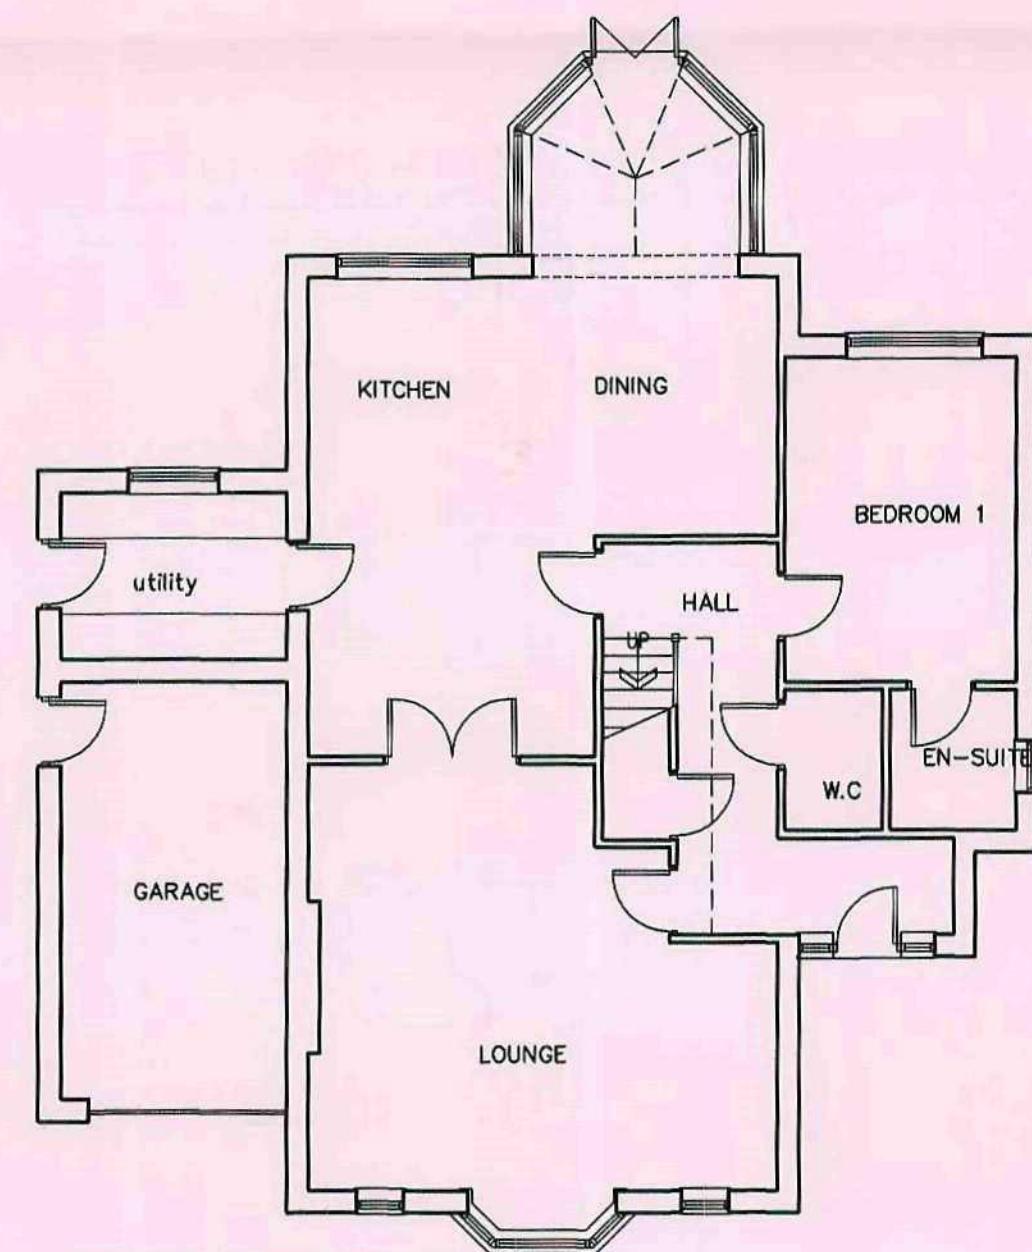

GROUND FLOOR PLAN

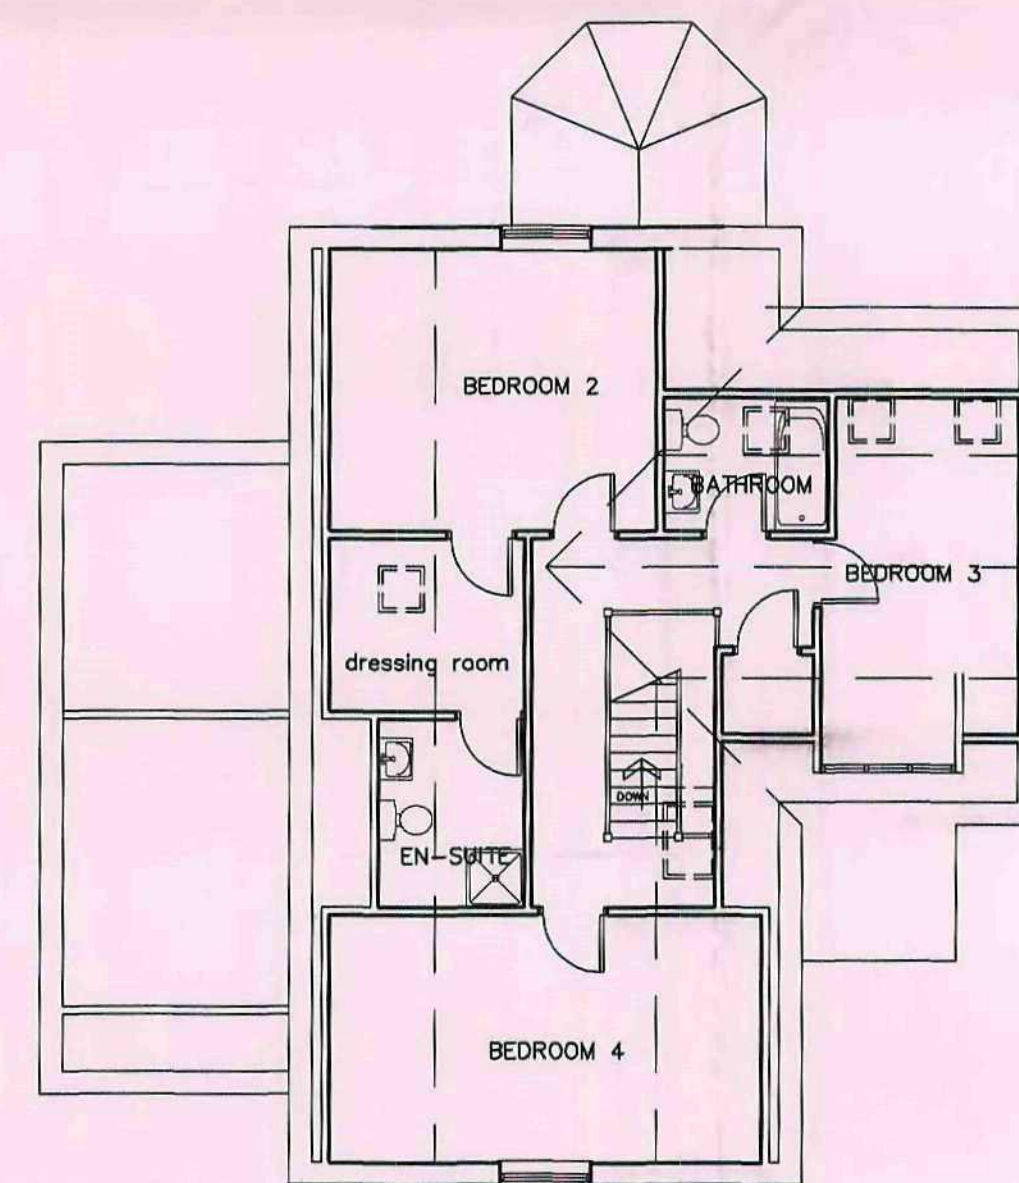

FIRST FLOOR PLAN

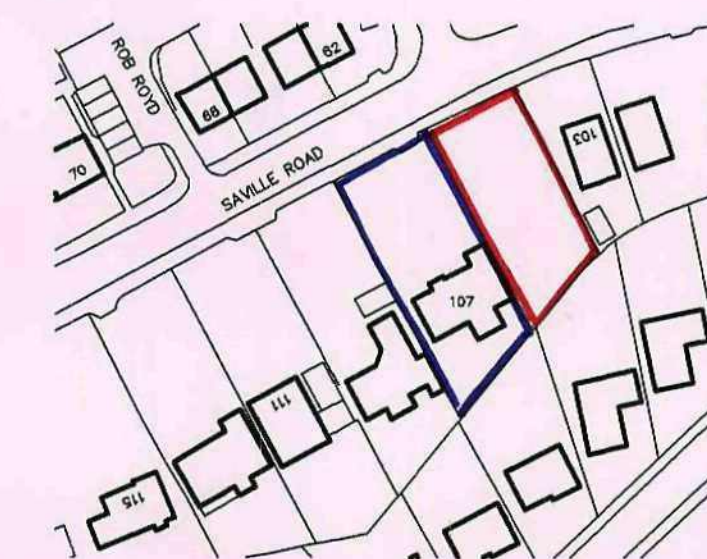

LOCATION PLAN SCALE 1:1250

CMR  
18 MAY 2008

|                                                                                 |        |             |                                                         |                         |             |                                                        |  |  |
|---------------------------------------------------------------------------------|--------|-------------|---------------------------------------------------------|-------------------------|-------------|--------------------------------------------------------|--|--|
| <b>White Agus<br/>Partnership</b>                                               |        |             | 1288, NEW ROAD,<br>STAINCROSS,<br>BARNSELEY,<br>S75 6PP |                         |             | PHONE/FAX: 01226 208482<br>E mail: agus@btinternet.com |  |  |
|                                                                                 |        |             | CHARTERED SURVEYORS AND BUILDING DESIGN CONSULTANTS     |                         |             |                                                        |  |  |
| Project.<br>DWELLING ON LAND ADJACENT<br>107 SAVILLE ROAD<br>DODWORTH, BARNSELY |        |             |                                                         | Client.                 |             |                                                        |  |  |
| Drawing<br>Title.<br><br>PLANS AND ELEVATIONS<br>MODIFIED SCHEME                |        |             |                                                         | Date.<br><br>APRIL 2008 |             | Scale.<br><br>1:100 @ A2                               |  |  |
|                                                                                 |        |             |                                                         | Ref.<br><br>06-117      |             | Dwg. No.<br><br>09                                     |  |  |
|                                                                                 |        |             |                                                         | Rev.                    |             |                                                        |  |  |
| Date                                                                            | Suffix | Description | Date                                                    | Suffix                  | Description |                                                        |  |  |
|                                                                                 |        |             |                                                         |                         |             |                                                        |  |  |