


Drawing No.	Rev No.
MAW001 -005	

DO NOT SCALE: Contractor to check all dimensions and report any omissions or errors

NOTES

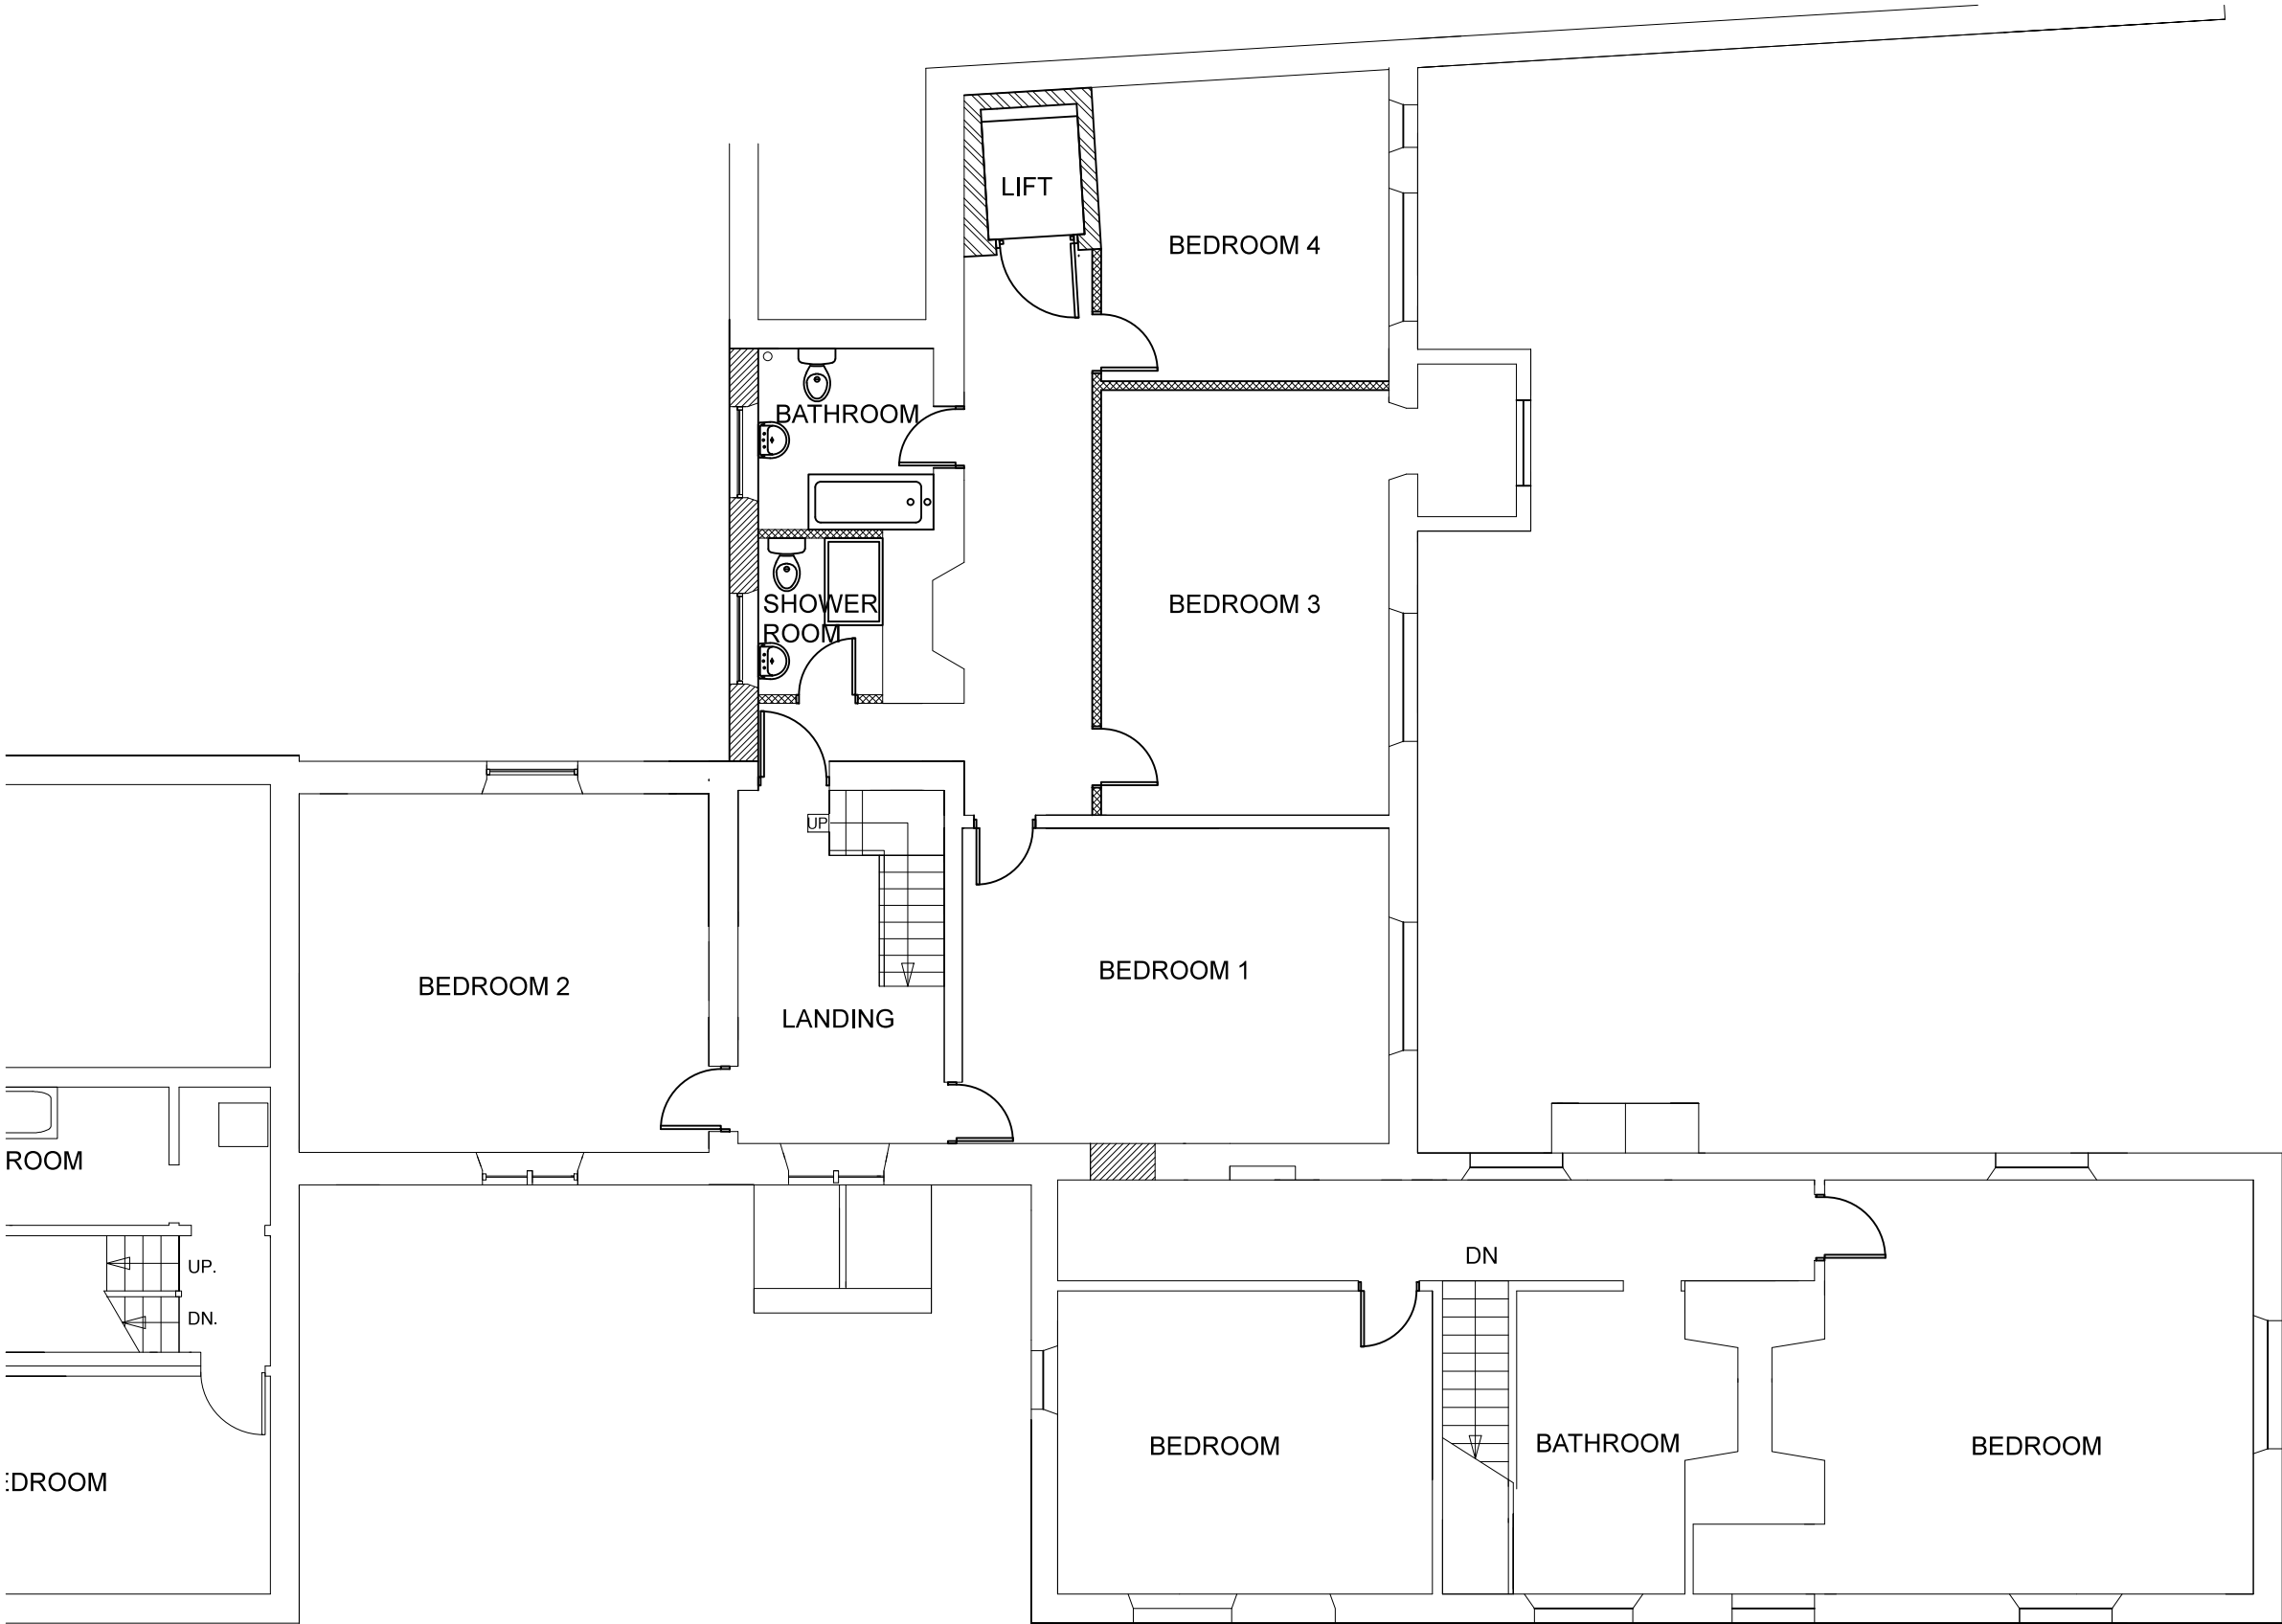

PROPOSED FIRST FLOOR PLAN
SCALE 1:100 AT A3

Rev	Description	By	Chk	App	Date
JRB DESIGNS LTD 1 Saville Road Cudworth Barnsley S72 8LT Tel: 01226 383542 Fax: 01226 380078 Mob: 07970 541192 Email: john@jrbdesigns.co.uk This drawing is copyright. © jrbdesigns Ltd.					
Client		HEXTON LTD.			
Drawing Title		PROPOSED PLAN FF			
Address		WORSBOUGH HALL WORSBOUGH VILLAGE BARNSELY			
Project Title:		MODIFICATIONS TO A GRADE 2 LISTED BUILDING			
Purpose of Issue:		PLANNING			
Drawing Status		FIRST ISSUE			
Scale at A3 AS SHOWN	Drawn By JRB	Date 24/07/2017			
Checked By	Date 24/07/2017	Approved By	Date 24/07/2017	Revision	
Project No. MAW001		Drawing No. 005		Revision -	
APPROVAL ☒		INFORMATION ☐		TENDER ☐	
		CONTRACT ☐		CONSTRUCTION ☐	