



ROYAL INSTITUTE of
BRITISH ARCHITECTS
CHARTERED PRACTICE

DRAWING/COPY AND ANY DESIGN THEREON IS PROTECTED BY COPYRIGHT AND IS THE PROPERTY OF ARCHITECTS LTD. IT IS TO BE USED ONLY FOR THE PURPOSE FOR WHICH IT WAS EXPRESSLY LOANED. IT IS NOT TO BE COPIED IN ANY FORM OR REPRODUCED WITHIN THIS DRAWING IS NOT TO BE LOANED TO ANY THIRD PARTY WITHOUT PRIOR WRITTEN CONSENT. ALL MEASUREMENTS TO BE TAKEN ON SITE PRIOR TO CONSTRUCTION. DO NOT SCALE THIS DRAWING.

ARCHITECTS LTD ©
ANY NUMBER 12942045

[illegible]

NOT FOR CONSTRUCTION

Applicant
Janon Farquhar

ADDRESS
Lund Crescent
Wood
Worsley S71 5LQ

PLANNING


PROPOSED PLANS

NUMBER	DRAWING	REVISION
-23-04	02	-00


50 **A.1**

ARCHITECTS ©
CHARTERED PRACTICE

PROPOSED GROUND FLOOR PLAN SCALE 1:50

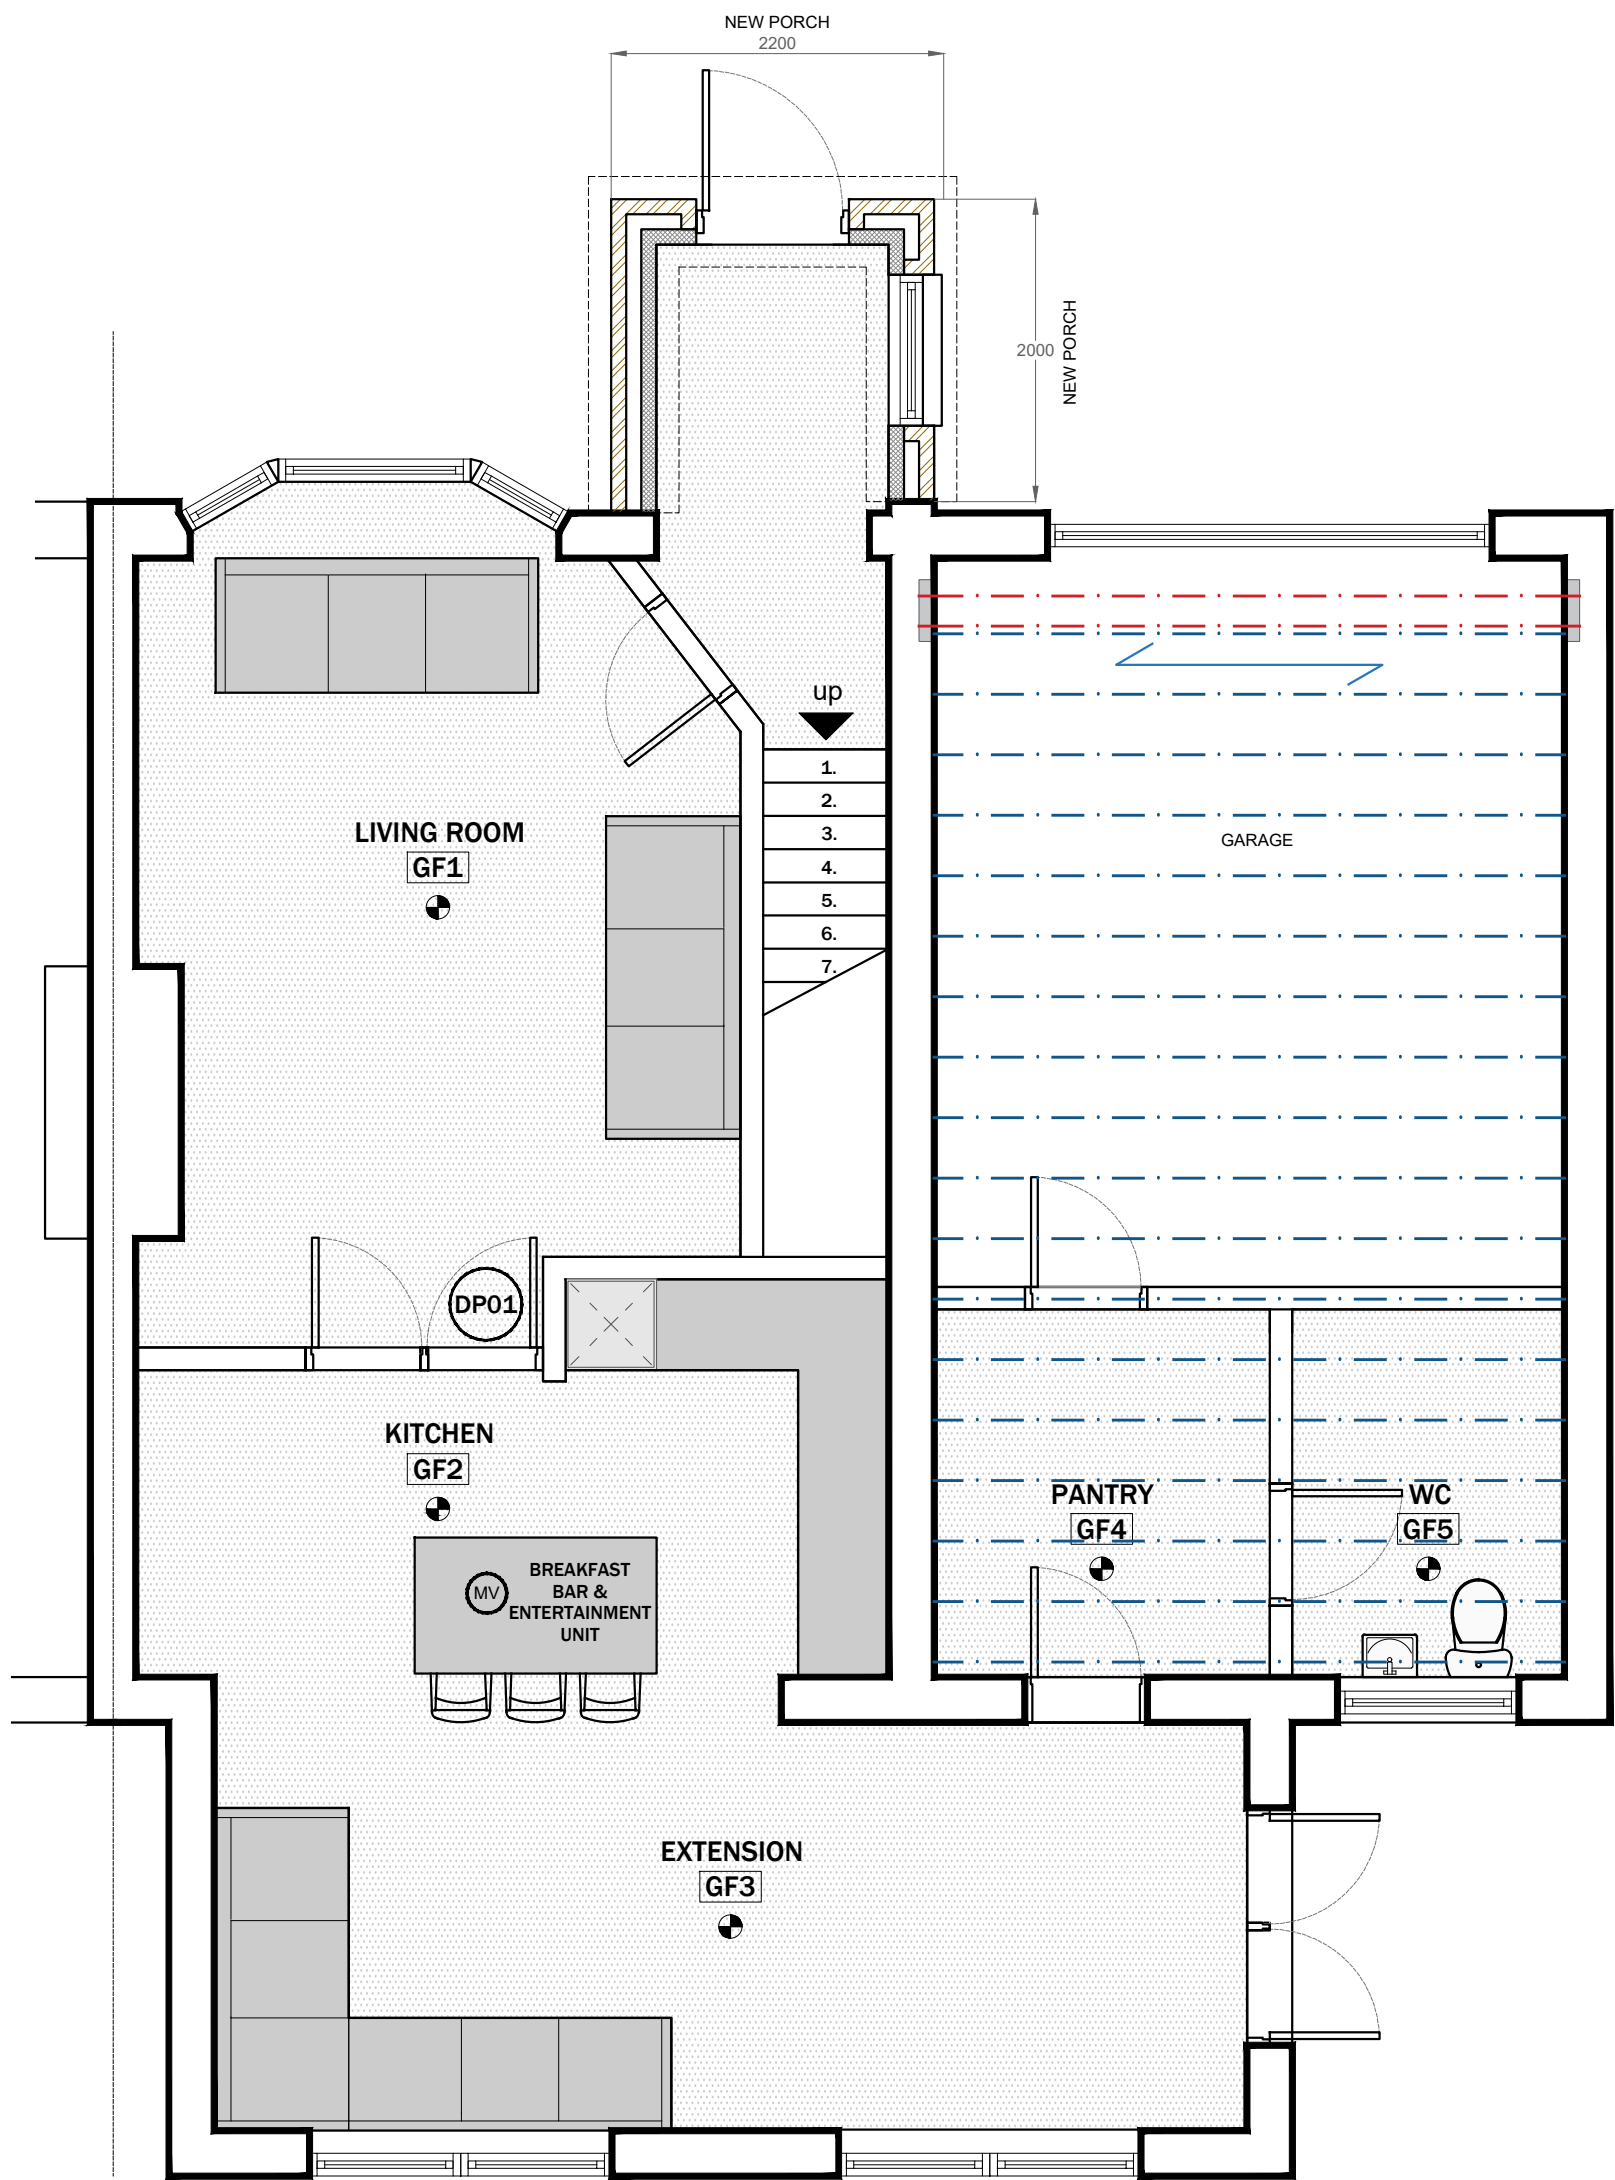

PROPOSED FIRST FLOOR PLAN SCALE 1:50

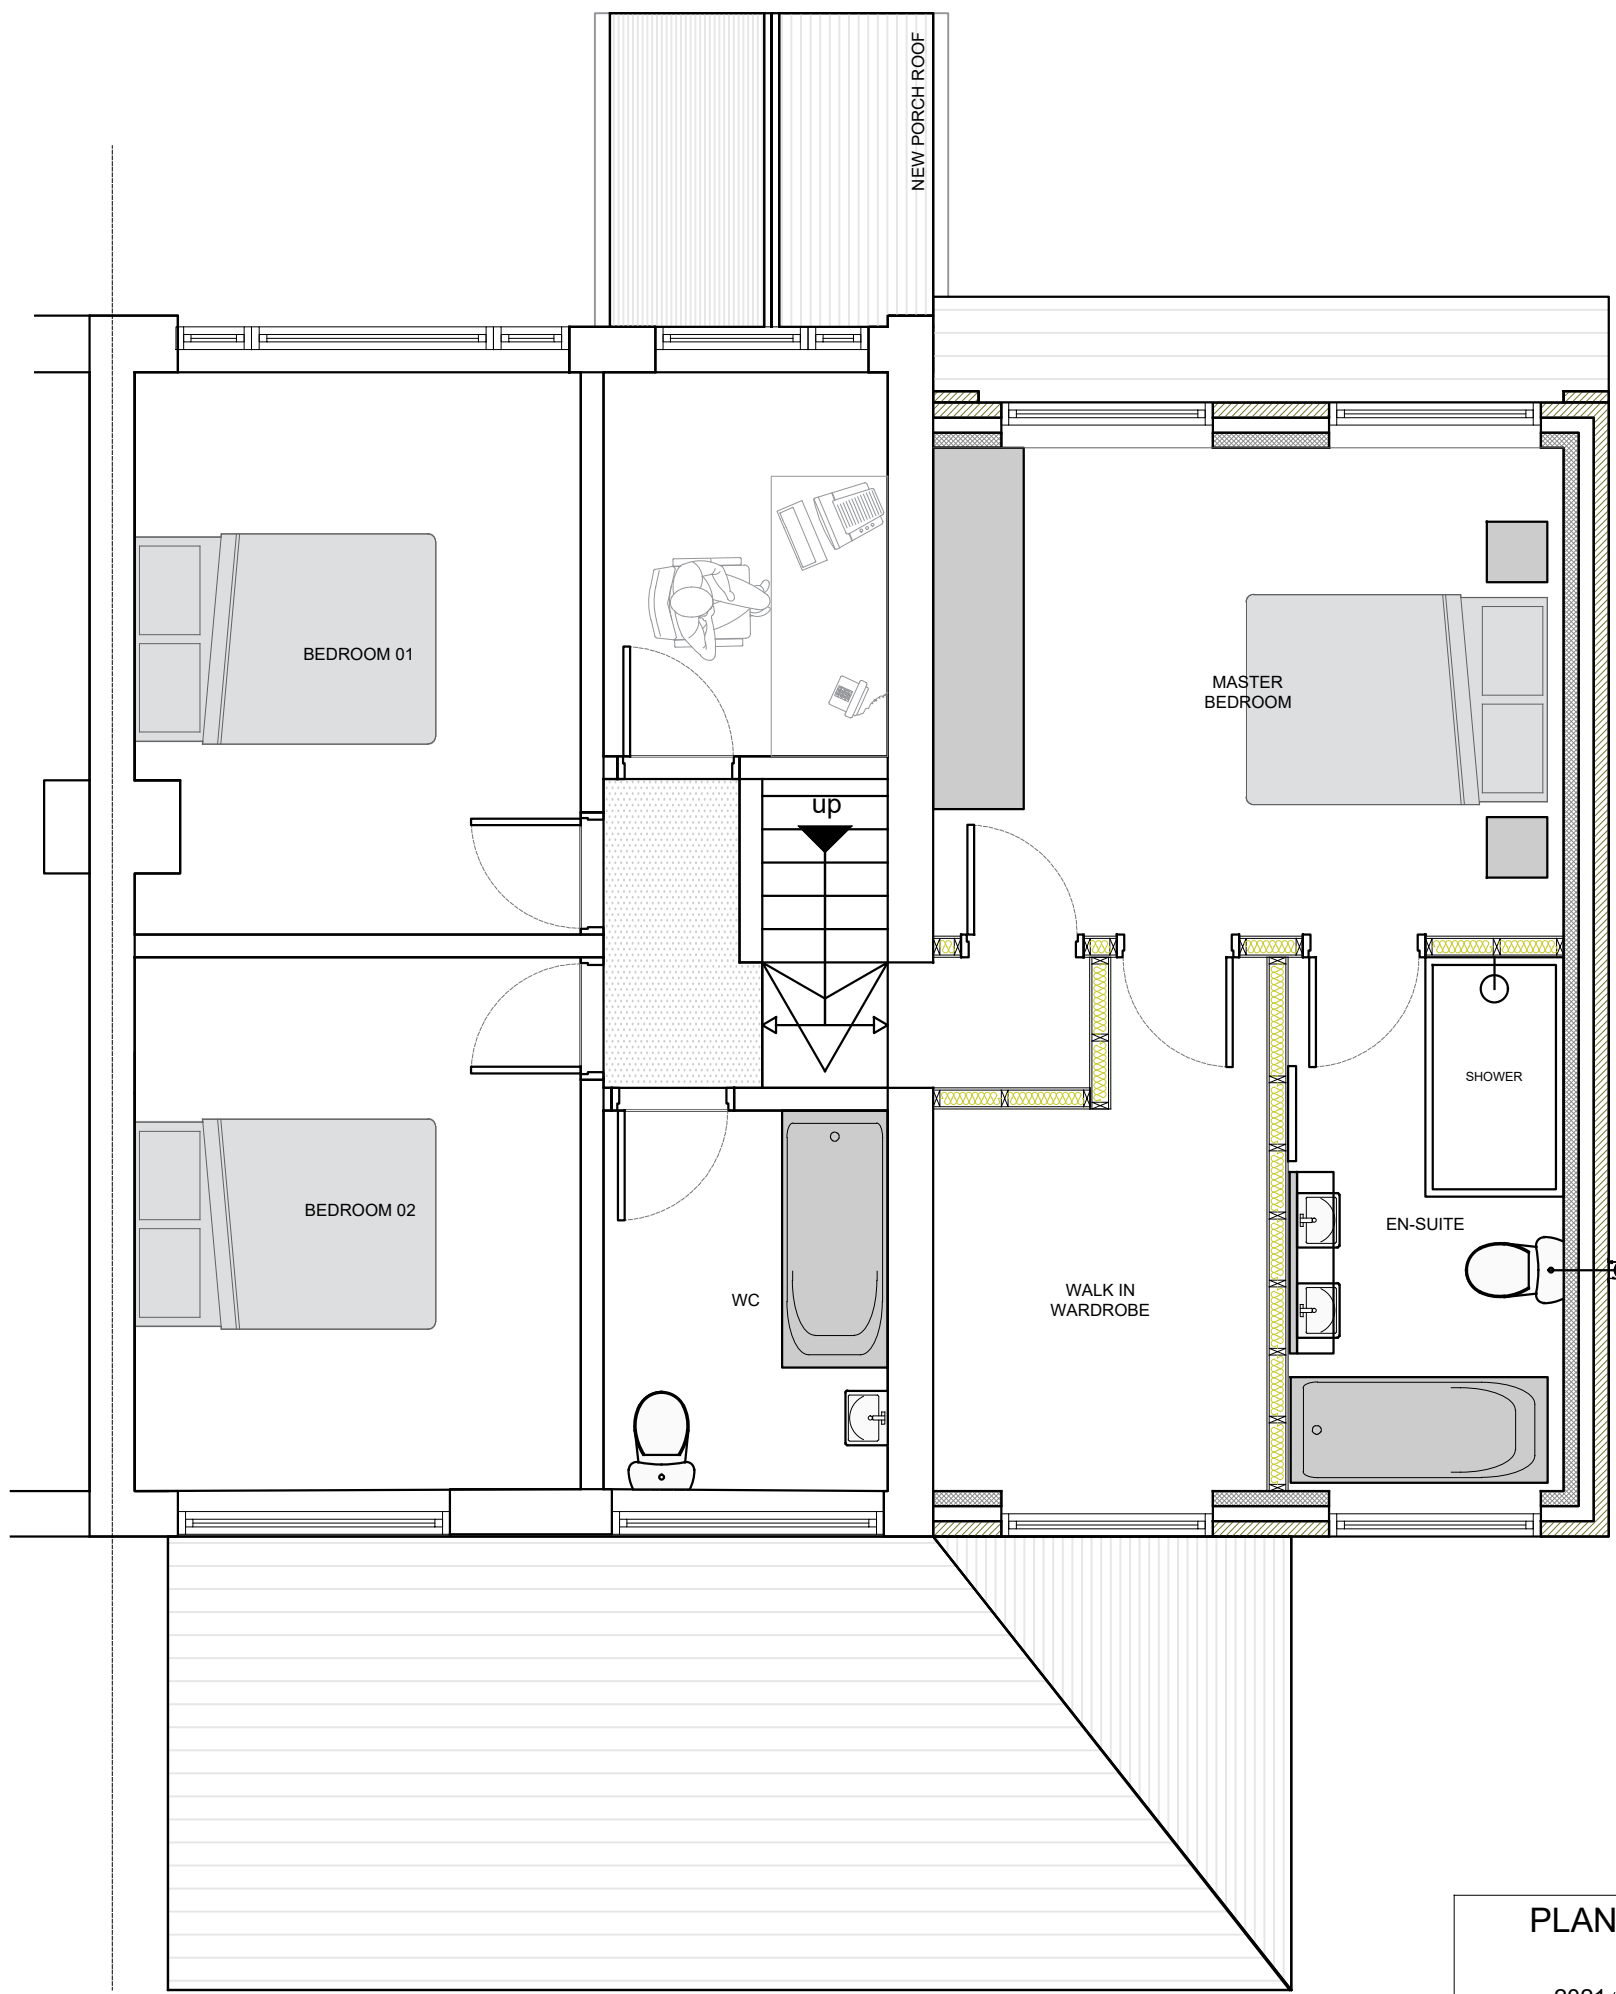

PLANS SHOWN IN CONTEXT WITH RECENT
PLANNING APPROVAL
2021/0889 which is currently under construction