


SG Denotes Safety Glazing to Window
ES Denotes Fire Escape Window
OG Denotes Obscure Glazing



Existing Front Elevation
1:100


Red multi facing work throughout
Grey concrete ridge to main dwelling
Grey concrete roof tile to main dwelling
Cream Upvc windows throughout
White fascia and open soffit throughout
Black Upvc entrance door
Black plastic downpipes, gutters and svp

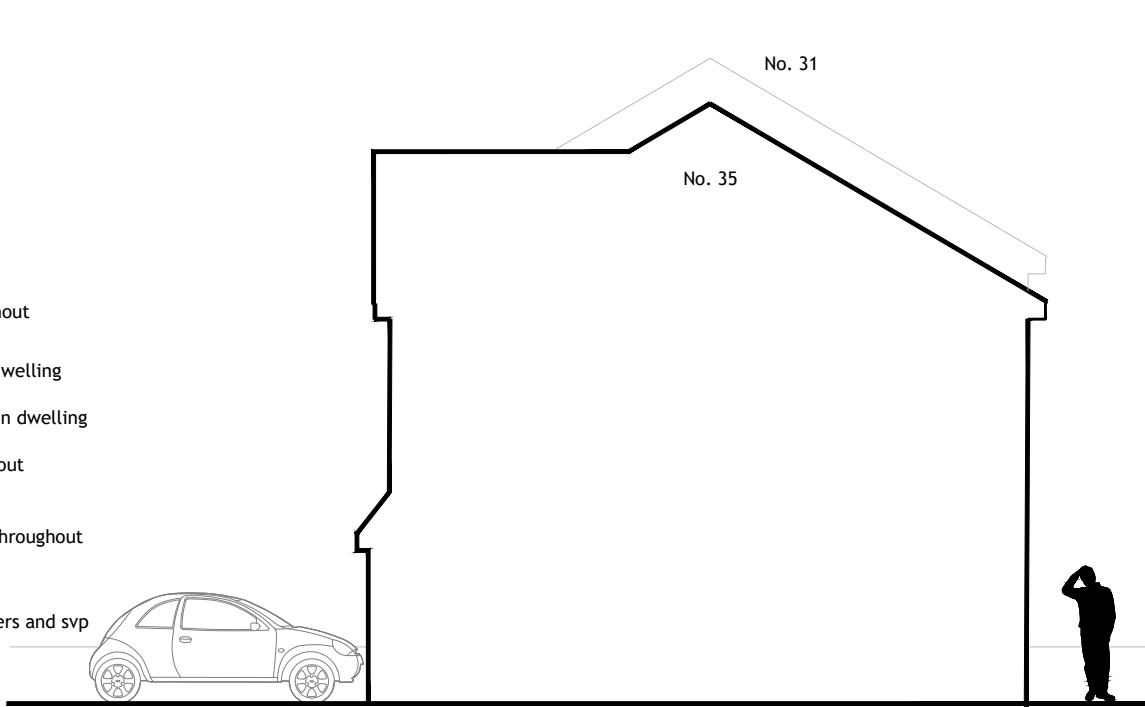


Existing Side Elevation
1:100




Existing Rear Elevation
1:100

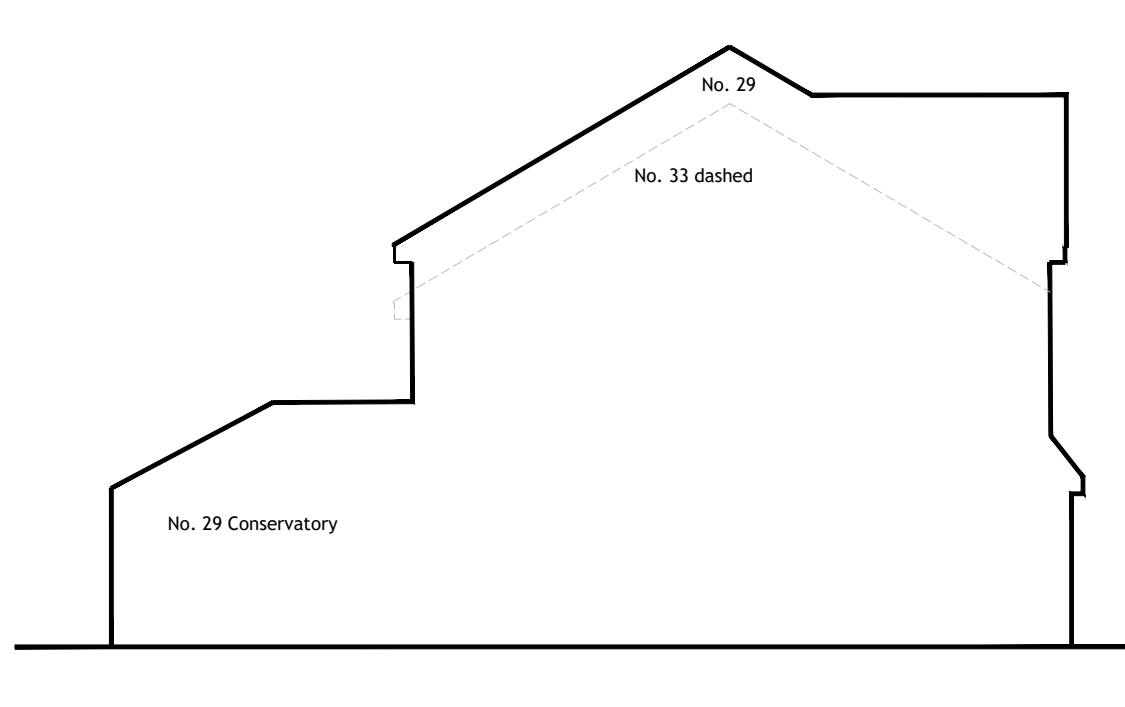


Existing Side Elevation
1:100

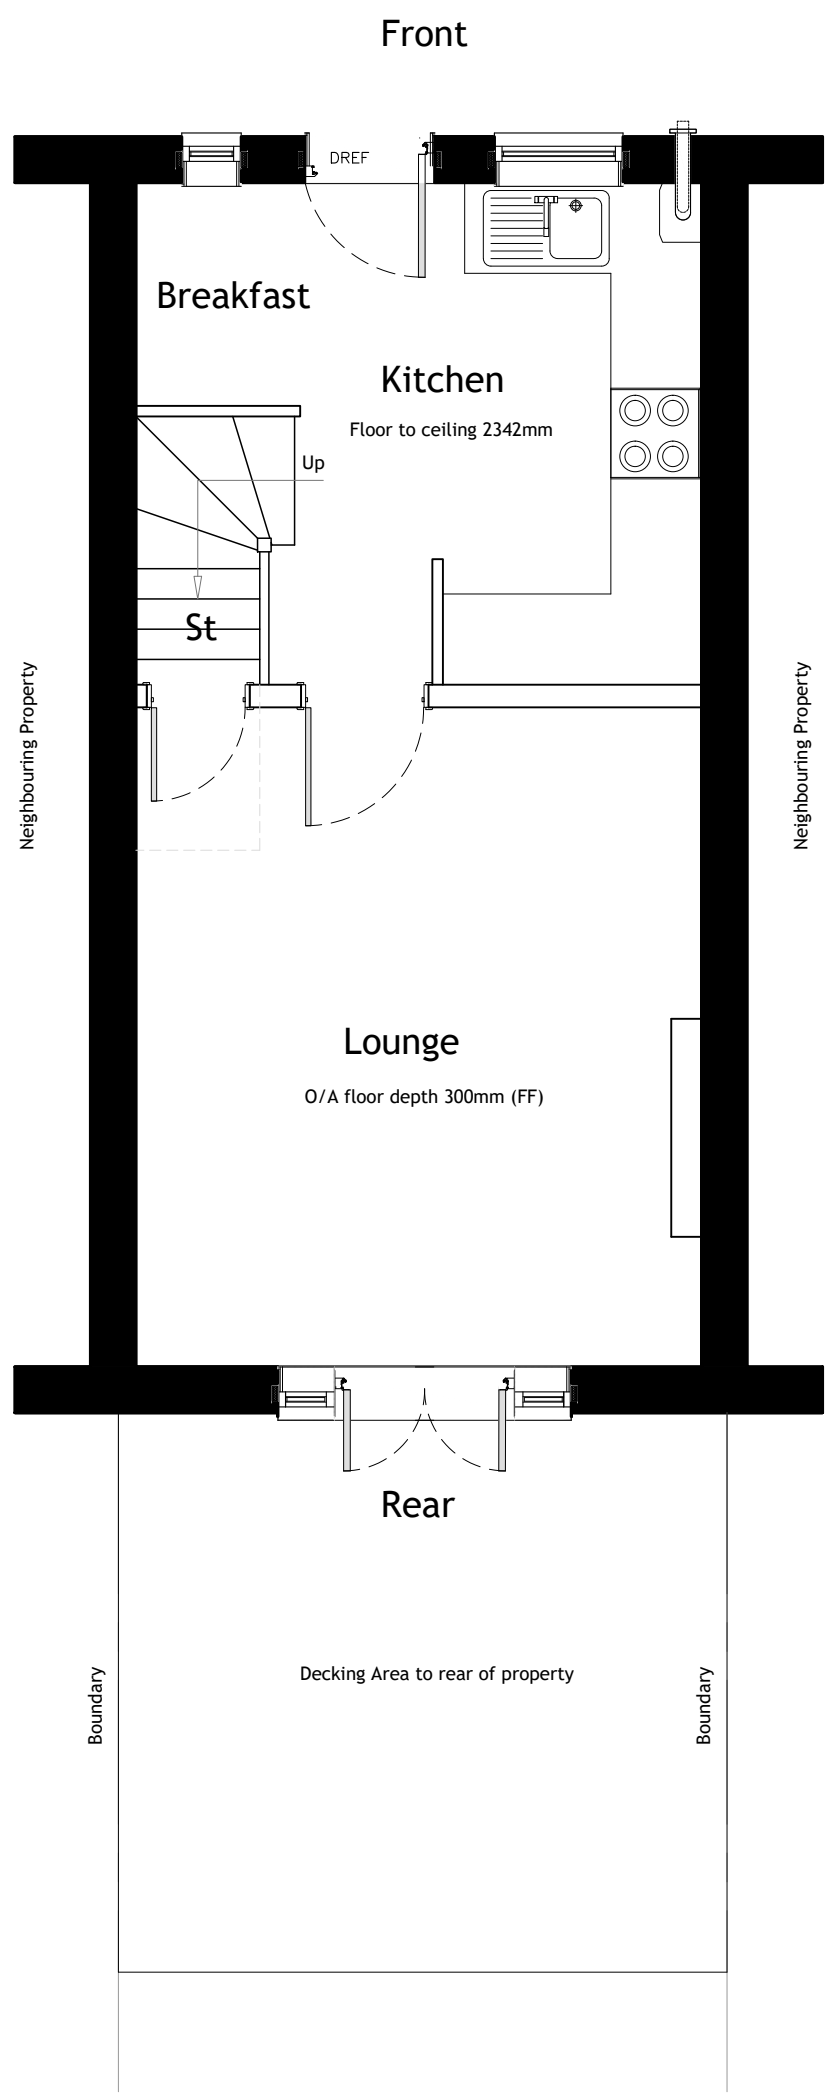

Existing Ground Floor Plan
1:50

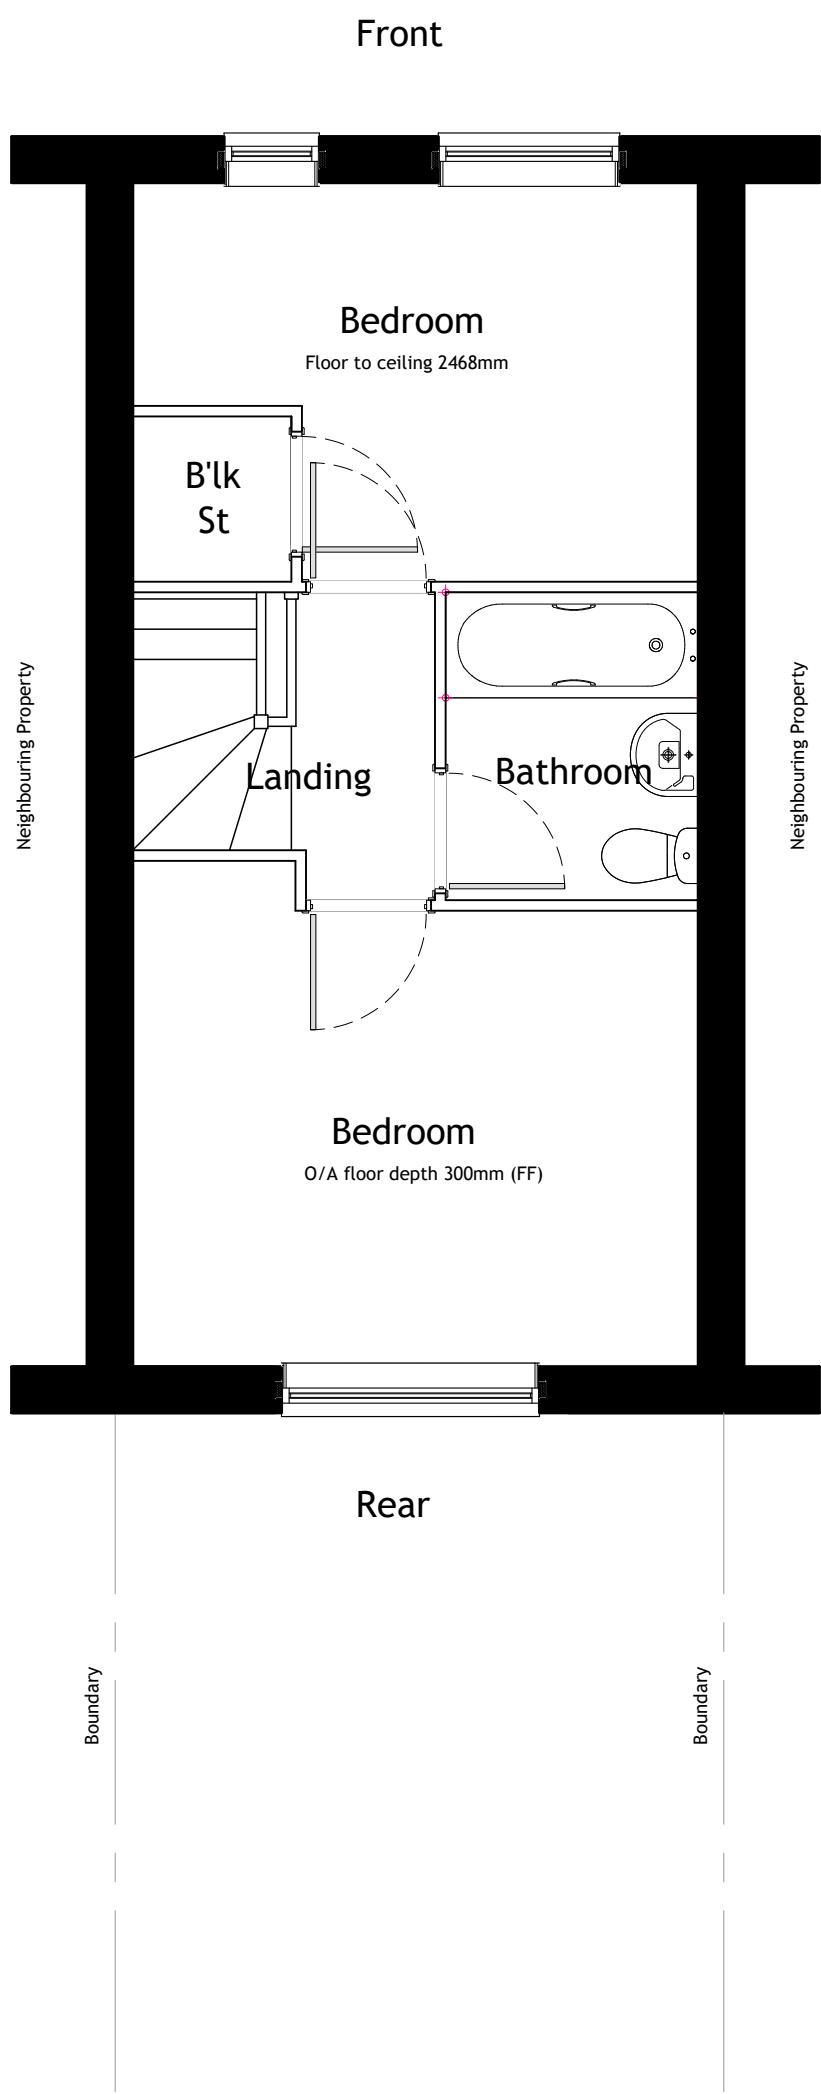

Existing First Floor Plan
1:50

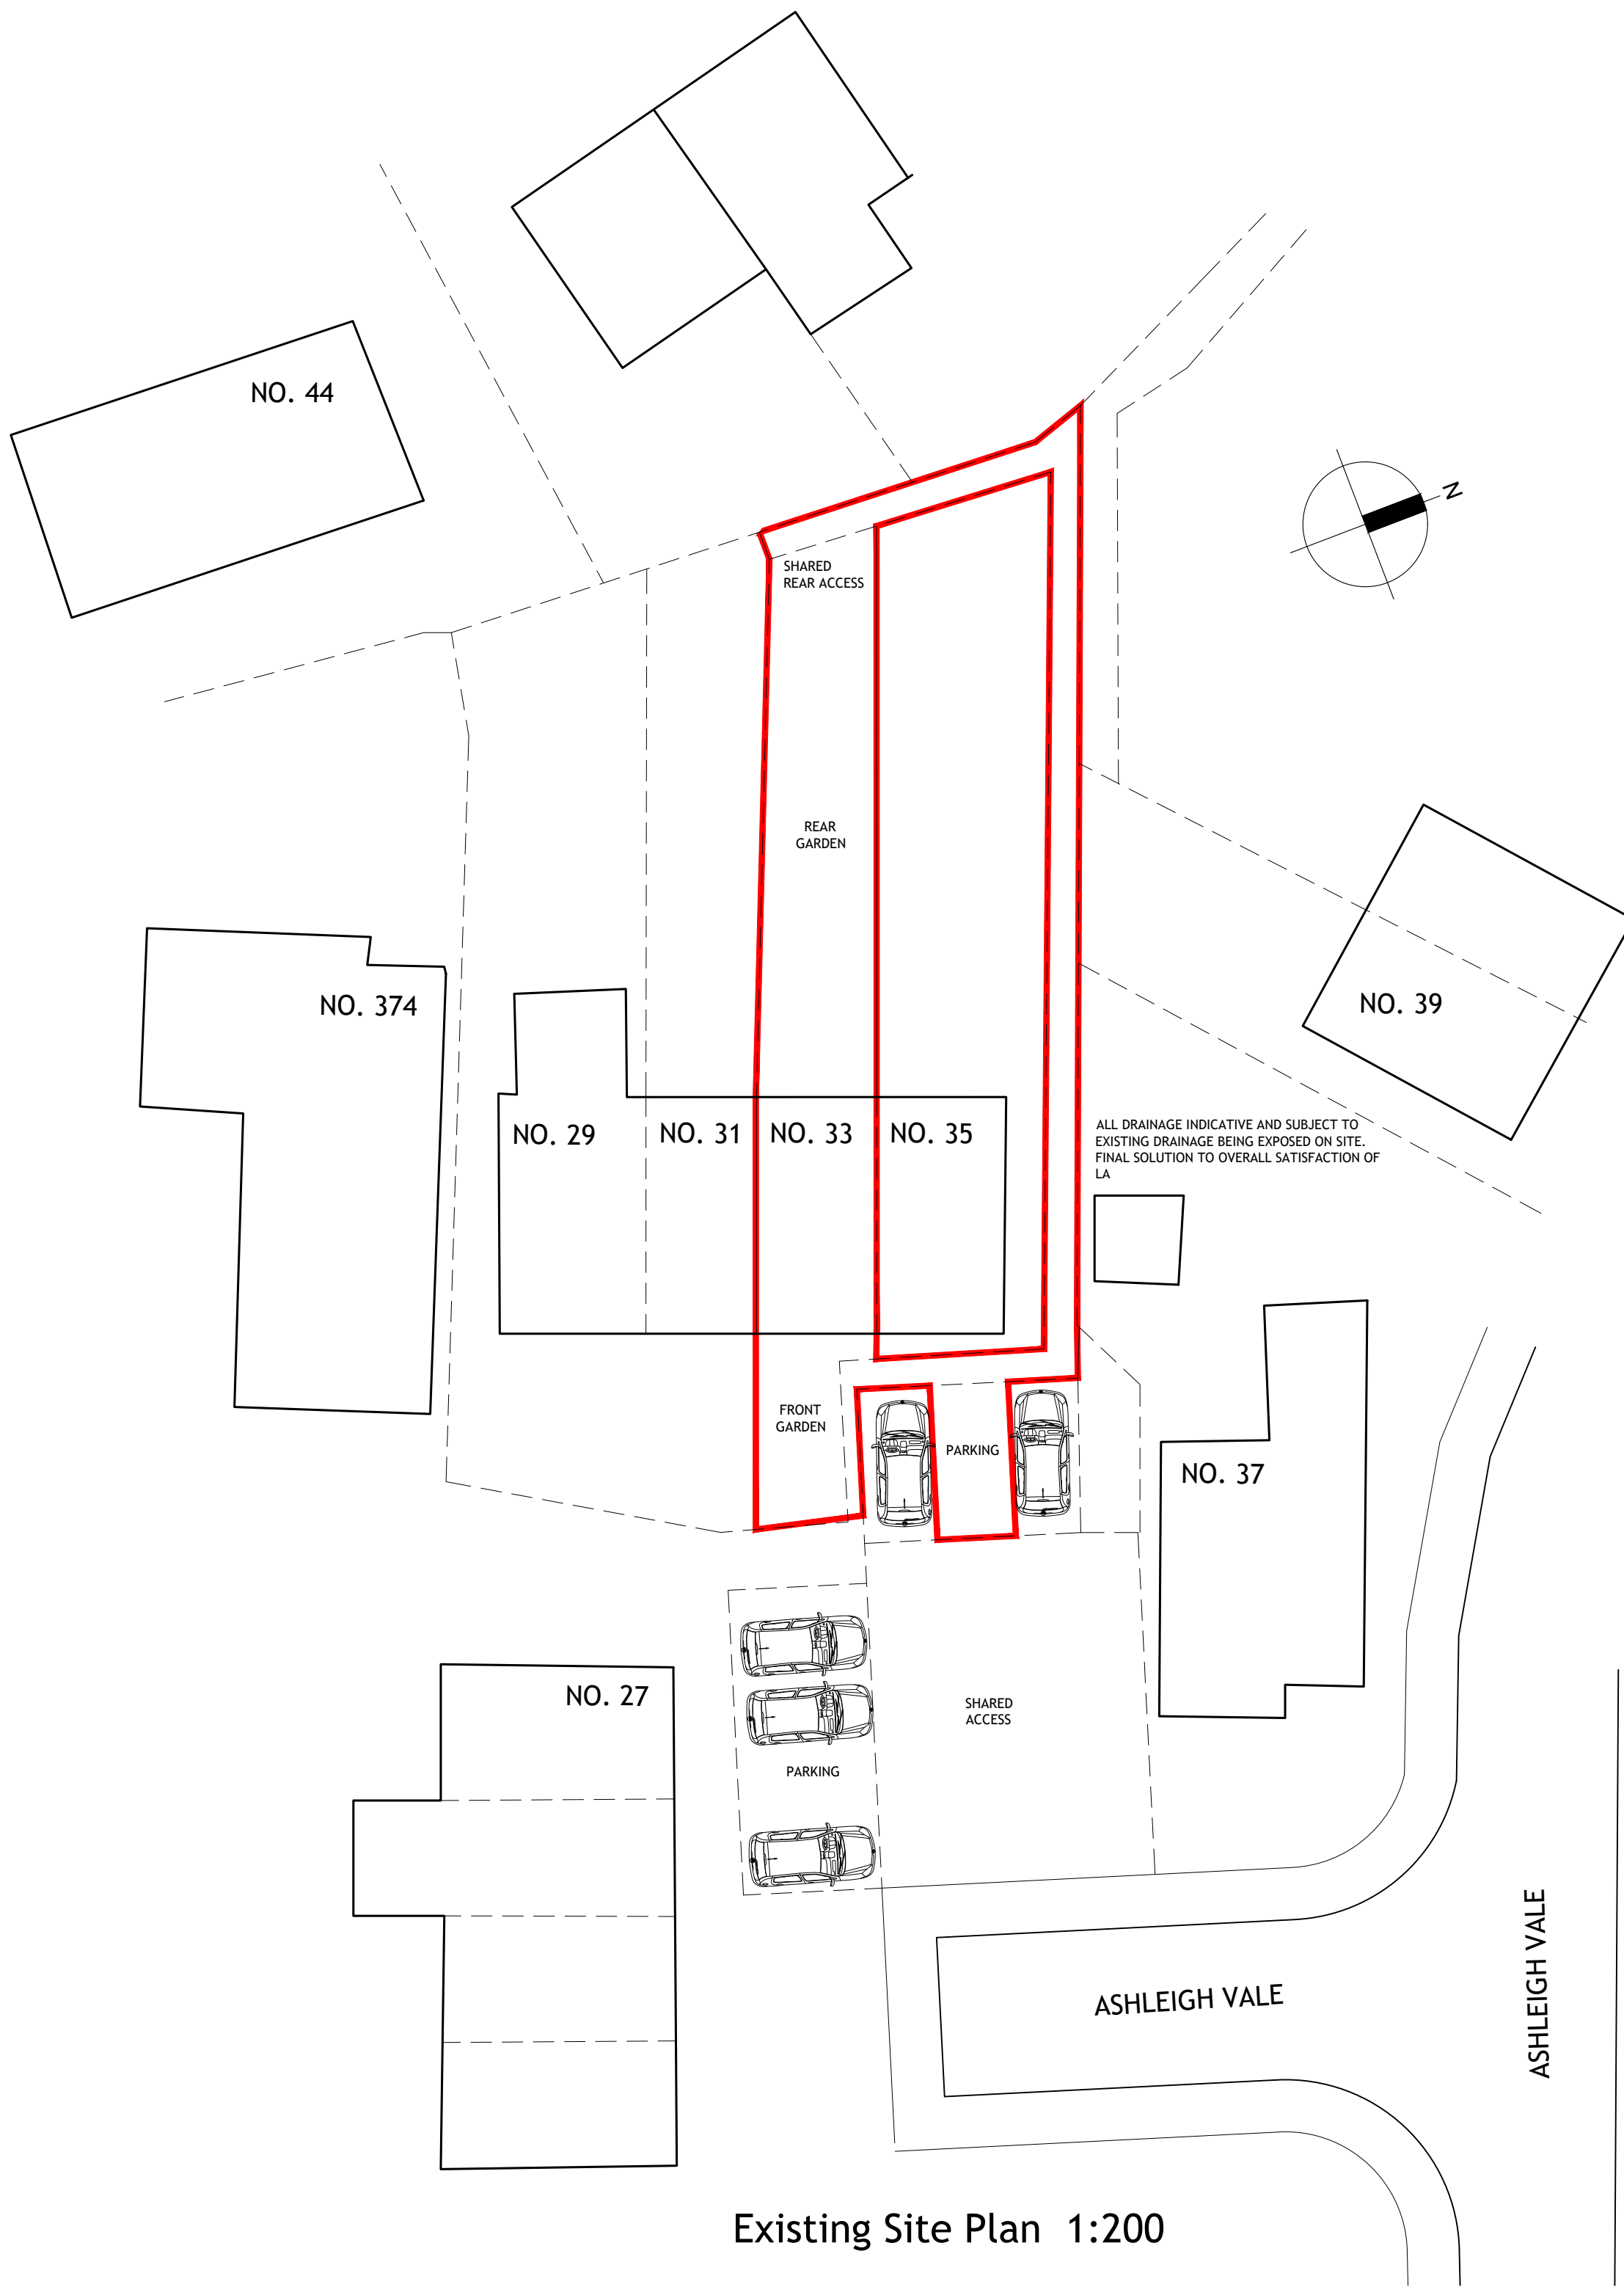

Existing Site Plan 1:200

Rev	Details	Date	By	Chk
	Survey			
	33 ASHLEIGH VALE, BARNLEY, S70 3RI			
	 HIVE®			
	Dwg No: H51/S70 3RI/001 Date: September 2016 Scale: 1:50 & 1:100			
	Drawn: H51 Check: H51 Copyright © Hives Limited			