

SECTION.

NOTES

notes

No dimensions to be scaled from this drawing which is the property of the company. It is not to be used or disclosed in any way except as authorised by the company. The client is responsible for providing architect with correct site boundary/ownership definitions and any covenants or easements relating to the site. Architect will assume site boundaries as client's defined, unless otherwise informed by client. No work to be carried out without planning permission, until all pre start planning conditions have been discharged and until a building regulations application has been submitted. Any work carried out before building regulations approval has been granted will be strictly at clients own risk. Any building works within 3m of a neighbouring home's foundations may require you to notify the owner of that property of your intentions at least one month before you start work. Work to an existing party wall requires you to give at least two months notice of your intentions. If consent to carry out work cannot be reached procedures dealing with an dispute should be followed (the party wall act 1999).

IT IS THE RESPONSIBILITY OF THE CONTRACTOR TO NOTIFY THE ARCHITECT OF ANY DISCREPANCIES ON THE DRAWING PRIOR TO CONSTRUCTION.
ALL DIMENSIONS TO BE CHECKED ON SITE
IF IN DOUBT ASK

revisions
A 27/4/12


title: SITE SECTION

project: 82 GRANGE LANE
CUNDY CROSS
BARNLEY
S71 5QQ.


for: Mr M. Greenwood
scale: 1:200 at A1/ 1:400 at A3
drawing no: 05A.

Andrew Bailey Architect
Glenfower House
25 LUNDY ROAD
WIDEN
Barnley
T: 01228 782590
E: ABA@ARCHITECTS@CONNECT.COM
W: WWW.ABSARCHITECTS.COM


akb

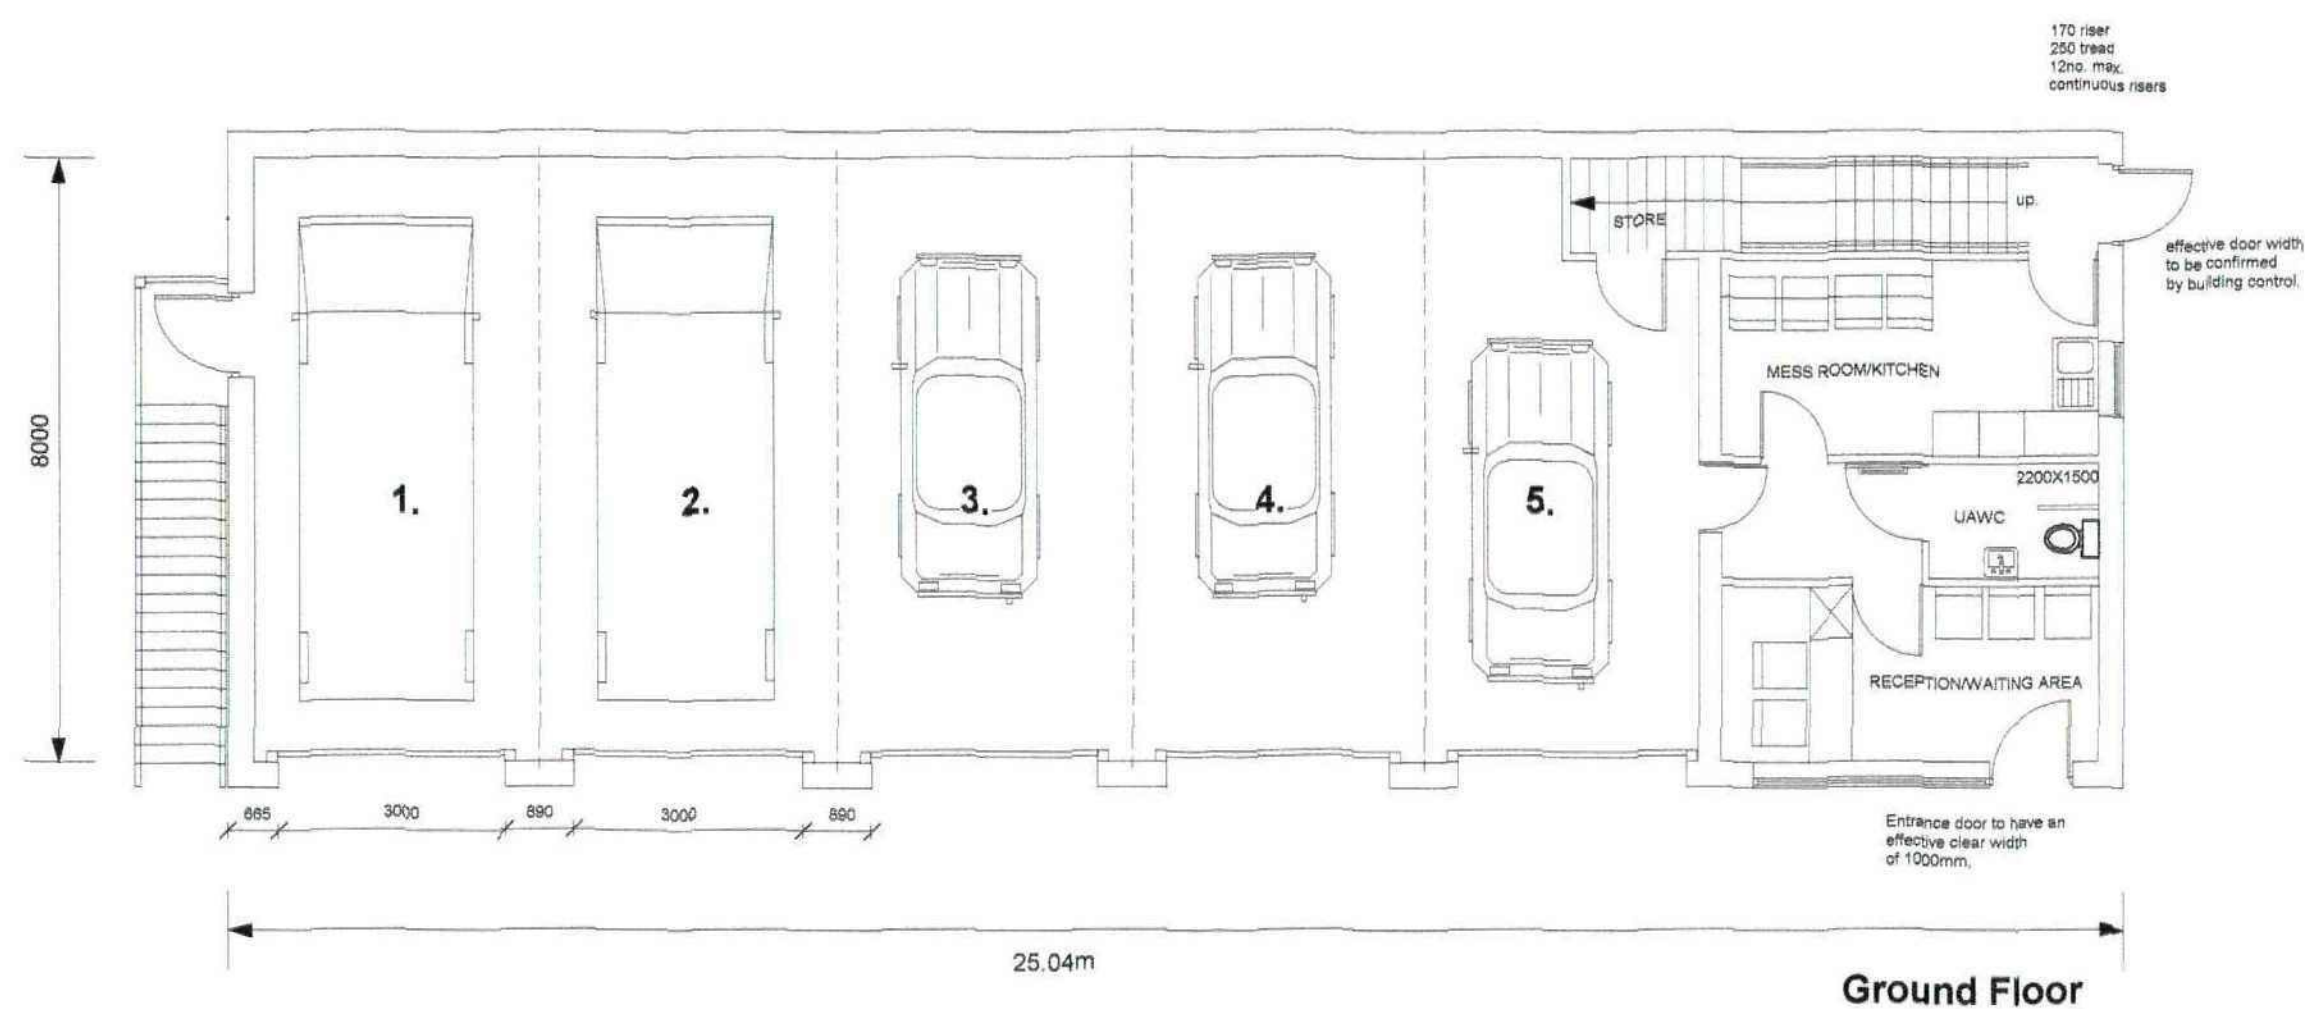


Ground Floor

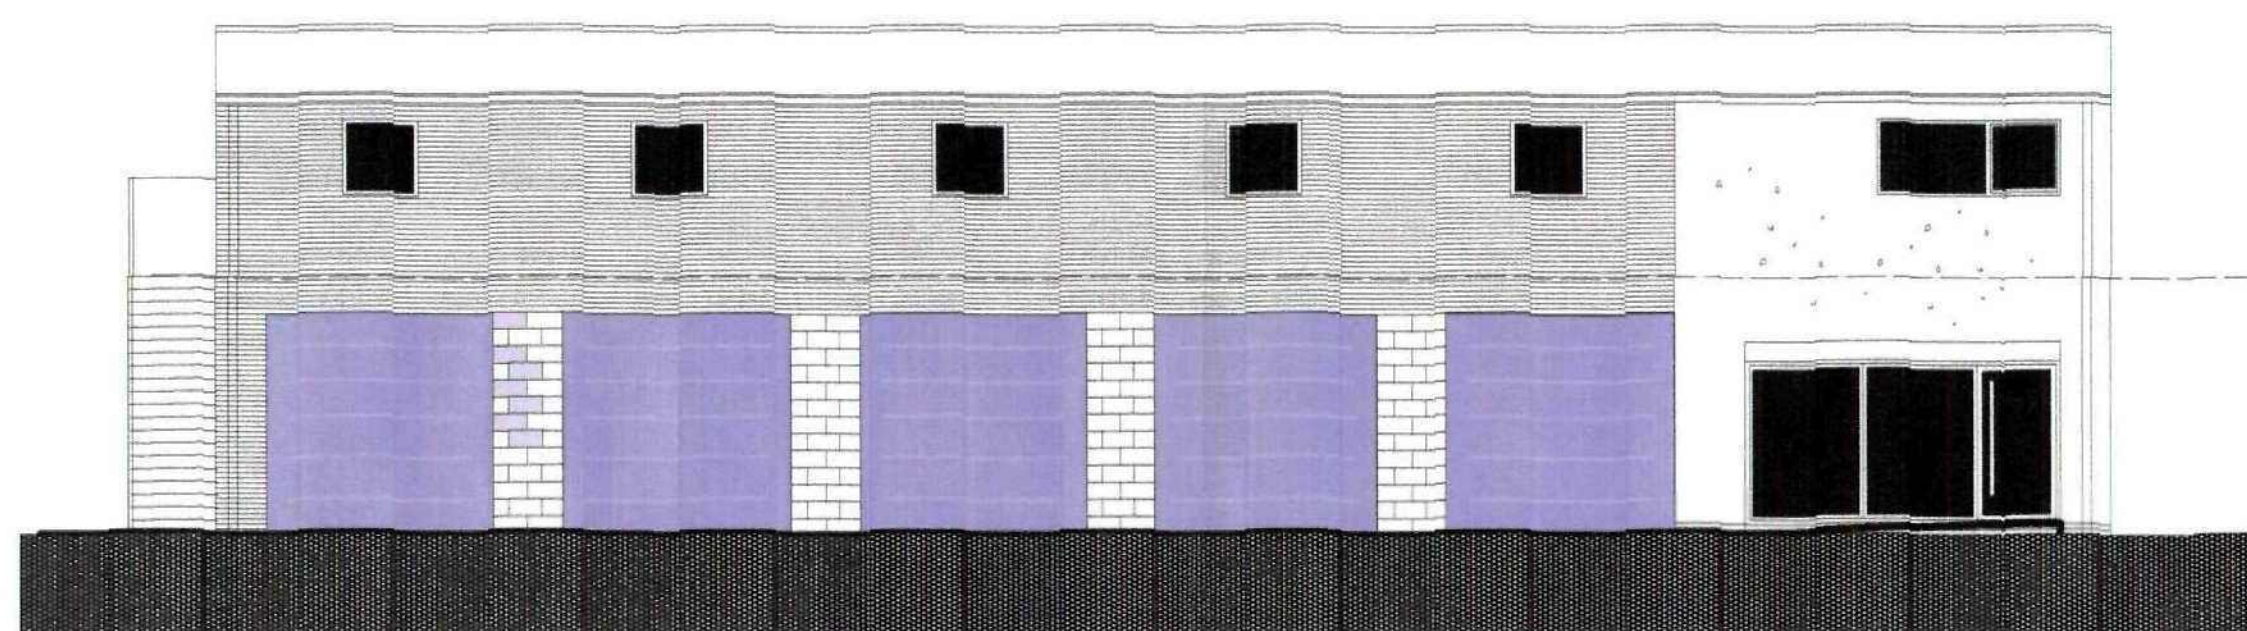


Front Elevation

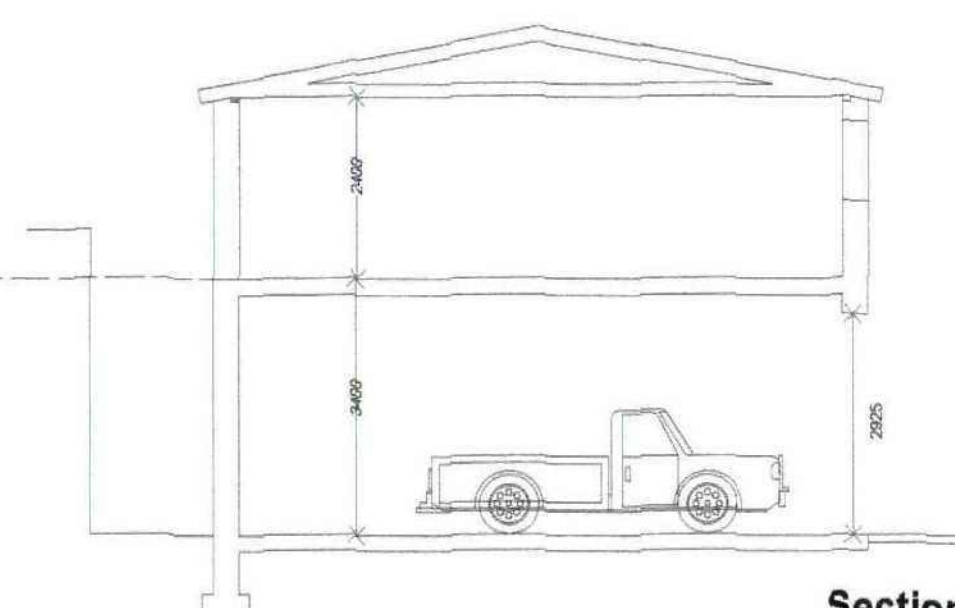


Section

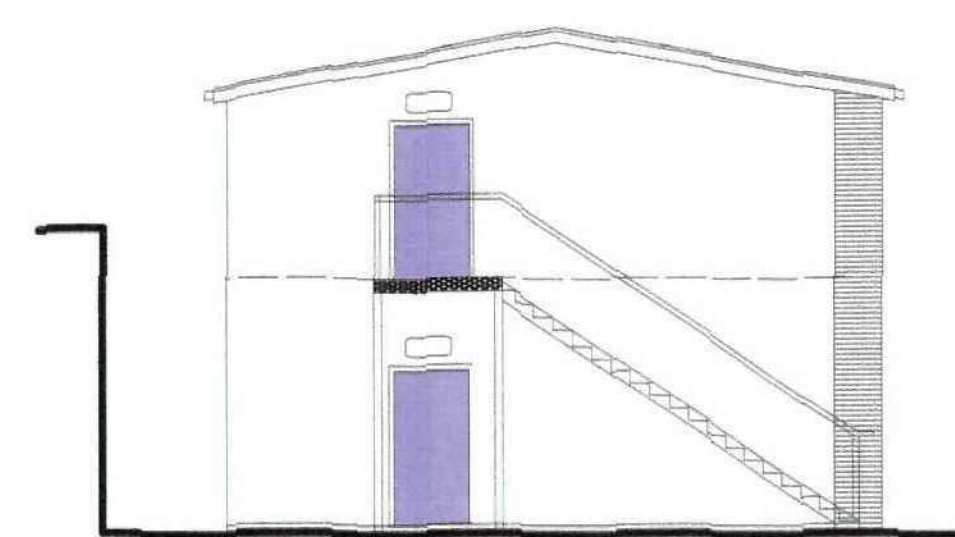


Side

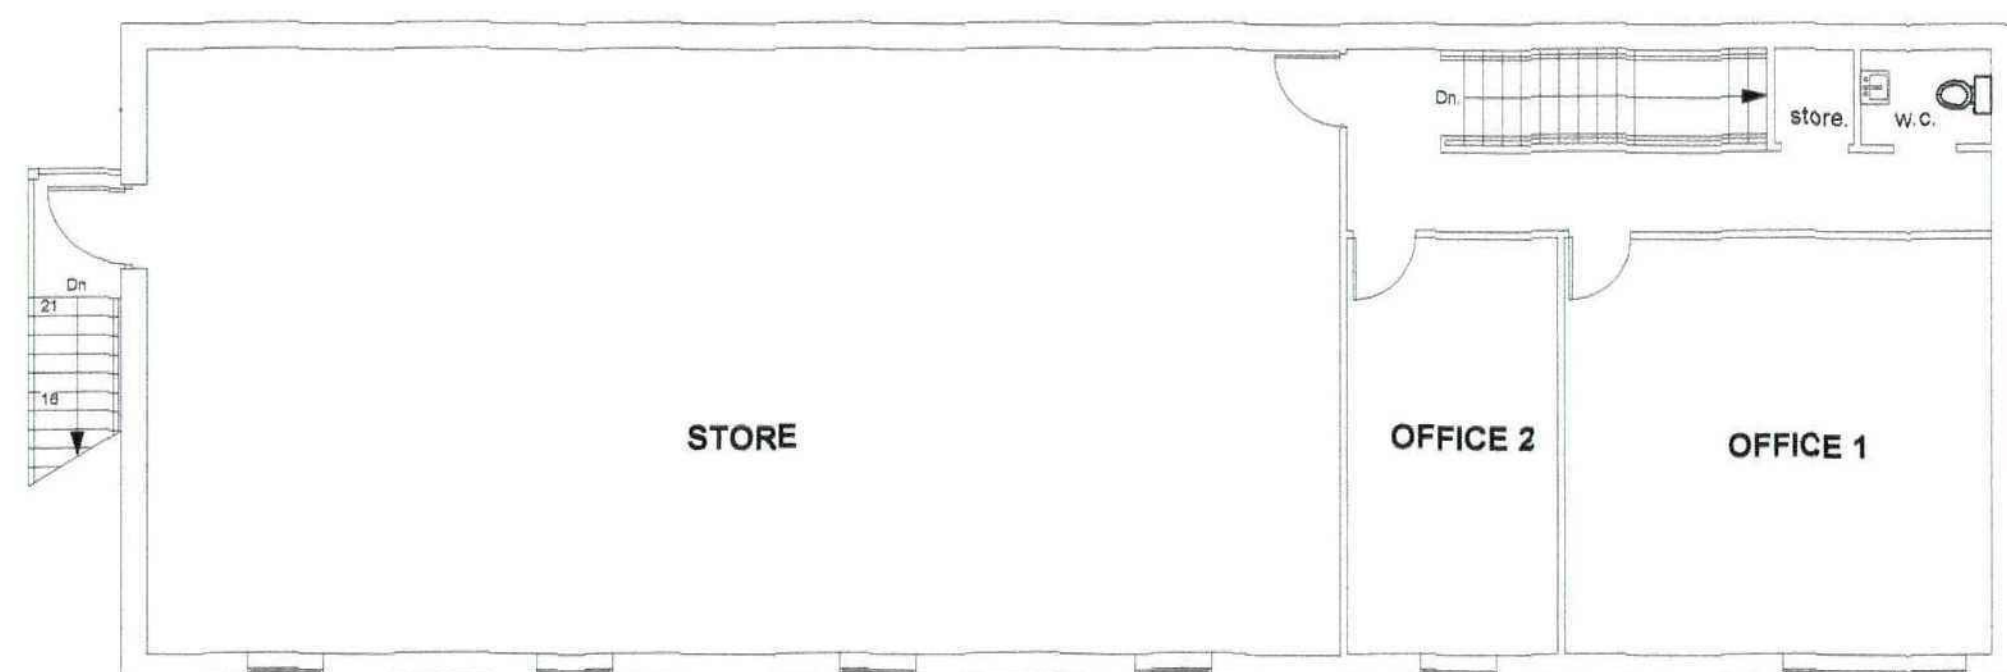

First Floor

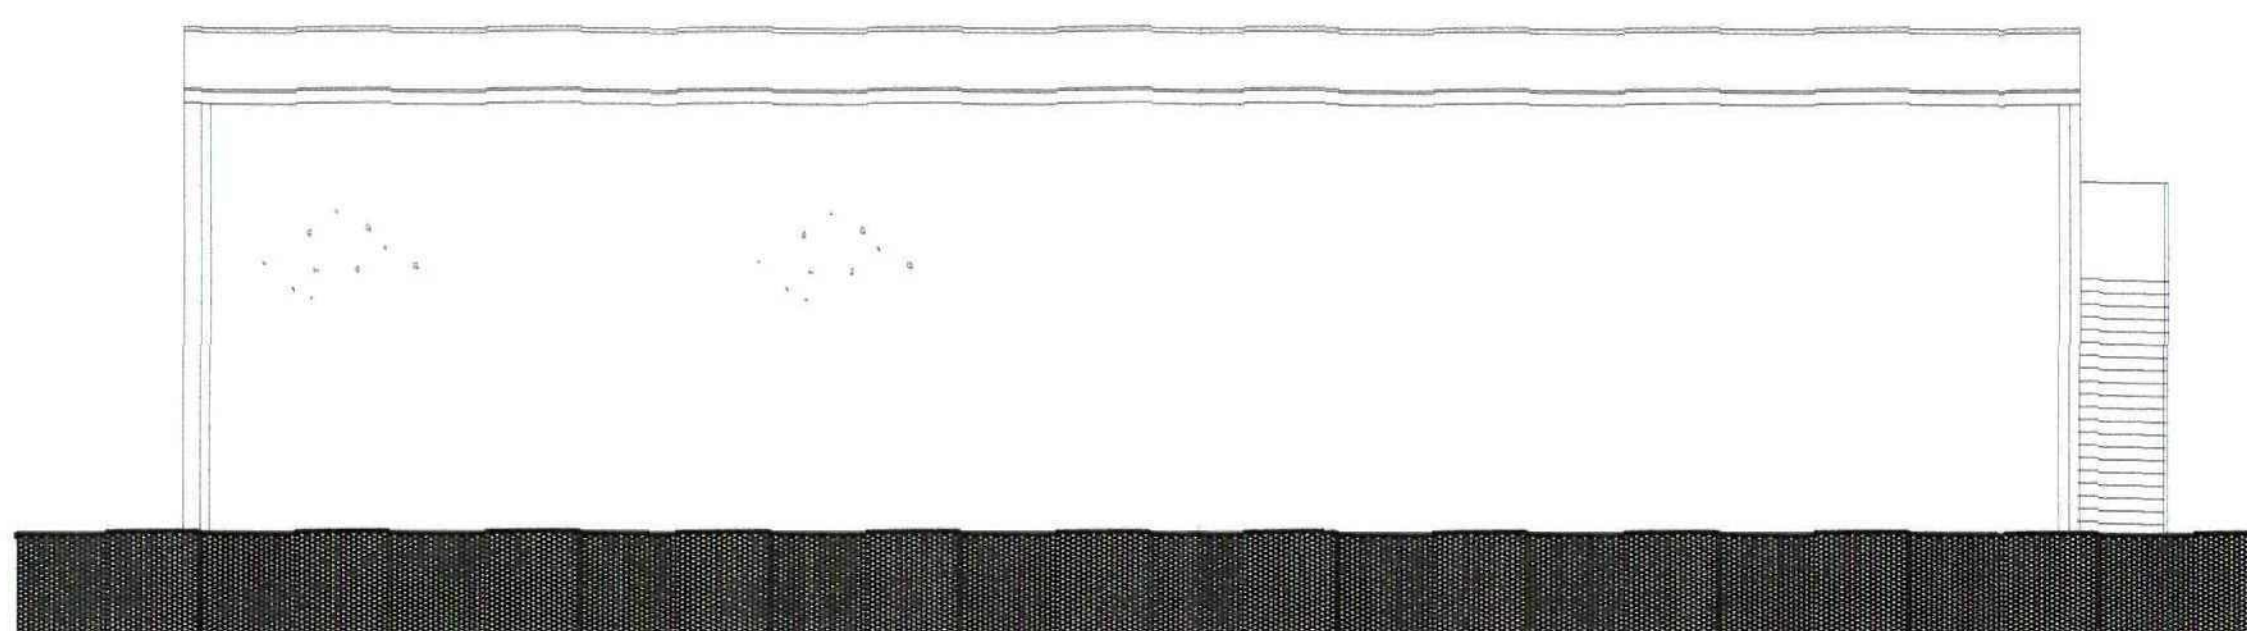

Rear Elevation

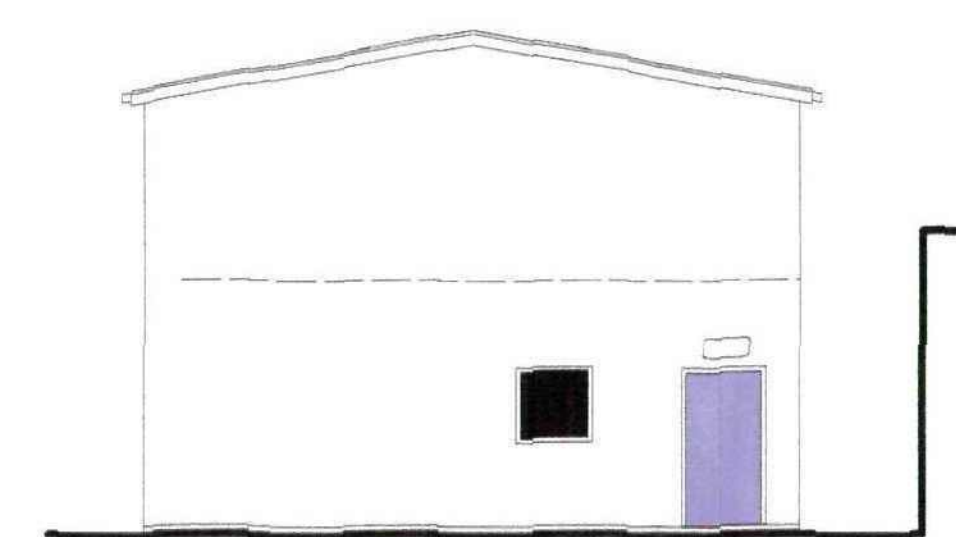

Side

NOTES

1. STEEL FRAME DESIGN BY CONSULTANT ENGINEER
2. TRANSIT VAN JUMBO SPECIFICATION 6403X2360X2624 H
3. FLOOR AREA - 390 SQ/M 4195 sq.ft.

MATERIALS:

ROOF - PROFILE METAL SHEETING
WALLS - FACING BRICK/ STONE/ RENDER
DOORS AND WINDOWS - PPC ALUMINIUM OR UPVC - COLOUR - SLATE GREY

notes

No dimensions to be scaled from this drawing which is the property of the company, it is not to be used or disclosed in any way except as authorised by the company. The client is responsible for providing architect with correct site boundaries, setbacks, easements and any covenants or easements relating to the site. Architect will assume site boundaries as clearly defined, unless otherwise informed by client. No work to be carried out without planning permission, until all pre start planning conditions have been discharged and until a building regulations application has been submitted. Any work carried out before building regulations approval has been granted will be strictly at clients own risk. Any building works within 0m of a neighbouring home's foundations may require you to notify the owner of that property of your intentions, at least one month before you start work. Work to an existing party wall requires you to give at least two months notice of your intentions. If consent to carry out work cannot be reached procedures dealing with an dispute should be followed (the party wall act 1996).

IT IS THE RESPONSIBILITY OF THE CONTRACTOR TO NOTIFY THE ARCHITECT OF ANY DISCREPANCIES ON THE DRAWING PRIOR TO CONSTRUCTION
ALL DIMENSIONS TO BE CHECKED ON SITE
(IF IN DOUBT ASK)

revisions


A. 30/4/12

title: PLANS & ELEVATIONS

project: DEMOLITION OF GARAGE AND STORE.
NEW DOMESTIC GARAGE
TYRE FITTING BAY AND STORAGE
82 GRANGE LANE
CUNDY CROSS
BARNESLEY
S11 5GQ.
for Mr M. Greenwood
scale 1:100 at A1/ 1:200 at A3
drawing no 03A.

Andrew Bailey Architect
Grandover House
65 Lunnell Road
Wetherby
Barnsley
T. 01225 752990
E. ABA@ARCHITECTS.CO.UK
W. WWW.ABAARCHITECTS.CO.UK

akb

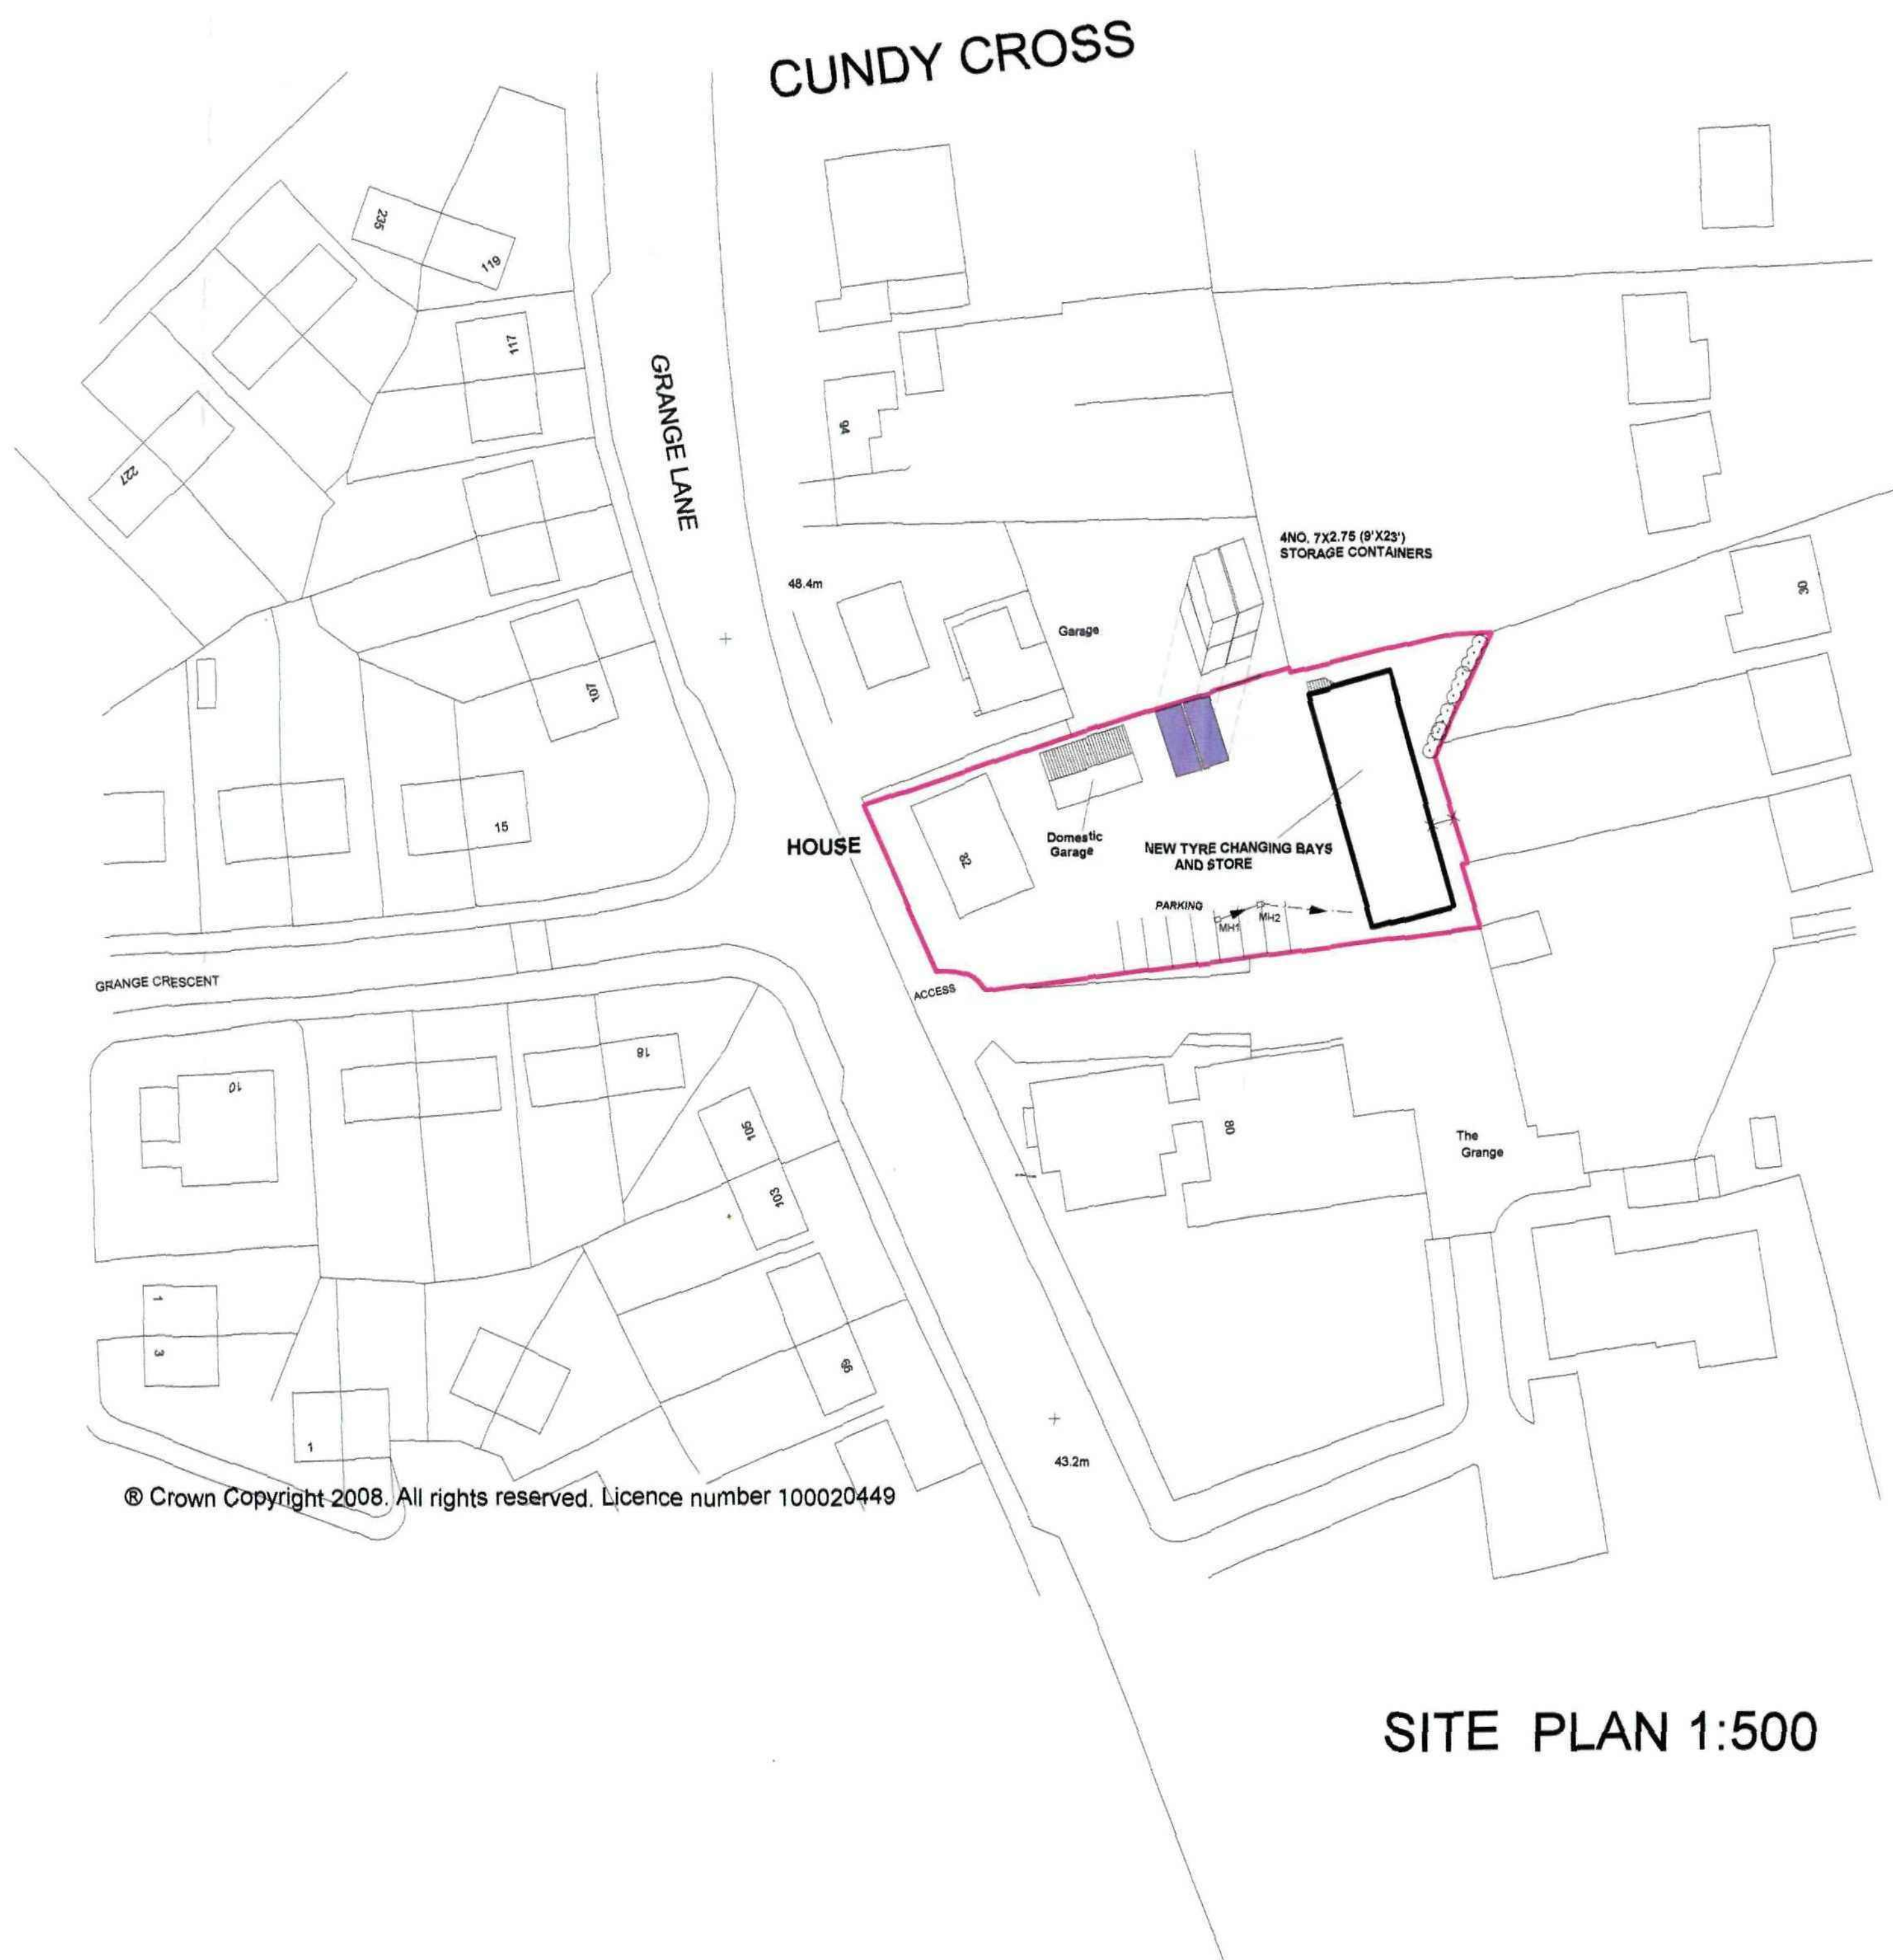

© Crown Copyright 2008. All rights reserved. Licence number 100020449

SITE PLAN 1:500

NOTES



NOTES

No dimensions to be scaled from this drawing which is the property of the company. It is not to be used or disclosed in any way except as authorised by the company. The client is responsible for providing Architect with correct site boundary/ownership definitions and any covenants or easements relating to the site. Architect will assume site boundaries as clearly defined, unless otherwise informed by client. No work to be carried out without planning permission, until all pre site planning conditions have been discharged and until a building regulations application has been submitted. Any work carried out before building regulations approval has been granted will be at client's own risk. Any building works within 6m of a neighbouring home's foundations may require you to notify the owner of that property of your intentions at least one month before you start work. Work to an existing party wall requires you to give at least two months notice of your intentions. If consent to carry out work cannot be reached procedures dealing with an dispute should be followed (the party wall act 1996).

IT IS THE RESPONSIBILITY OF THE CONTRACTOR TO NOTIFY THE ARCHITECT OF ANY DISCREPANCIES ON THE DRAWING PRIOR TO CONSTRUCTION. ALL DIMENSIONS TO BE CHECKED ON SITE IF IN DOUBT ASK!

revisions

A 27/4/12


title: SITE PLAN PROPOSED

project: 82 GRANGE LANE
CUNDY CROSS
BARNLEY
S71 5QQ.

for: Mr M. Greenwood
scale: 1:500 at A1/ 1:1000 at A3
drawing no: 02A.

Andrew Bailey Architect
Glenower House
85 Litchell Road
Vernon
Barnley
T: 01758 752590
E: ABA@ARCHITECTS.COM
W: WWW.ABAARCHITECTS.COM

akb

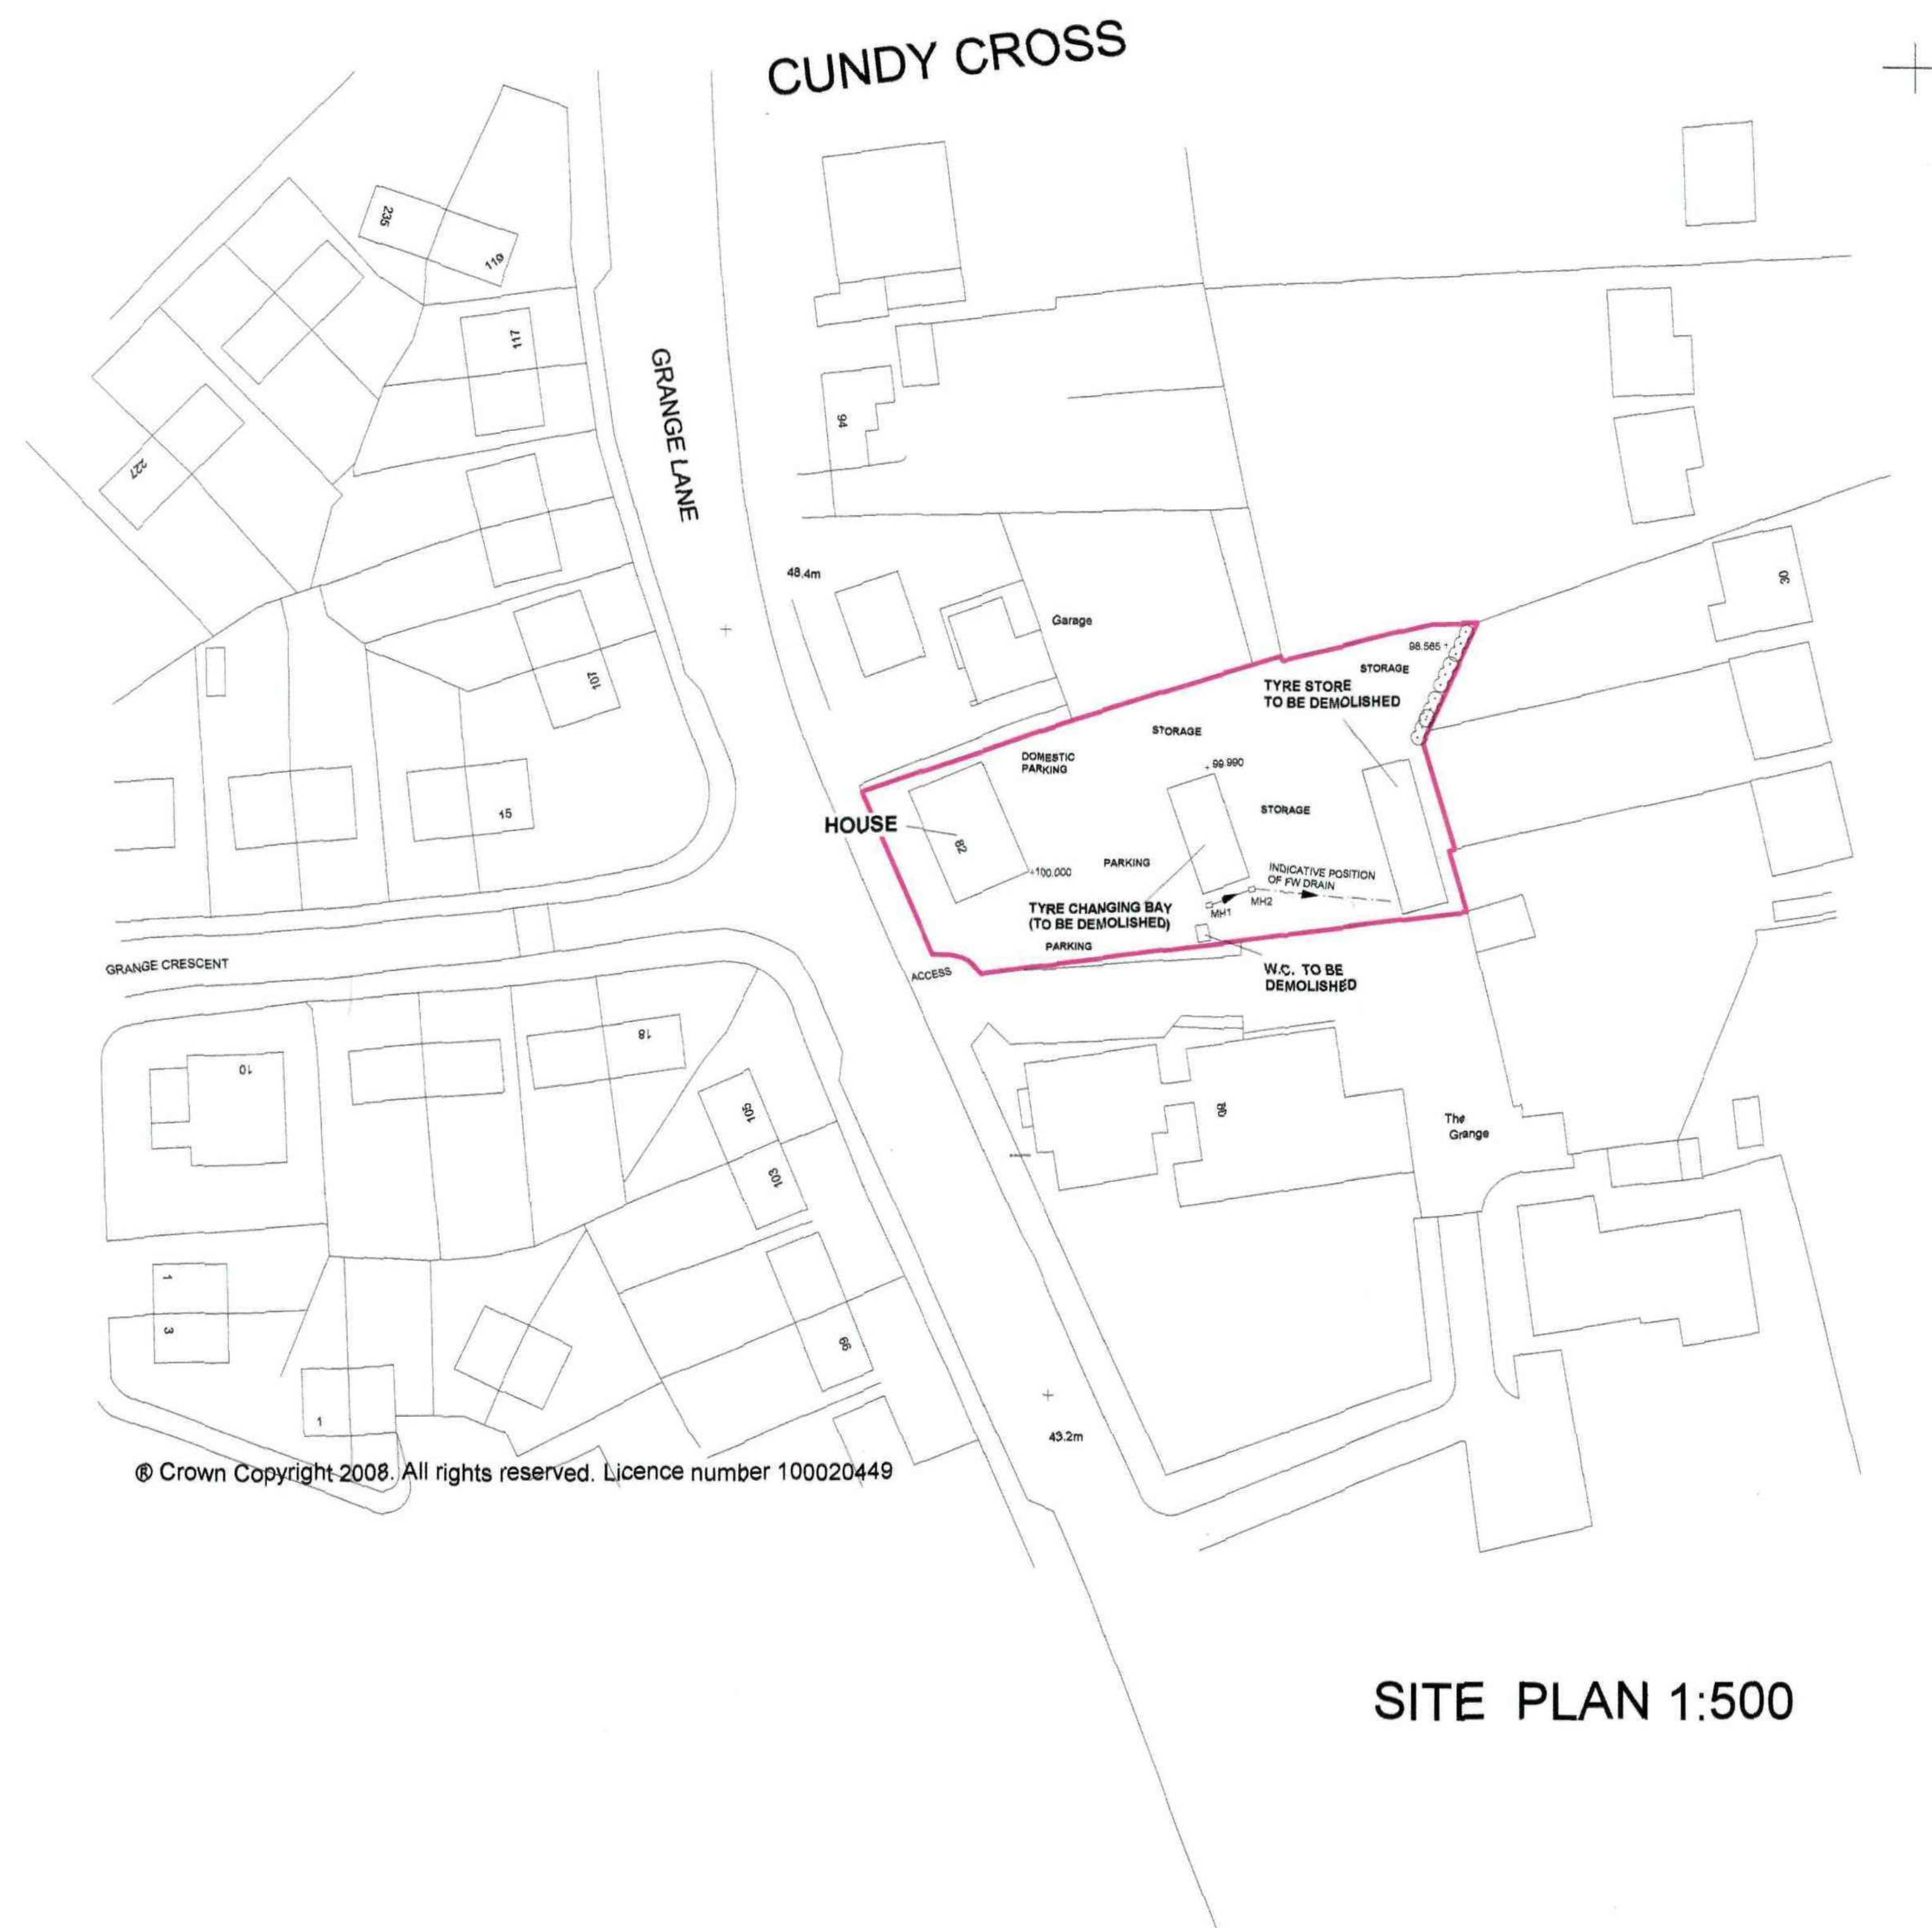

SITE PLAN 1:500

NOTES



notes

No dimensions to be scaled from this drawing which is the property of the company. It is not to be used or disclosed in any way except as authorised by the company. The client is responsible for providing architect with correct site boundary/ownership definitions and any covenants or easements relating to the site. Architect will assume site boundaries as clearly defined, unless otherwise informed by client. No work to be carried out without planning permission, until all pre-stone planning conditions have been discharged and until a building regulations application has been submitted. Any work carried out before building regulations approval has been granted will be strictly at clients own risk. Any building works within 6m of a neighbouring home's foundations may require you to notify the owner of that property of your intentions at least one month before you start work. Work to an adjoining party wall requires you to give at least two months notice of your intentions. If consent to carry out work cannot be reached procedures dealing with an dispute should be followed (the party wall act 1996).

IT IS THE RESPONSIBILITY OF THE CONTRACTOR TO NOTIFY THE ARCHITECT OF ANY DISCREPANCIES ON THE DRAWING PRIOR TO CONSTRUCTION.
ALL DIMENSIONS TO BE CHECKED ON SITE
IF IN DOUBT ASK!

revisions




title: SITE PLAN EXISTING

project: DEMOLITION OF GARAGE AND STORE.
NEW DOMESTIC GARAGE
TYRE FITTING BAYS AND STORAGE
82 GRANGE LANE
CUNDY CROSS
BARNLEY
S71 5QQ.




for: Mr M. Greenwood
scale: 1:500 at A1/ 1:1000 at A3
drawing no. 01.

Andrew Bailey Architect
Grandover House
84 LUNDY ROAD
WIDEN
Barnley
T: 0128 752560
E: ABA@ARCHITECTS.CO.UK
W: WWW.ABSARCHITECTS.COM

akb

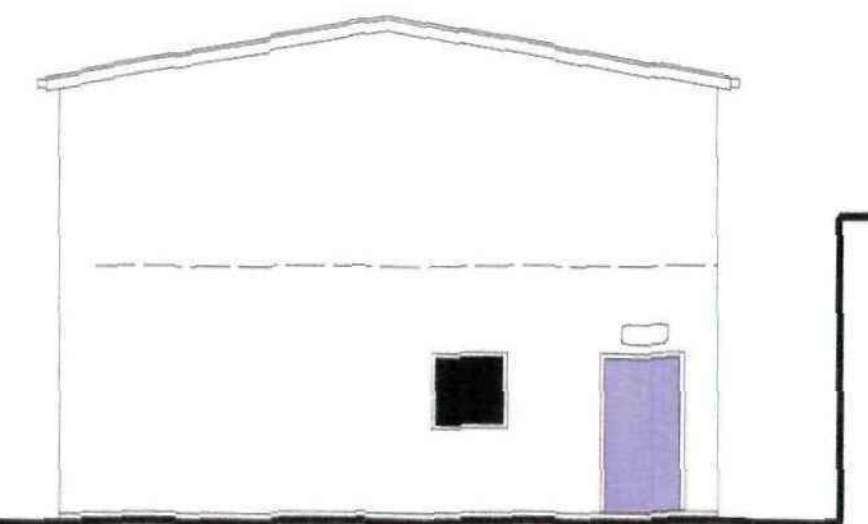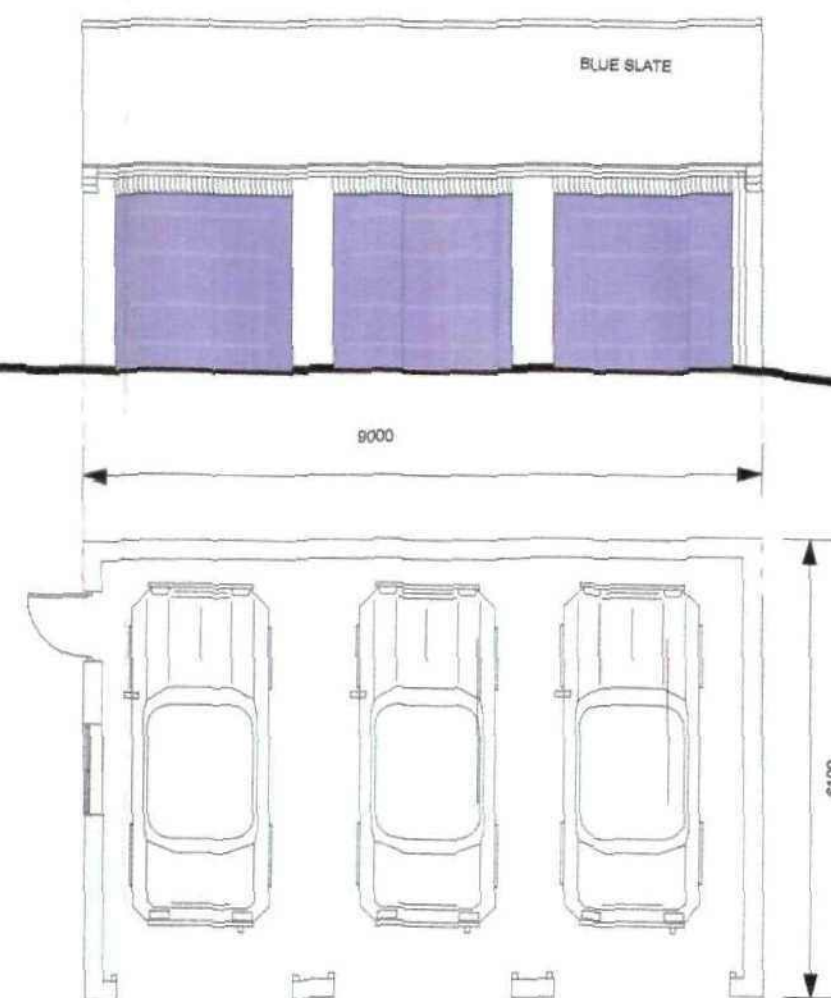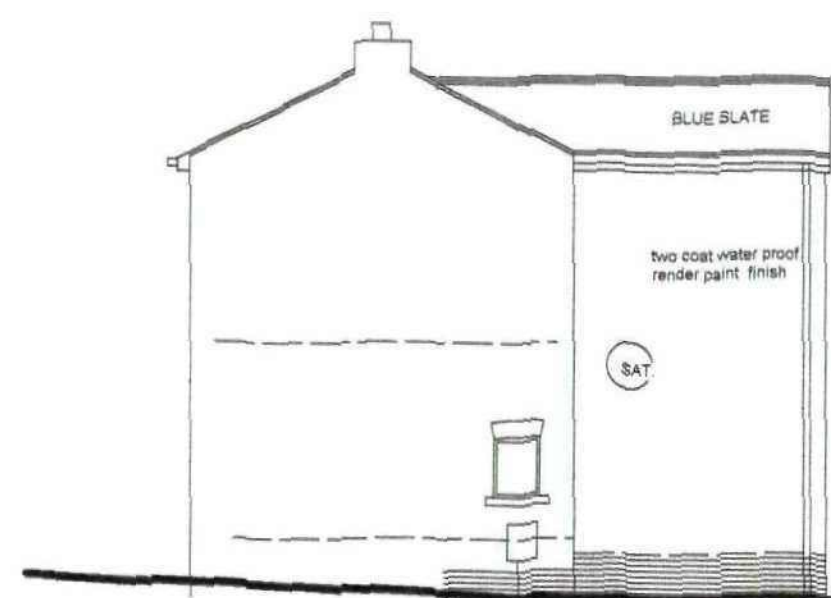

SIDE ELEVATIONS

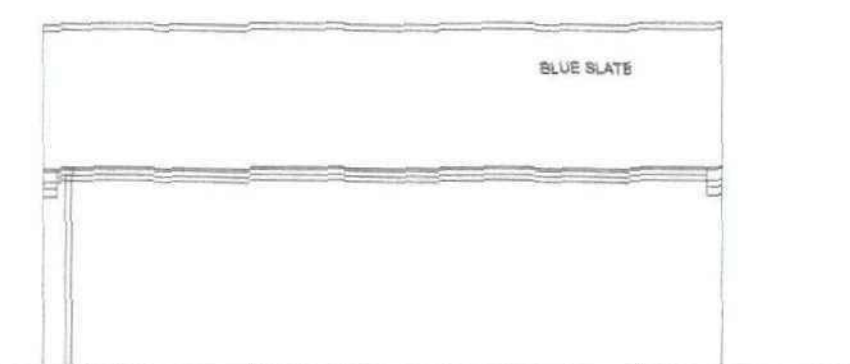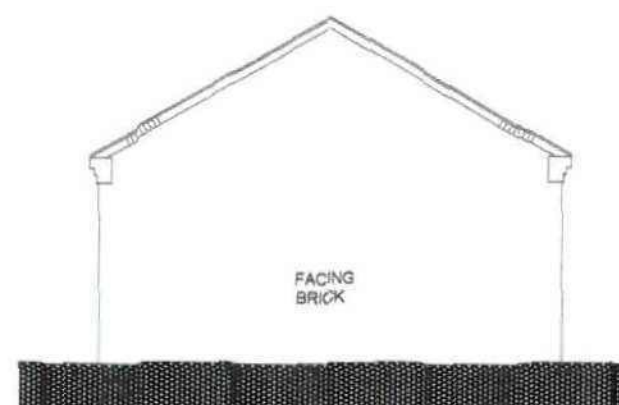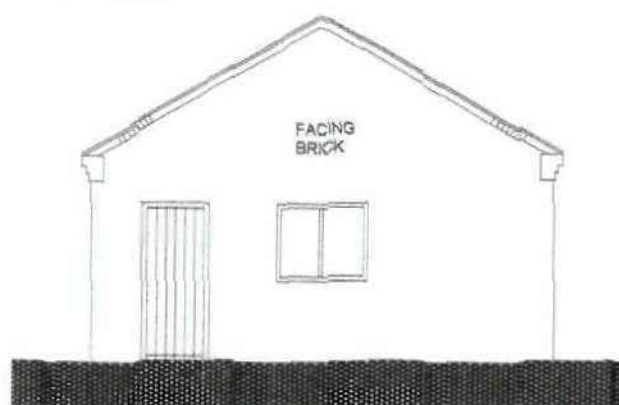

PLAN

NORTH ELEVATION

East-West Sectional Elevation

Domestic
Garage

PARKING

ACCESS

82

NOTES



Notes

No dimensions to be scaled from this drawing which is the property of the company. It is not to be used or disclosed in any way except as authorised by the company. The client is responsible for providing architect with correct site boundary, overhead obstructions and any easements or easements relating to the site. Architect will assume site boundaries as clearly defined unless otherwise informed by client. No work to be carried out without planning permission, until all pre start planning conditions have been discharged and until a building regulations application has been submitted. Any work carried out before building regulations approval has been granted will be at client's own risk. Any building within 1m of a neighbouring home's foundations may require you to notify the owner of that property of your intentions at least one month before you start work. Work to an existing party wall requires you to give at least two months notice of your intentions. If consent to carry out work cannot be reached procedures dealing with an dispute should be followed (the party wall act 1996).

IT IS THE RESPONSIBILITY OF THE CONTRACTOR TO NOTIFY THE ARCHITECT OF ANY DISCREPANCIES ON THE DRAWING PRIOR TO CONSTRUCTION. ALL DIMENSIONS TO BE CHECKED ON SITE IF IN DOUBT ASK

revisions

A 20/4/12

title: PLAN/SECTION/ELEVATION

project: DOMESTIC GARAGE
82 GRANGE LANE
CUNDY CROSS
BARNESLEY
S71 5QQ.

for: Mr. M. Greenwood
scale: 1:100 at A1/ 1:200 at A3
drawing no: 04A.

Andrew Bailey Architect
Glenview House
65 Lifford Road
Wombwell
Barnsley
T: 01226 122500
E: ABA@ARCHITECTS.CO.UK
W: WWW.AKBARCHITECTS.CO.UK

akb