




Produced 19.05.2009 from the Ordnance Survey National Geographic Database and incorporating surveyed revision available at this date. © Crown Copyright 2009.

Reproduction in whole or part is prohibited without the prior permission of Ordnance Survey.

Ordnance Survey, the OS Symbol and OS Sitemap are registered trademarks of Ordnance Survey, the national mapping agency of Great Britain.

The representation of a road, track or path is no evidence of a right of way.

The representation of features as lines is no evidence of a property boundary.

 


Scale 1:1250

Supplied by: **Barnsley MBC**

Serial number: 00013800

Centre coordinates: 433109 410303.25

Further information can be found on the OS Sitemap Information leaflet or the Ordnance Survey web site: www.ordnancesurvey.co.uk

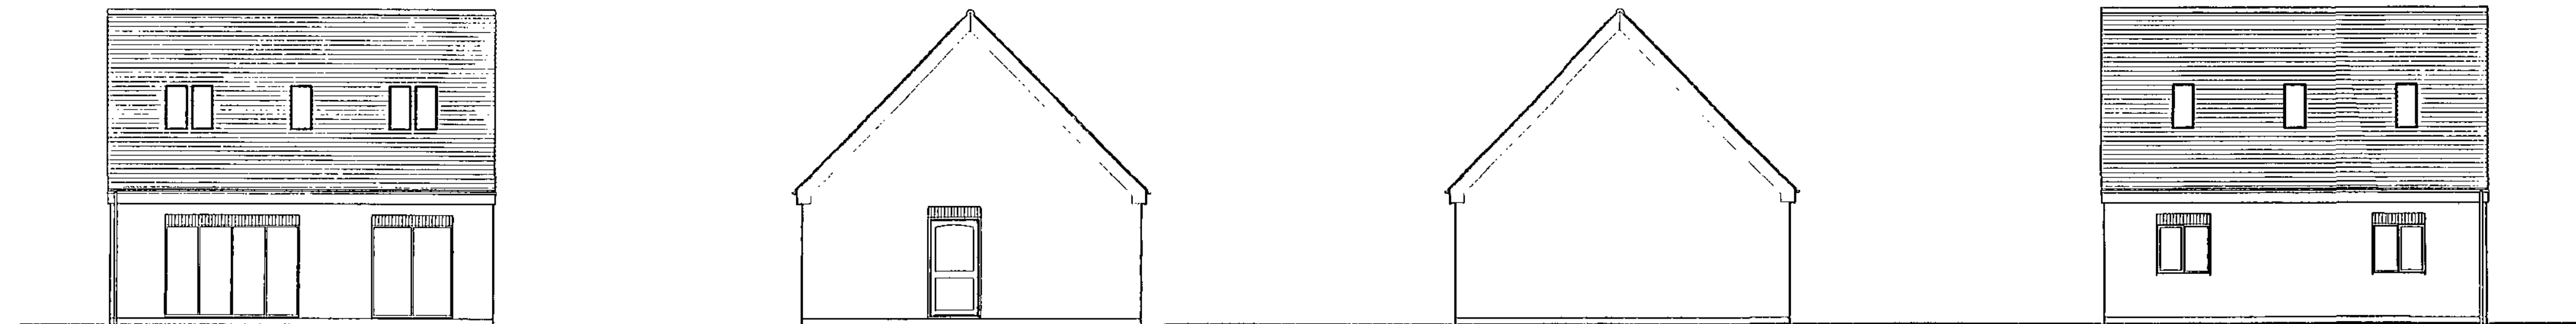

NORTH FACING ELEVATION

WEST FACING ELEVATION

EAST FACING ELEVATION


SOUTH FACING ELEVATION

NOTES


- 1) Do not scale this drawing
- 2) External walls are to be in handmade facing brick laid in 1:3 sand:cement mortar.
- 3) Roof covering is to be in either natural slate or fibre cement .
- 4) All rainwater gutters are to be black UPVC on rise and fall supports. All rainwater downpipes are to be 65mm square in white UPVC.
- 5) All external joinery (windows and doors) are to be in hardwood timber. Windows are to be casement type. All doors and windows are to be double glazed with a low-E coating and incorporating an air gap of at least 16mm. U-value shall not be worse than 1.8 W/m²K.

3 JAN 2007


APPROVED TOWN PLANNING

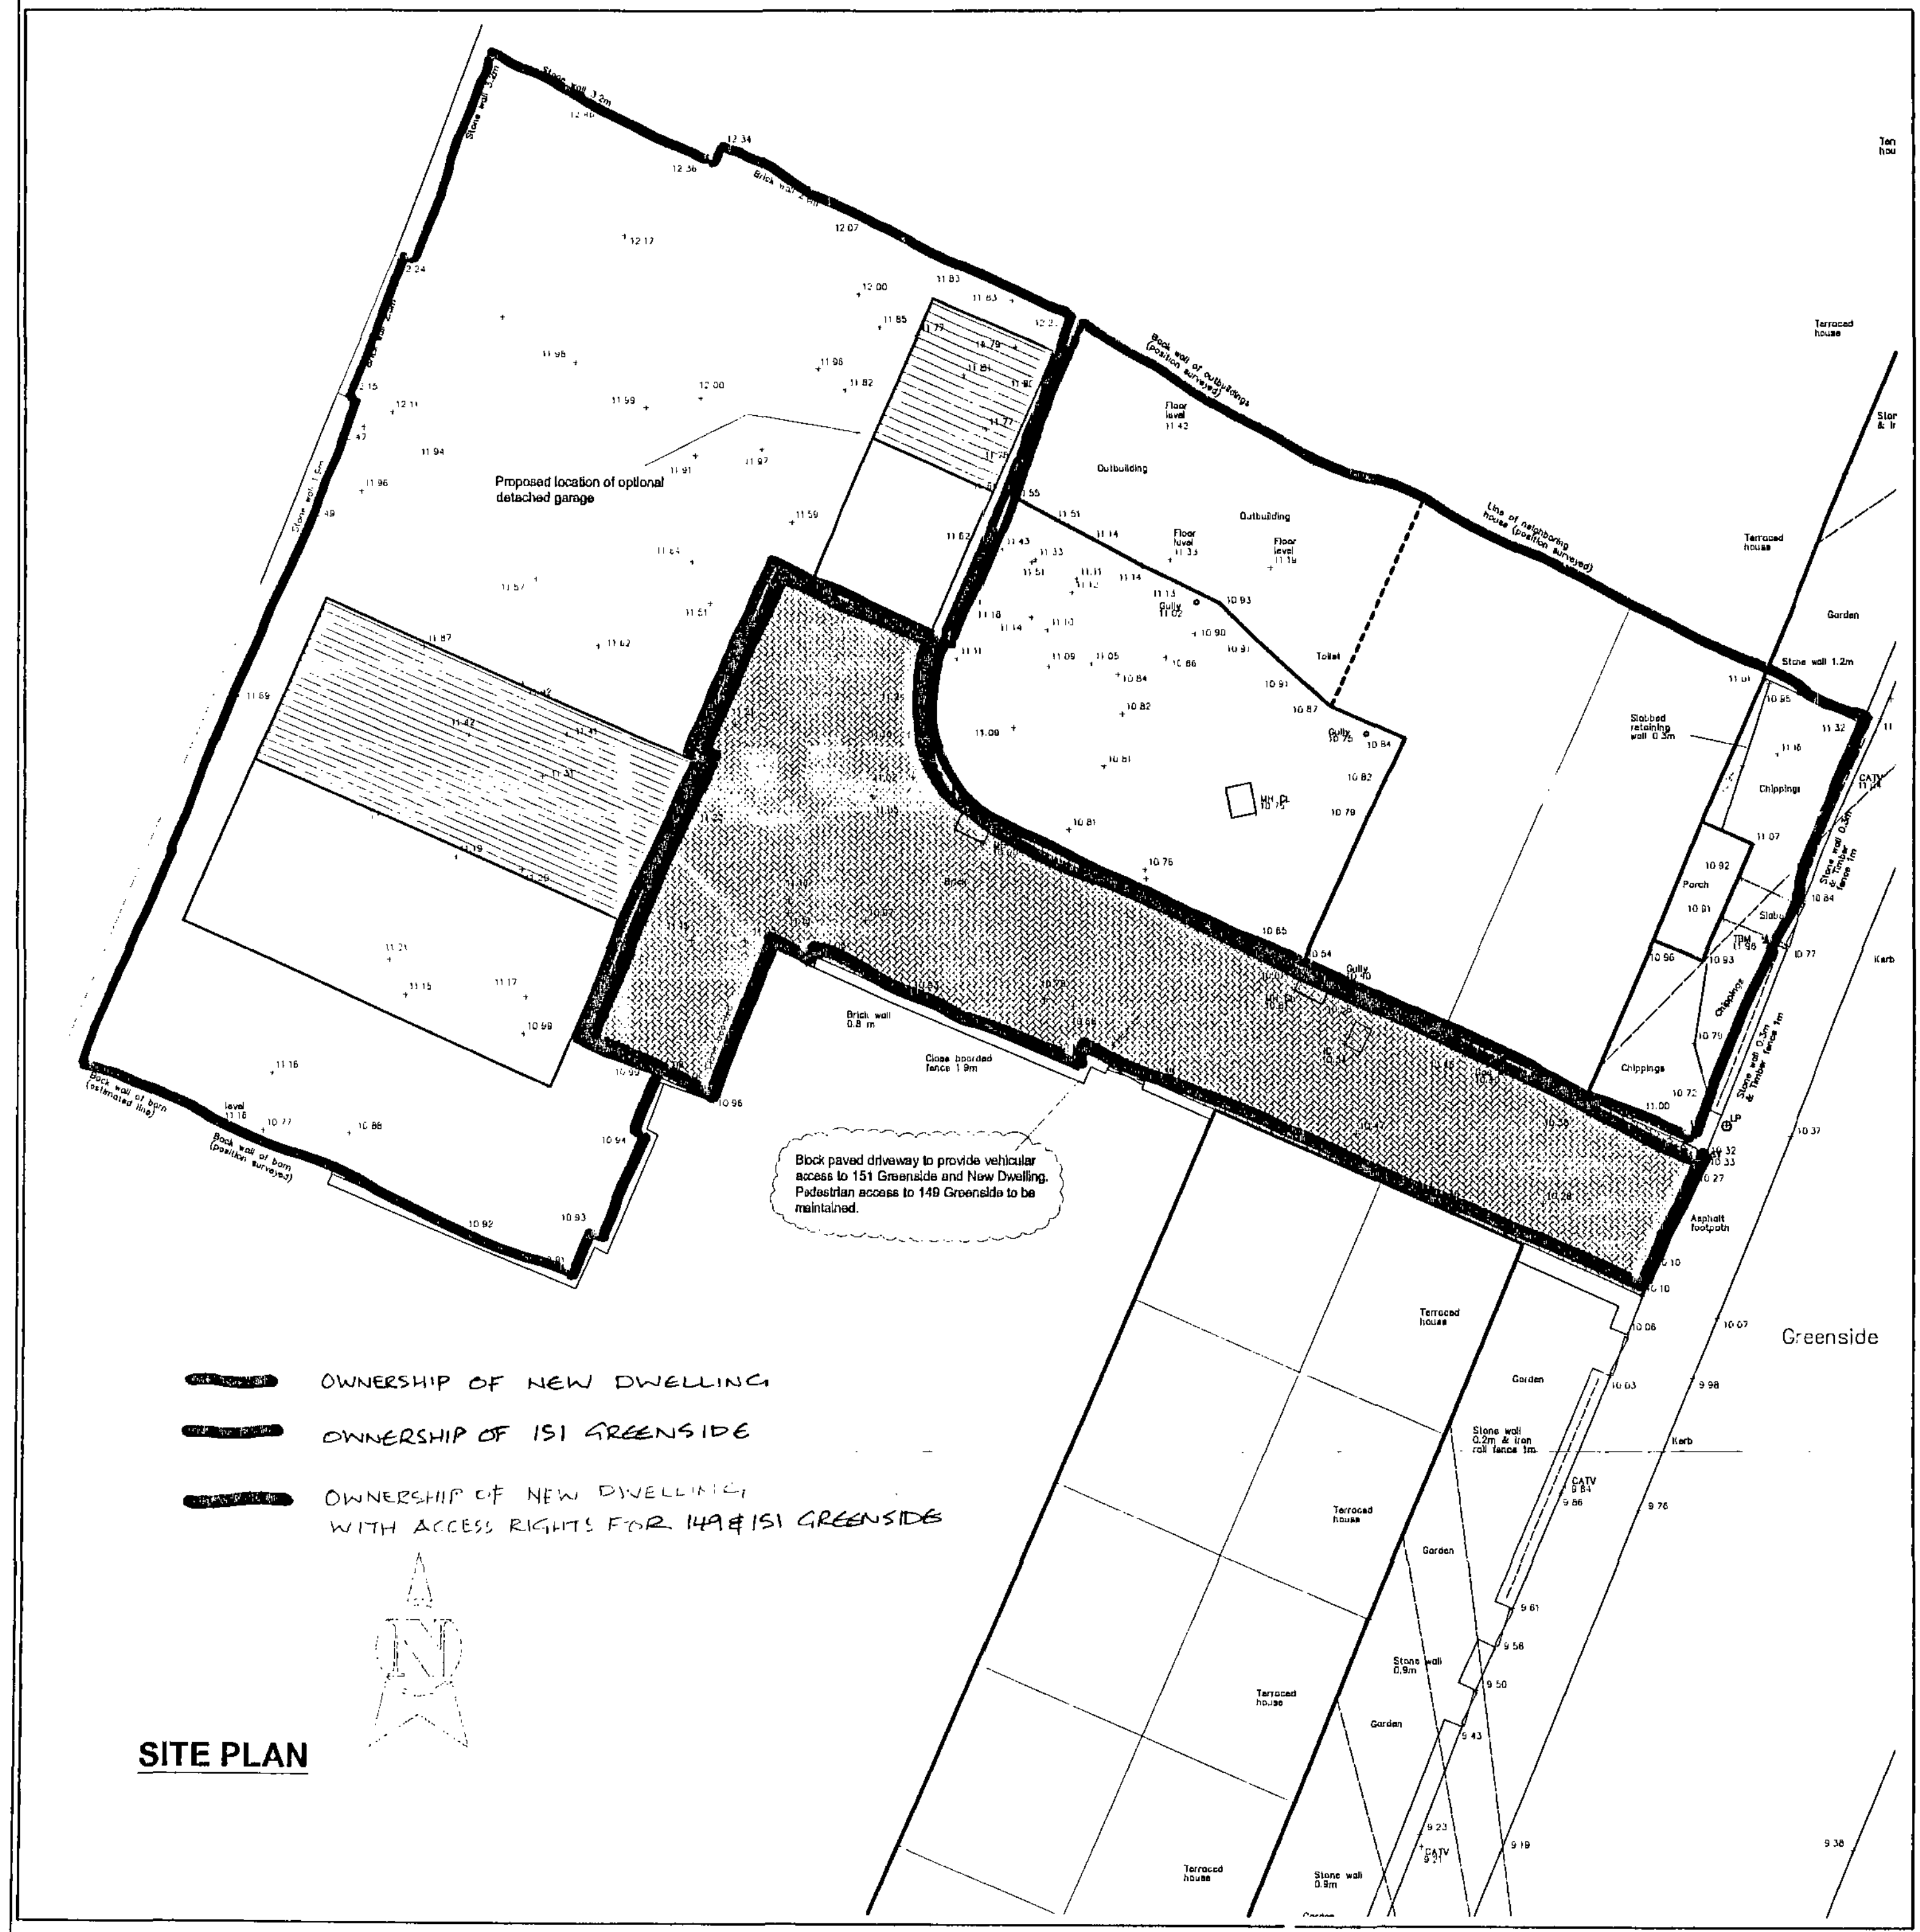


SITE PLAN

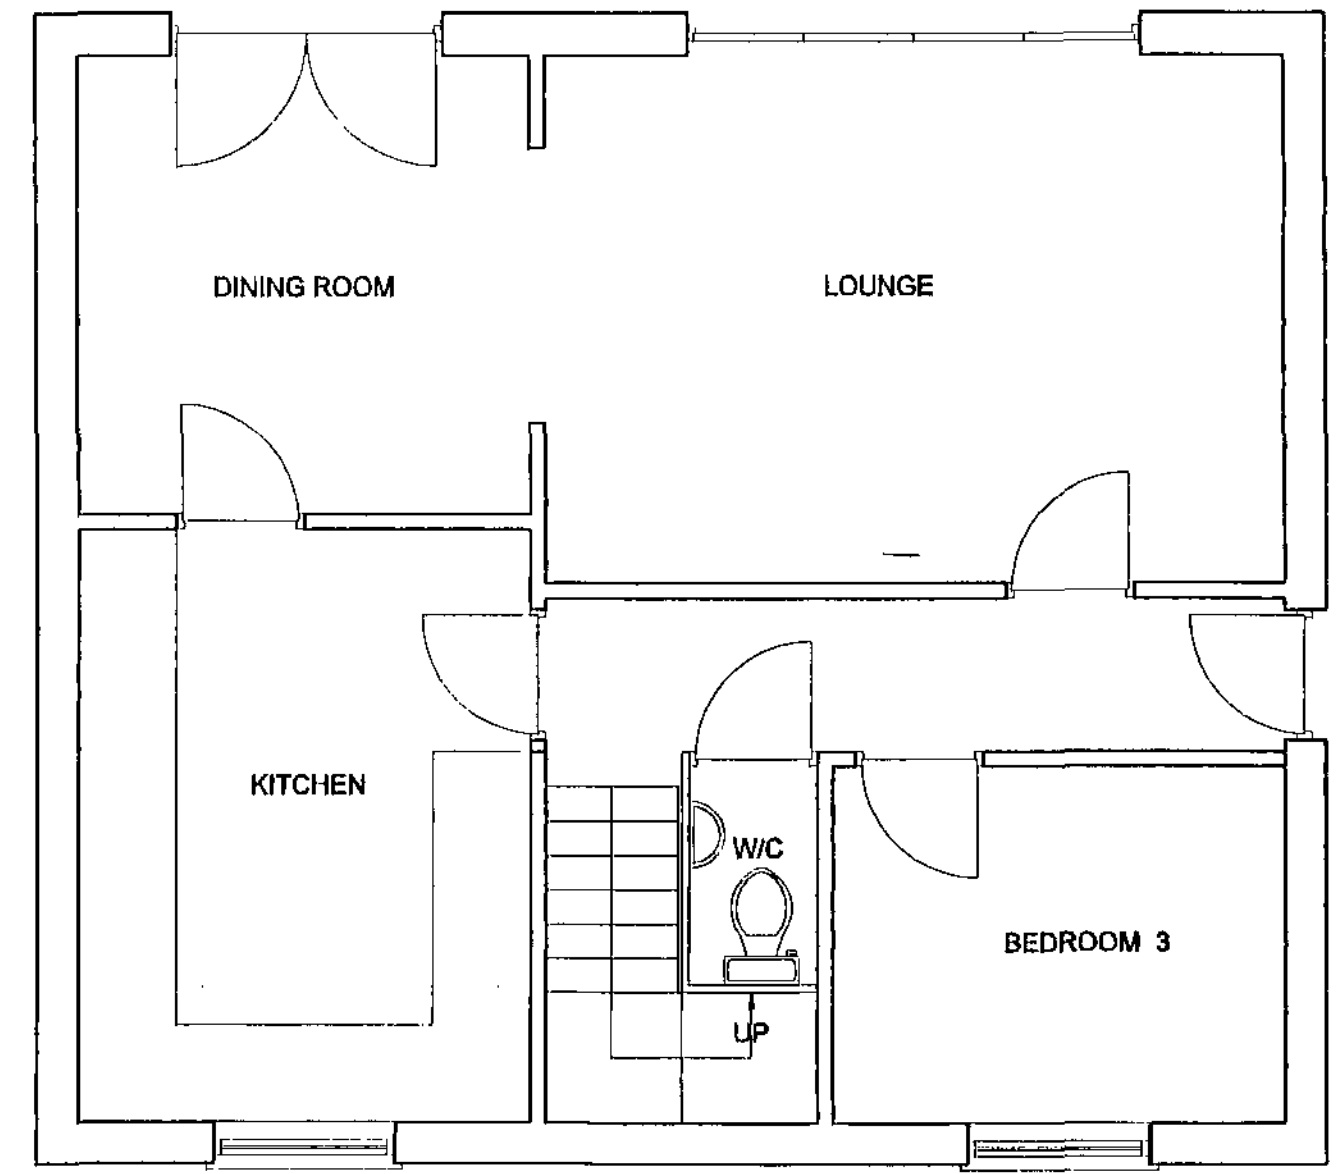

GROUND FLOOR PLAN

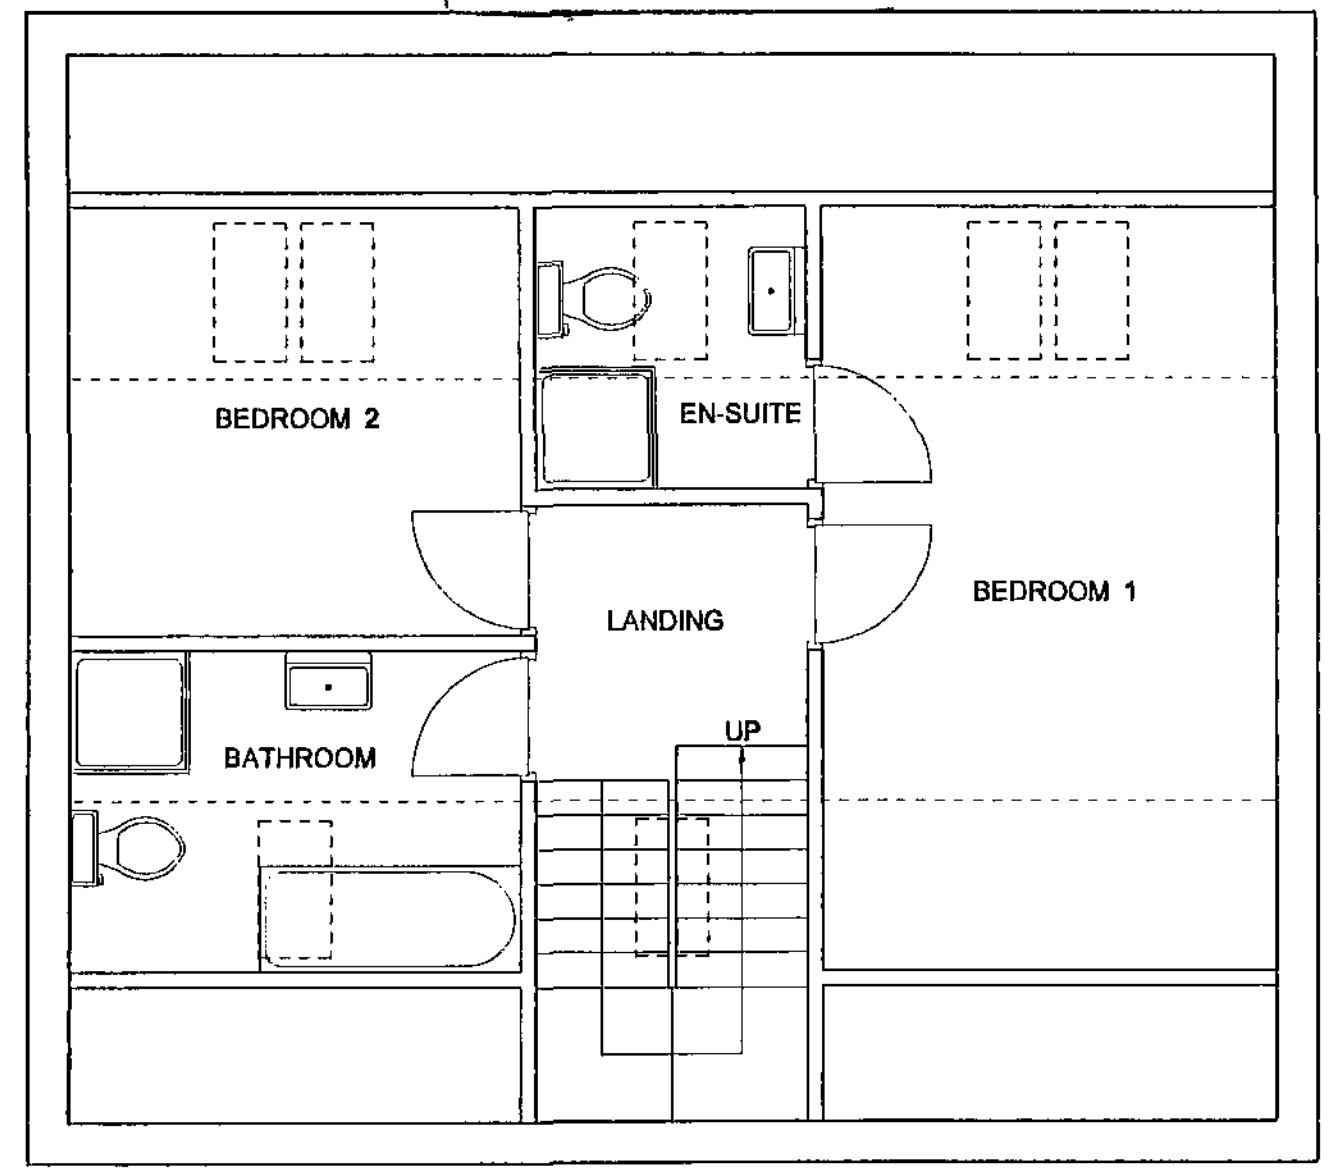

FIRST FLOOR PLAN

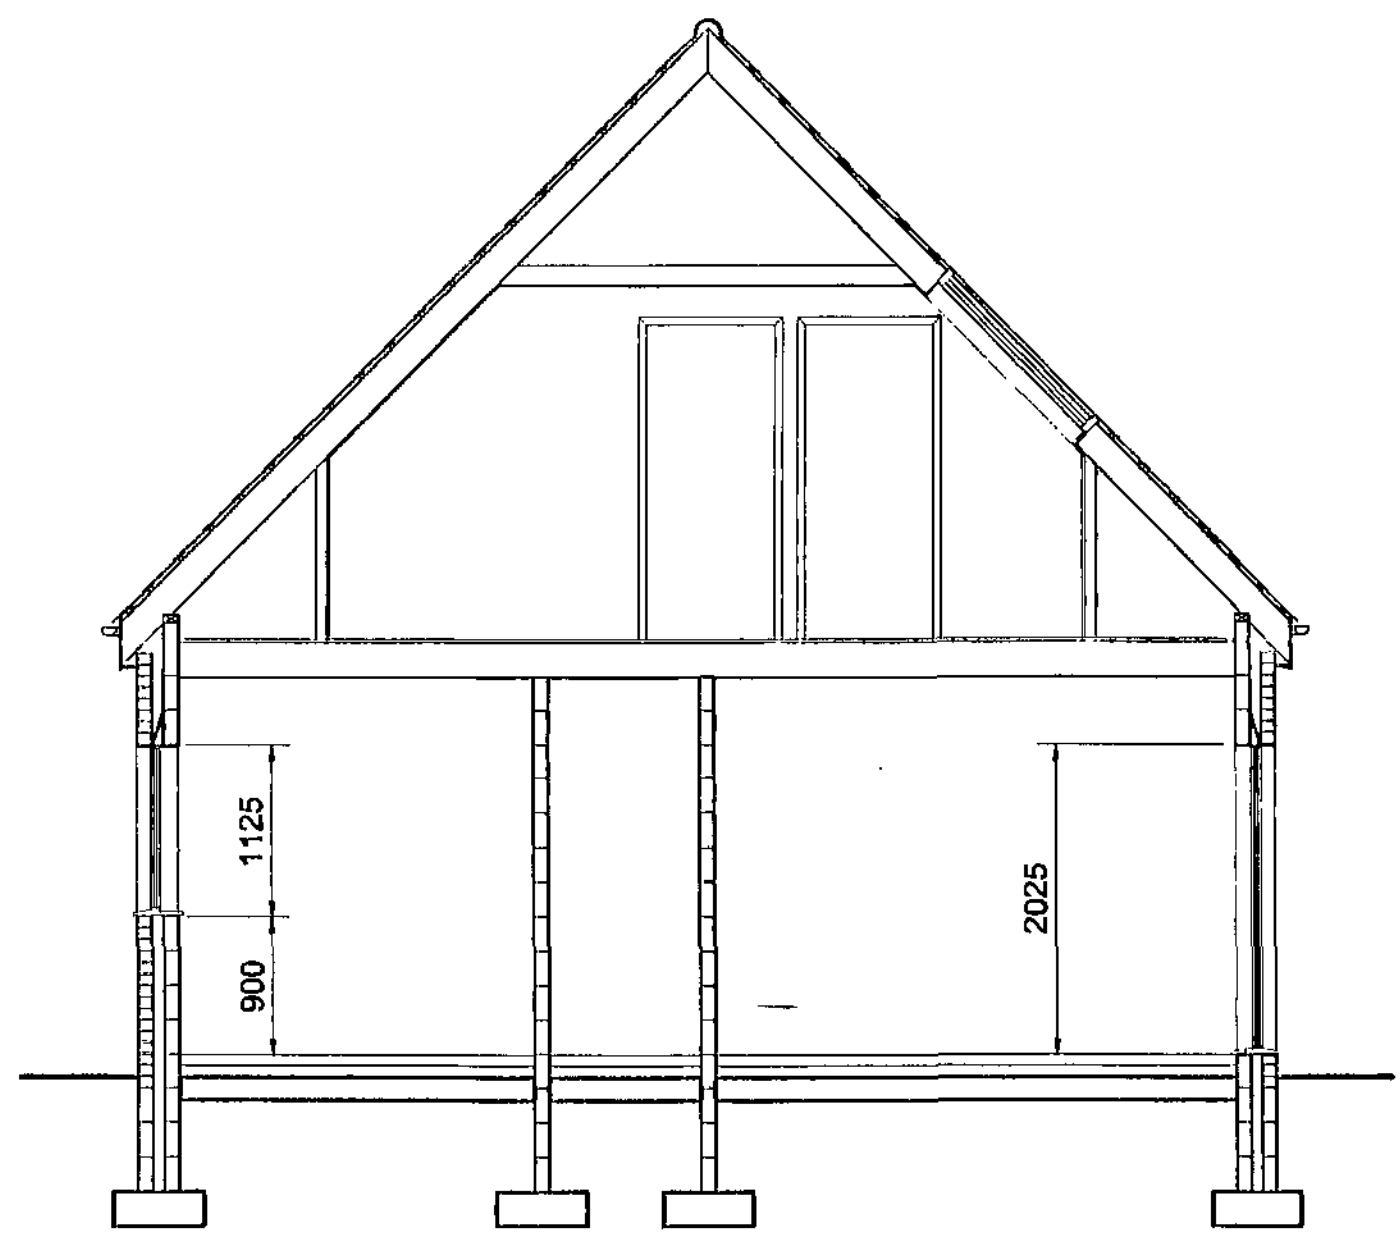

TYPICAL SECTION

Barnsley Metropolitan Borough Council
21 MAY 2009
Corporate Mail Room

20 DEC 2008

DATE	REVISIONS	INIT.
	Title 151 Greenside, Mapplewell, Barnsley Proposed bungalow to rear of property.	
	Client Mr and Mrs Armstrong 151 Greenside, Mapplewell, Barnsley	
	Drawn by A. Rubino	
	Date Feb 2006	
	Scale 1:100 & 1:50	
	Drq. No. 05-103-02	

THIS IS A TEMPLATE DRAWING
DO NOT REVISE BY HAND.

NOTES :-

1. North is approximately scaled.
2. Co-ords are arbitrary.
Stn A E 1000.000m N 2000.000m
3. Levels relate to Arbitrary Datum
Stn A Elevation 10.000m.

REVISIONS

Barnsley Metropolitan
Borough Council
1 MAY 2005
Corporate Mail Room

DESIGN OFFICE

TITLE

Greenside
Record of Survey
Staincross

DRAWN BY

G.J.C.

DESIGNED BY

G.J.C.

CHECKED BY

T.R.

APPROVED BY

T.R.

DATE

26 March 2005

SCALE

1:100

ORG. NO.

1

REVISION

N2020

N2000

N1500

N1500