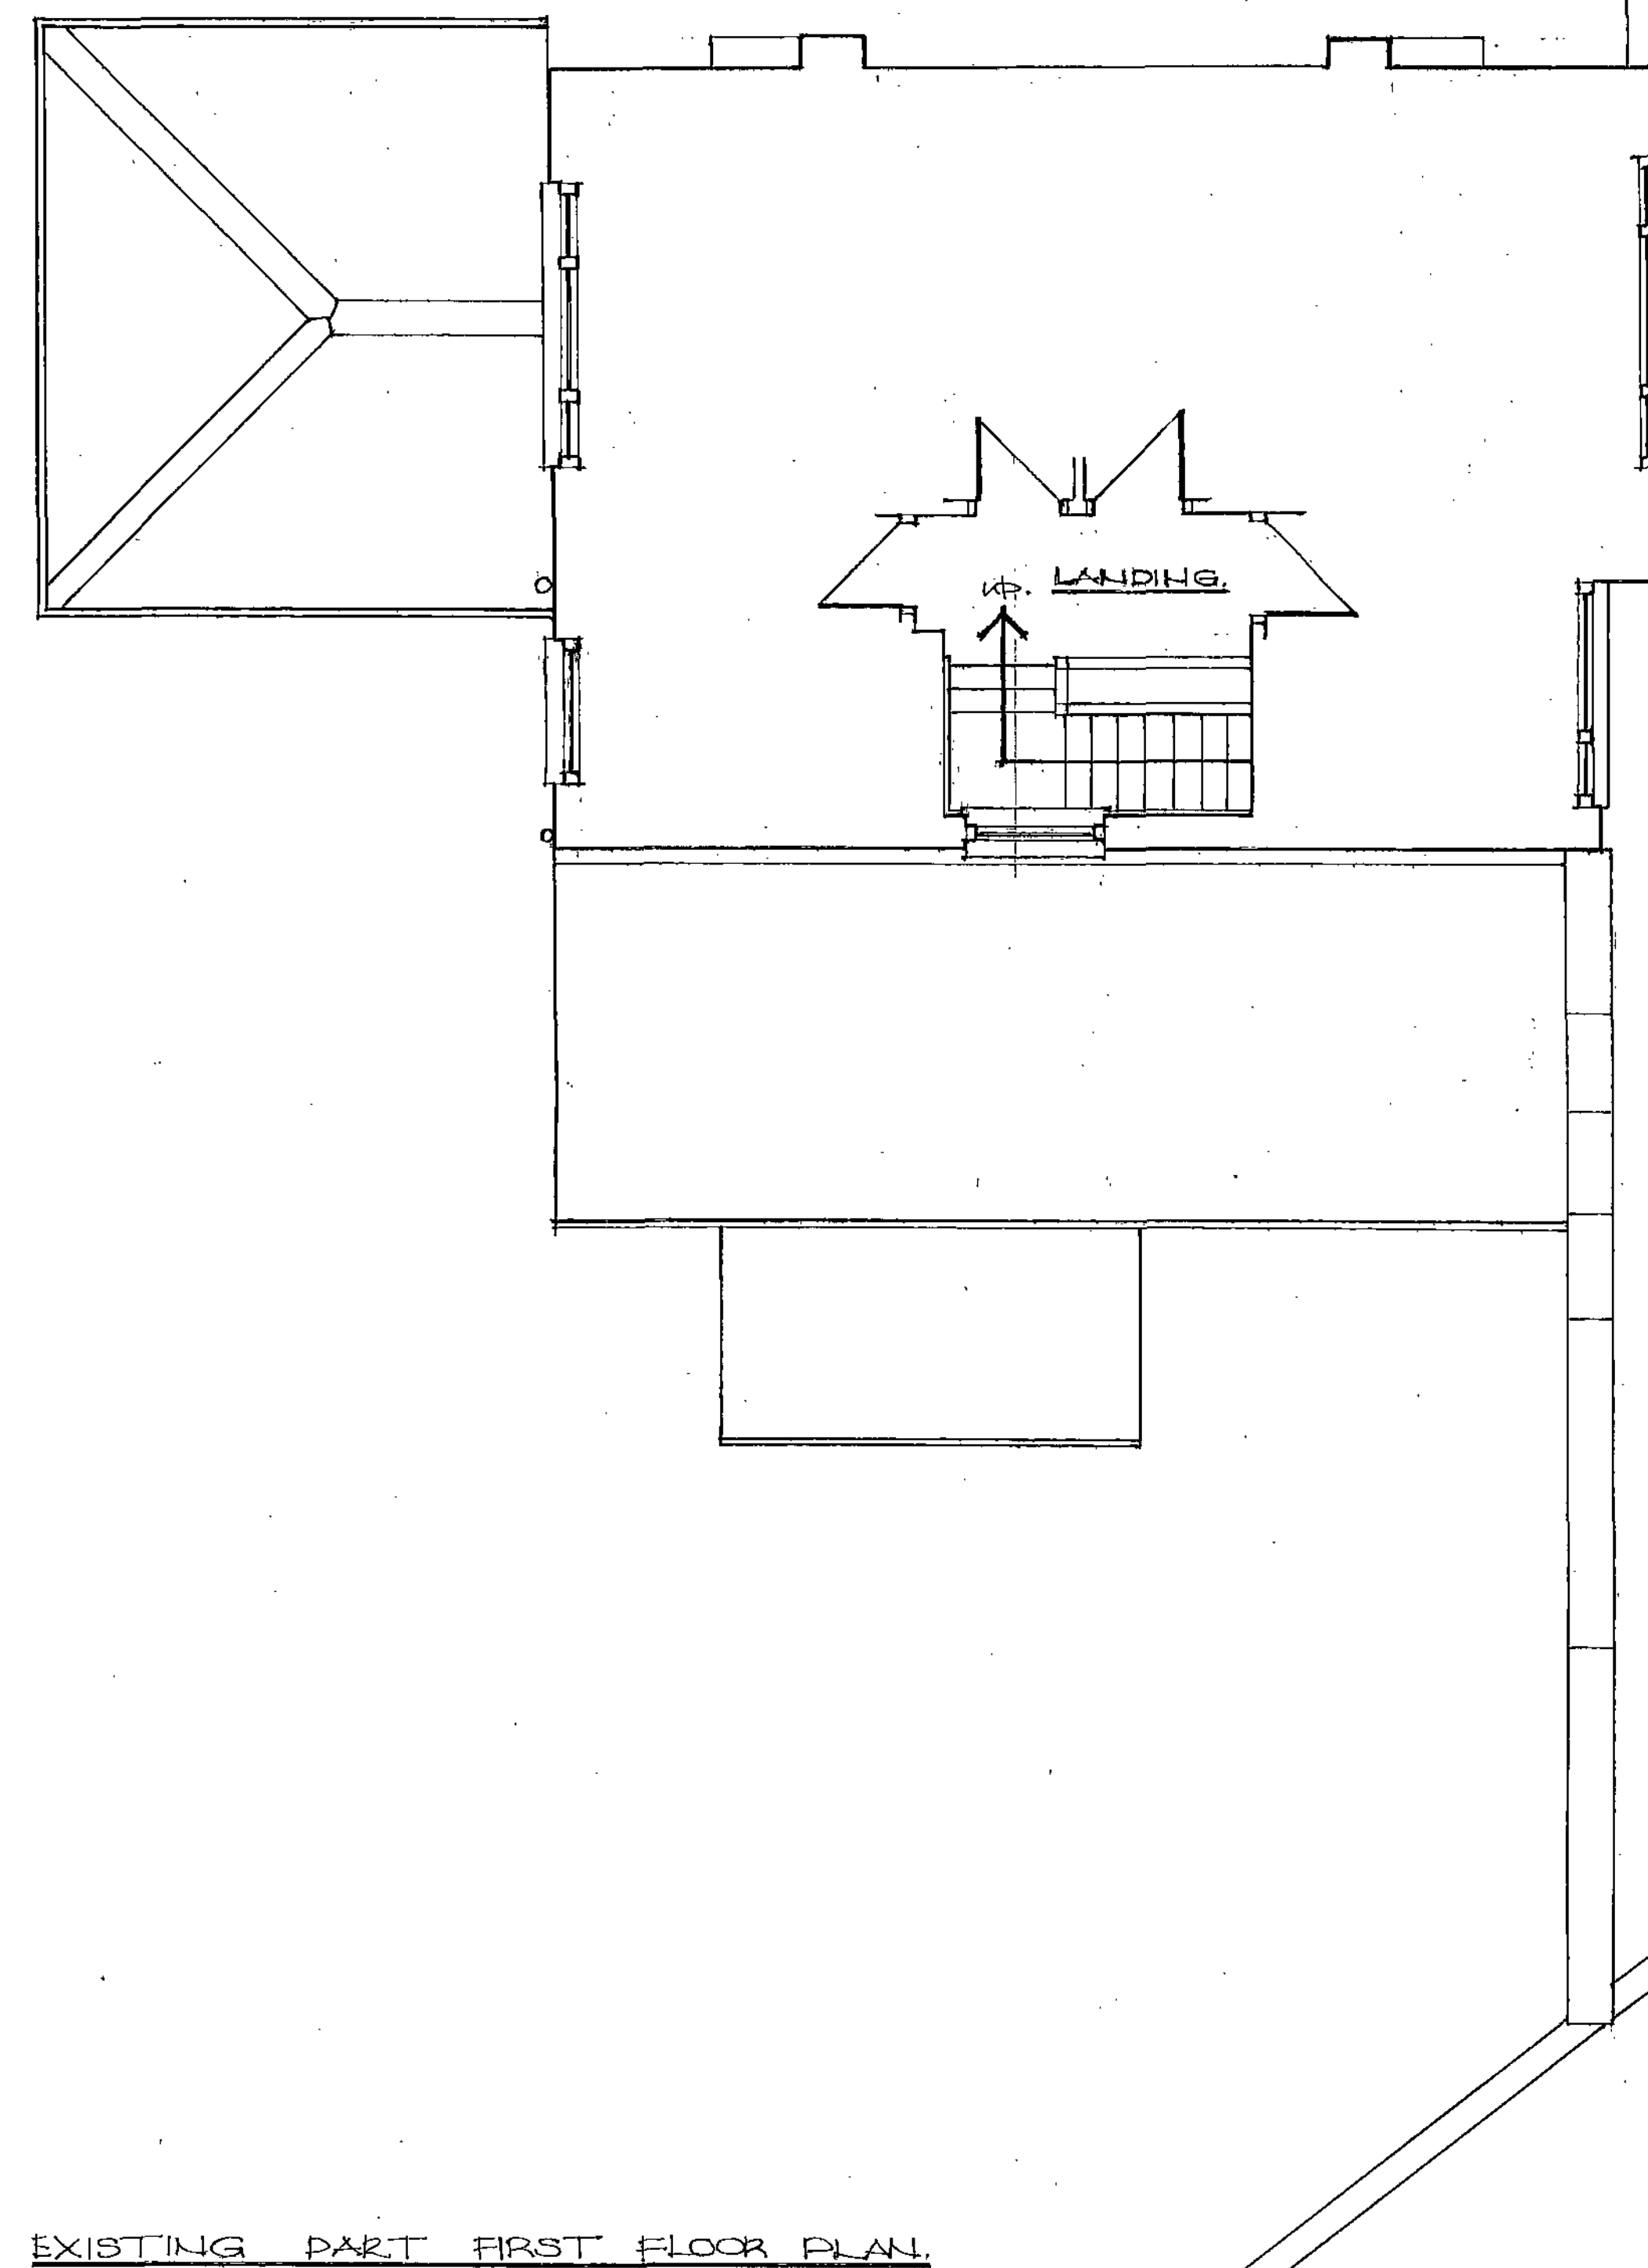
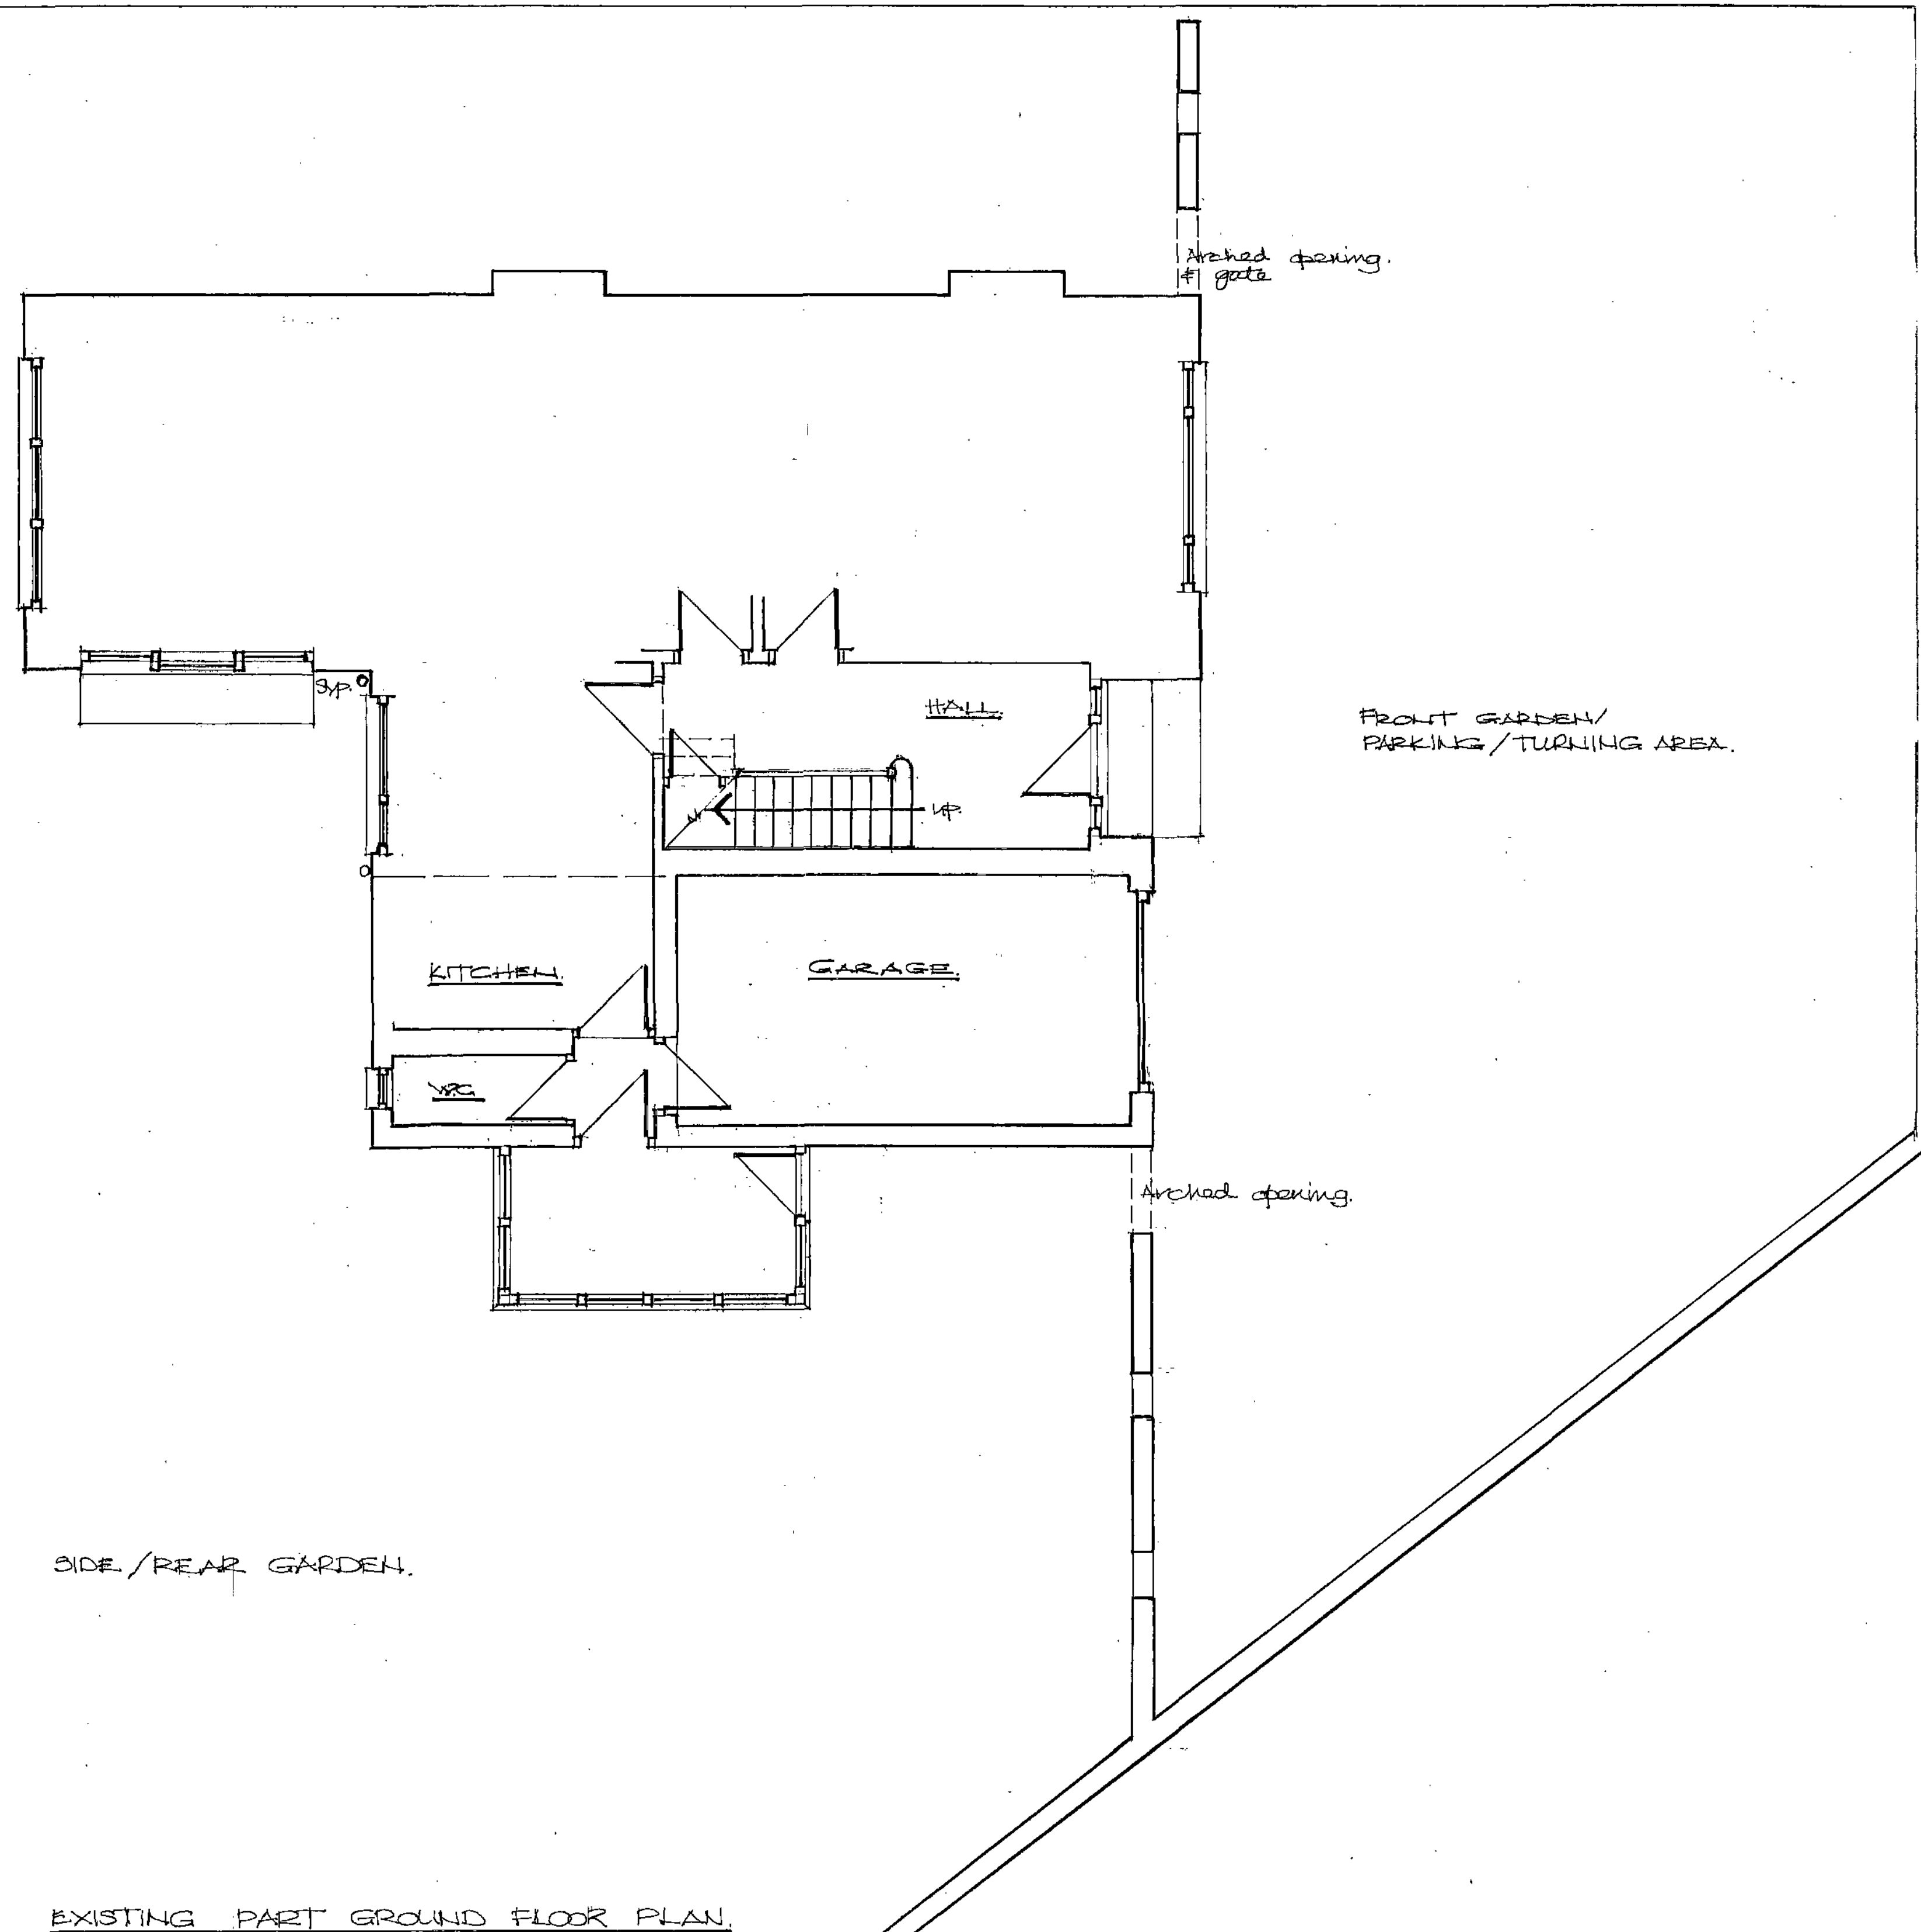


Hyle Design: architect / designer




50, Church Street, Brierley, Nr. Barnsley, South Yorkshire. S72 9HT
Fax / Telephone No: 01226 713427

HEATHERBANK 150209

REVISIONS

Ref:	Description	Date	Ref:	Description	Date

Client	MR. S. WHITE.	Drawn	JST	Date	JUNE '11
Project	EXTENSION TO NO 118, KERESFORTH HILL RD., BARNLEY, S70 6RG.	Checked		Scale	1:50.
Title	EXISTING PART GROUND & 1ST FLOOR PLANS.	Project Ref.	SWR/B.	Drawing No.	1.

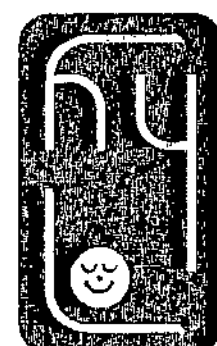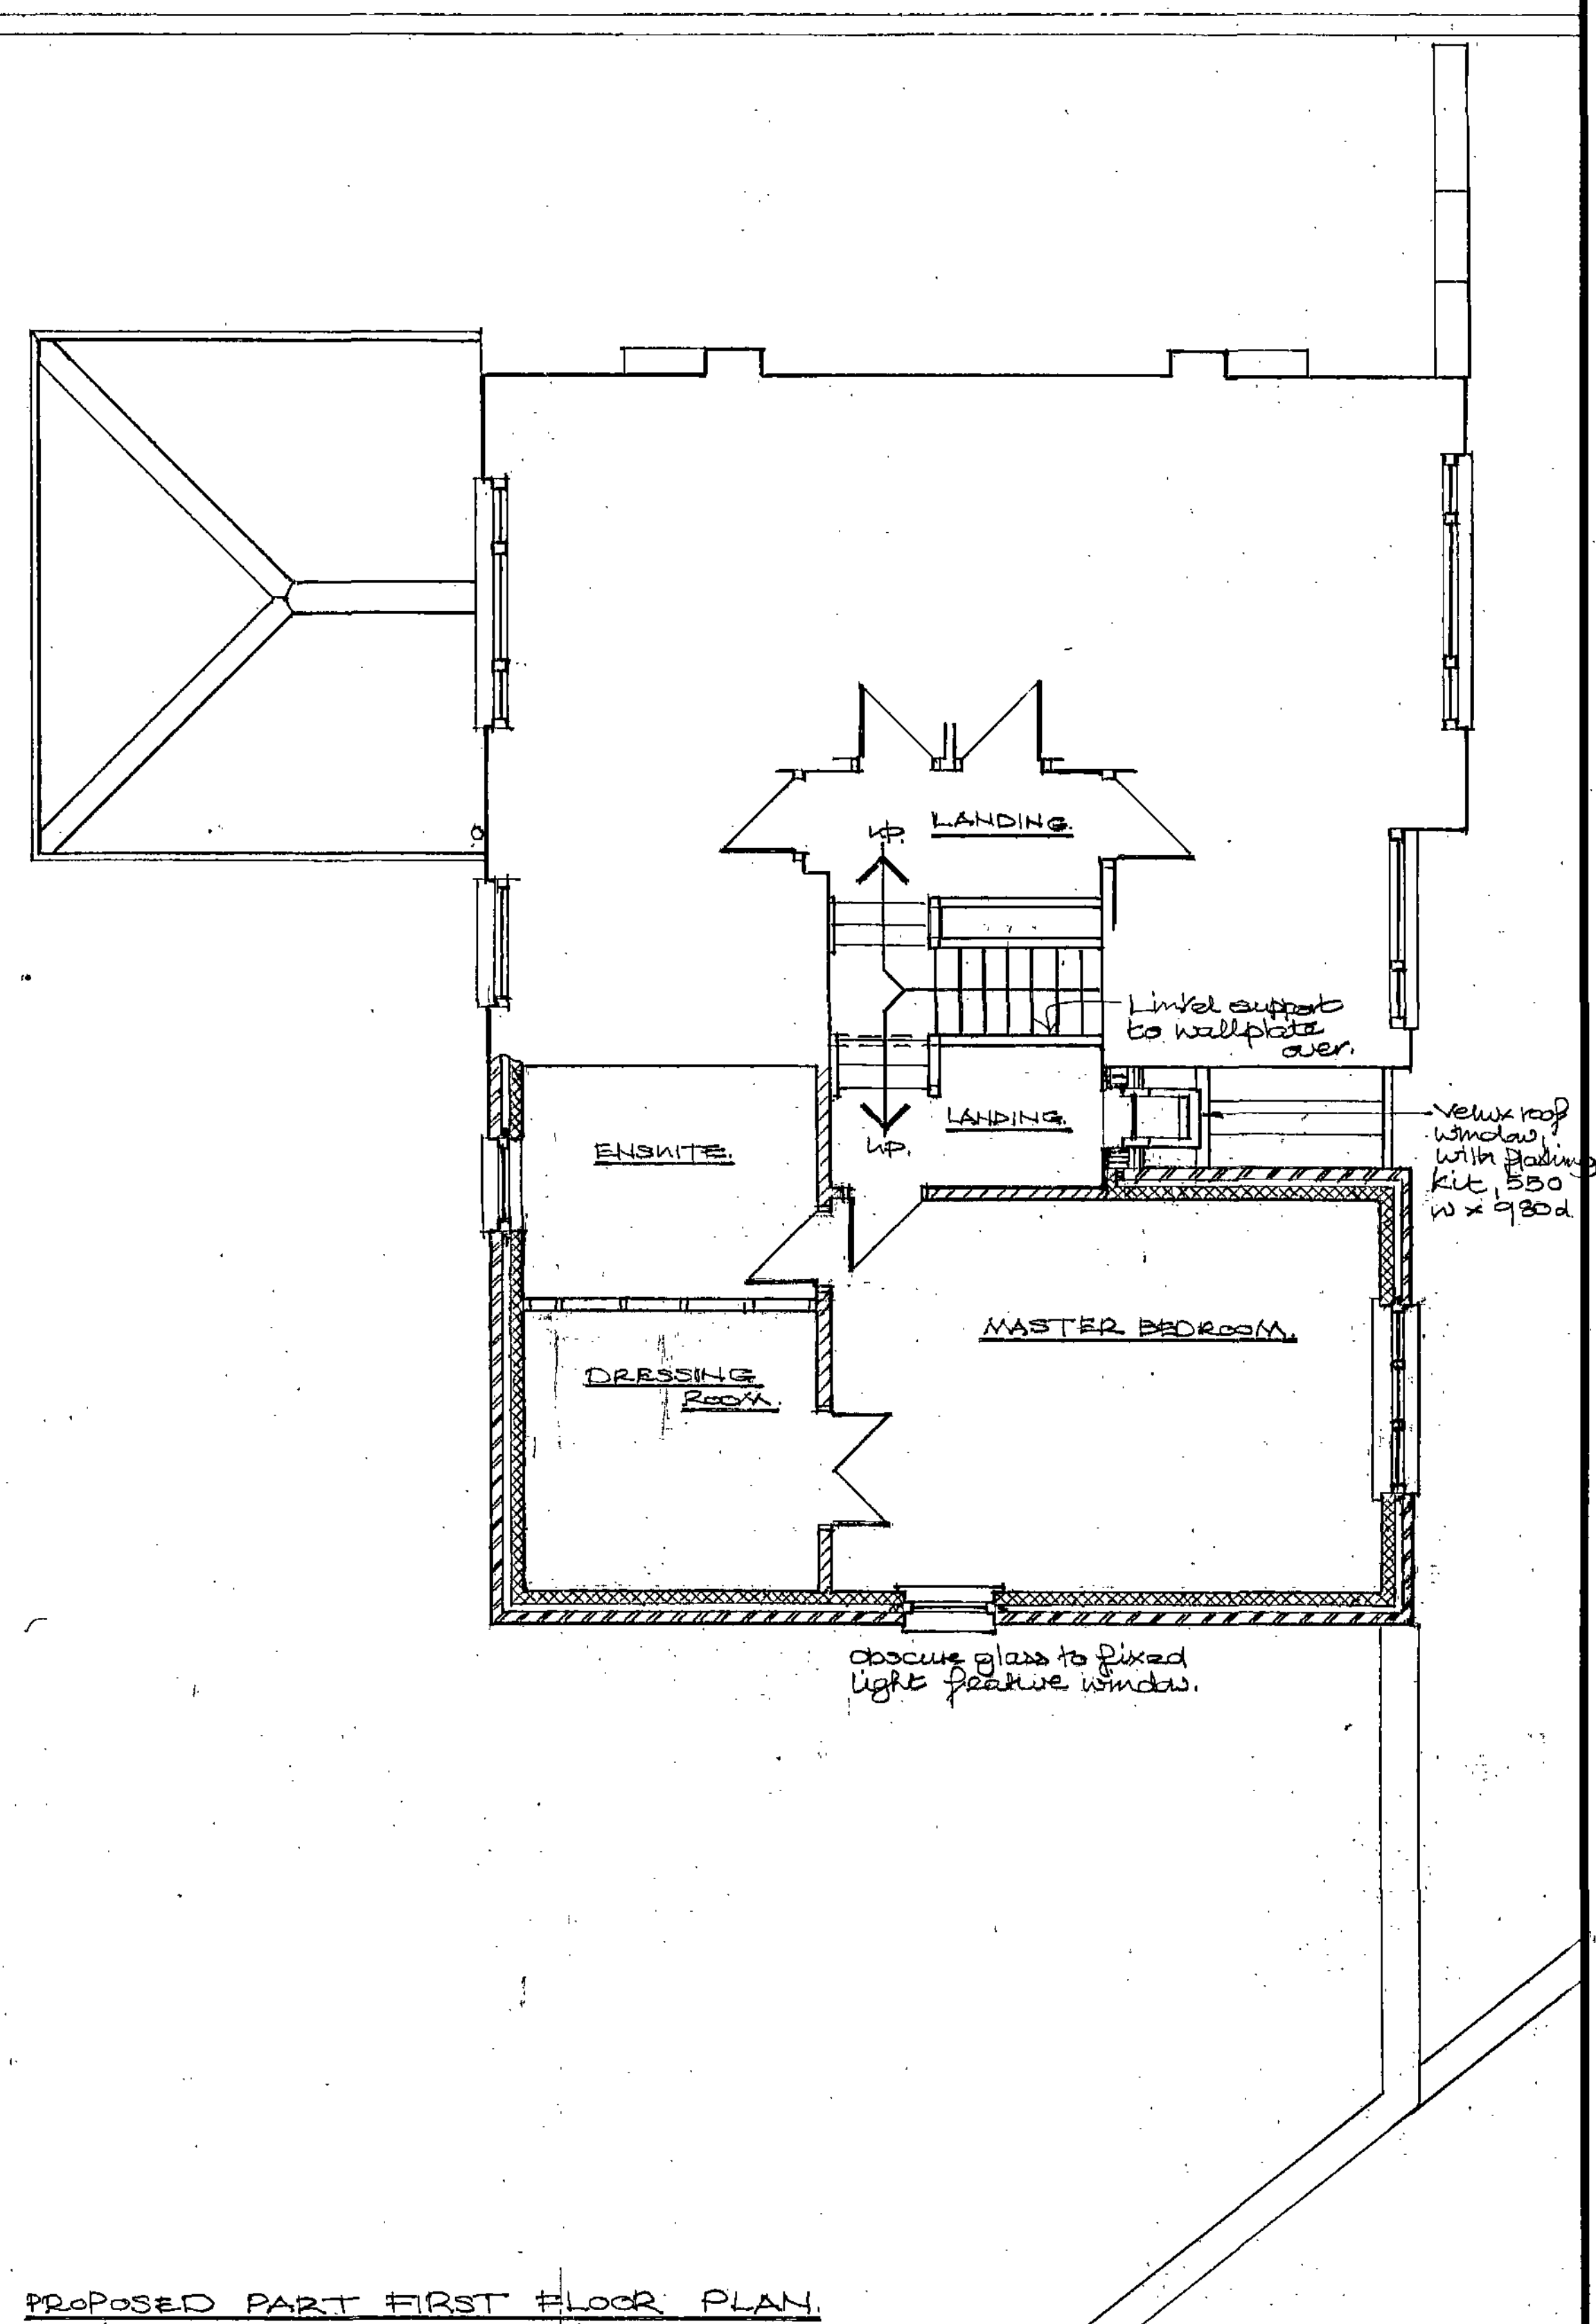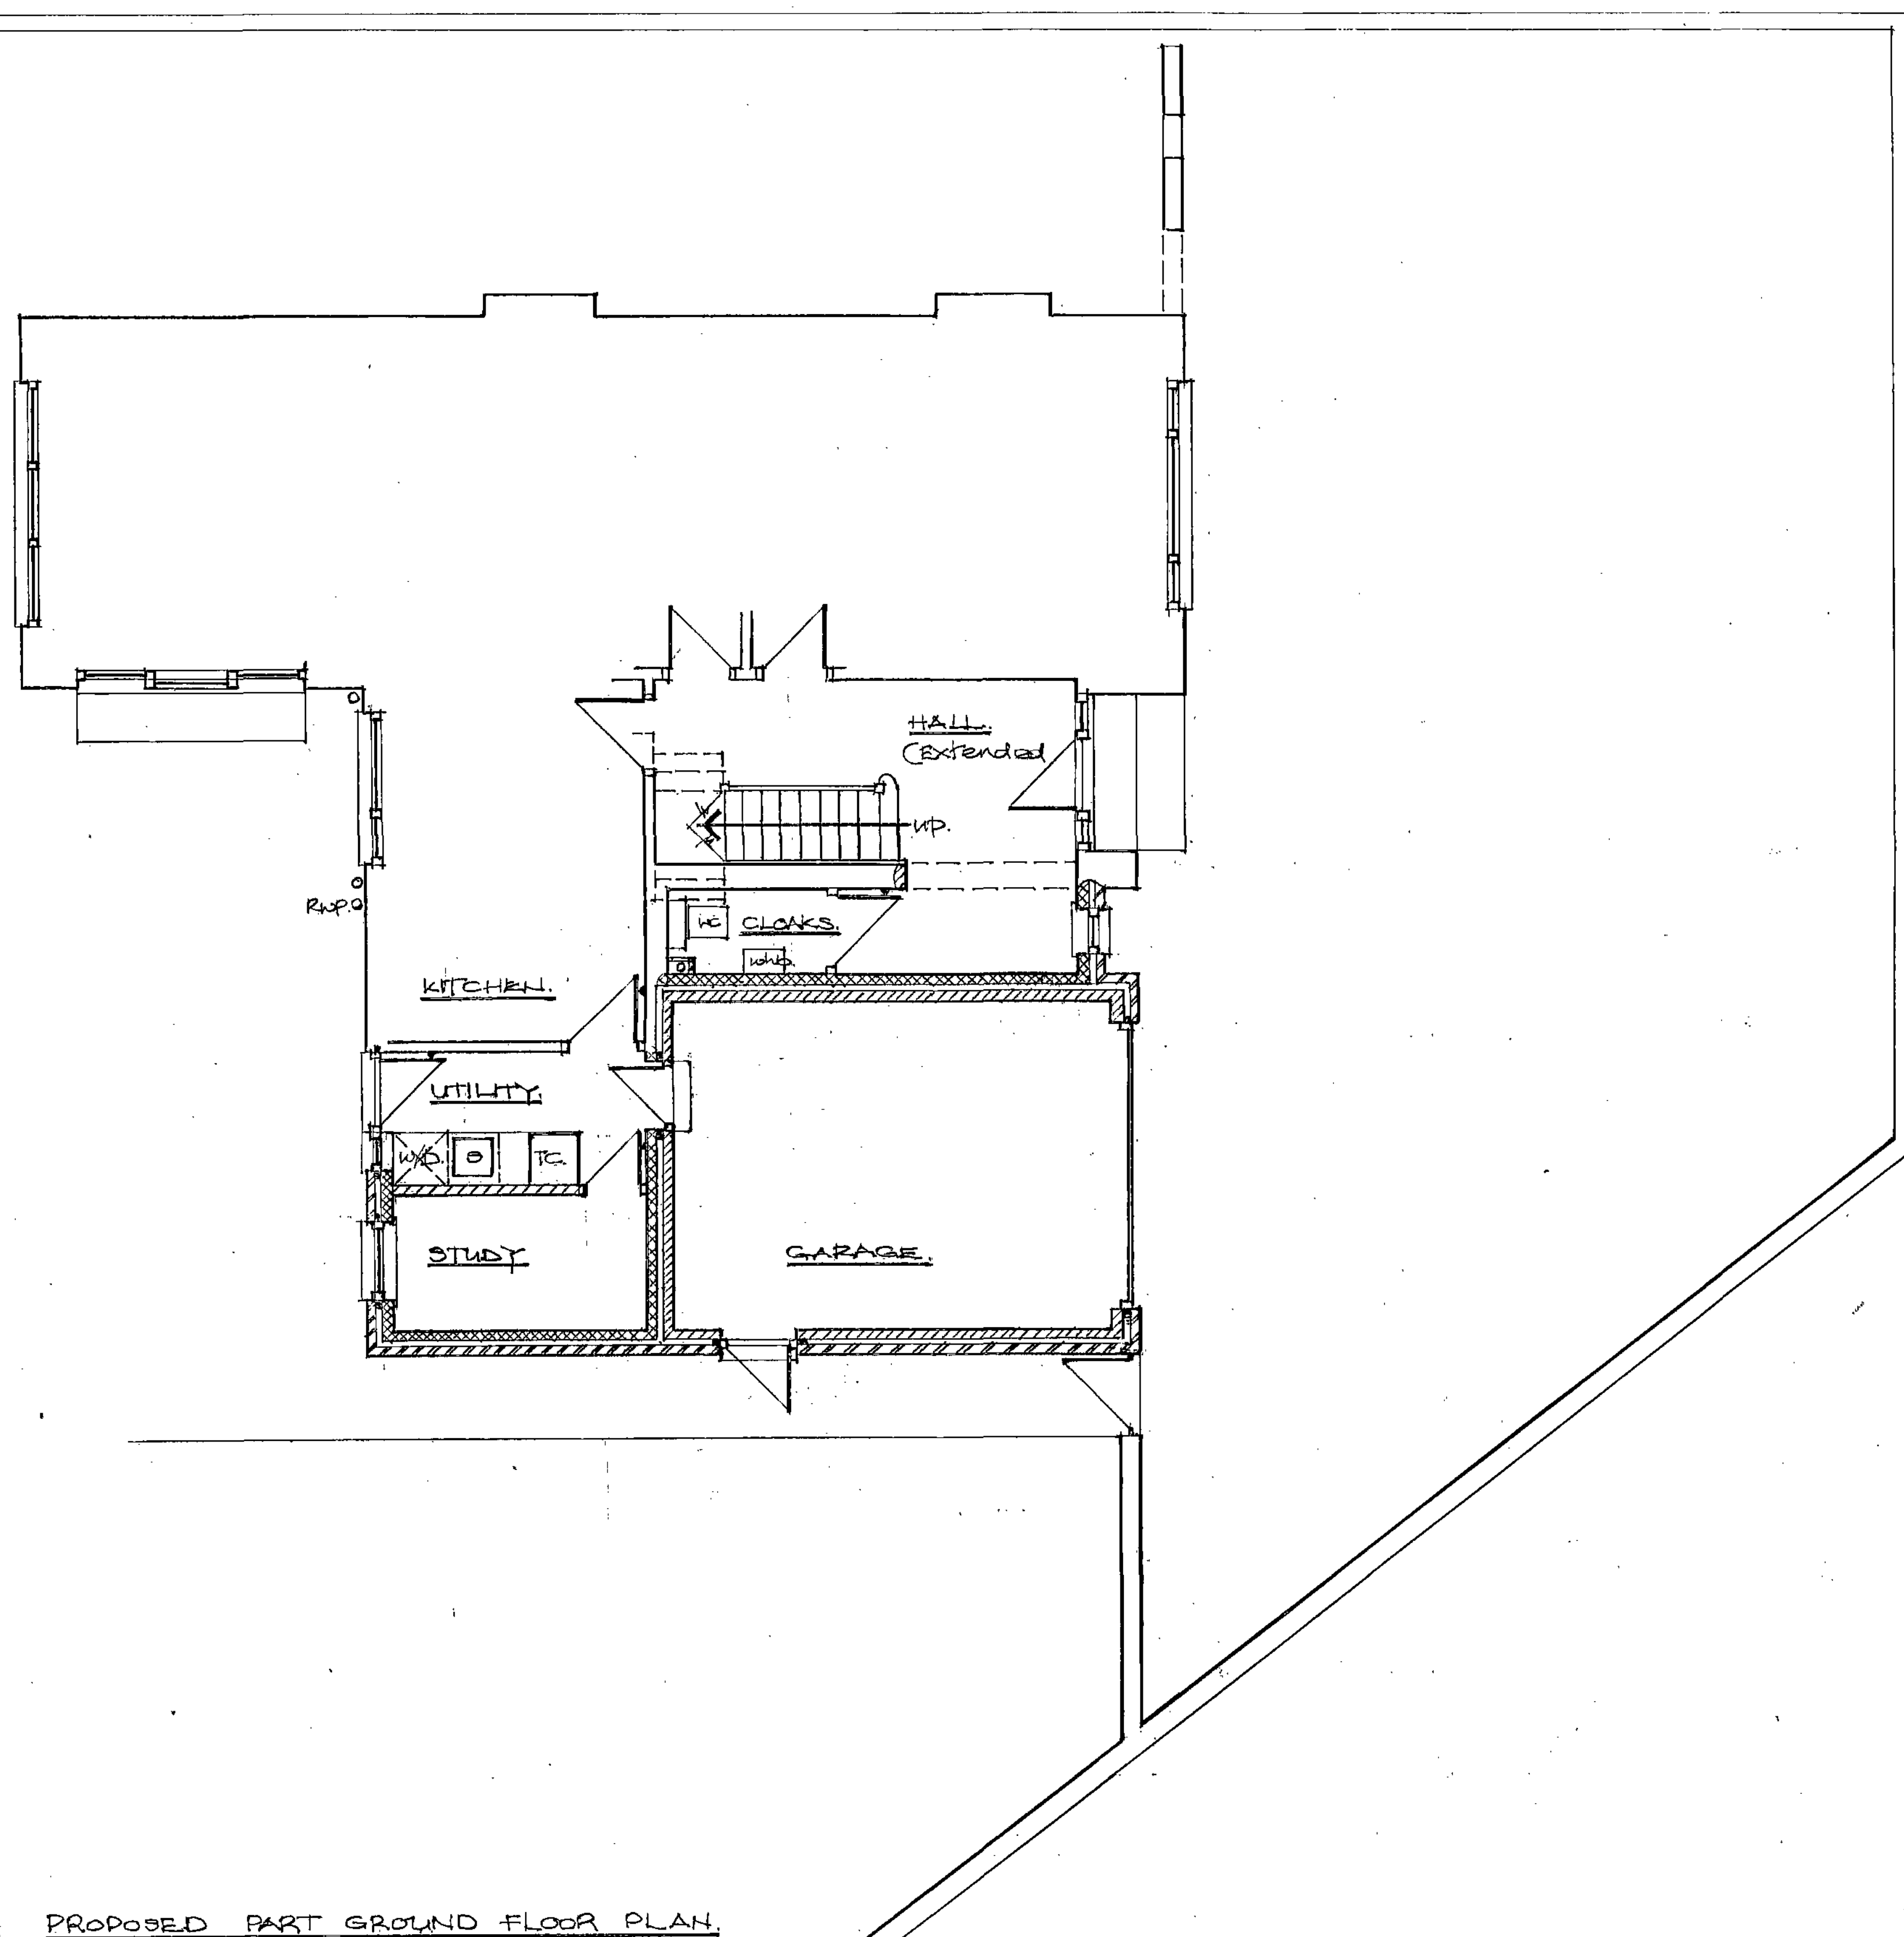

Hyle Design: architect / designer

50, Church Street, Brierley, Nr. Barnsley, South Yorkshire. S72 9HT
Fax / Telephone No: 01226 713427

HEATHERBANK H038

REVISIONS

Ref.	Description	Date	Ref.	Description	Date
1.	width of extension reduced as LPA comments	2.10.11			

Client **MR. S. WHITE**

Project **EXTENSION TO NO. 118, KERESFORTH HILL RD., BARNLEY, S70 6PG.**

Title **PROPOSED PART GROUND & 1ST. FLOOR PLANS.**

Drawn **JST** Date **JUNE 11**


Checked **JST** Scale **1:50**

Project Ref. **SW/B**



Drawing No. **3/A**



EXISTING REAR ELEVATION.

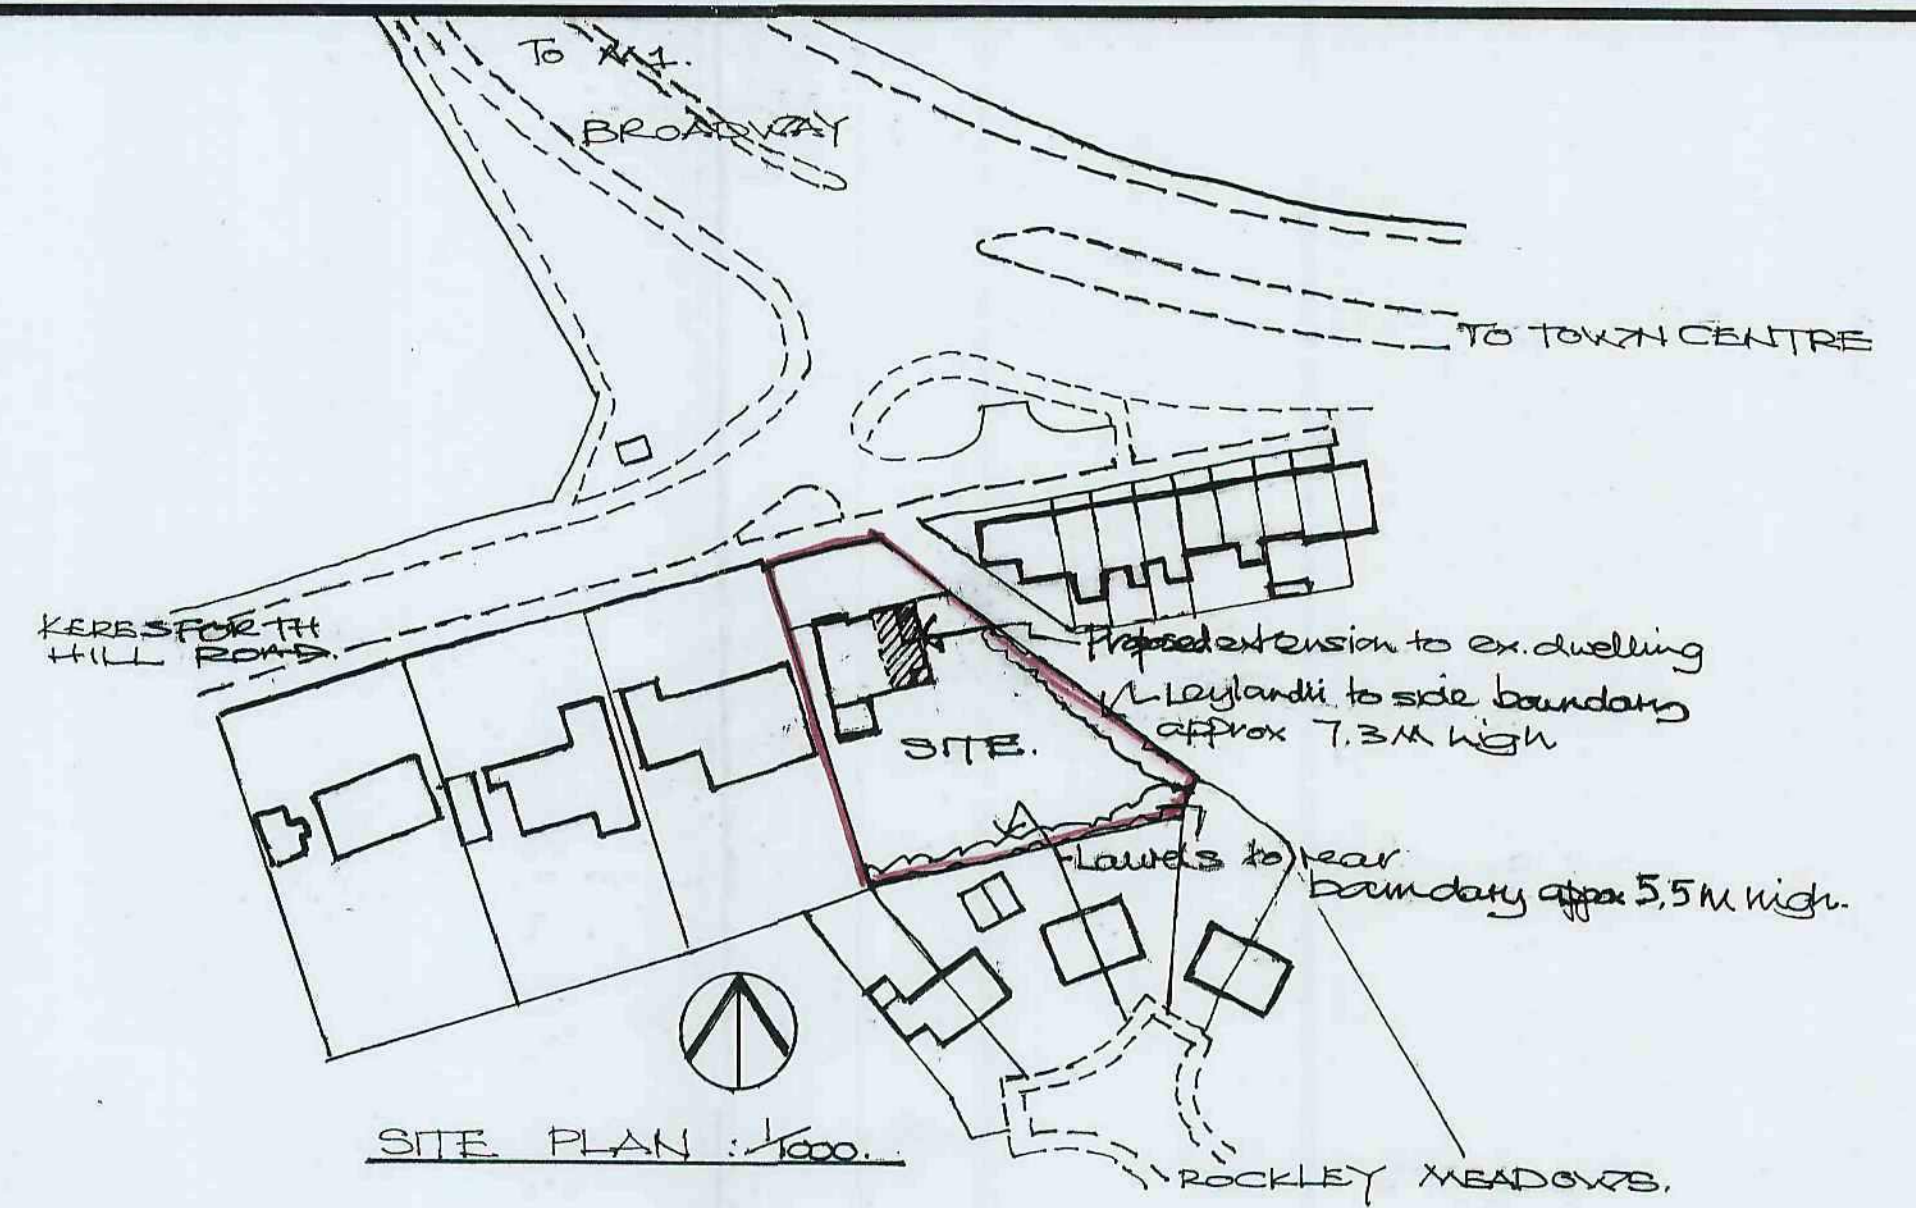


BLOCK / ROOF PLAN : 1:100

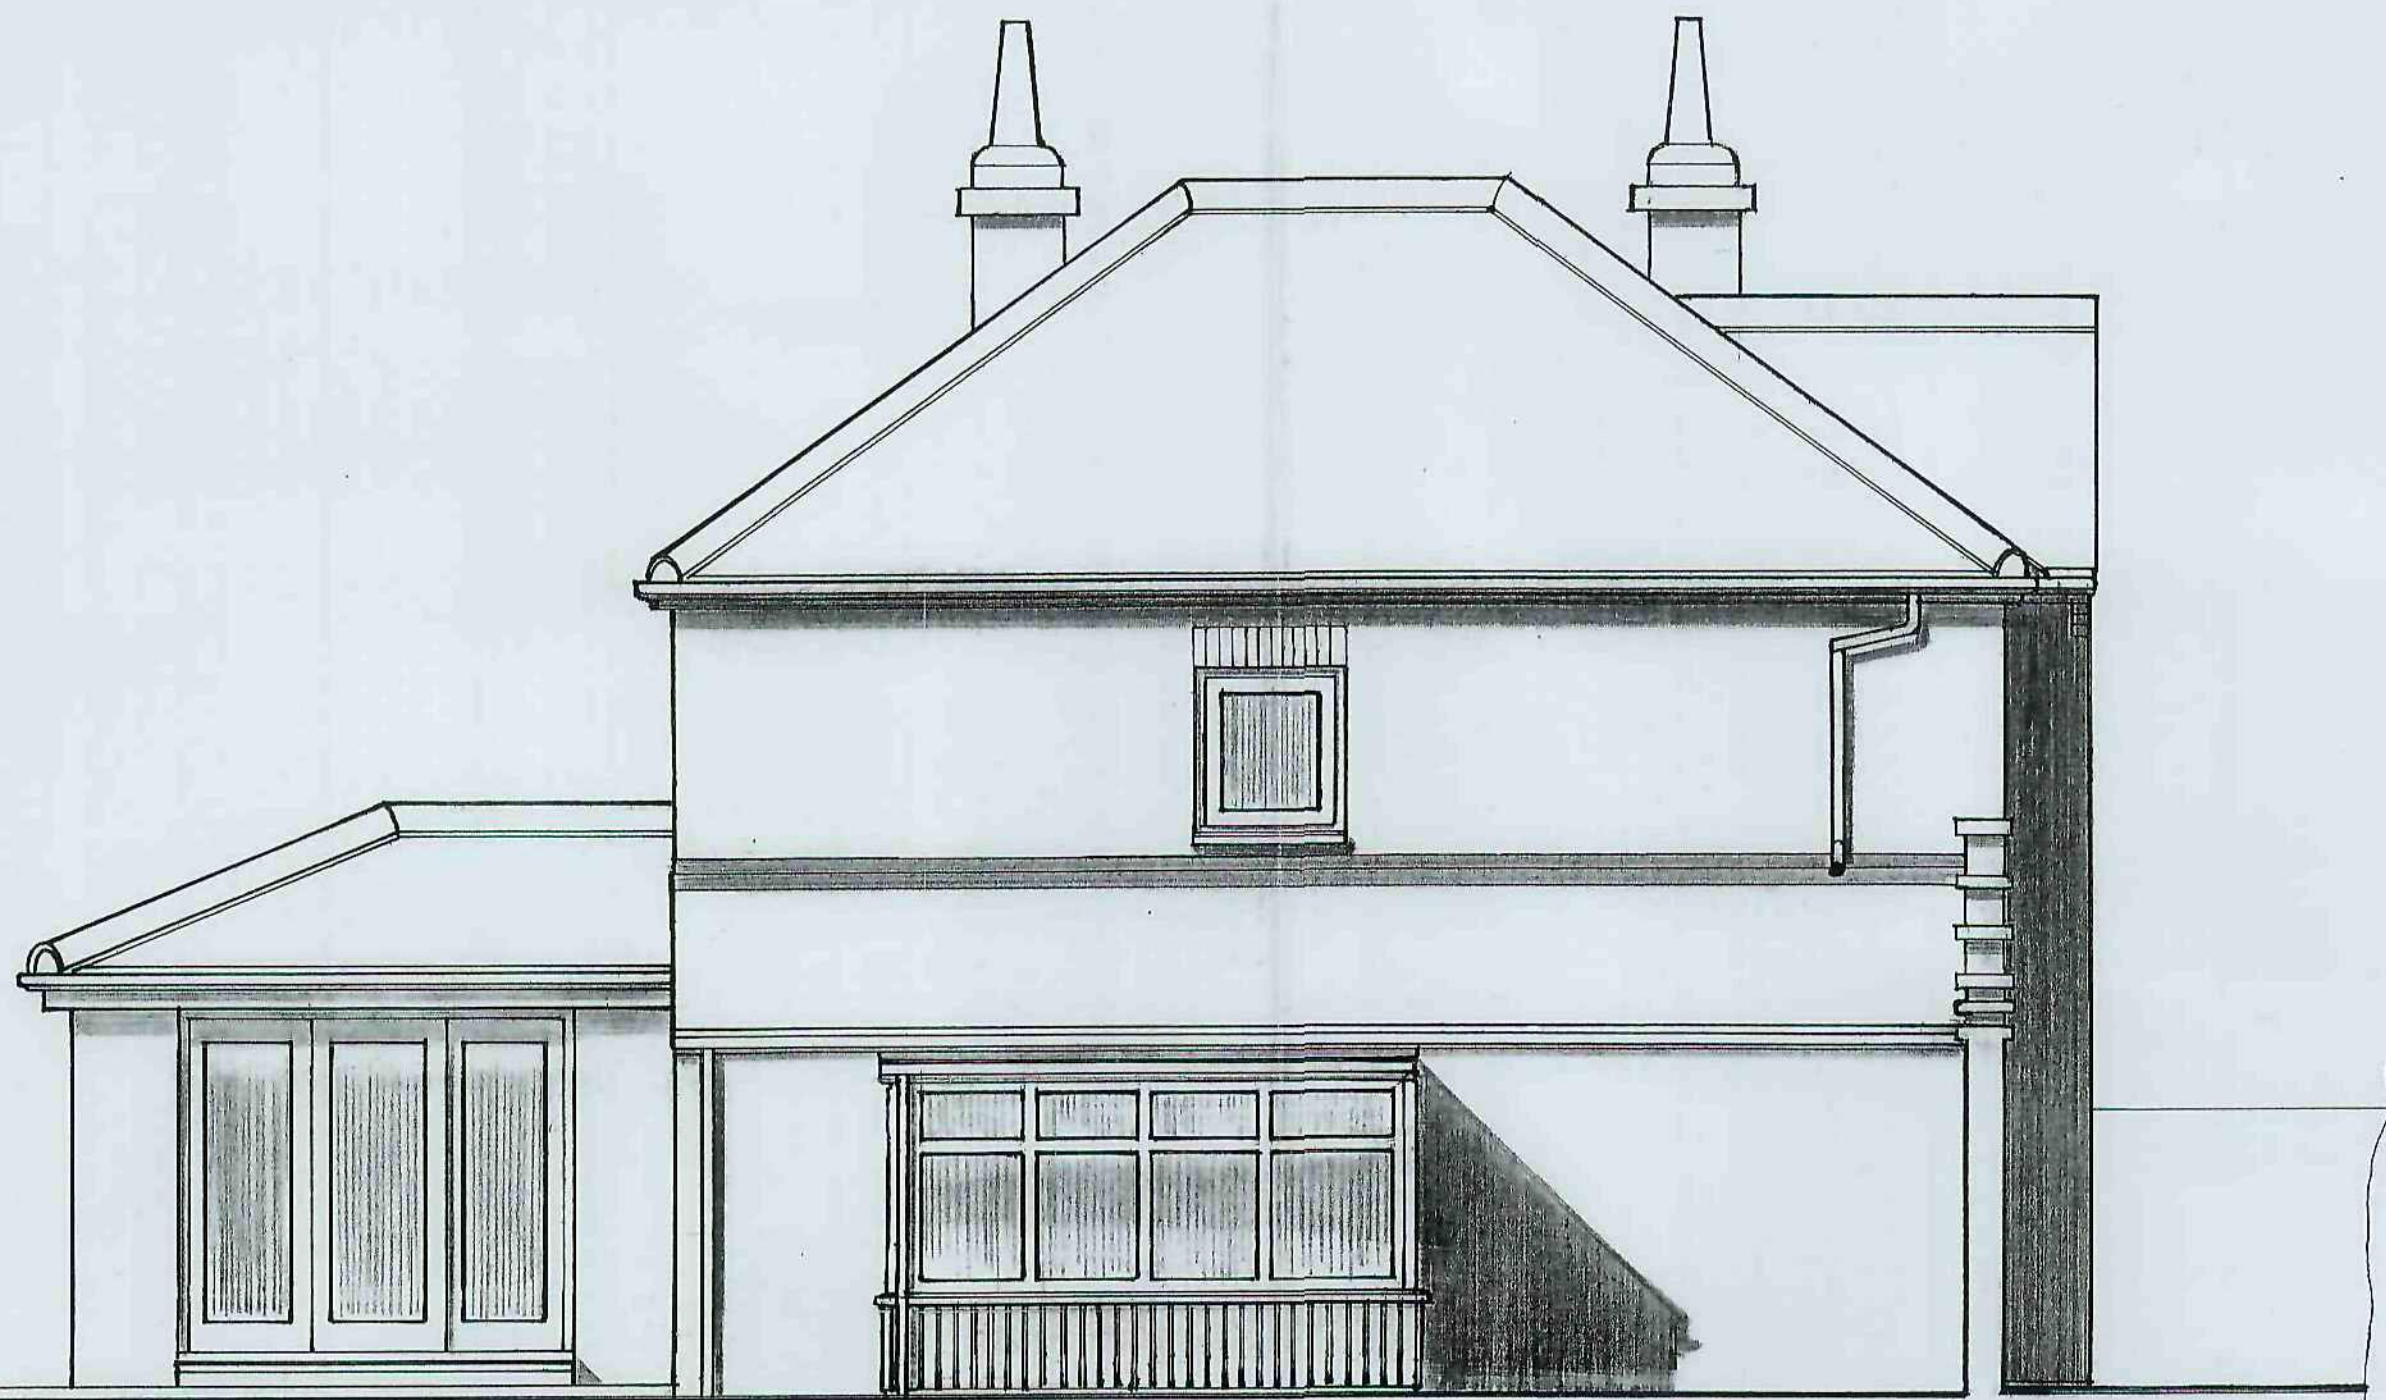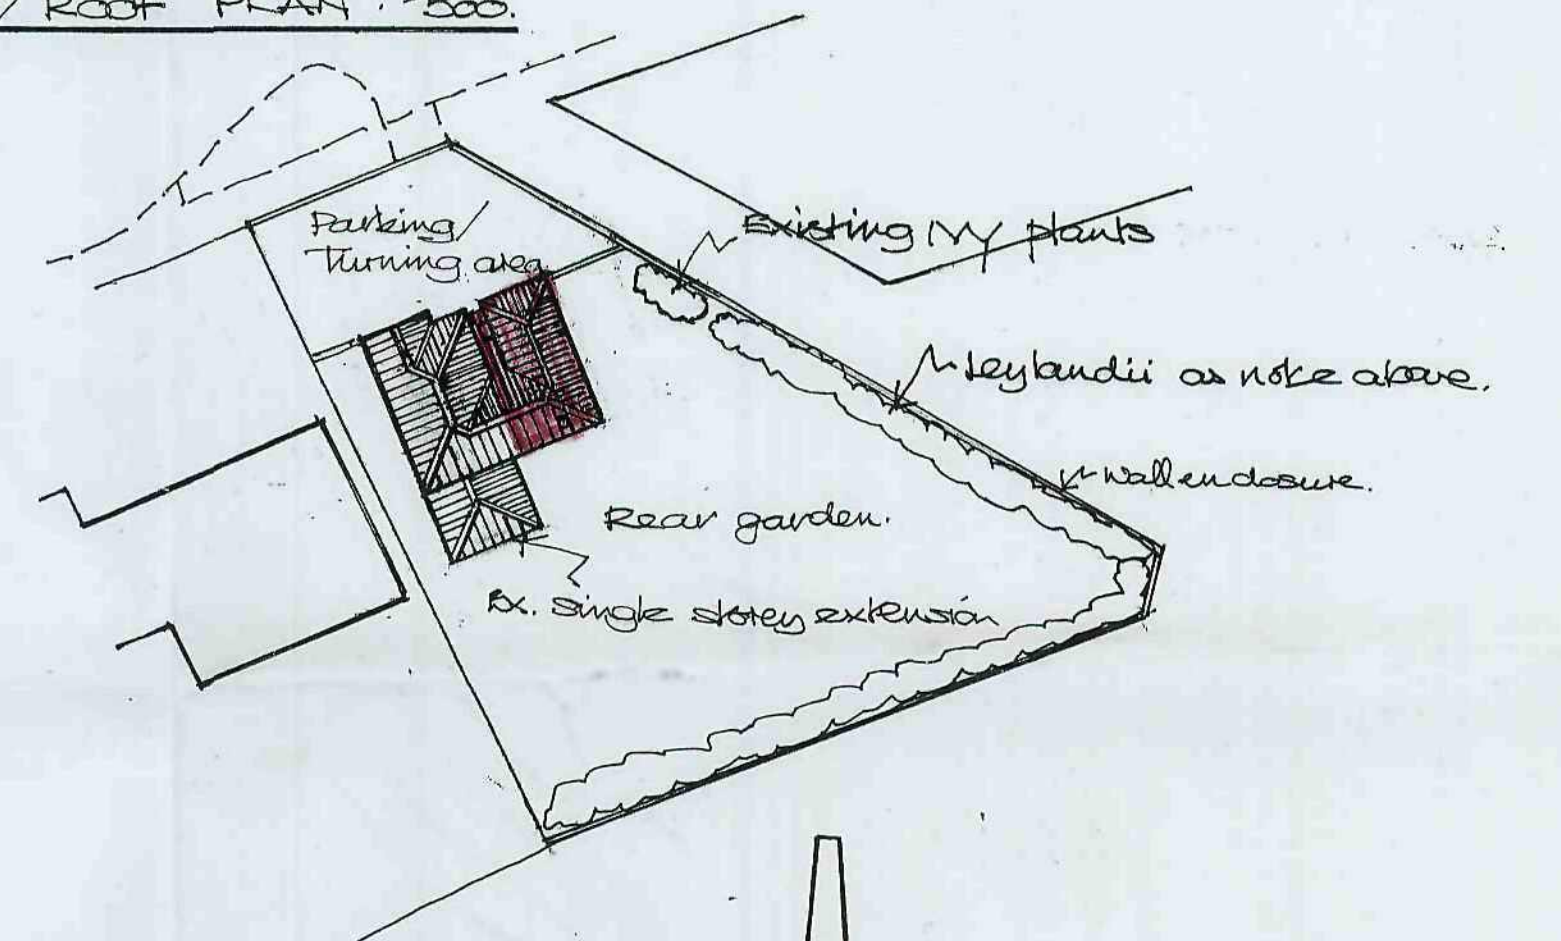

EXISTING SIDE ELEVATION.



EXISTING FRONT ELEVATION.

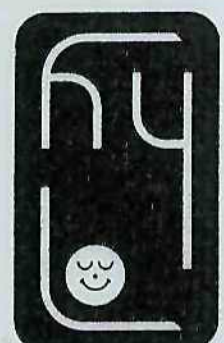

Hylo Design: architect / designer

50, Church Street, Brierley, Nr. Barnsley, South Yorkshire. S72 9HT
Fax / Telephone No: 01226 713427

REVISIONS

Ref.	Description	Date	Ref.	Description	Date
A	Block / site plan revised.	3.10.11			

Client	MR. S. WHITE.	Drawn	JOT	Date	JUNE '11.
Project	EXTENSION TO NO 118, KERBSFORTH HILL RD., BARNSELY, S70 6RG.	Checked		Scale	1:50.
Title	EXISTING ELEVATIONS.	Project Ref.	SW/B.		
		Drawing No.	2A.		