



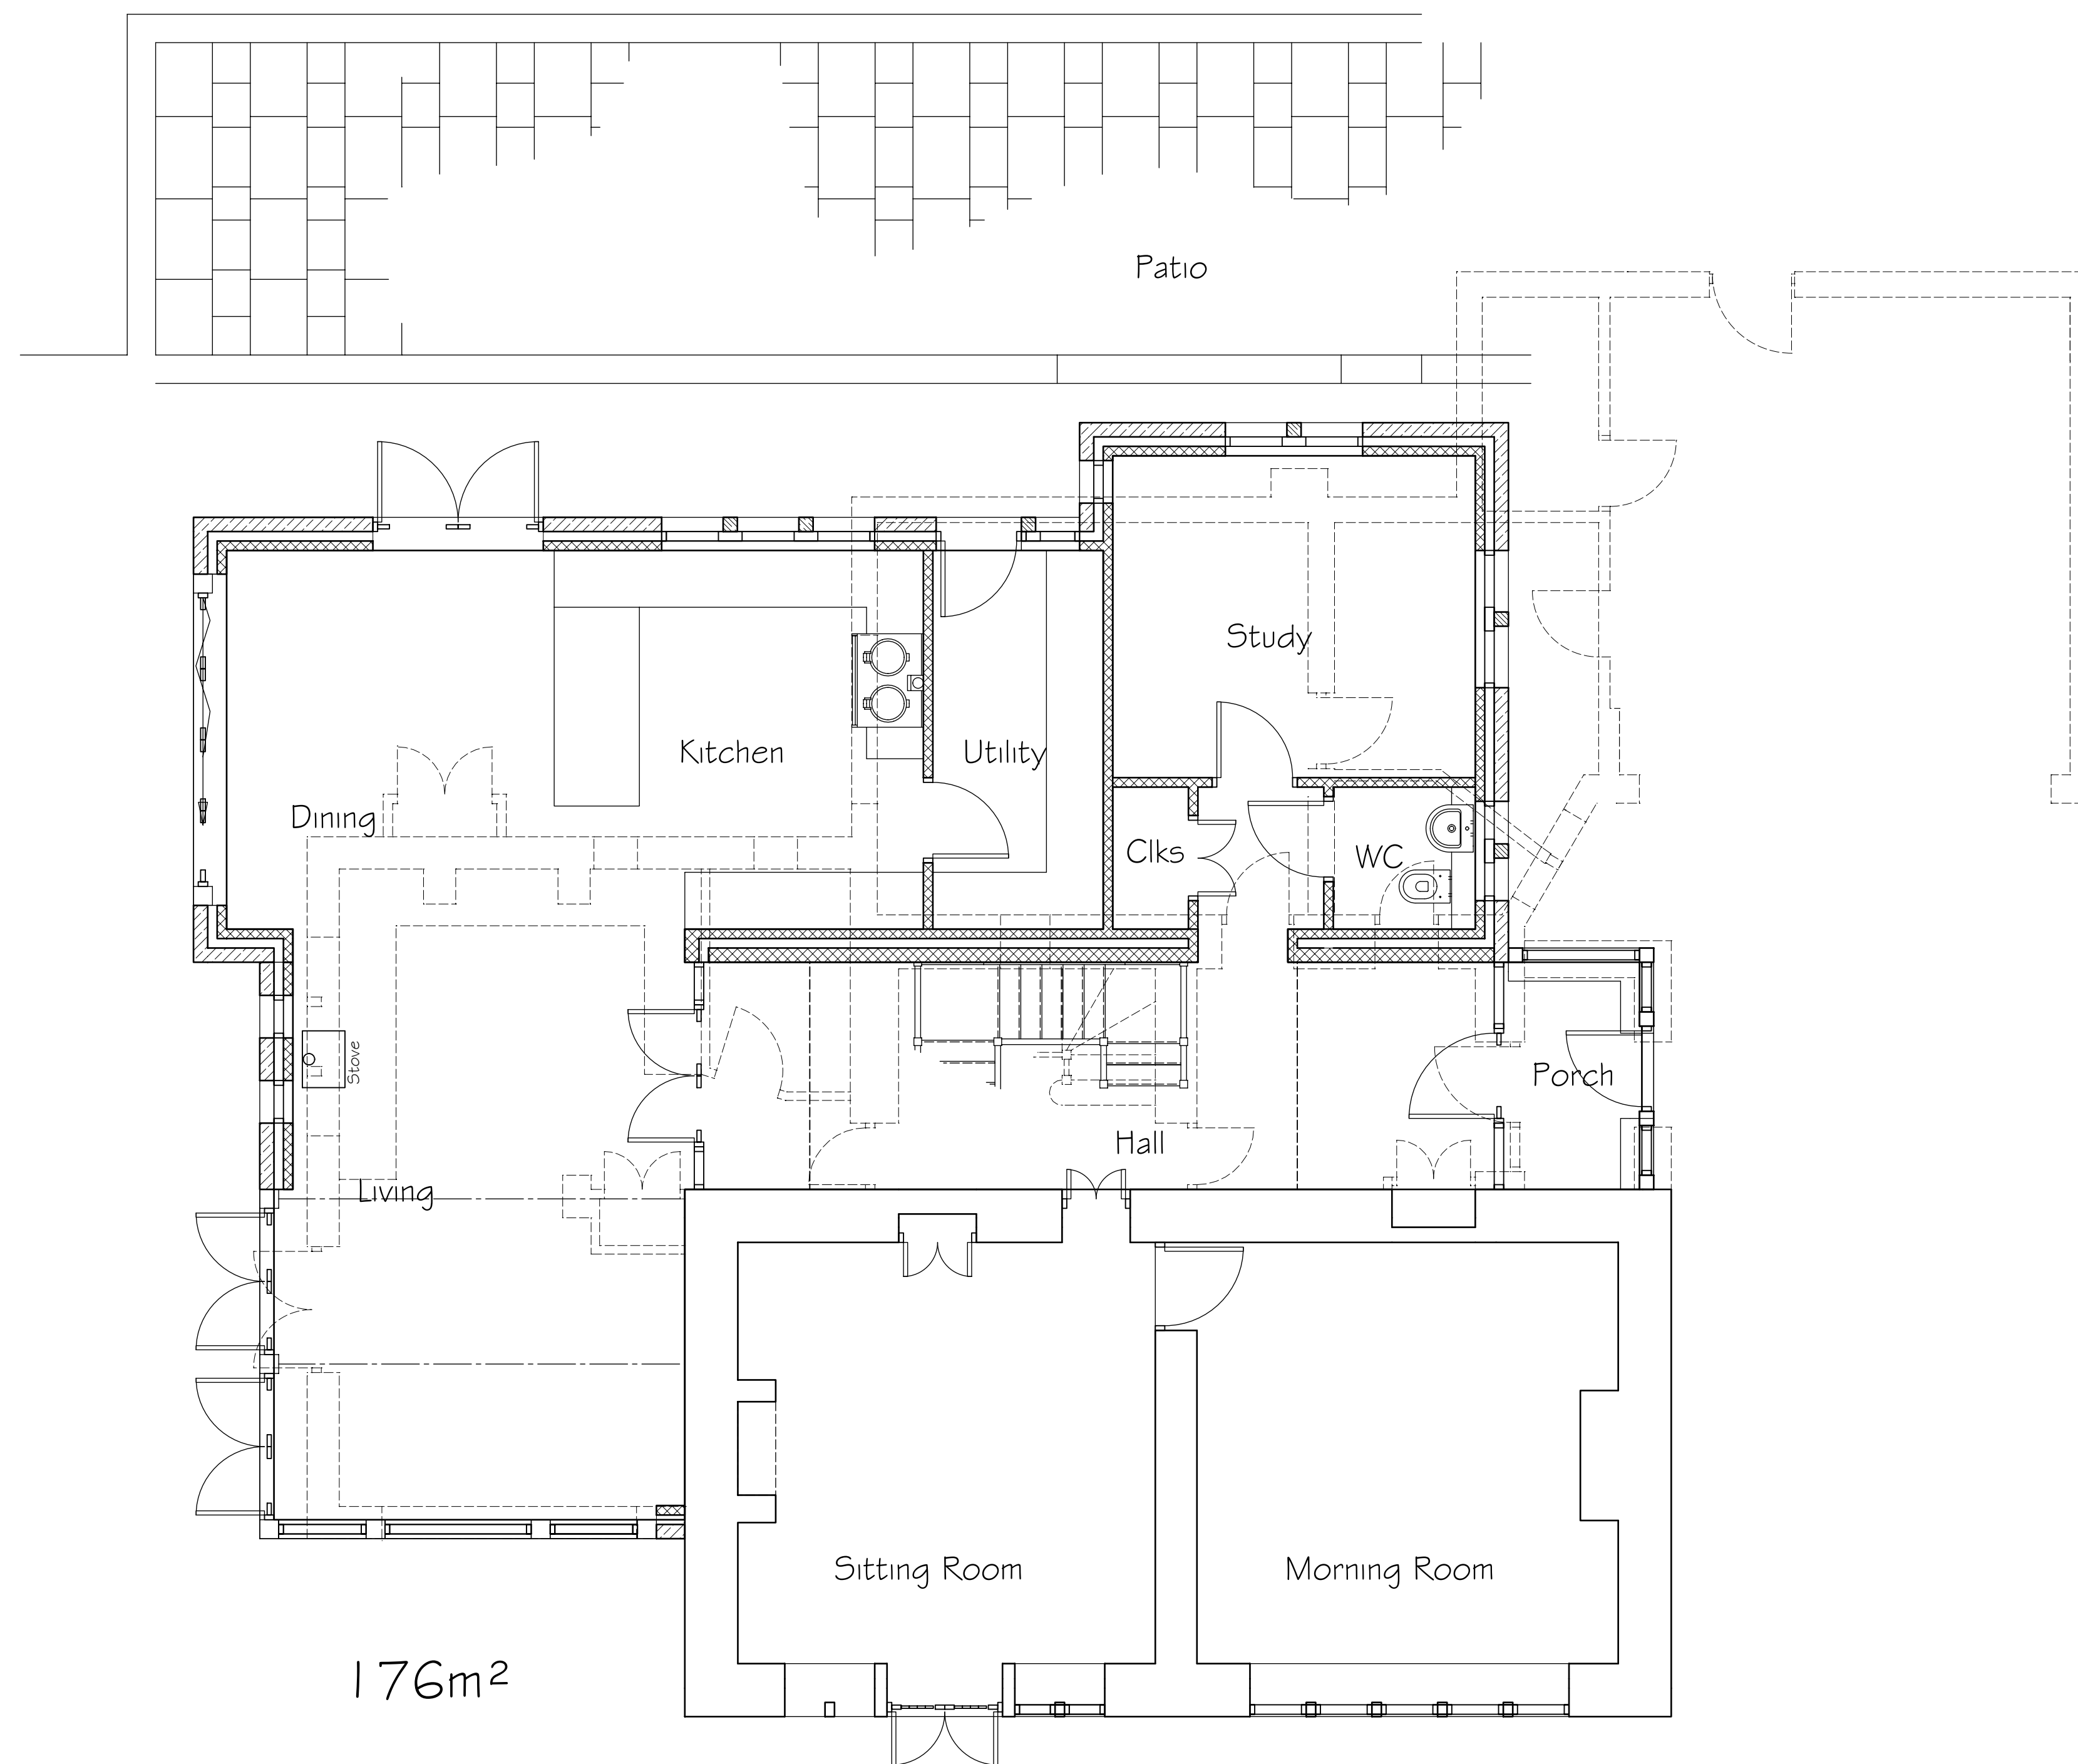

TOTAL AREA = 319m²
(Porch included)

Proposed Ground Floor Plan MAX: 319m² - i.e. OK

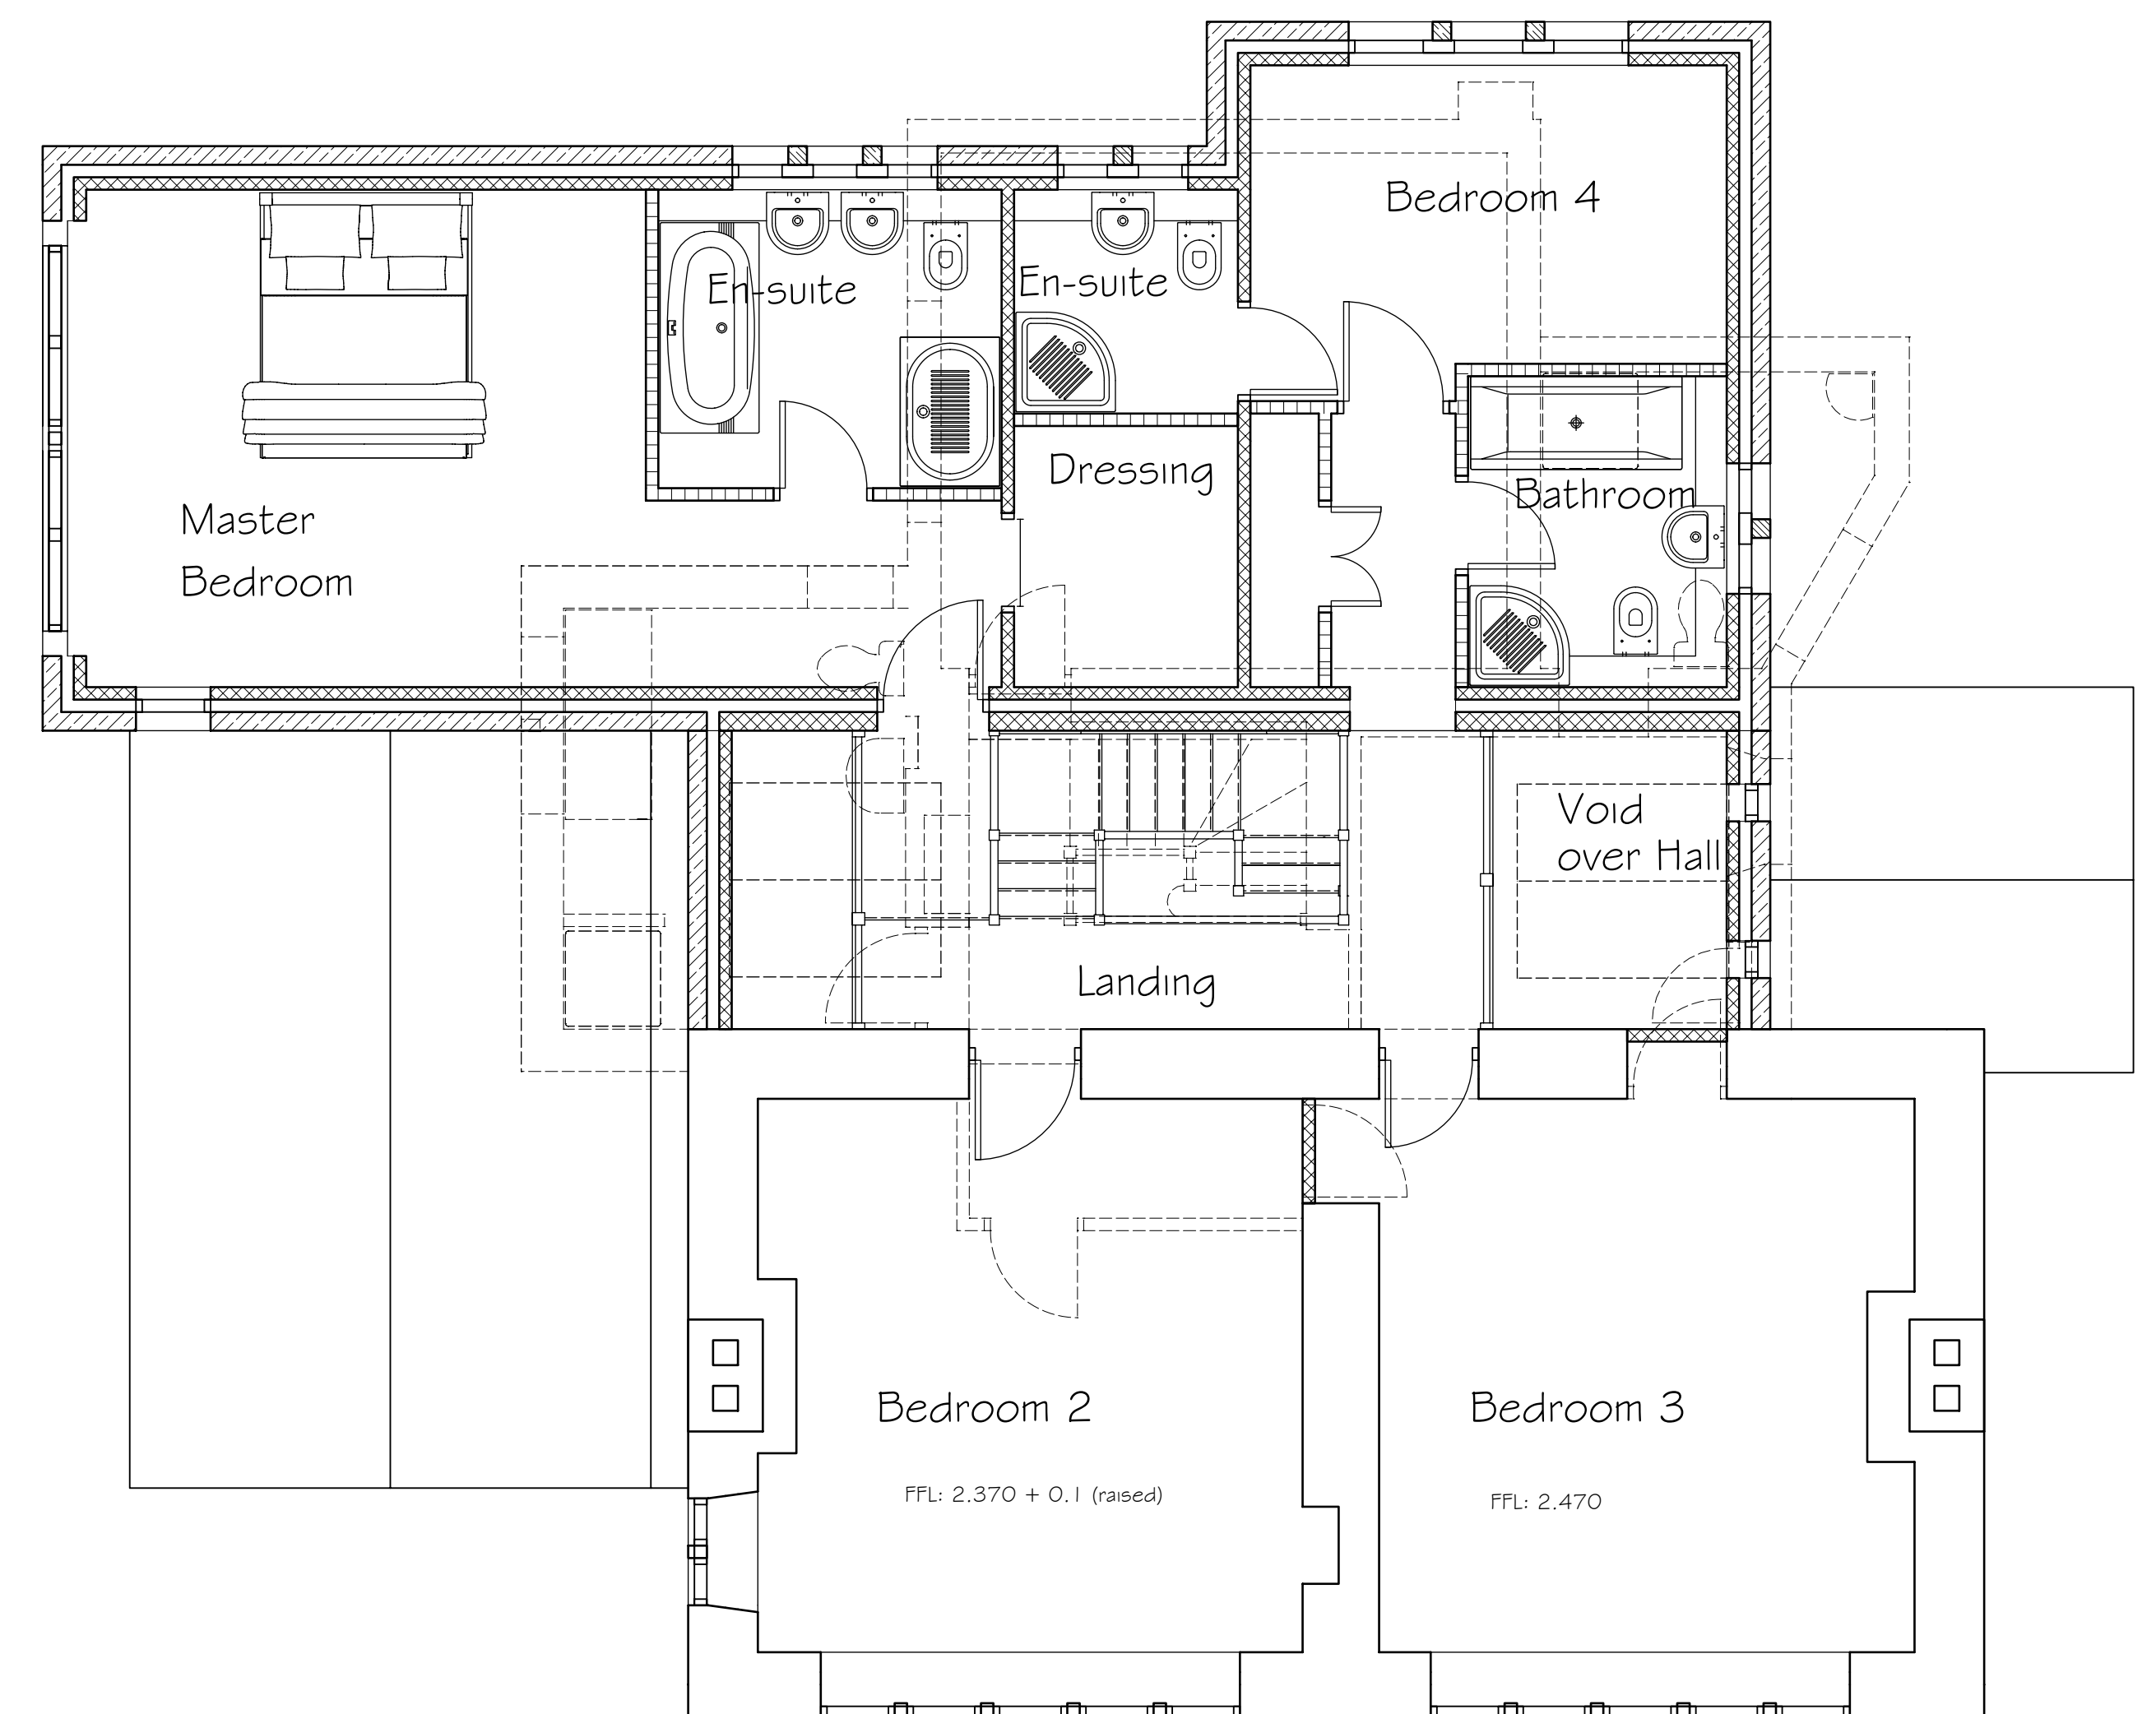

Proposed First Floor Plan 140m²

Rev A - 14/01/2015 - Scheme amended

PROJECT			
Alterations & Extensions to Hoyland Hills Cottage High Hoyland Lane, High Hoyland, Barnsley S75 4AY			
CLIENT			
Mr. P. & Mrs. K. Reid			
SUBJECT			
Proposed Plans			
SCALE	1:50 @ A1	DRAWN	SB
DATE	14/07/2014	DRAWING NO.	14-015-03
		REV.	A

SBP
ARCHITECT

46 Jenkin Road
Horbury
Wakefield
West Yorkshire
WF4 6DT
TEL: (01924) 277356
designs@sbp-architects.co.uk
www.sbp-architects.co.uk