



STEPHEN A. WELGER, m.c.i.a.t.
Architectural Technician and Surveyor.
217, Wakefield Road.
Normanton.
Wakefield.
WF6 1BP.
West Yorkshire.


Tel. 01924 890012.
Mob. 07989 964611.
e-mail. stevewelger@btinternet.com.

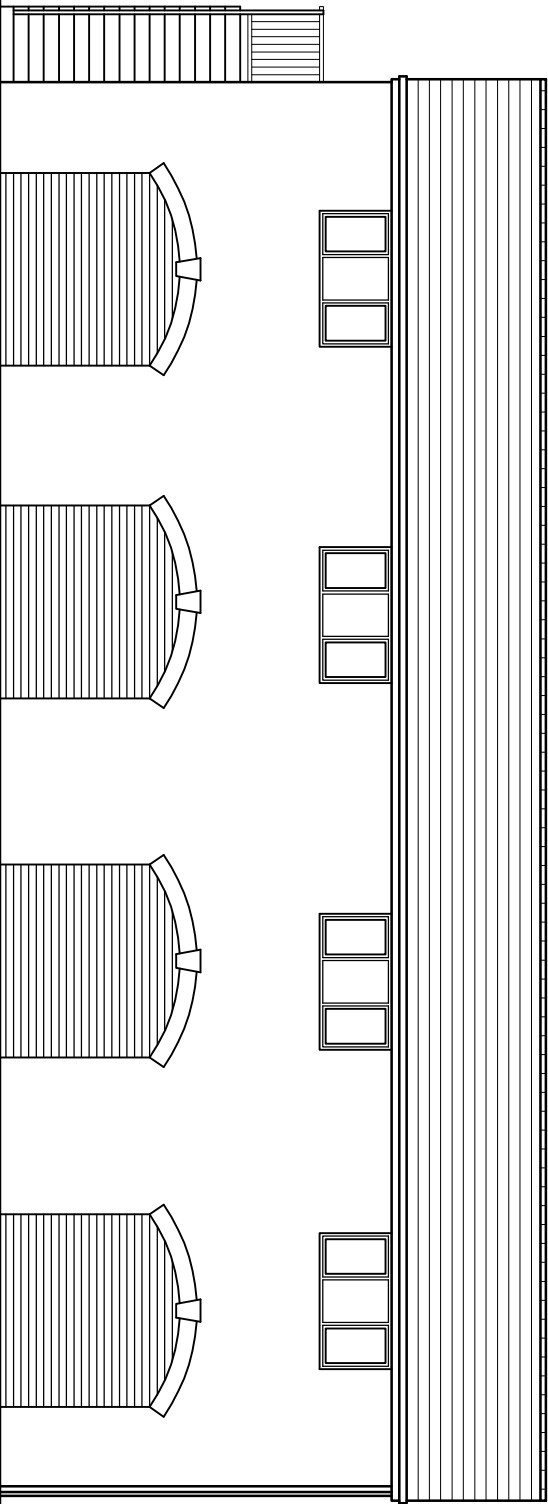


West Elevation.
as Proposed.

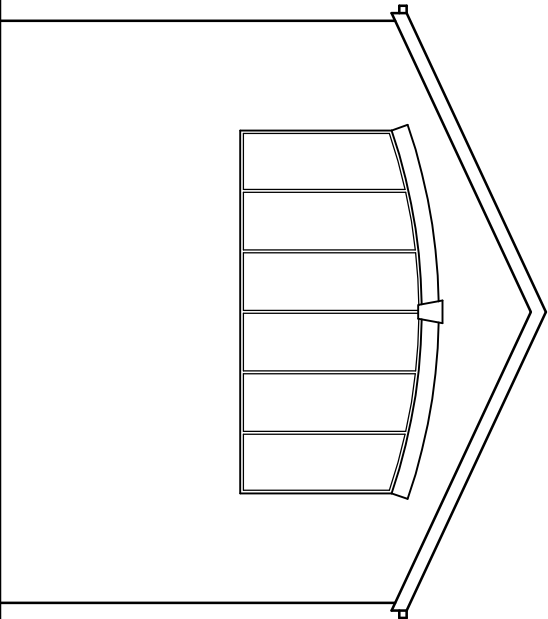

South Elevation.
as Existing.

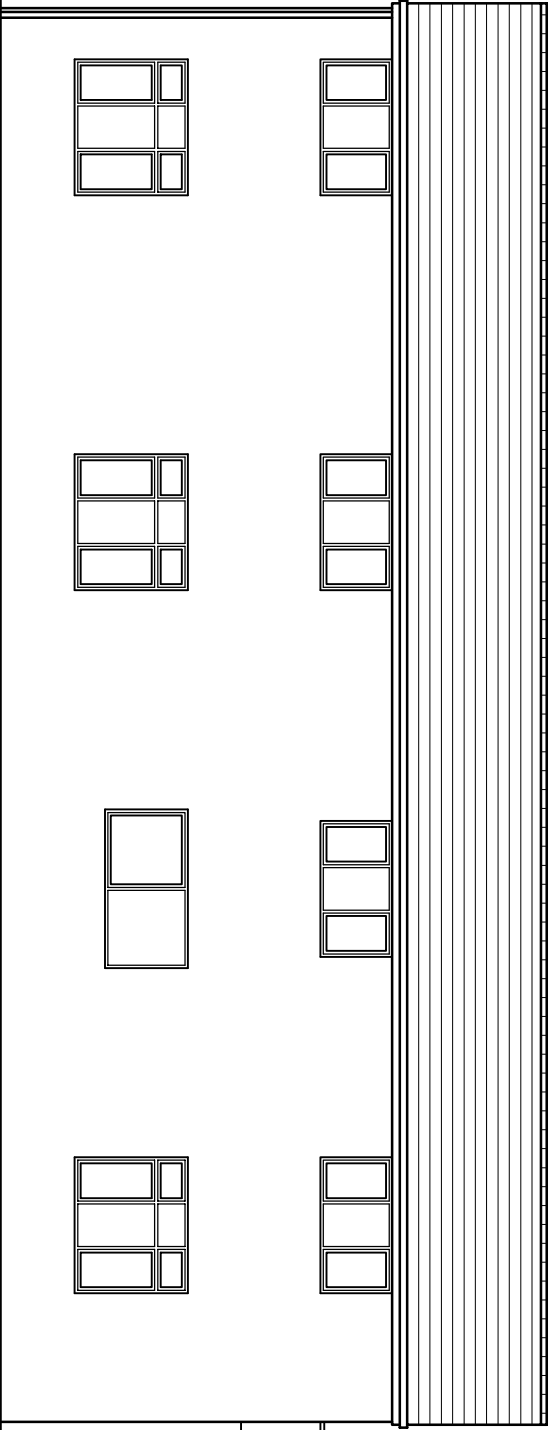

East Elevation.
as Proposed.

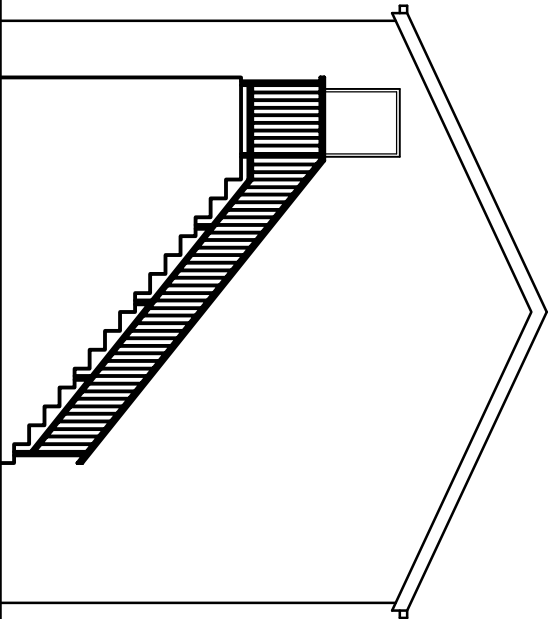

North Elevation.
as Proposed.

Property Address	Project Title	Drawing Title	Scale	1:100 @ A3.		
THE GRANNARY. LOW FARM. CEMETERY ROAD. HEMMINGFIELD. S73 0QJ.	GARAGE BUILDING EXTENSION. THE GRANNARY. LOW FARM. CEMETERY ROAD, HEMMINGFIELD. FOR MR. K. HERBERT.	ELEVATIONS AS PROPOSED.	Date	AUG. 2017		
			Drawn by	SW	Checked by	-
			Drawing no.	2017-26-11	Revision	-