
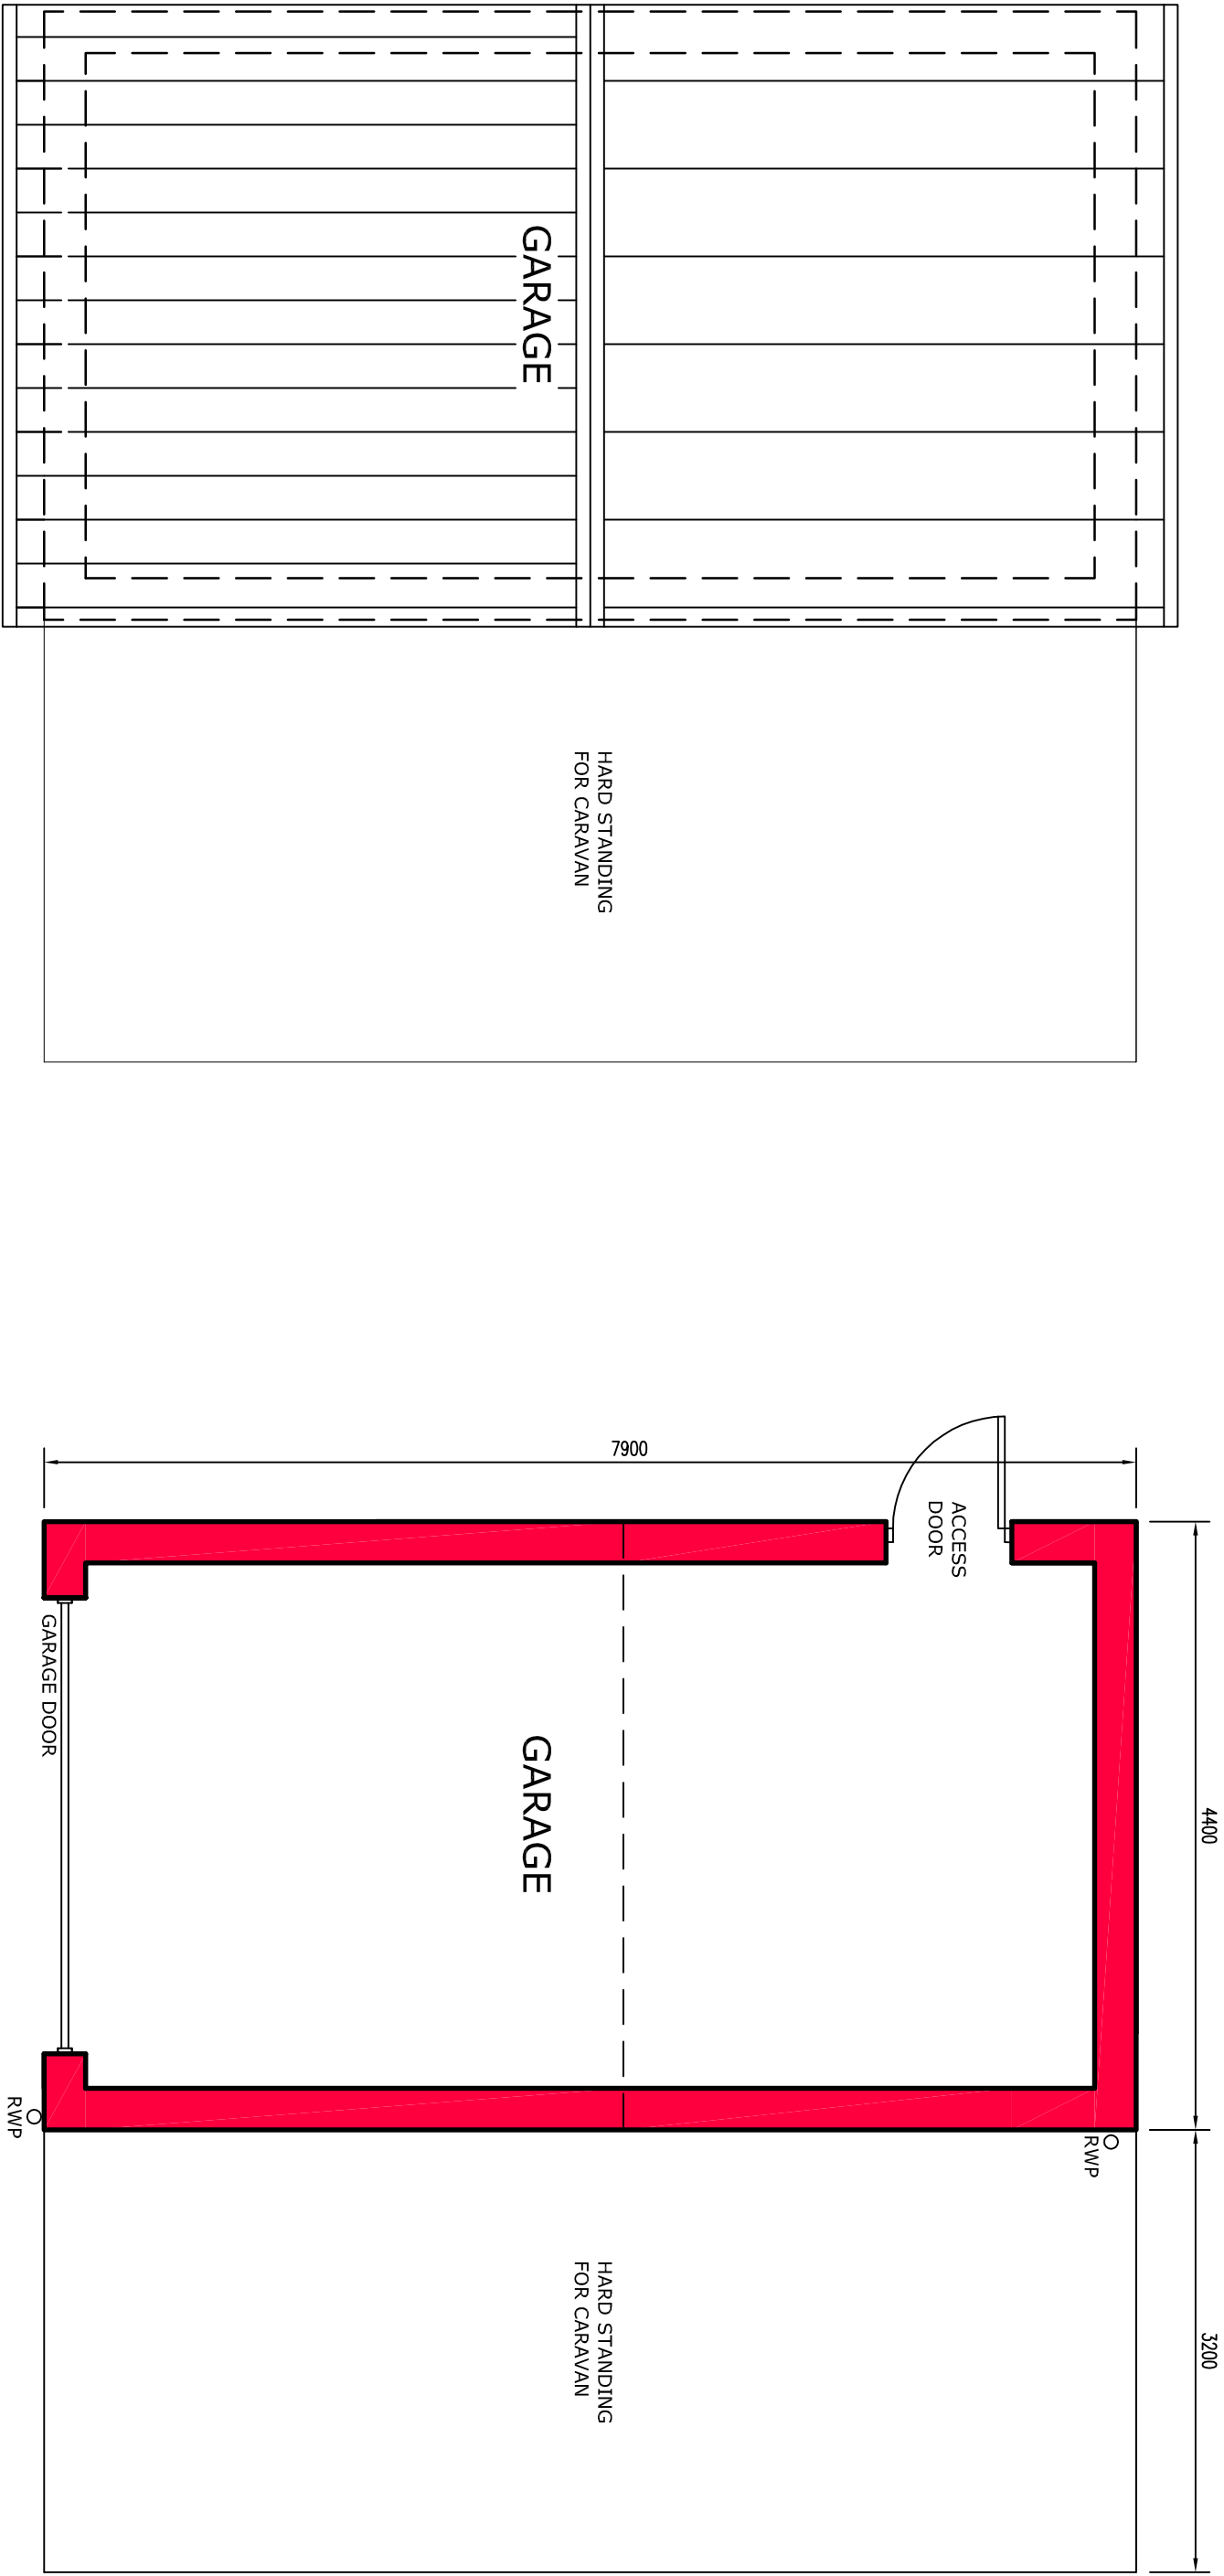
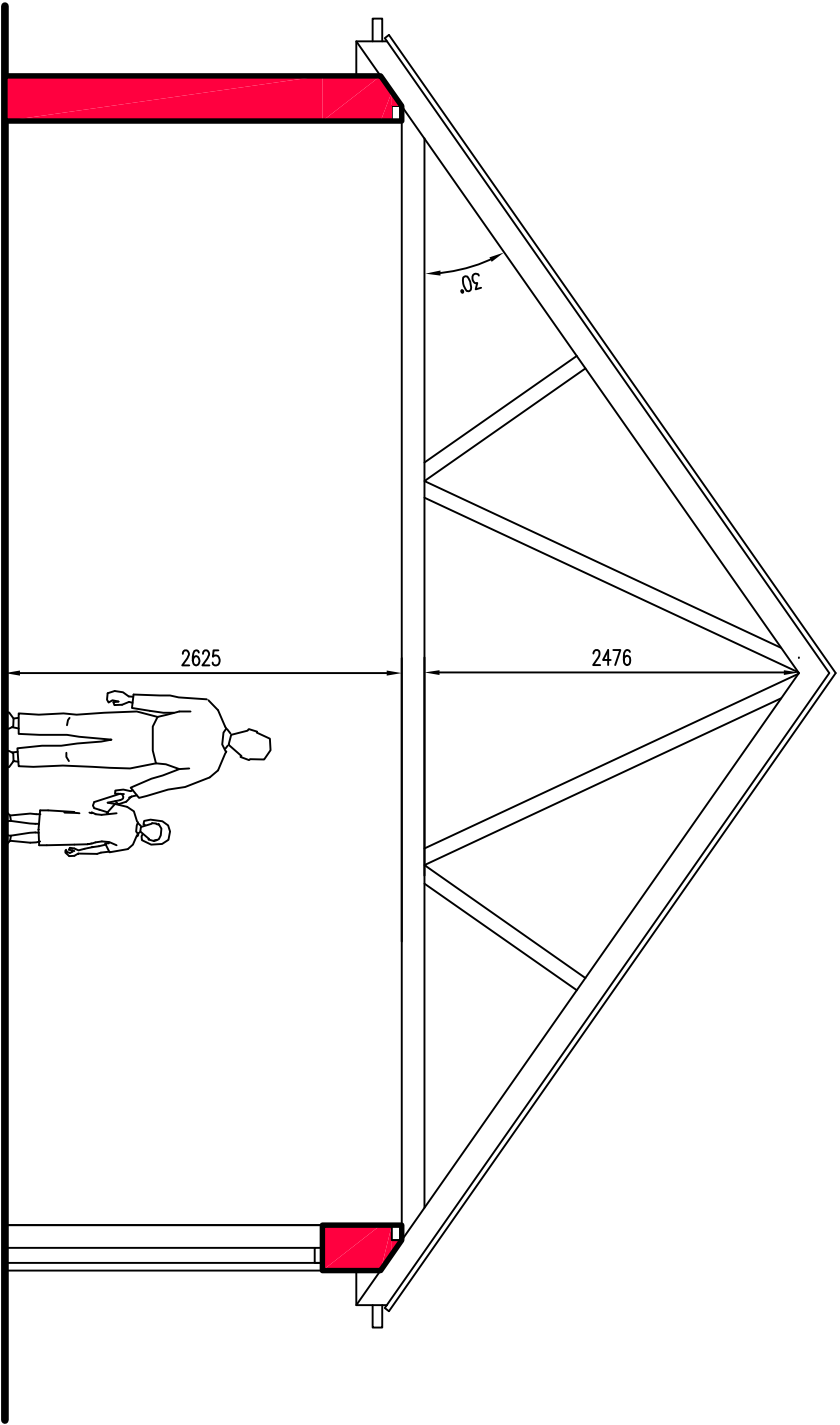


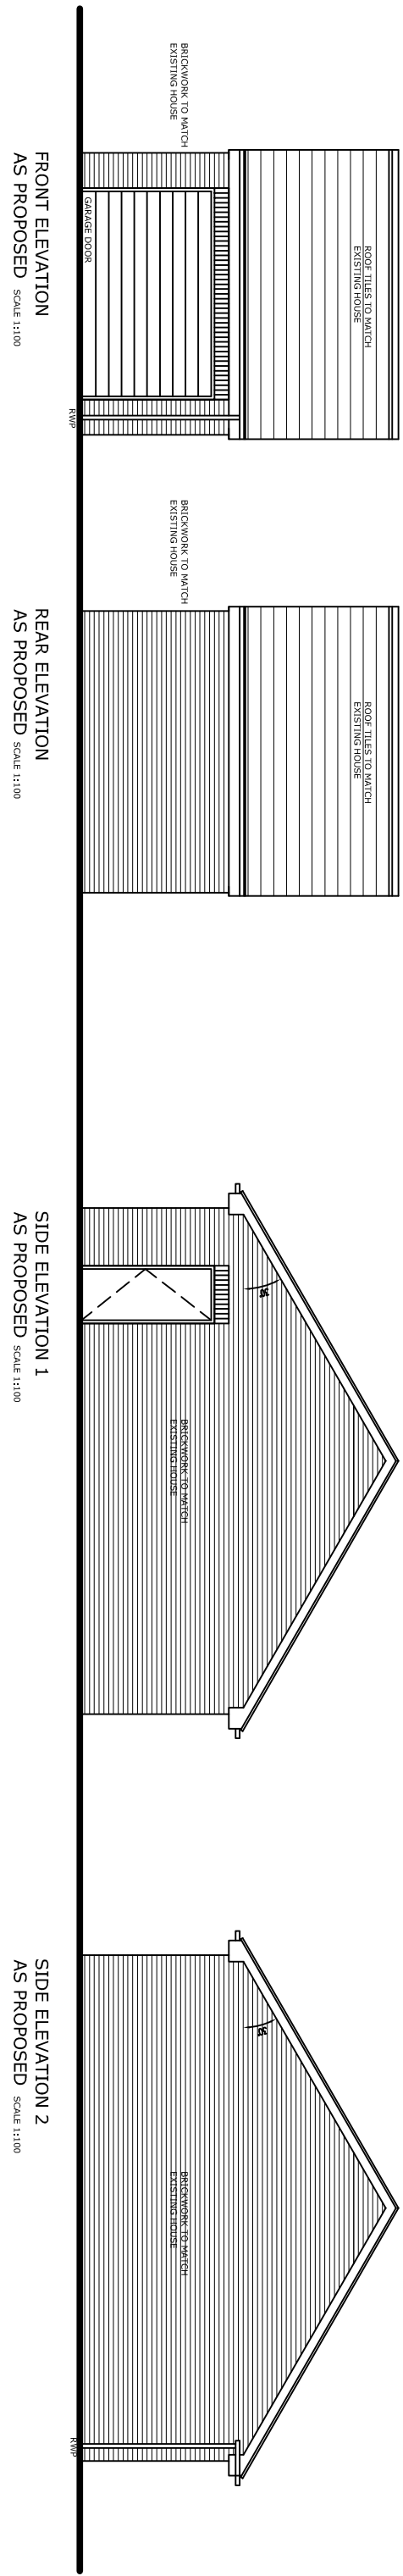

ROOF PLAN AS
PROPOSED SCALE 1:150

PLAN AS
PROPOSED SCALE 1:150


SITE PLAN AS EXISTING
SCALE 1:1125

SITE PLAN AS PROPOSED
SCALE 1:1125

Notes:
1. THE DRAWING AND THE CONTRACTS AND PARTS THEREIN ARE THE PROPERTY OF NYP ARCHITECTURAL SERVICES. THEY ARE TO BE USED ONLY FOR THE PROJECT AND NOT BE REPRODUCED OR USED FOR ANY OTHER PROJECT WITHOUT THE WRITTEN PERMISSION OF NYP ARCHITECTURAL SERVICES.
2. CONTRACTORS AND SUB-CONTRACTORS MUST CHECK AND AGREE ALL DIMENSIONS BEFORE PREPARING SHOP DRAWINGS OR COMMENCING WORK ON SITE.
3. CONTRACTORS ARE RESPONSIBLE FOR INFORMING THE DESIGNER OF ANY DISCREPANCY, DISCREPANCY OR DISCREPANCY BETWEEN THE DRAWING AND THE ACTUAL SITUATION ON SITE. THE DESIGNER WILL BE RESPONSIBLE FOR CORRECTING THE DISCREPANCY.
4. WRITTEN DIMENSIONS ONLY ARE TO BE USED FROM THIS DRAWING. IF IN ANY DOUBT ASK FOR CLARIFICATION.

Revisions.	Date	Suffix	Description
	30-08-2016	A	REVISED TO CLIENT REQ
	06-09-2016	B	REVISED TO CLIENT REQ

NYP ARCHITECTURAL SERVICES The Grove, High Street, Bournemouth, Bournemouth, B31 3JG. Tel: 01202 200895 E-mail: info@nypas.co.uk / keith@nypas.co.uk		Client:	KEITH FISHER
Project:	85 LINDHURST ROAD BAMSELEY S71 3DE		

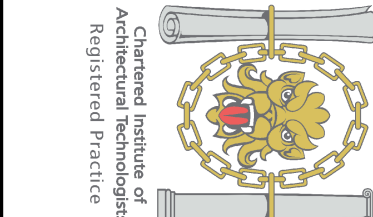

1. THE DRAWING AND THE CONTRACTS AND PARTS THEREIN ARE THE PROPERTY OF NYP ARCHITECTURAL SERVICES. THEY ARE TO BE USED ONLY FOR THE PROJECT AND NOT BE REPRODUCED OR USED FOR ANY OTHER PROJECT WITHOUT THE WRITTEN PERMISSION OF NYP ARCHITECTURAL SERVICES.
2. CONTRACTORS AND SUB-CONTRACTORS MUST CHECK AND AGREE ALL DIMENSIONS BEFORE PREPARING SHOP DRAWINGS OR COMMENCING WORK ON SITE.
3. CONTRACTORS ARE RESPONSIBLE FOR INFORMING THE DESIGNER OF ANY DISCREPANCY, DISCREPANCY OR DISCREPANCY BETWEEN THE DRAWING AND THE ACTUAL SITUATION ON SITE. THE DESIGNER WILL BE RESPONSIBLE FOR CORRECTING THE DISCREPANCY.
4. WRITTEN DIMENSIONS ONLY ARE TO BE USED FROM THIS DRAWING. IF IN ANY DOUBT ASK FOR CLARIFICATION.

Drawing Title:	PROPOSED GARAGE PLANS, SECTION & ELEVATIONS	Date:	AUGUST 2016	Scale:	AS INDICATED	Rev:	A1
Ref:	03/05	Dwg. No.:	03	Rev:	B		