



house type a

plots 1,2,


99m2 -floor area

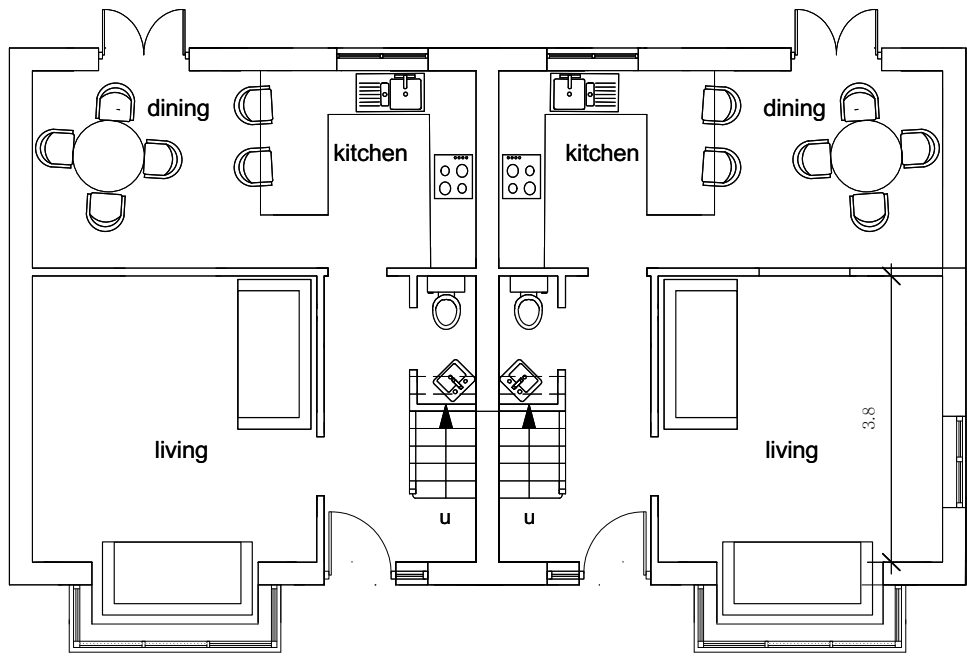


Ground Floor

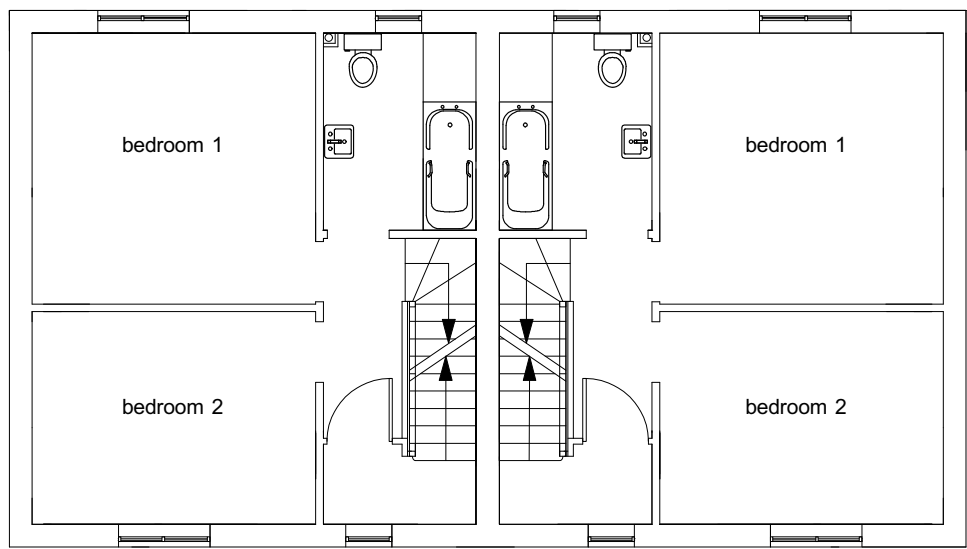

First Floor

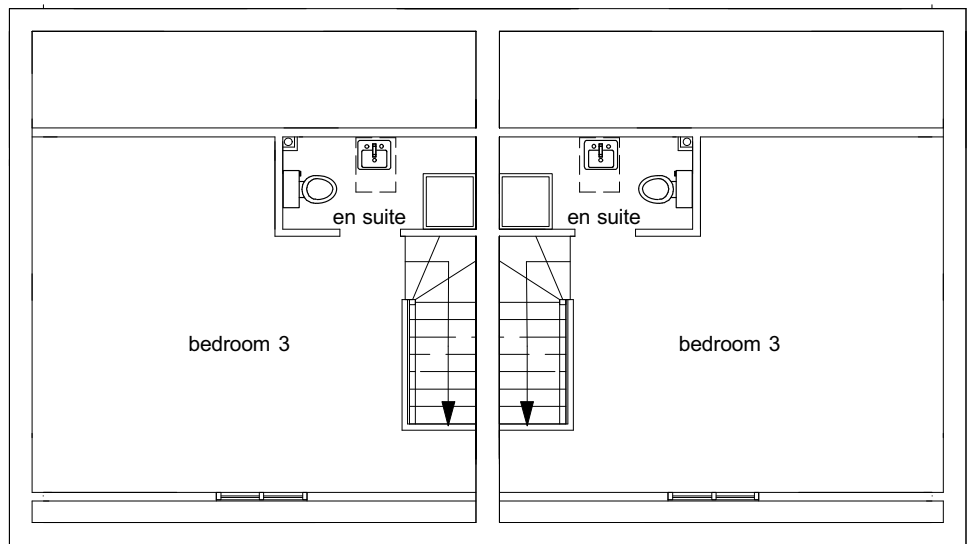

Second Floor

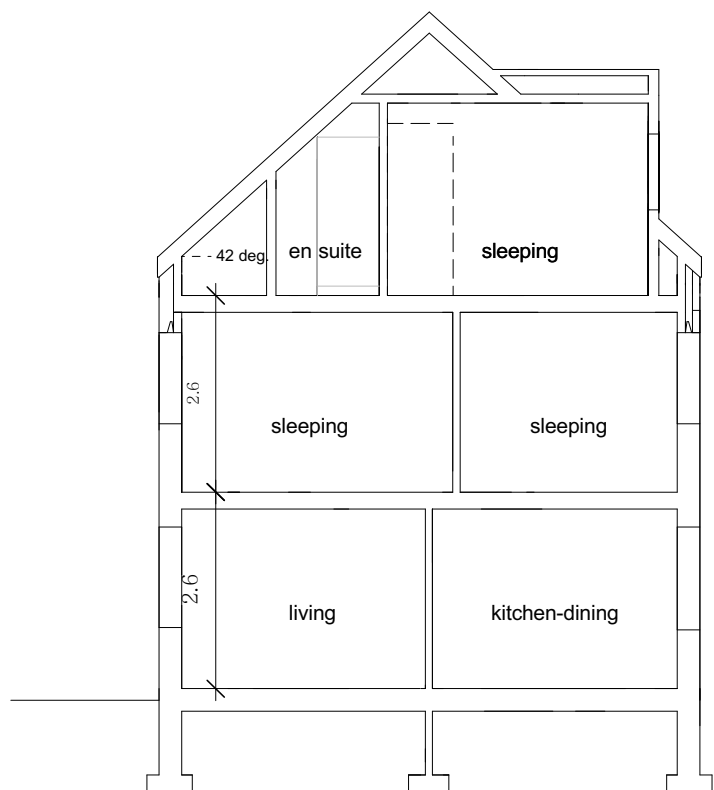

cross section



marley modern tile


flush fascia,
half round gutter
(black)

coursed
stone

art stone heads
and cills

windows set
back 75mm
in reveal


front elevation

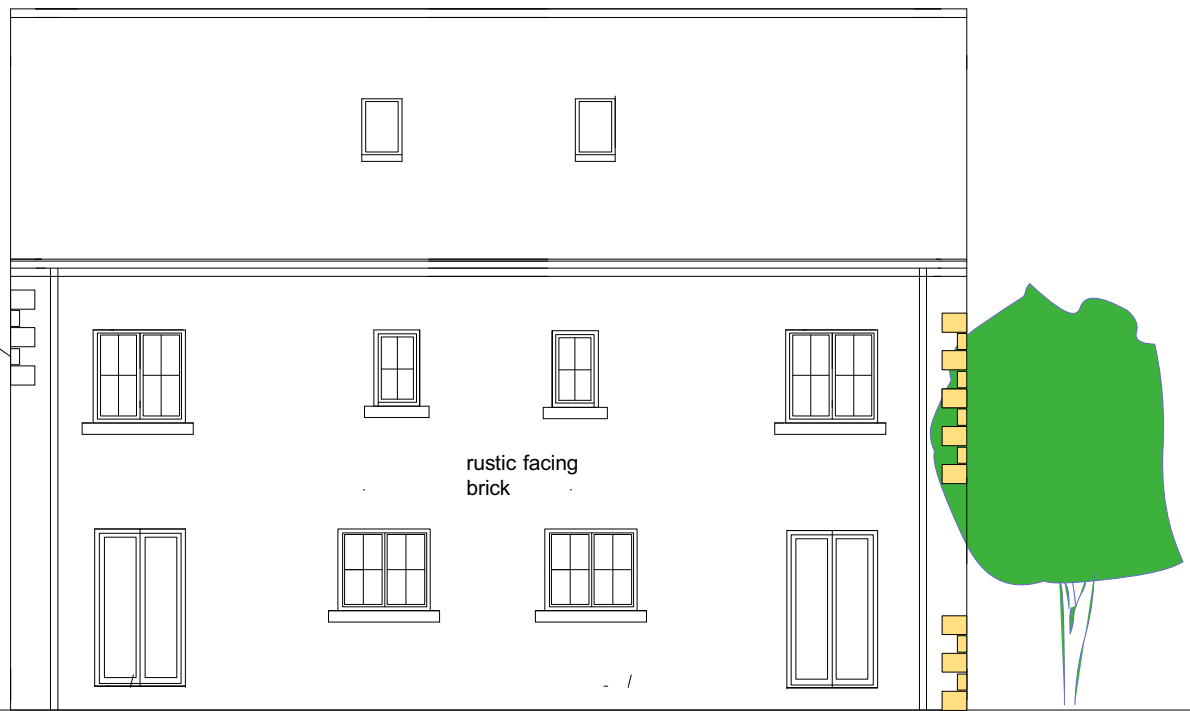

rear elevation



side (south)

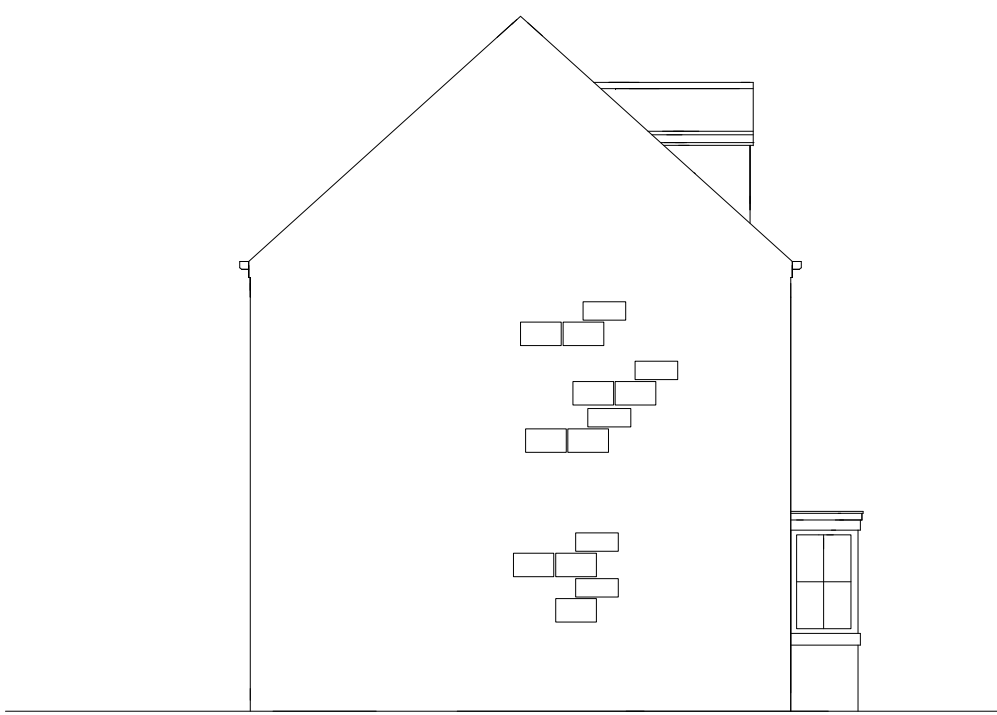

side (north)

notes

No dimensions to be scaled from this drawing which is the property of the company. It is not to be used or disclosed in any way except as authorized by the company. The client is responsible for providing architect with correct site boundary/ownership definitions and any covenants or easements relating to the site. Architect will assume site boundaries as clearly defined, unless otherwise informed by client.

No work to be carried out without planning permission, until all pre start planning conditions have been discharged and until a building regulations application has been submitted.

Any work carried out before building regulations approval has been granted will be strictly at clients own risk.

Any building works within 6m of a neighbouring home's foundations may require you to notify the owner of that property of your intentions at least one month before you start work.

Work to an existing party wall requires you to give at least two months notice of your intentions. If consent to carry out work cannot be reached procedures dealing with an dispute should be followed (the party wall act 1996).

IT IS THE RESPONSIBILITY OF THE CONTRACTOR
TO NOTIFY THE ARCHITECT OF ANY DISCREPANCIES
ON THE DRAWING PRIOR TO CONSTRUCTION.

ALL DIMENSIONS TO BE CHECKED ON SITE
IF IN DOUBT ASK!

revisions

A 24/1/17 COPING AND CANOPY OMITTED

title: house type a

project: WHARNCLIFFE ARMS RESIDENTIAL

for TRIPLE G DEVELOPMENTS LTD

scale 1:100 at A1

drawing no P02 A

Andrew Bailey Architects Ltd
RIBA CONSERVATION REGISTER ARCHITECT

Oldhouse House
105 Lutterell Road
Weymouth, DT2 9NL
T 01226 742590
E www.abarchitects.com
W www.abarchitects.com

a k b