




1 North - existing
1 : 50

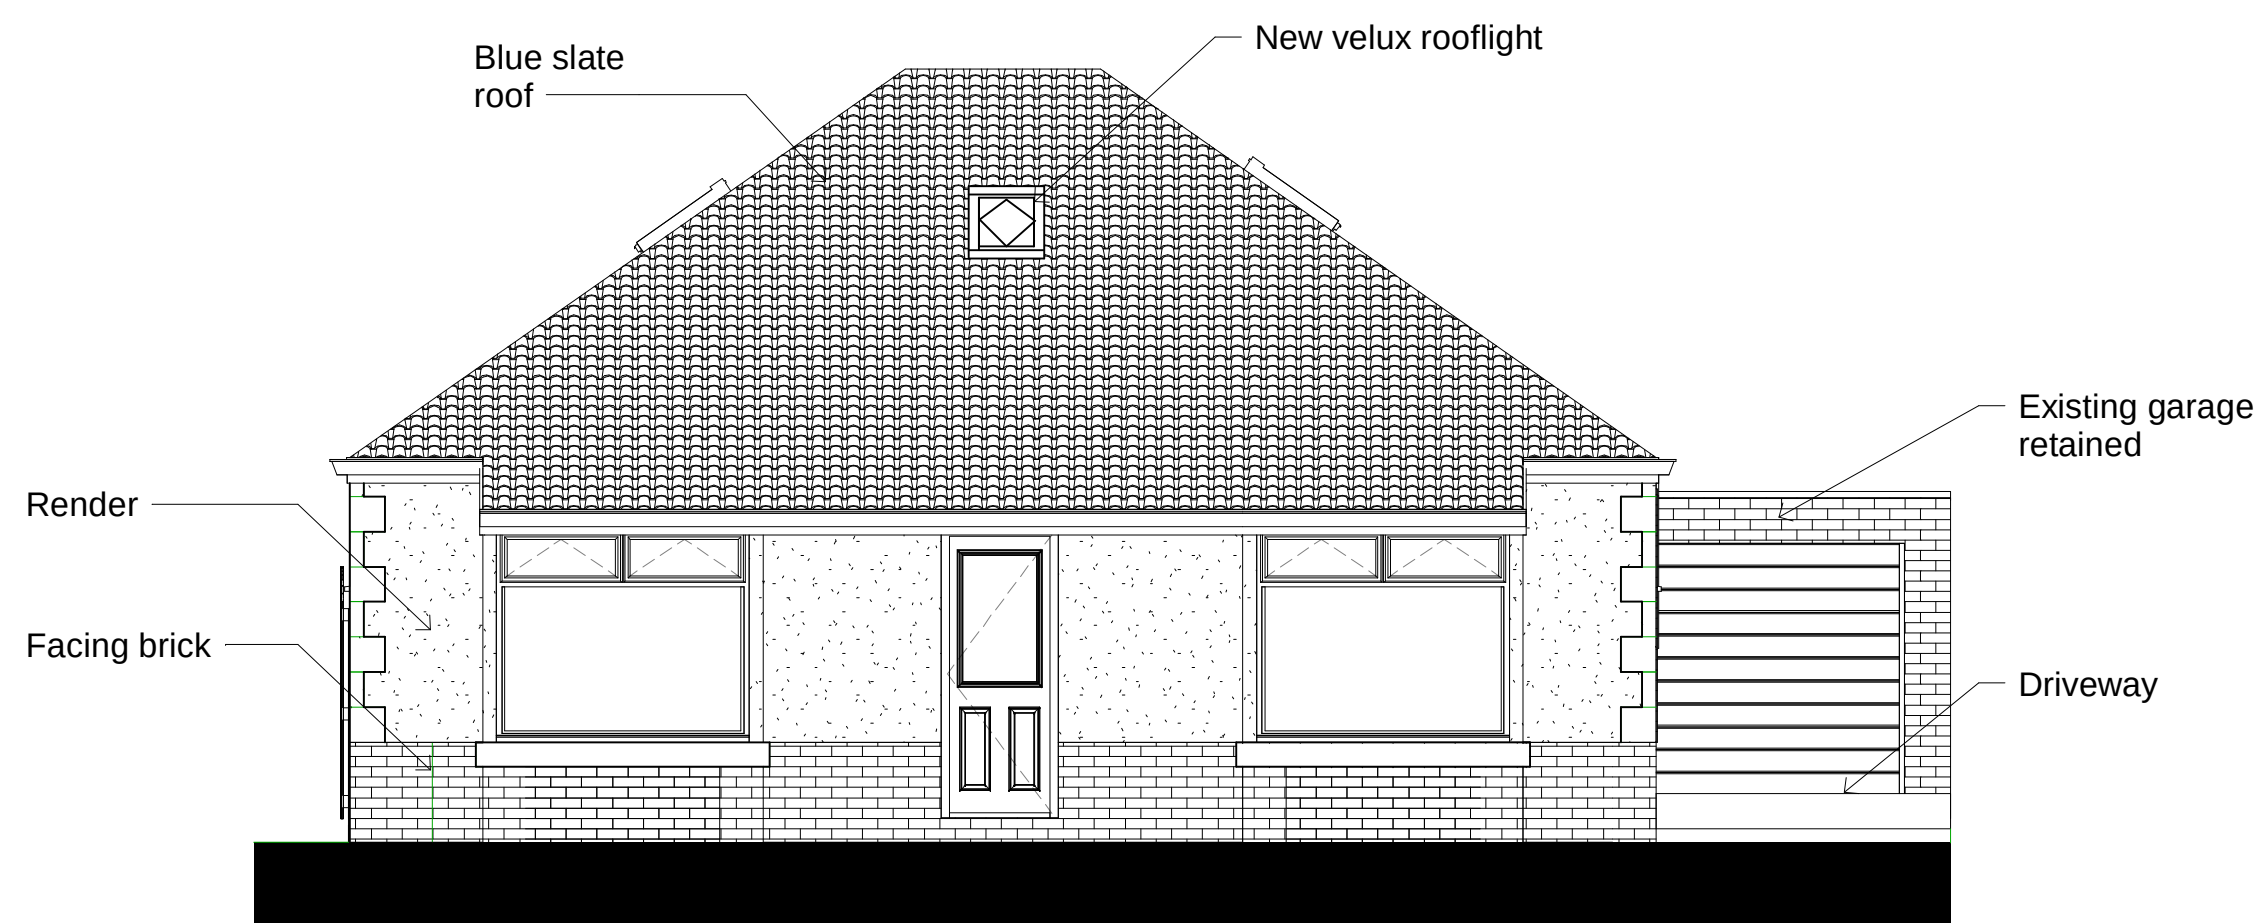

2 North - proposed
1 : 50

Rev	Description	Date

CODE	SUITABILITY DESCRIPTION
STATUS	PURPOSE OF ISSUE

PROJECT
Proposed extension and alterations to rear

TITLE
Existing and proposed north elevation

CLIENT
Stella Dobson and Nicholas Freke

DRAWN BY .	CHECKED BY .	DATE 12/1/2022
SCALE (@ A1) 1 : 50		PROJECT NUMBER .
DRAWING NUMBER A106		REV