

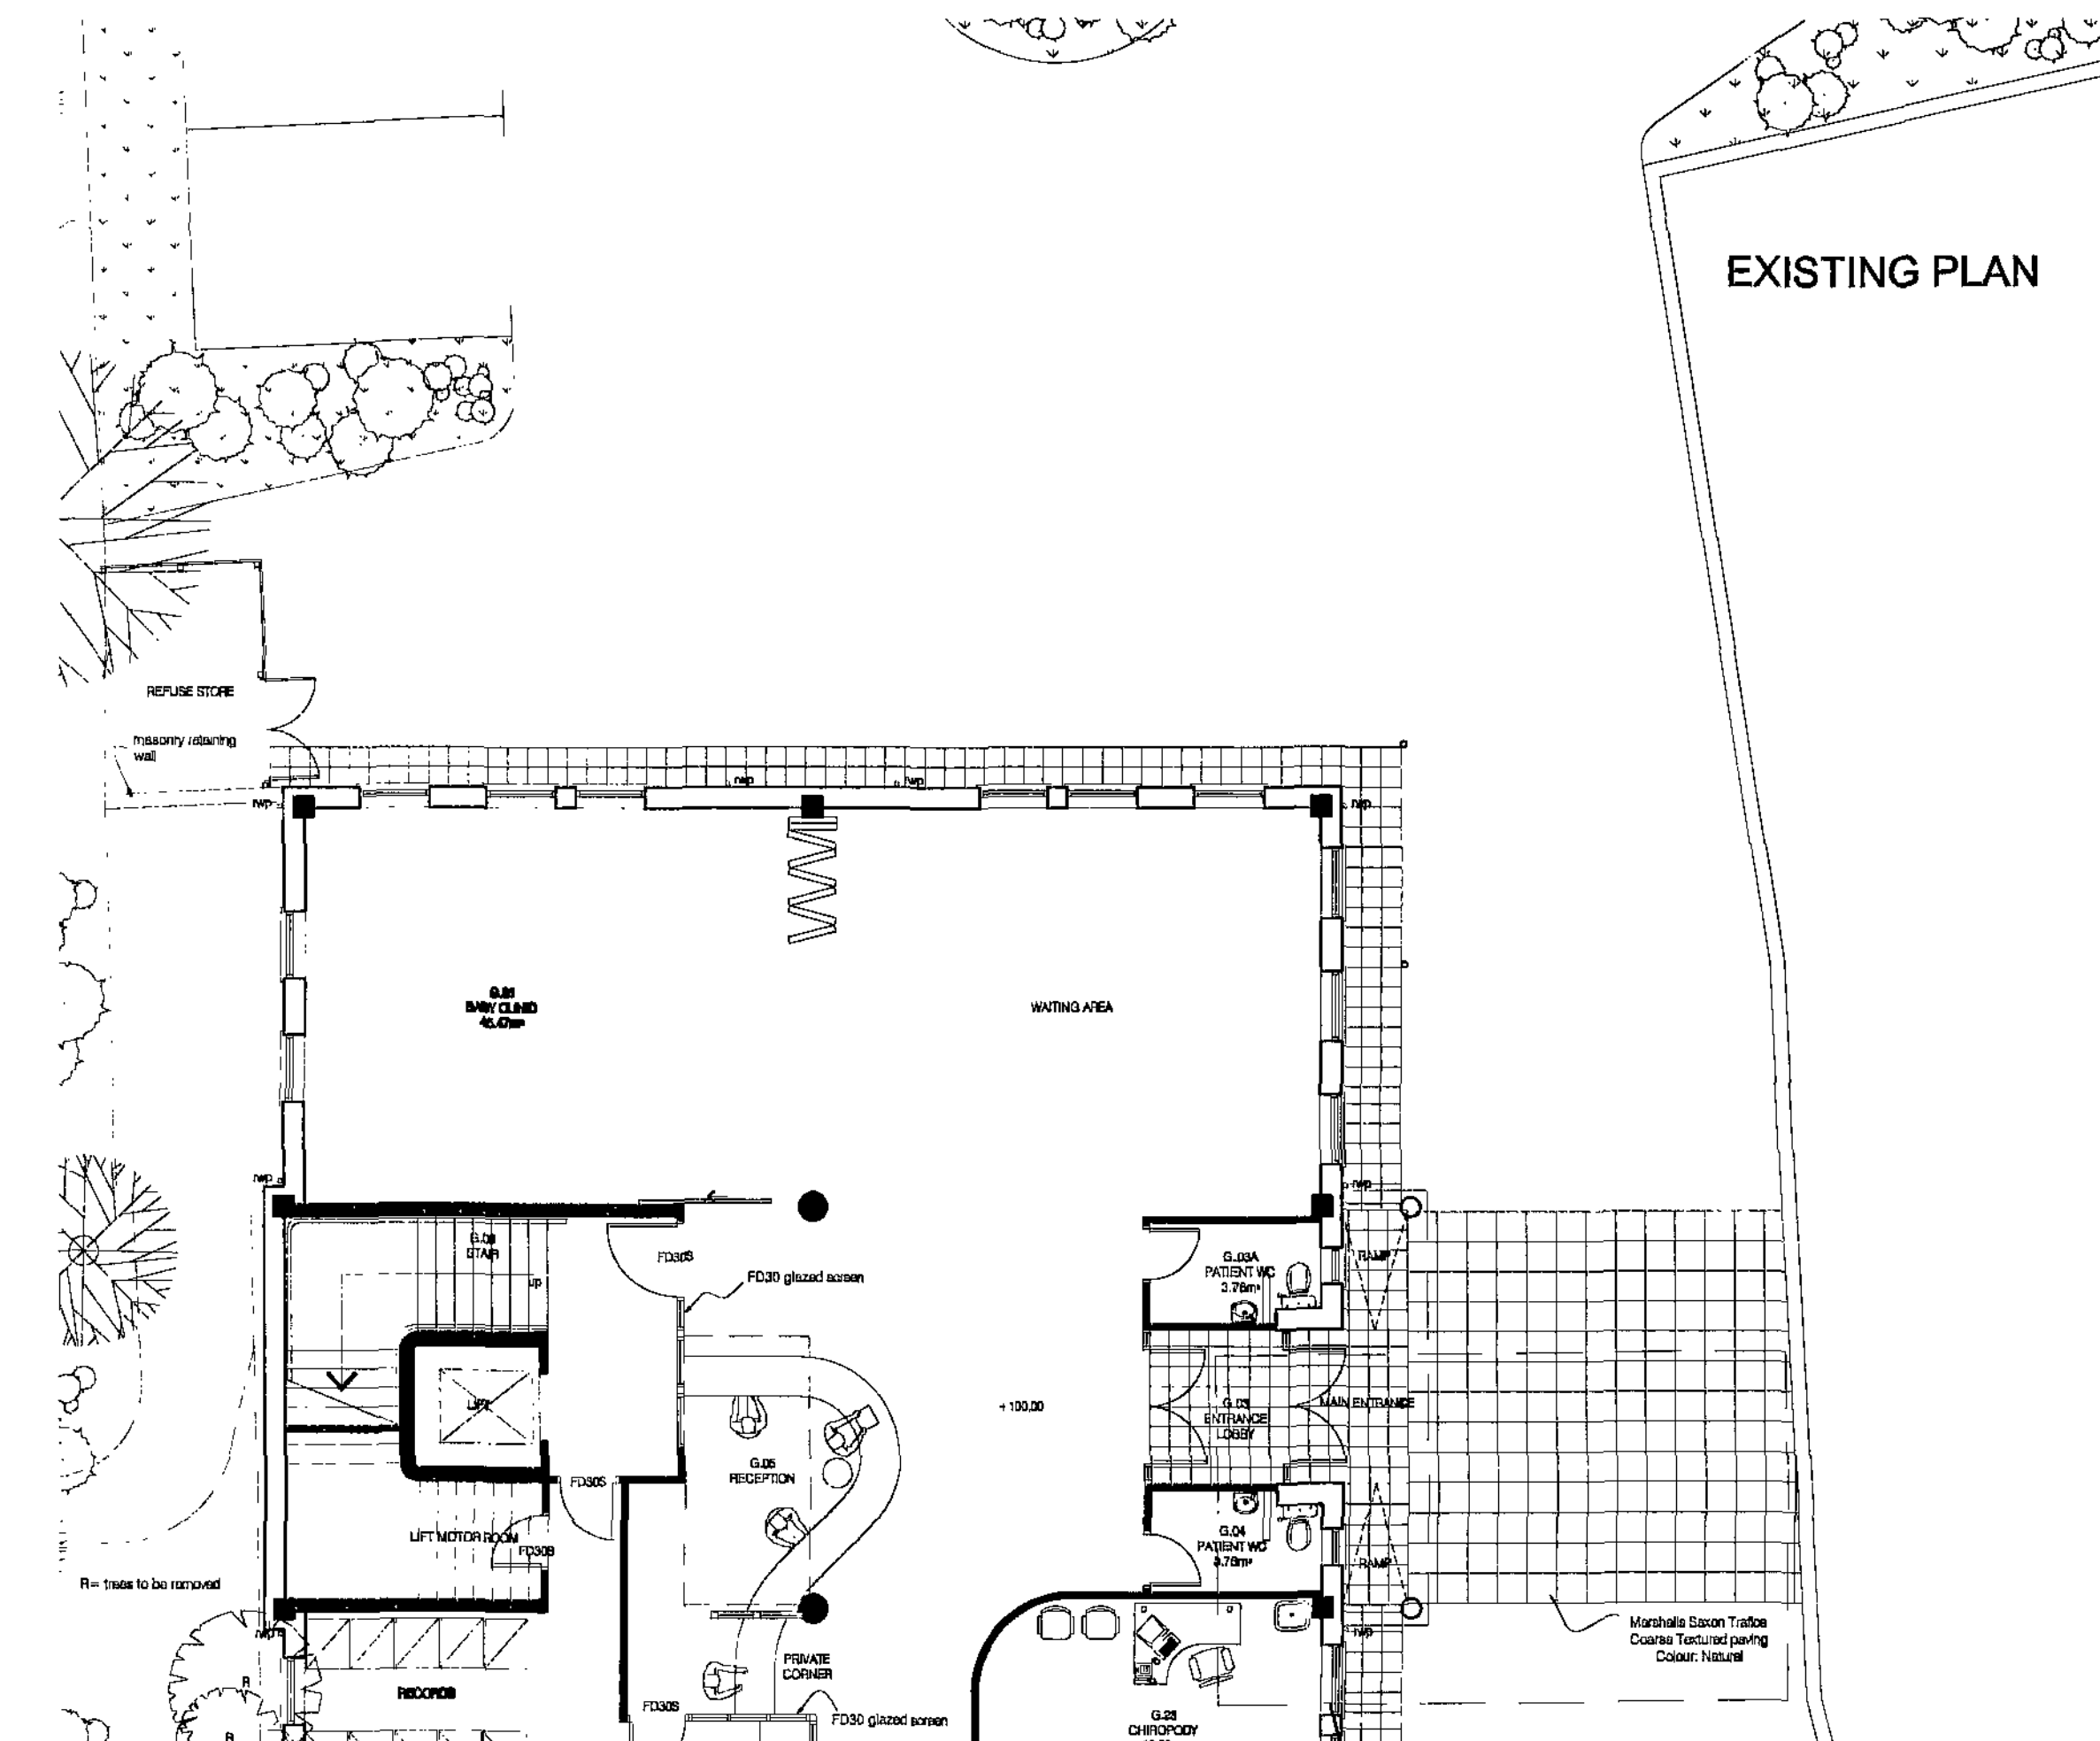



EXISTING PLAN

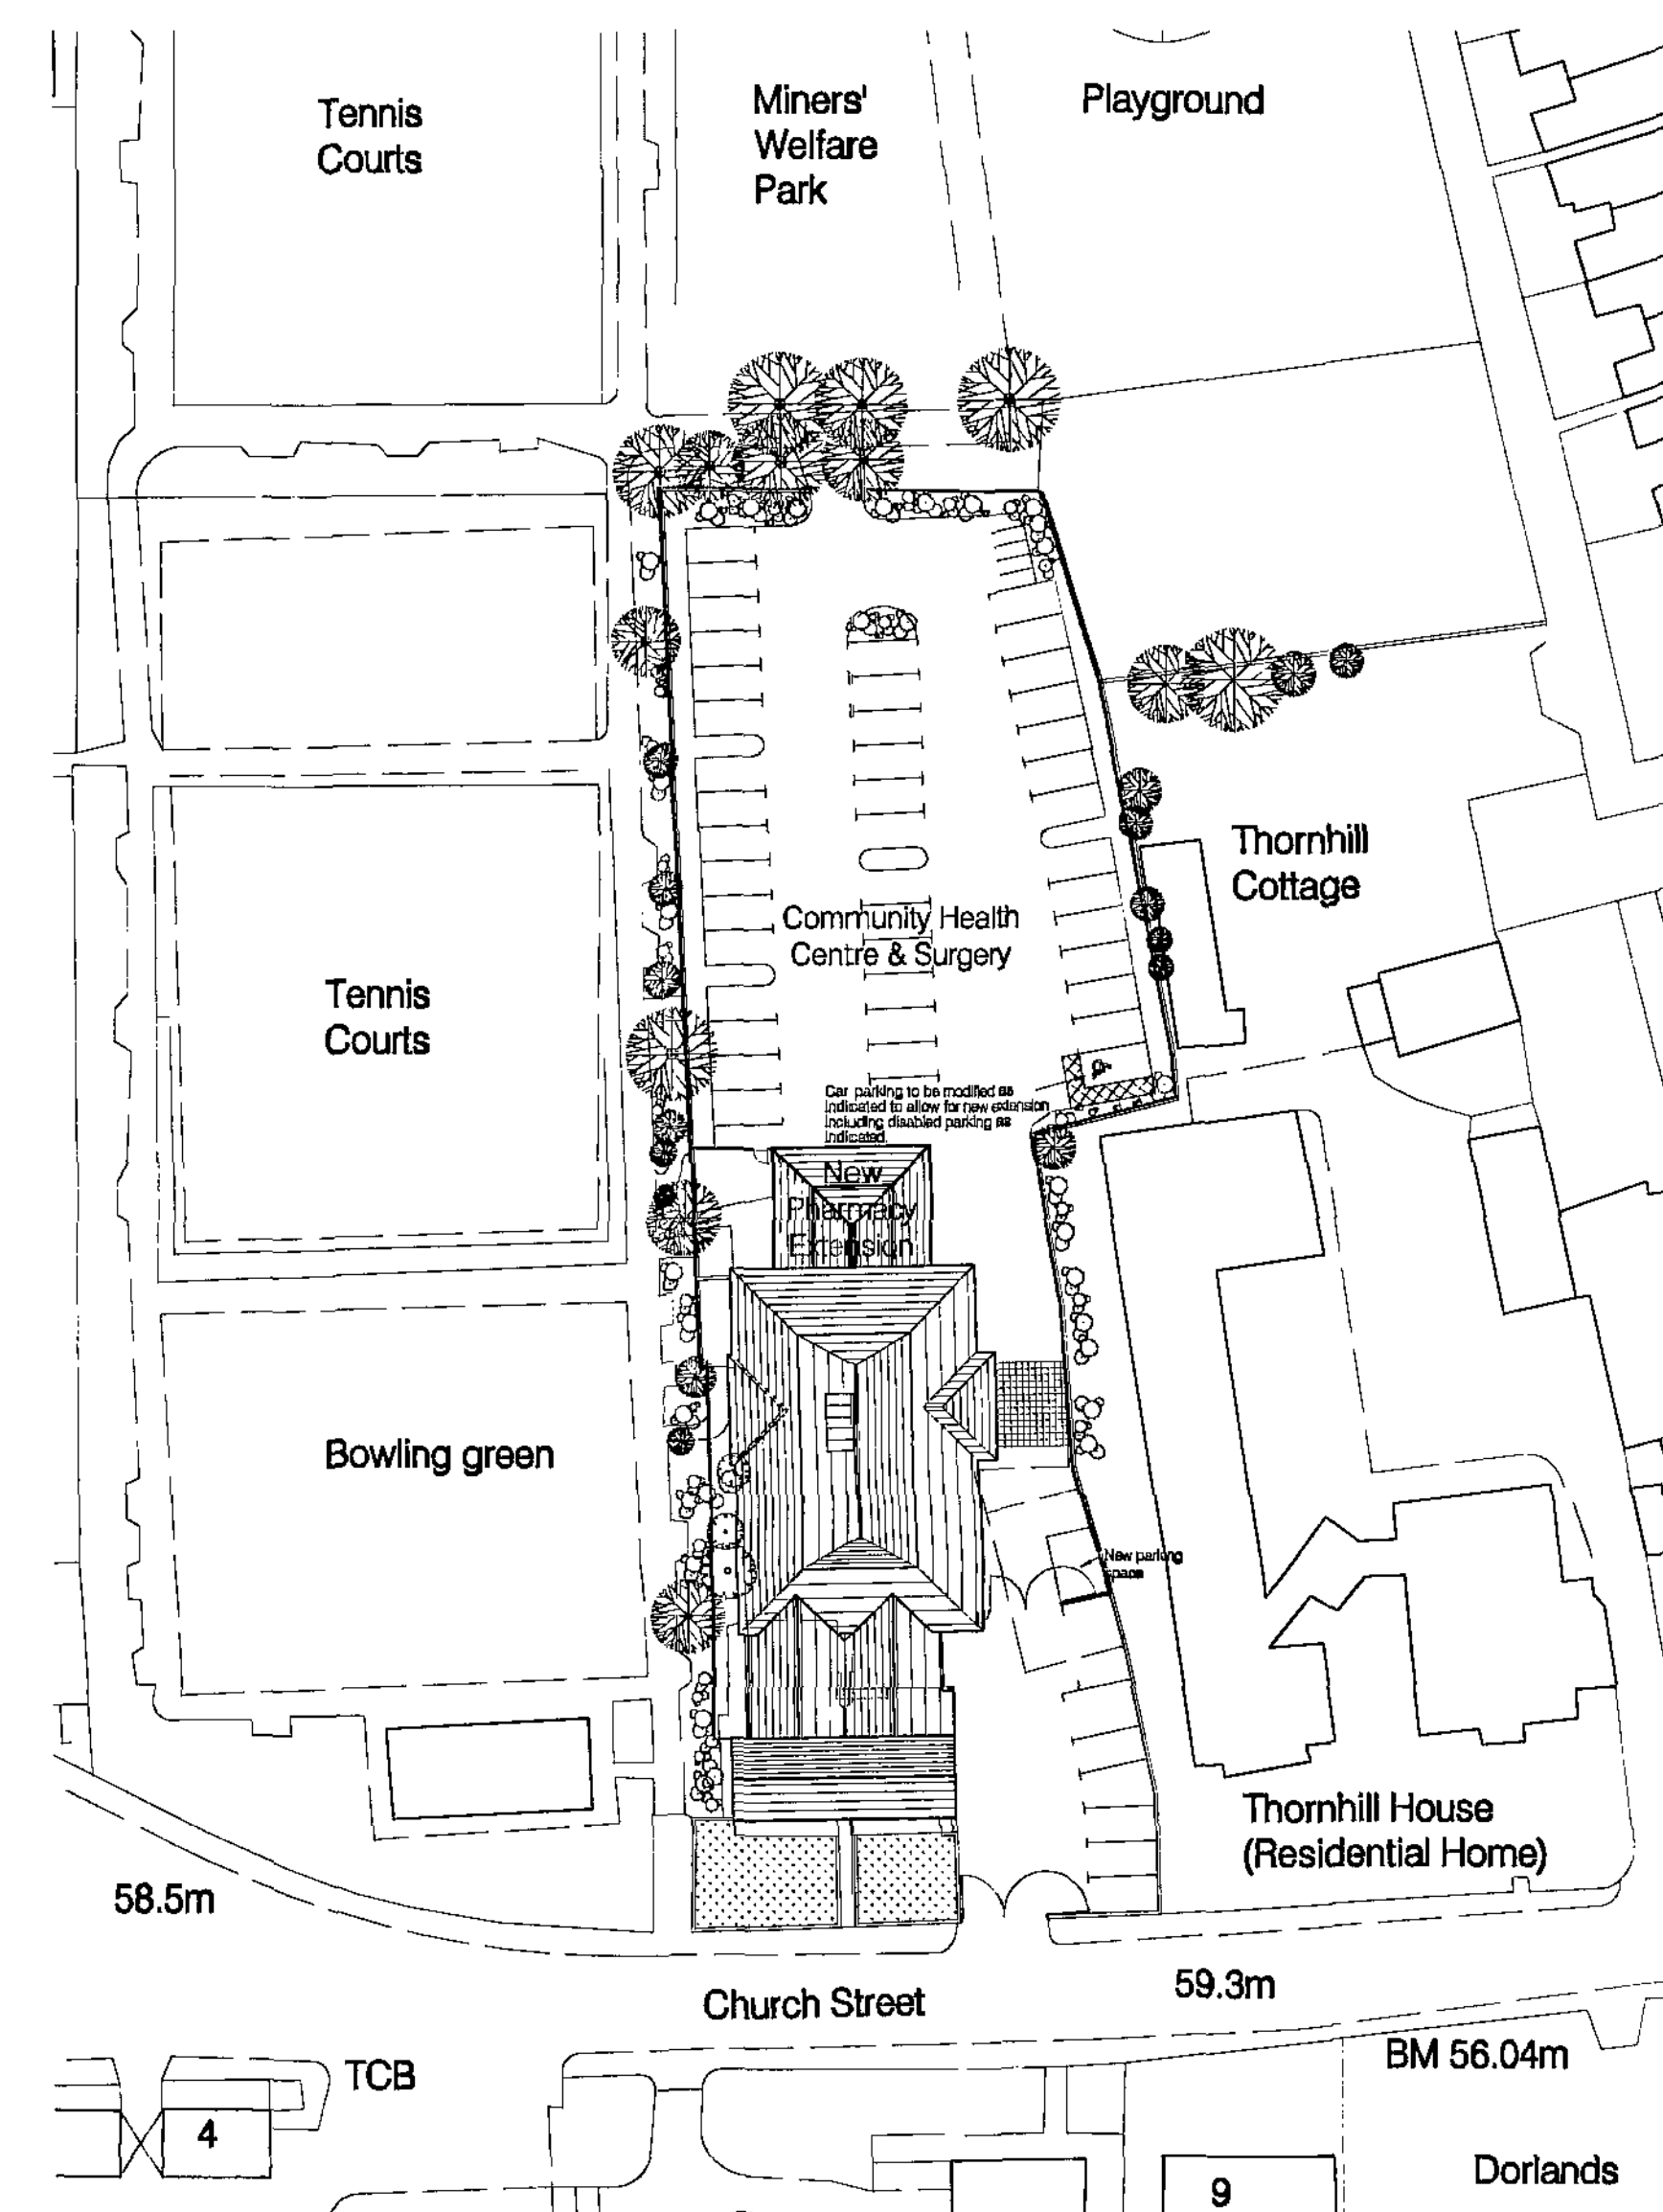

PROPOSED PLAN

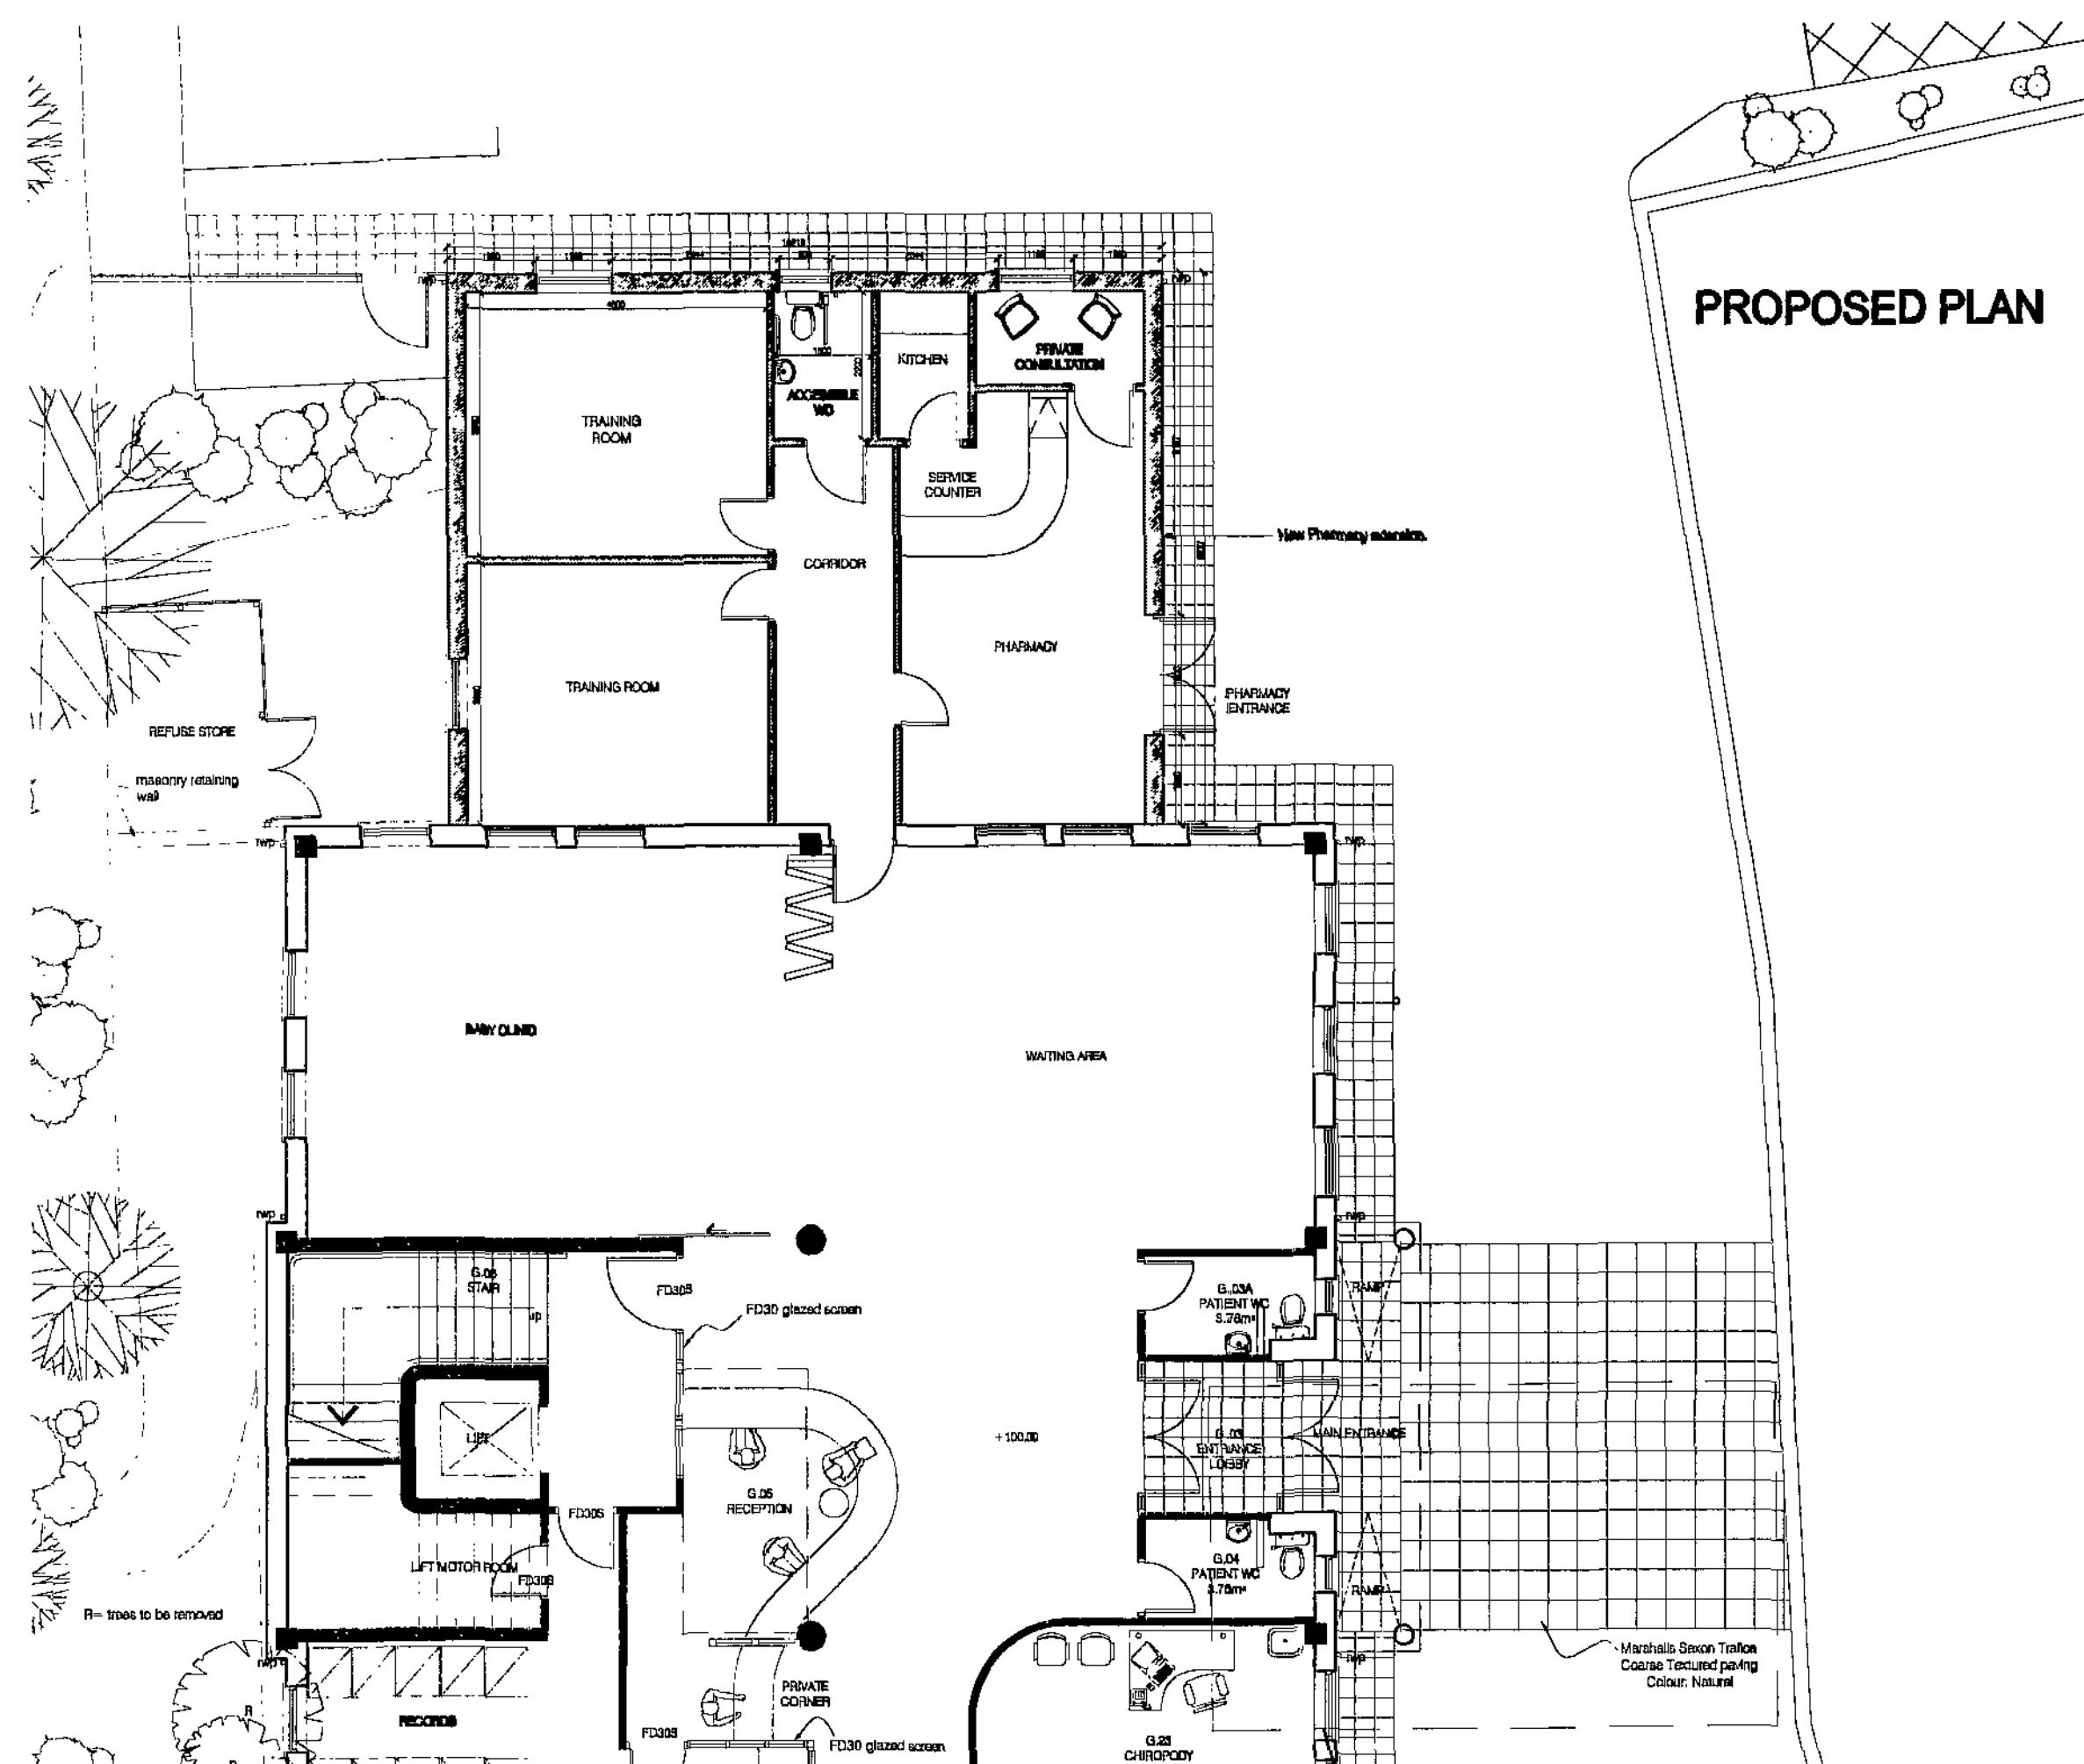

BLOCK PLAN 1:500

 

MR+P
ARCHITECTS

MELLING RIDGEWAY + PARTNERS LTD
CHARTER HOUSE MOORE STREET
SHEFFIELD S3 7UR
t: (0114) 2723321
f: (0114) 2727335
e: info@mrp-architects.co.uk

PROJECT
DR SICS & PARTNERS
GARLAND HOUSE SURGERY
DARFIELD
NR BARNSELY

TITLE
EXISTING & PROPOSED FLOOR PLANS
& BLOCK PLAN

DRAWING STATUS
PLANNING

DRAWN BY: DJL


DATE: AUGUST 2009

SCALE: 1:100@A1


DRAWING No: 4609/401

All dimensions to be checked on site prior to work commencing on site. Any discrepancies must be reported to MR+P


06 SEP 2009
MR+P Architects

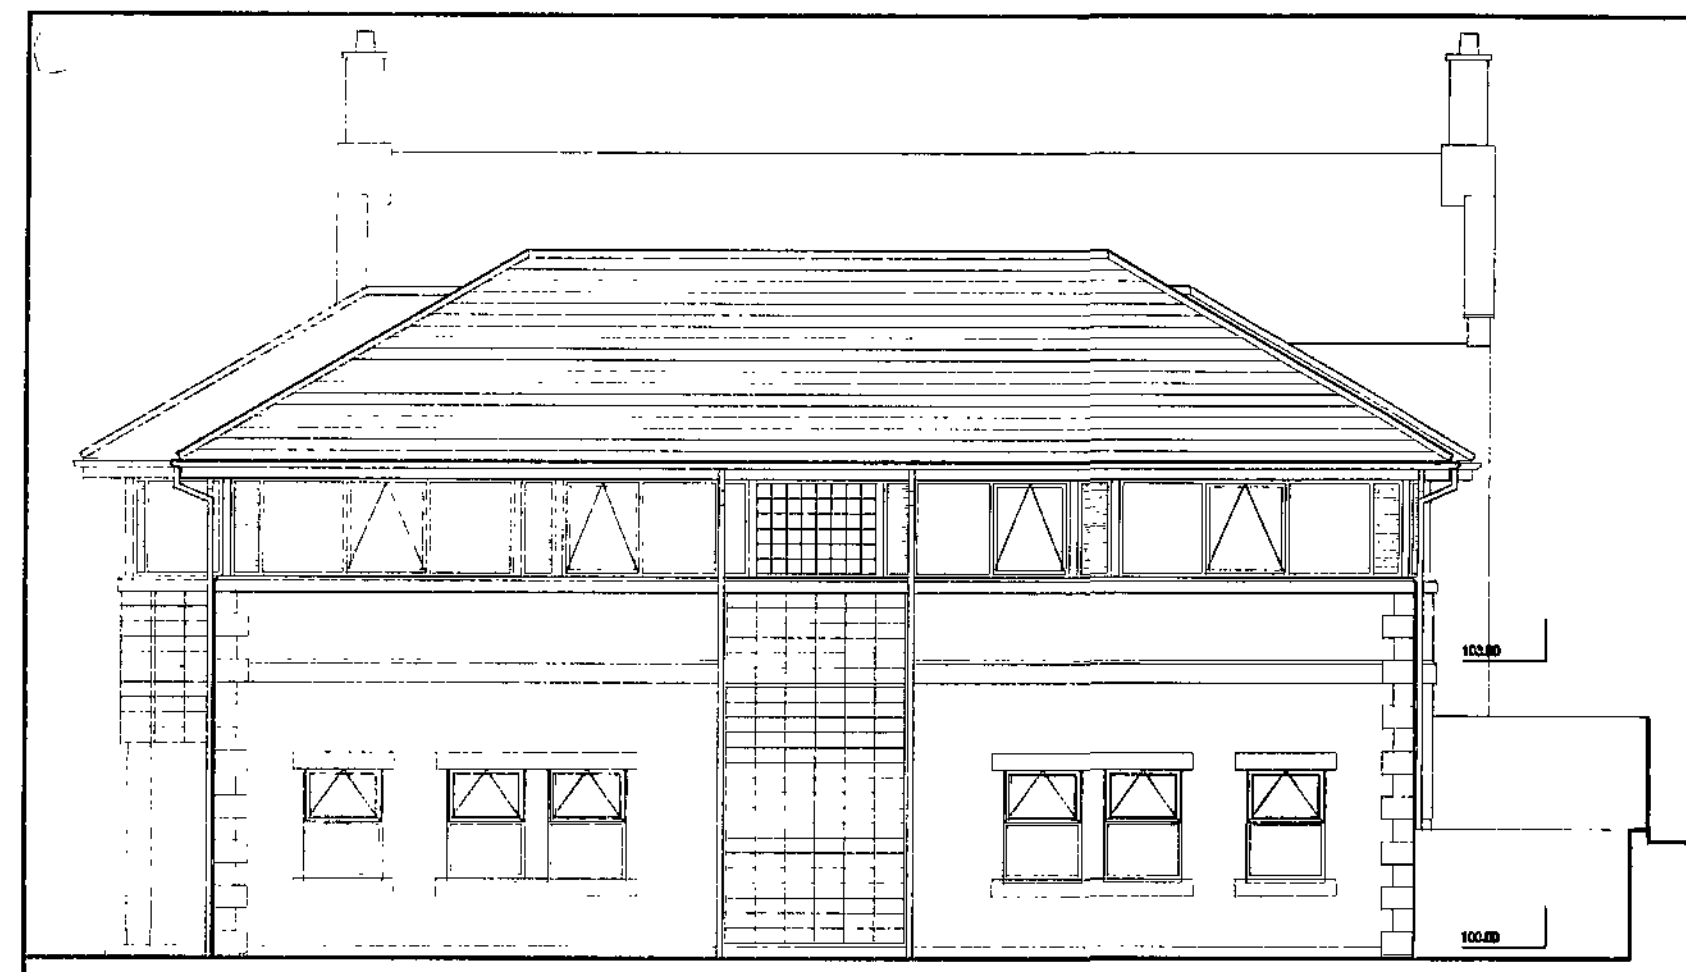

EXISTING NORTH ELEVATION

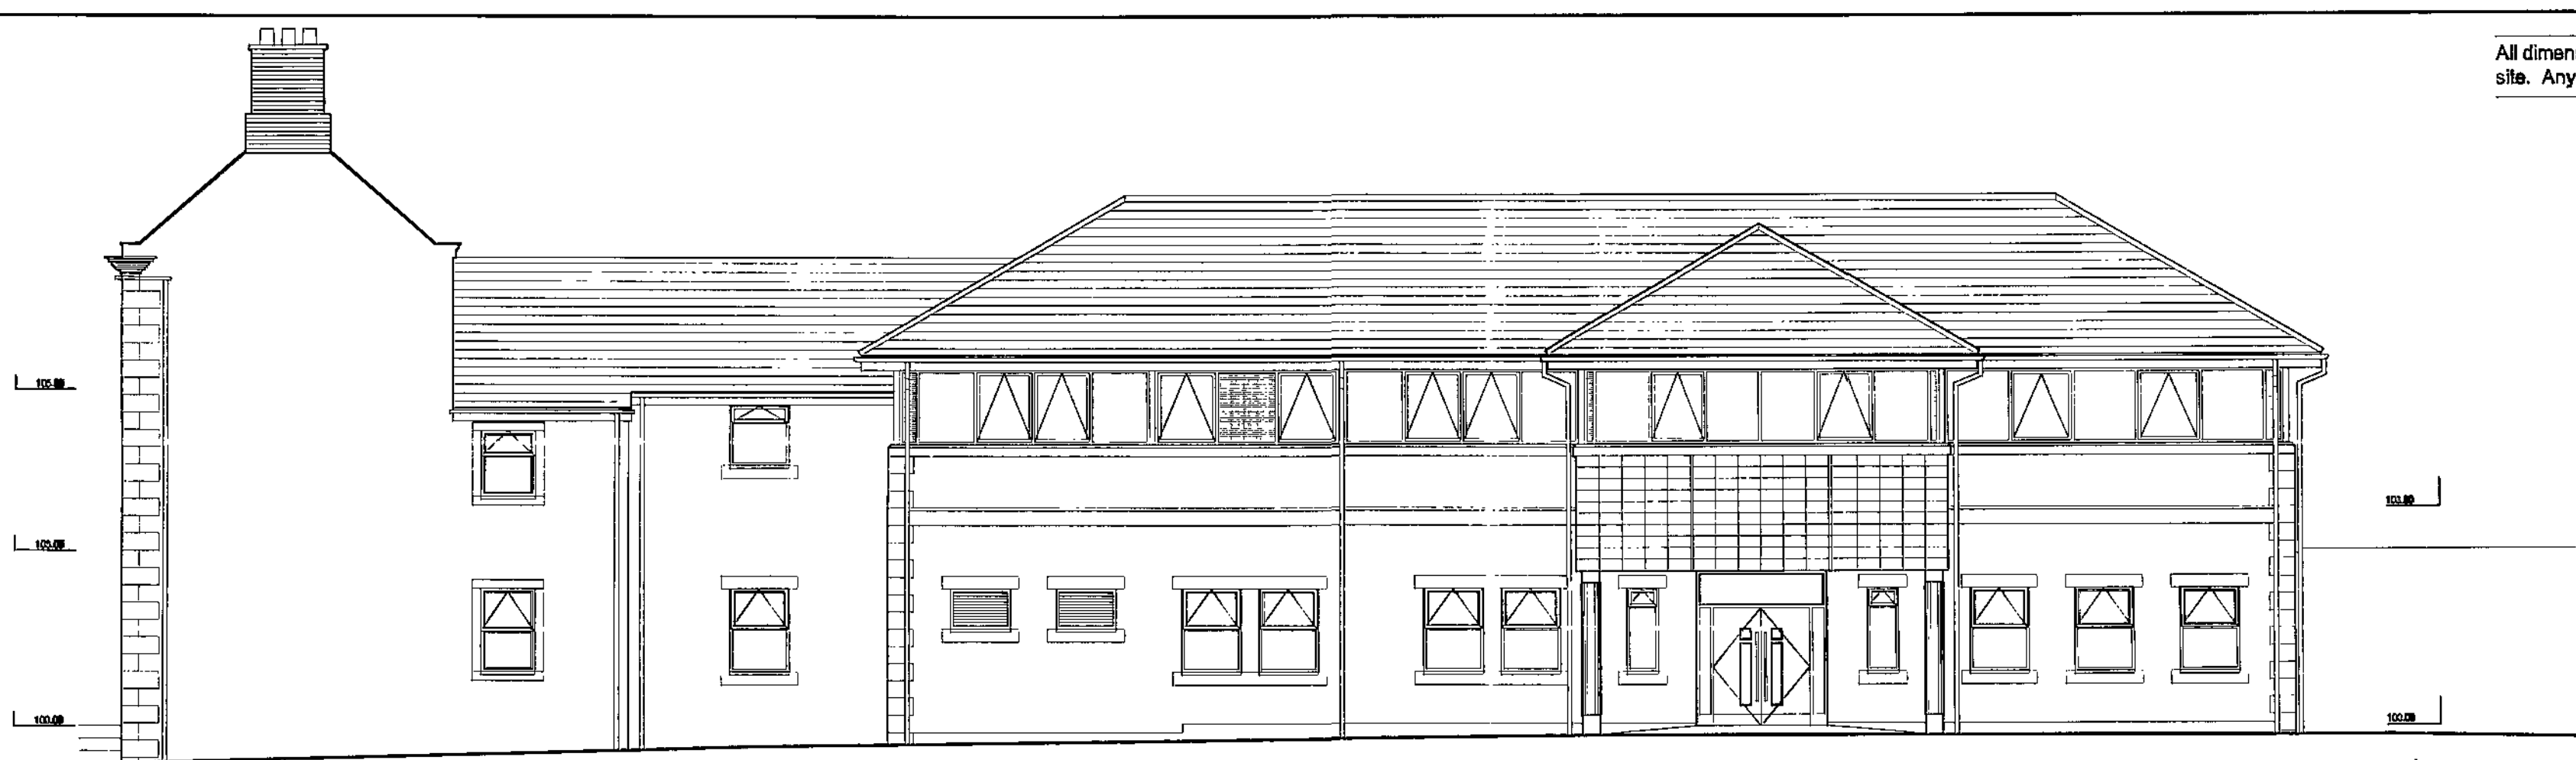


EXISTING EAST ELEVATION (TO MAIN ENTRANCE)

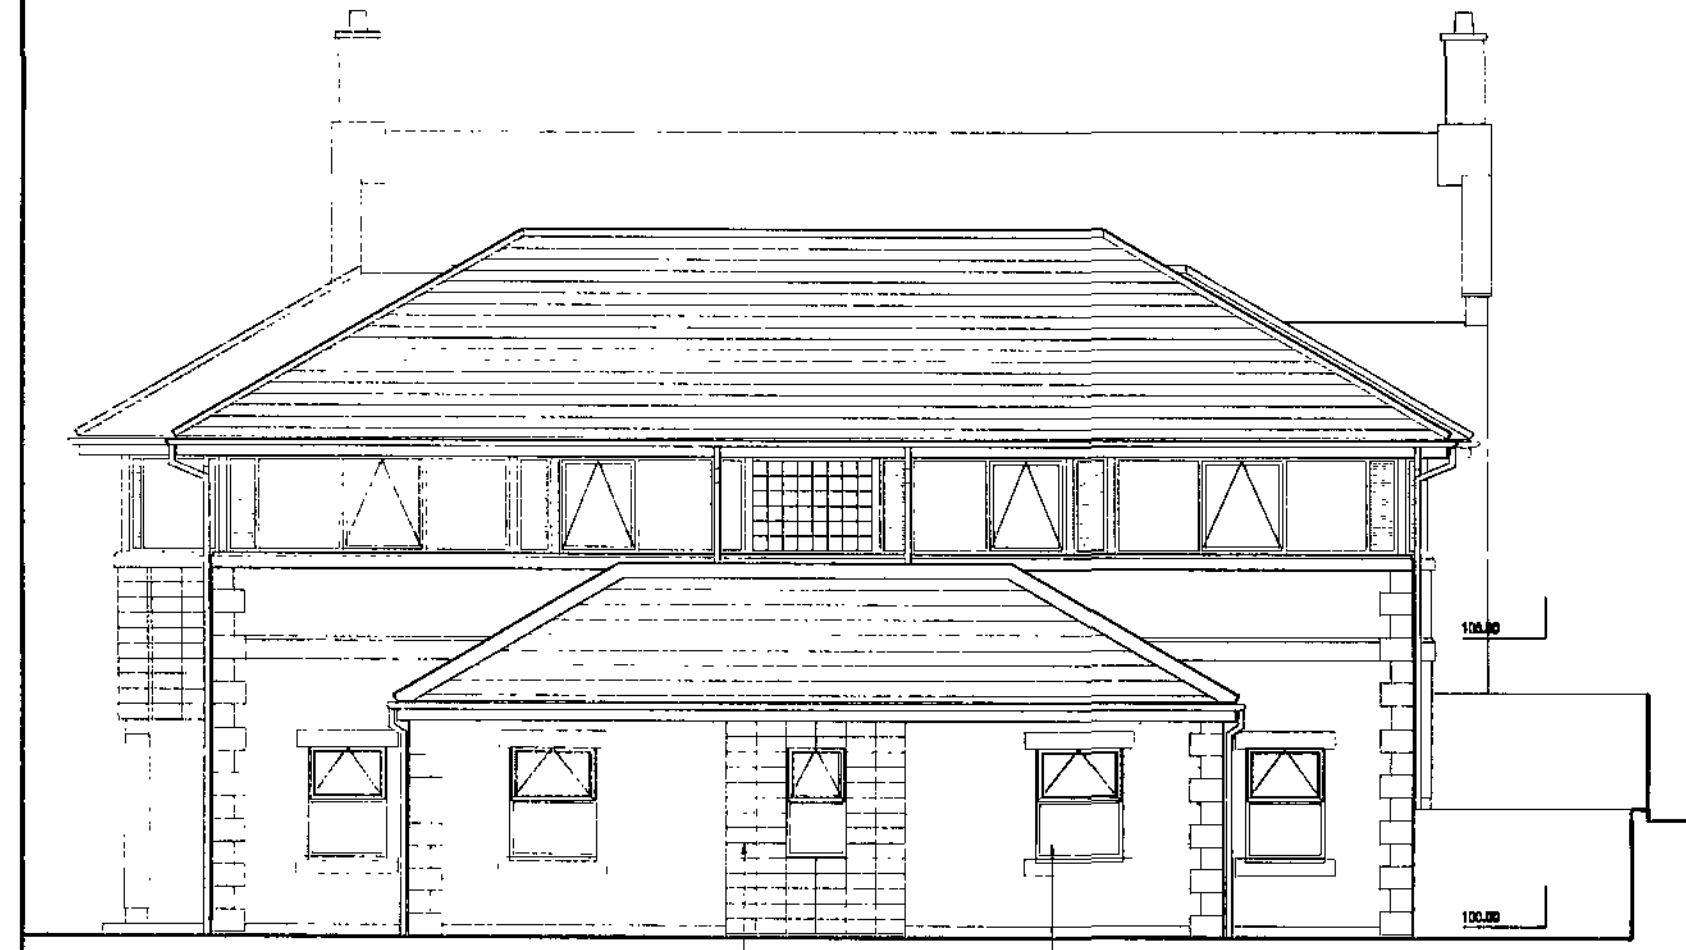


PROPOSED NORTH ELEVATION



PROPOSED EAST ELEVATION (TO MAIN ENTRANCE)

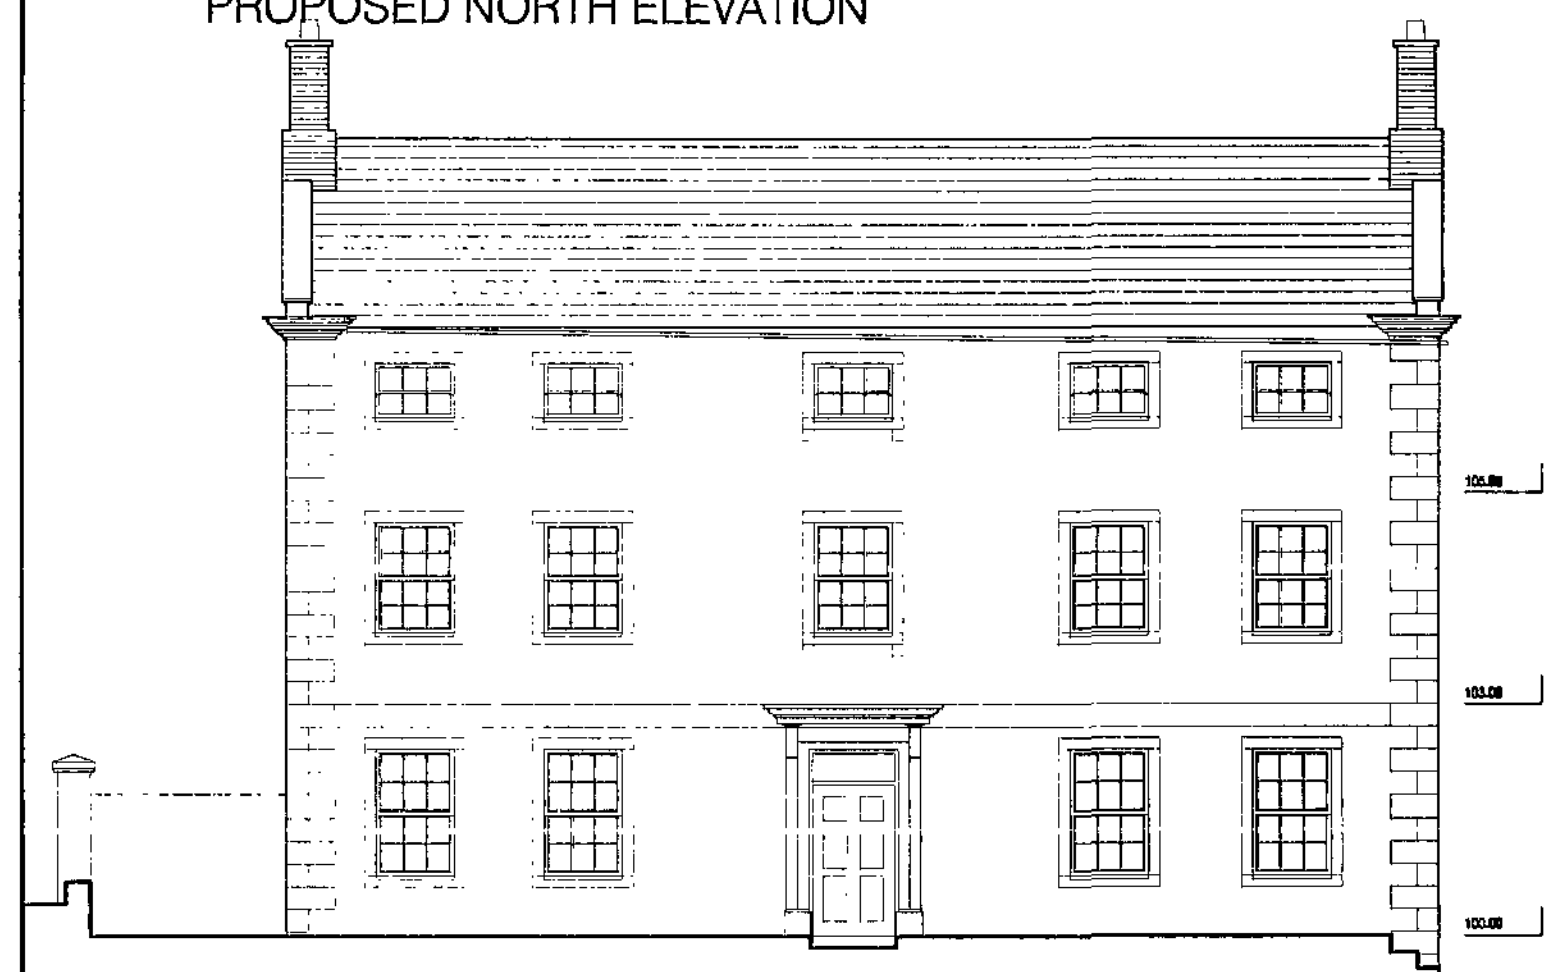


EXISTING SOUTH ELEVATION (TO CHURCH STREET)

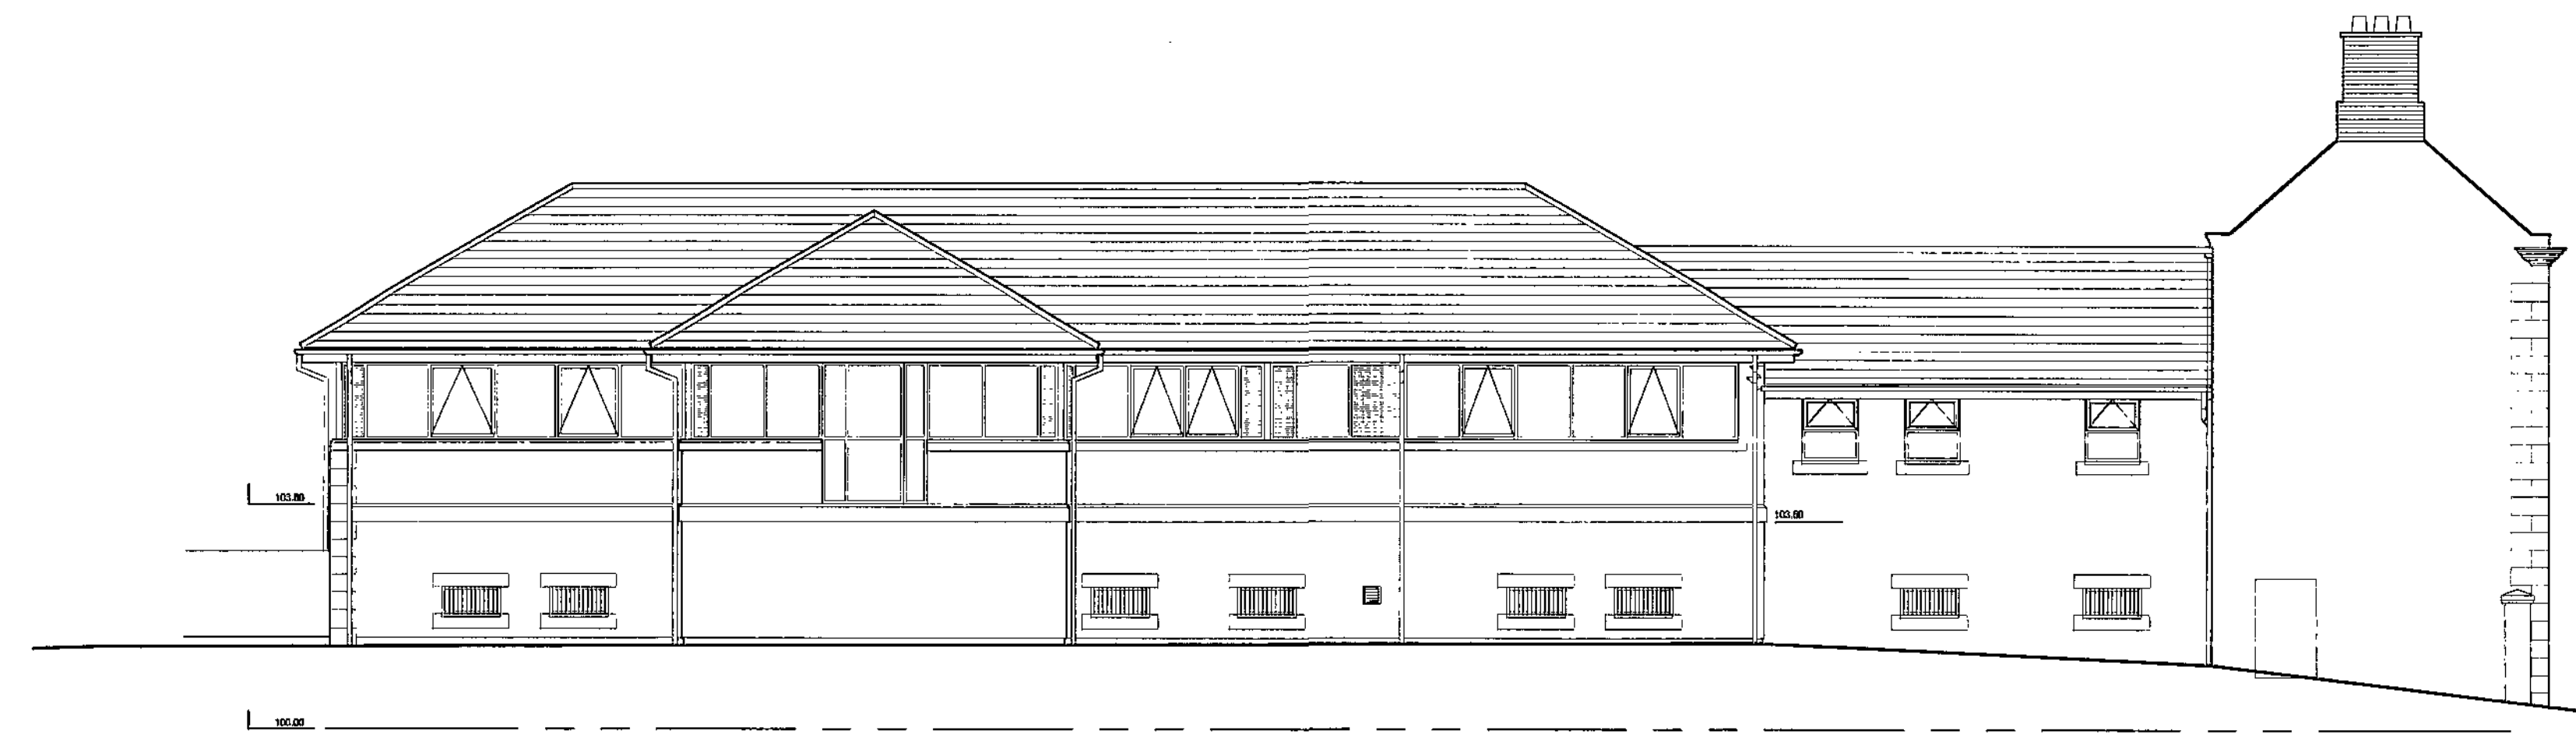


EXISTING WEST ELEVATION (TO BOWLING GREEN & FOOTPATH)



PROPOSED SOUTH ELEVATION (TO CHURCH STREET)

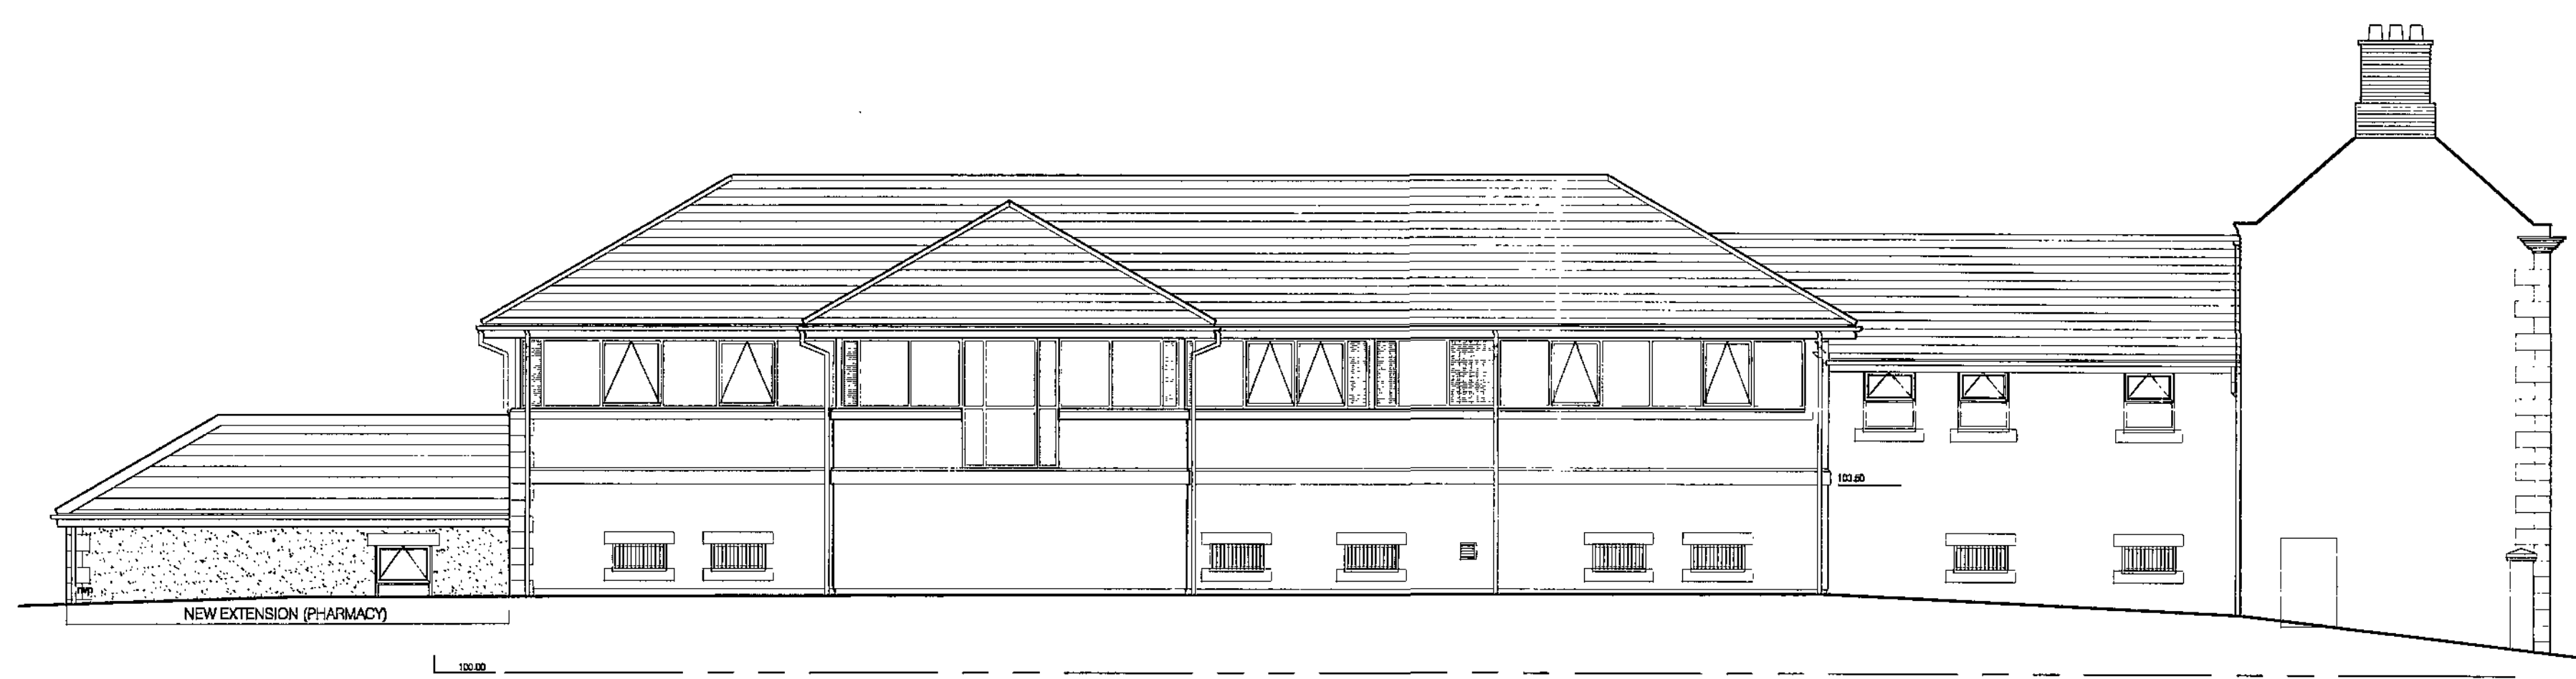

PROPOSED WEST ELEVATION (TO BOWLING GREEN & FOOTPATH)

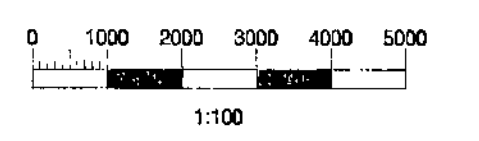

MR+P
ARCHITECTS

MELLING RIDGEWAY + PARTNERS LTD
CHARTER HOUSE MOORE STREET
SHEFFIELD S3 7UR
t: (0114) 2723321
f: (0114) 2727395
e: info@mrp-architects.co.uk

PROJECT
DR SICS & PARTNERS
GARLAND HOUSE SURGERY
DARFIELD
NR BARNLEY

TITLE
EXISTING & PROPOSED ELEVATIONS

DRAWING STATUS
PLANNING

DRAWN BY: DJL
DATE: AUGUST 2009
SCALE: 1:100@A1
DRAWING No. 4609/402