

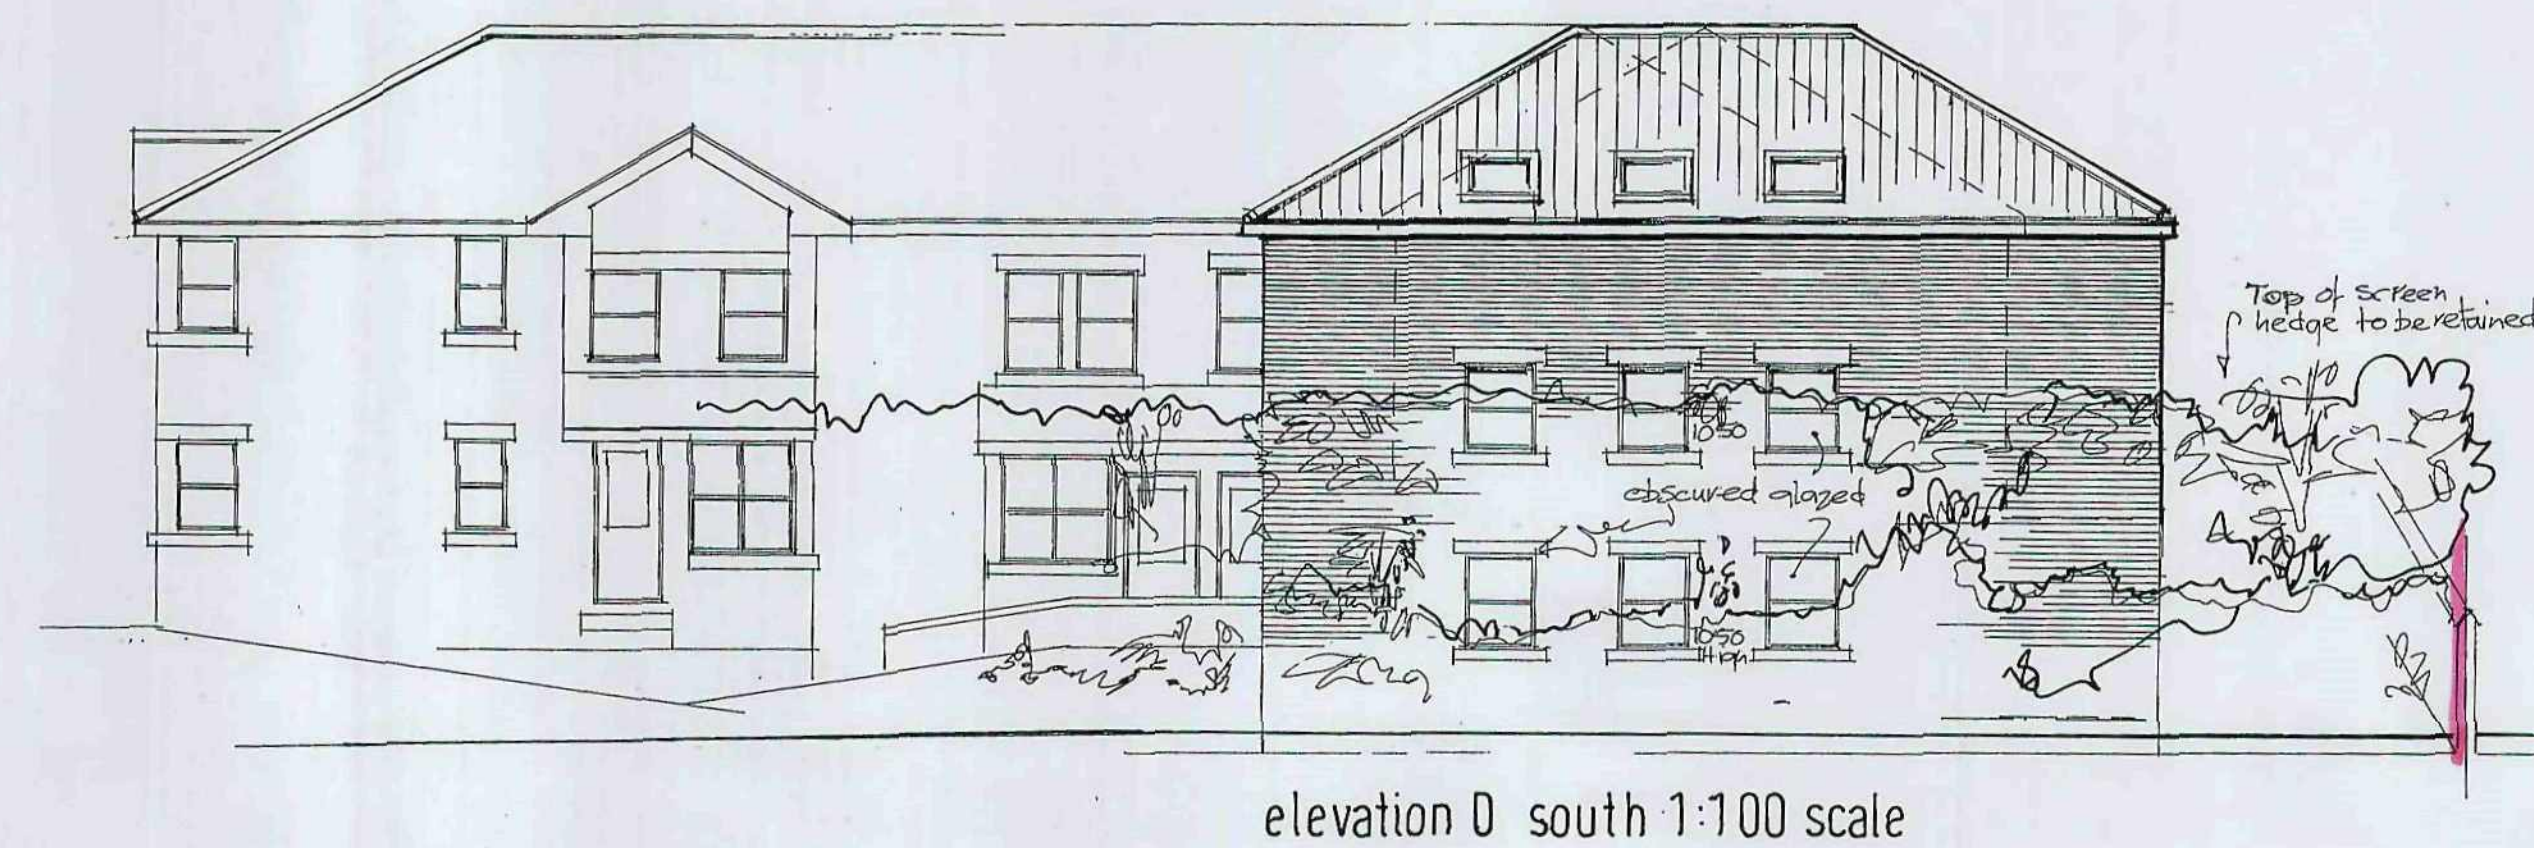
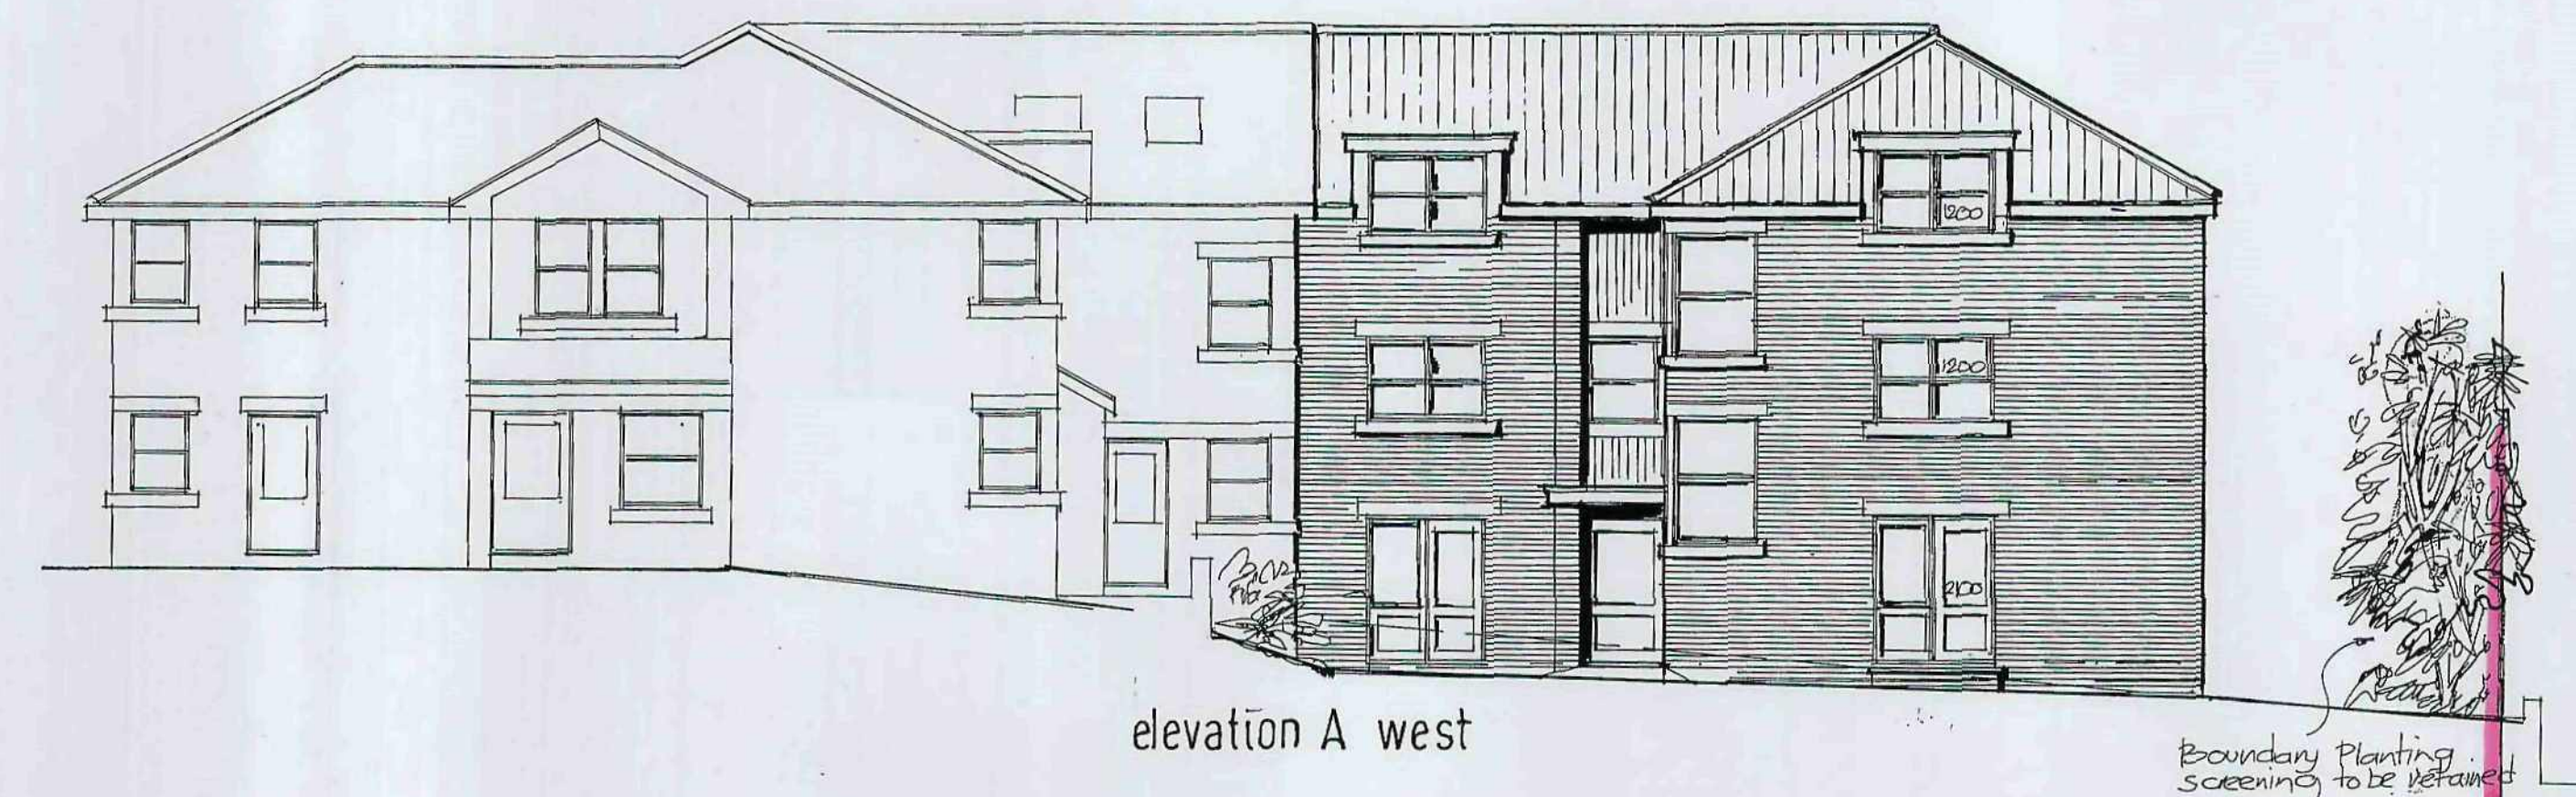
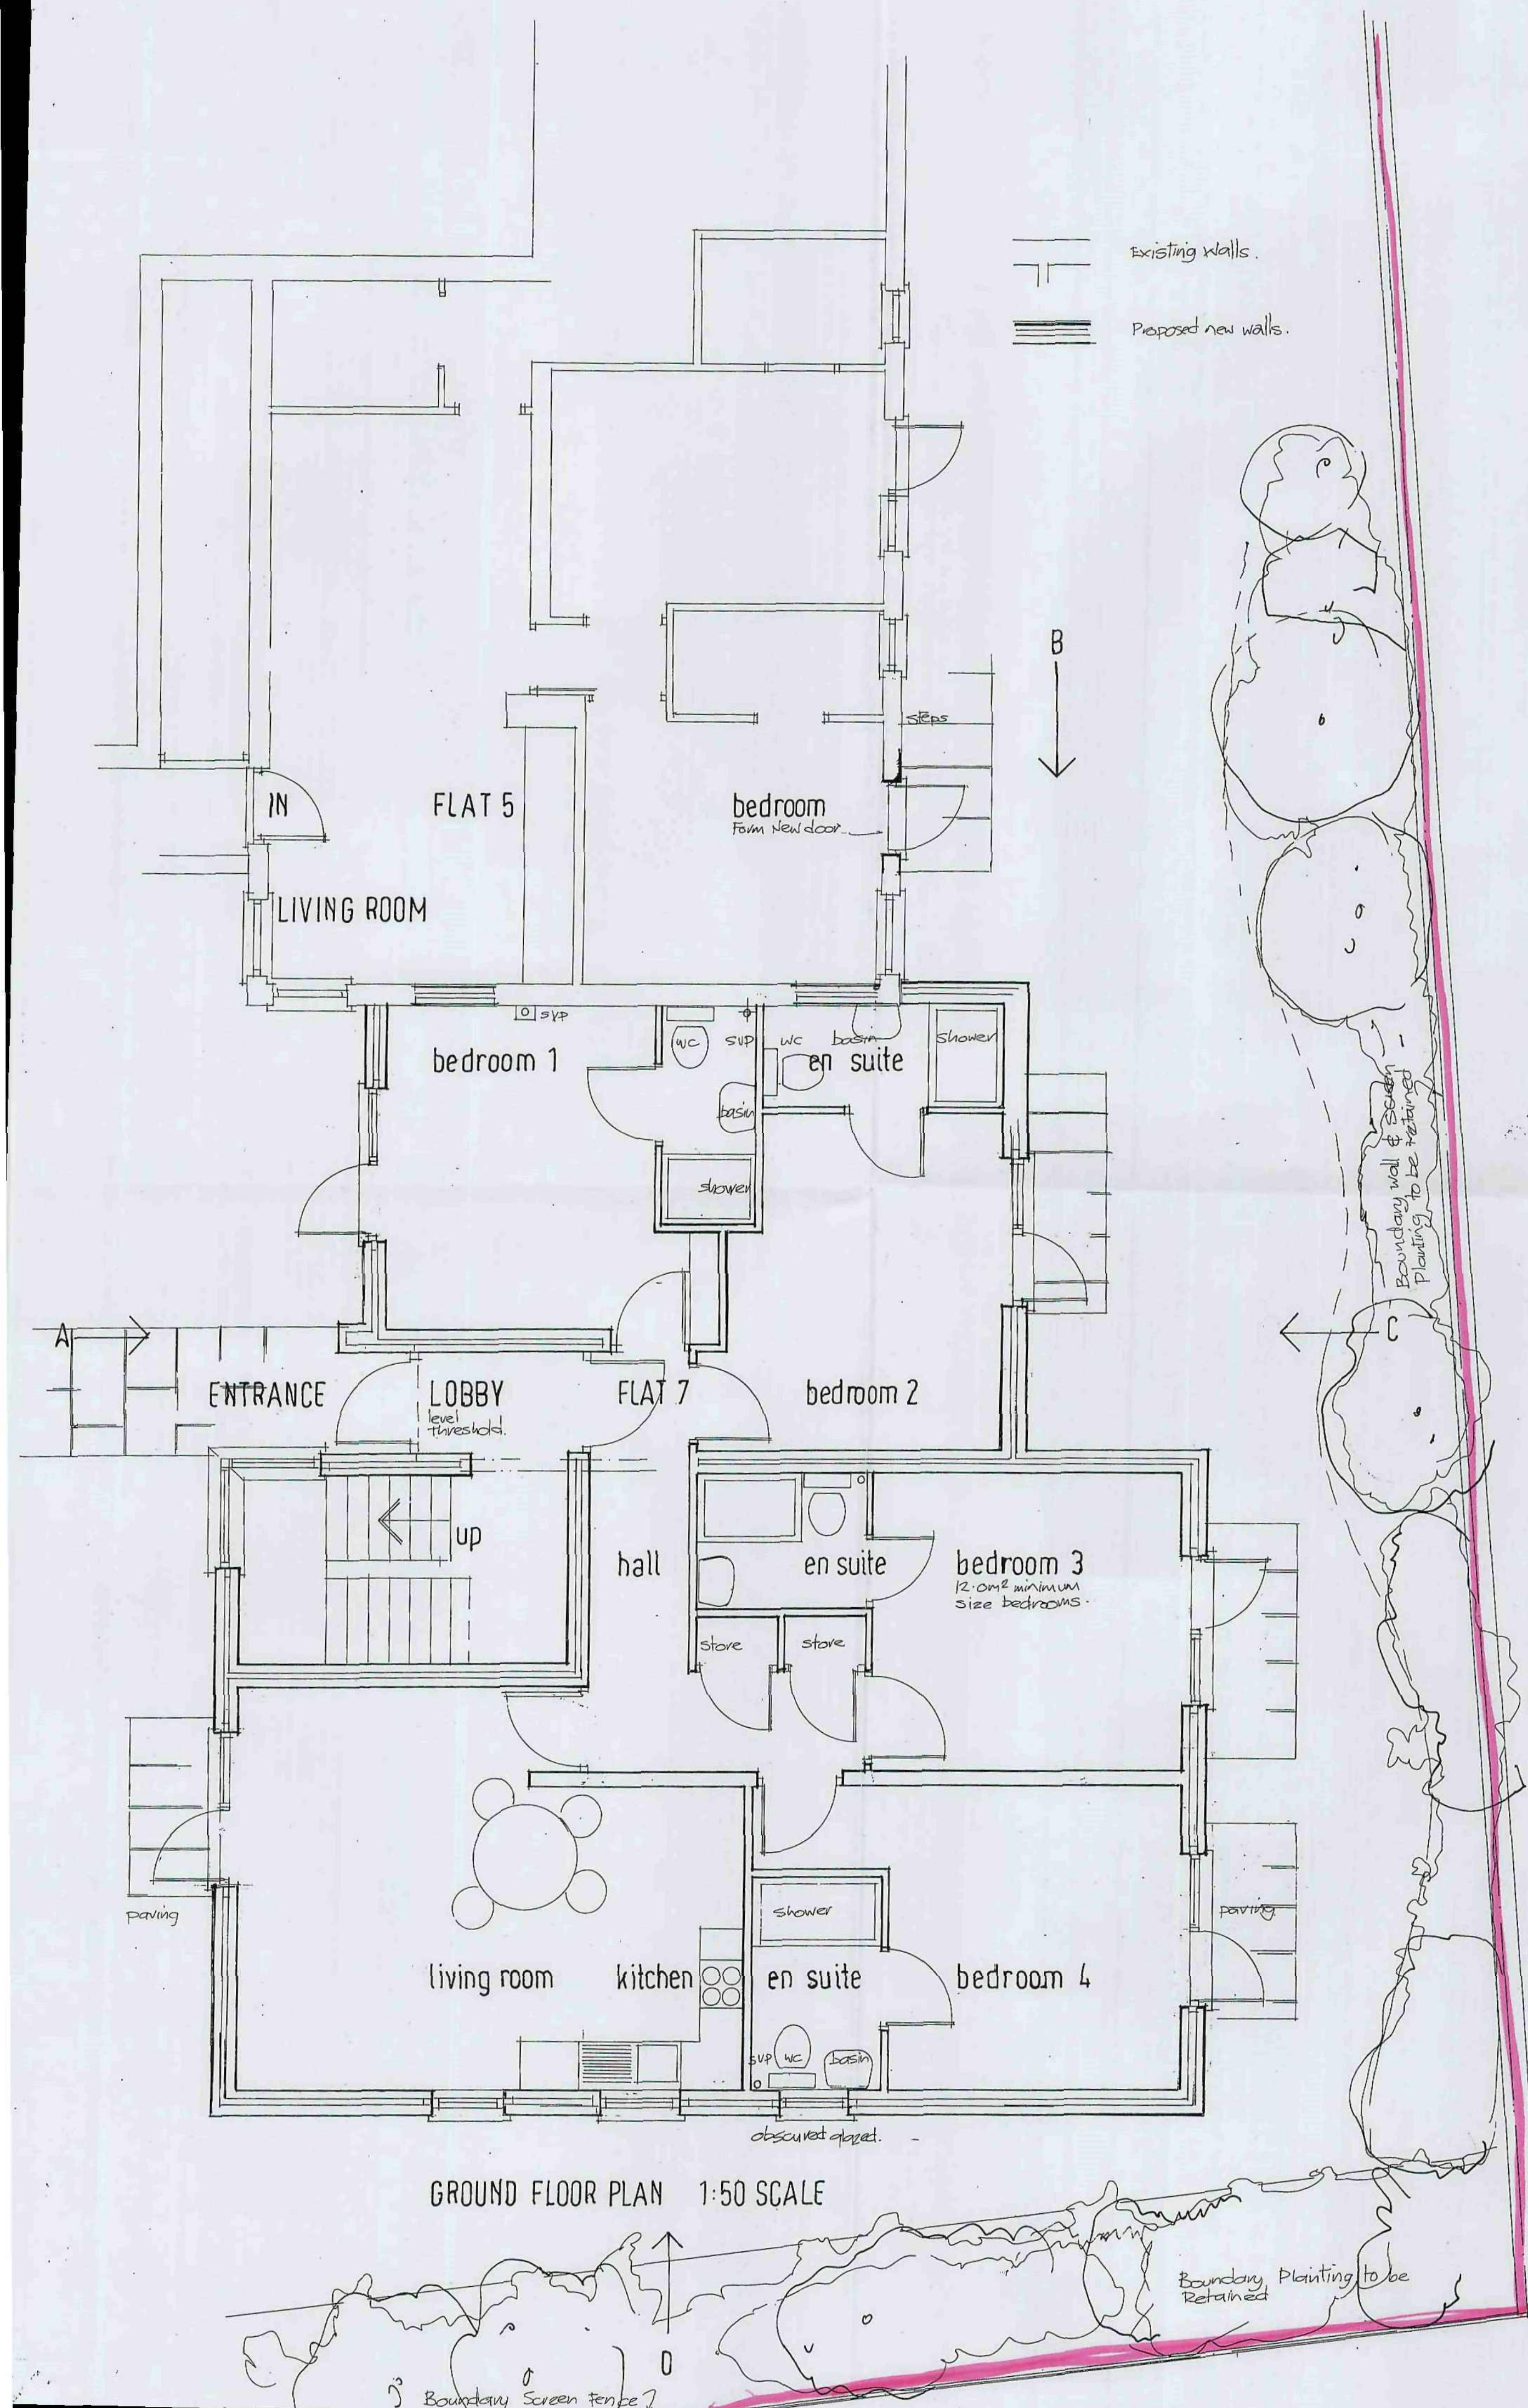


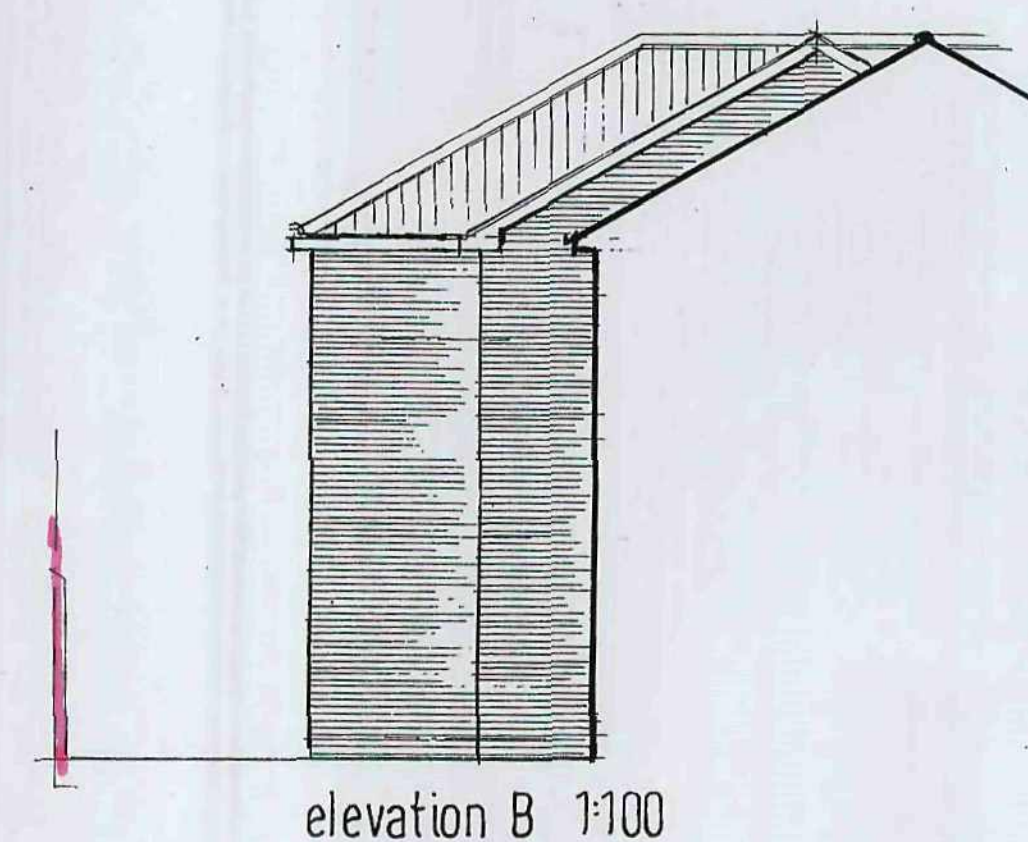

Proposed Materials: All to match existing facing brickwork, white joinery.
Grey concrete roof tiles.
No change to boundary/planting features.

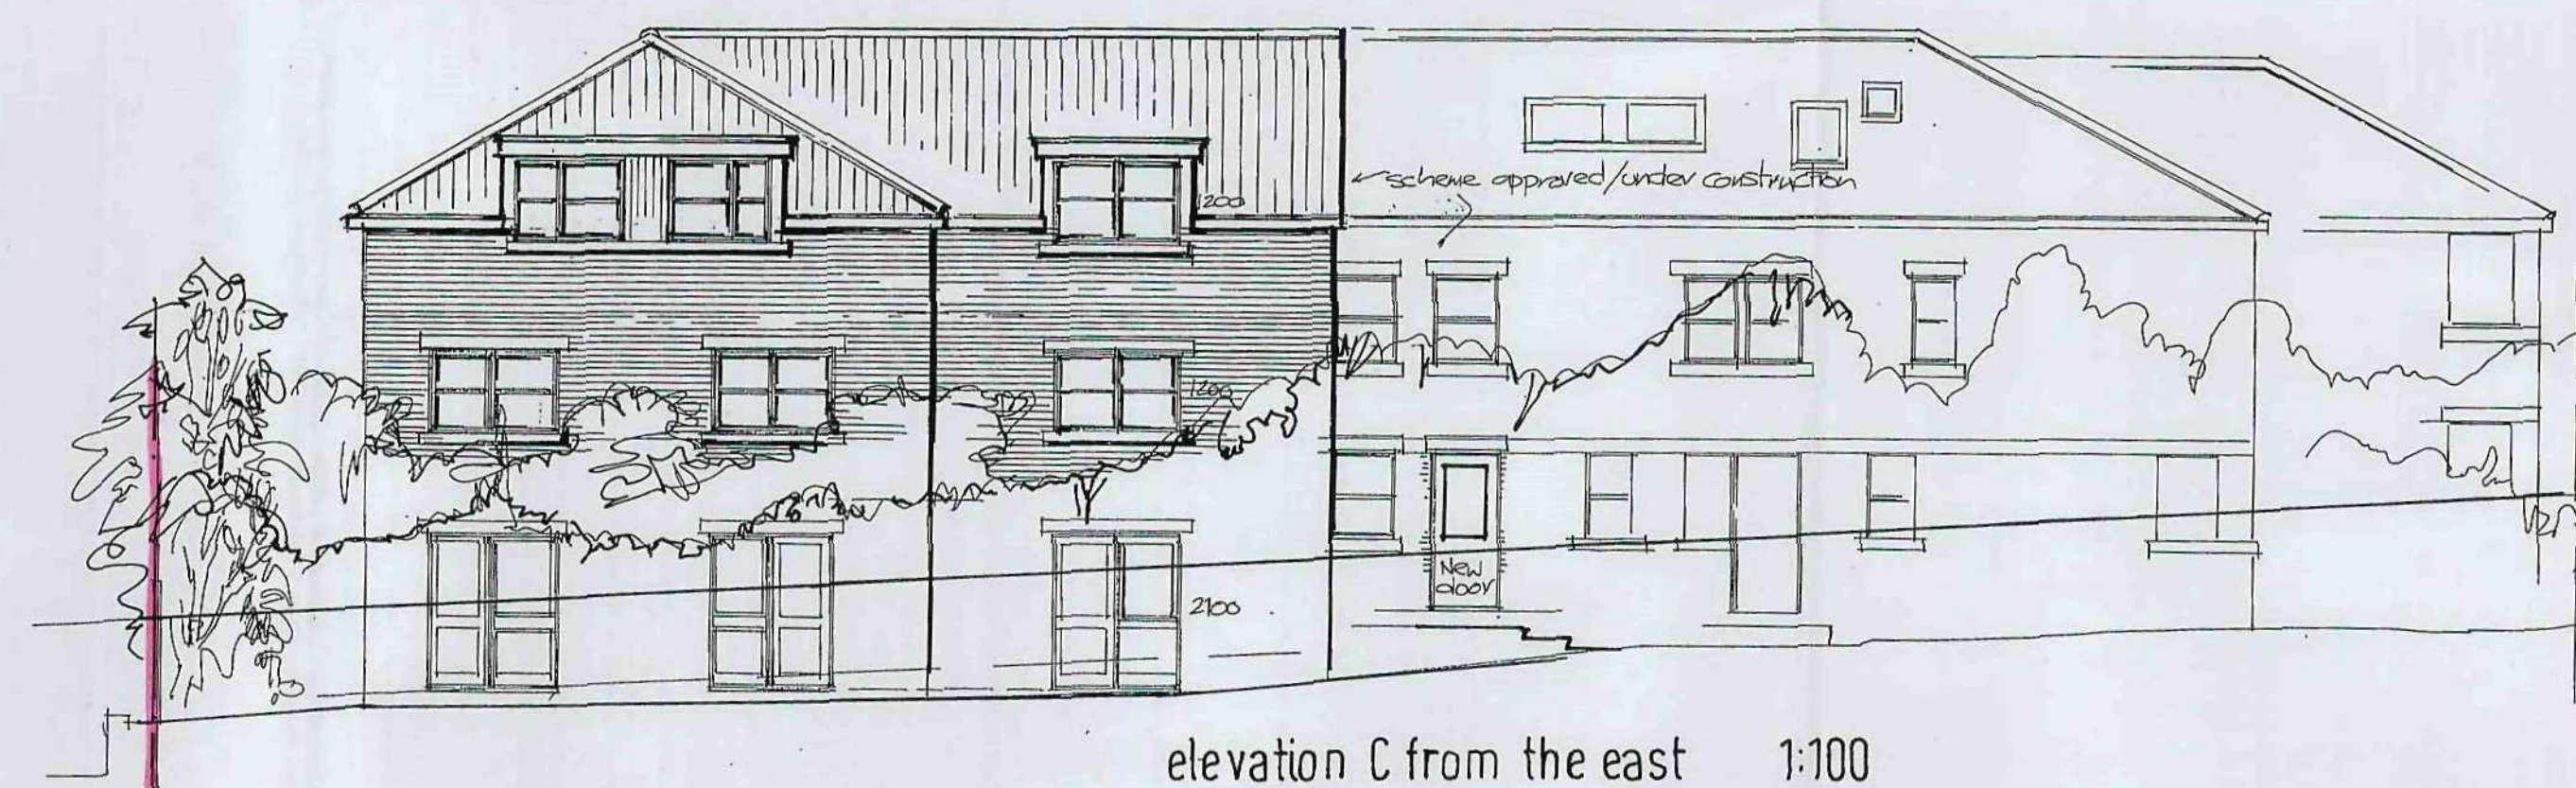

Barnsley Metropolitan
Borough Council
16 SEP 2009
Corporate Mail Room


NEW COURT PROPERTIES LTD
STABLE BARN, CHURCH FARM,
GT. GADDESSEN, HERTS, HP13BY.
KEN HALLS 0773 888 5136

ELM COURT, 80, GRANGE LANE,
BARNSELY, S YORKS, S71 5QQ.
FOR WILLOW BROOK HEALTH LTD.

PROPOSED - 3 NO. 4 BEDROOM SELF
CONTAINED FLATS (FLAT 7, 8 AND 9).

scale 1:50 & 1:100 date 9 / 2009

drwg no. rev
NCP: 09 20 : 01

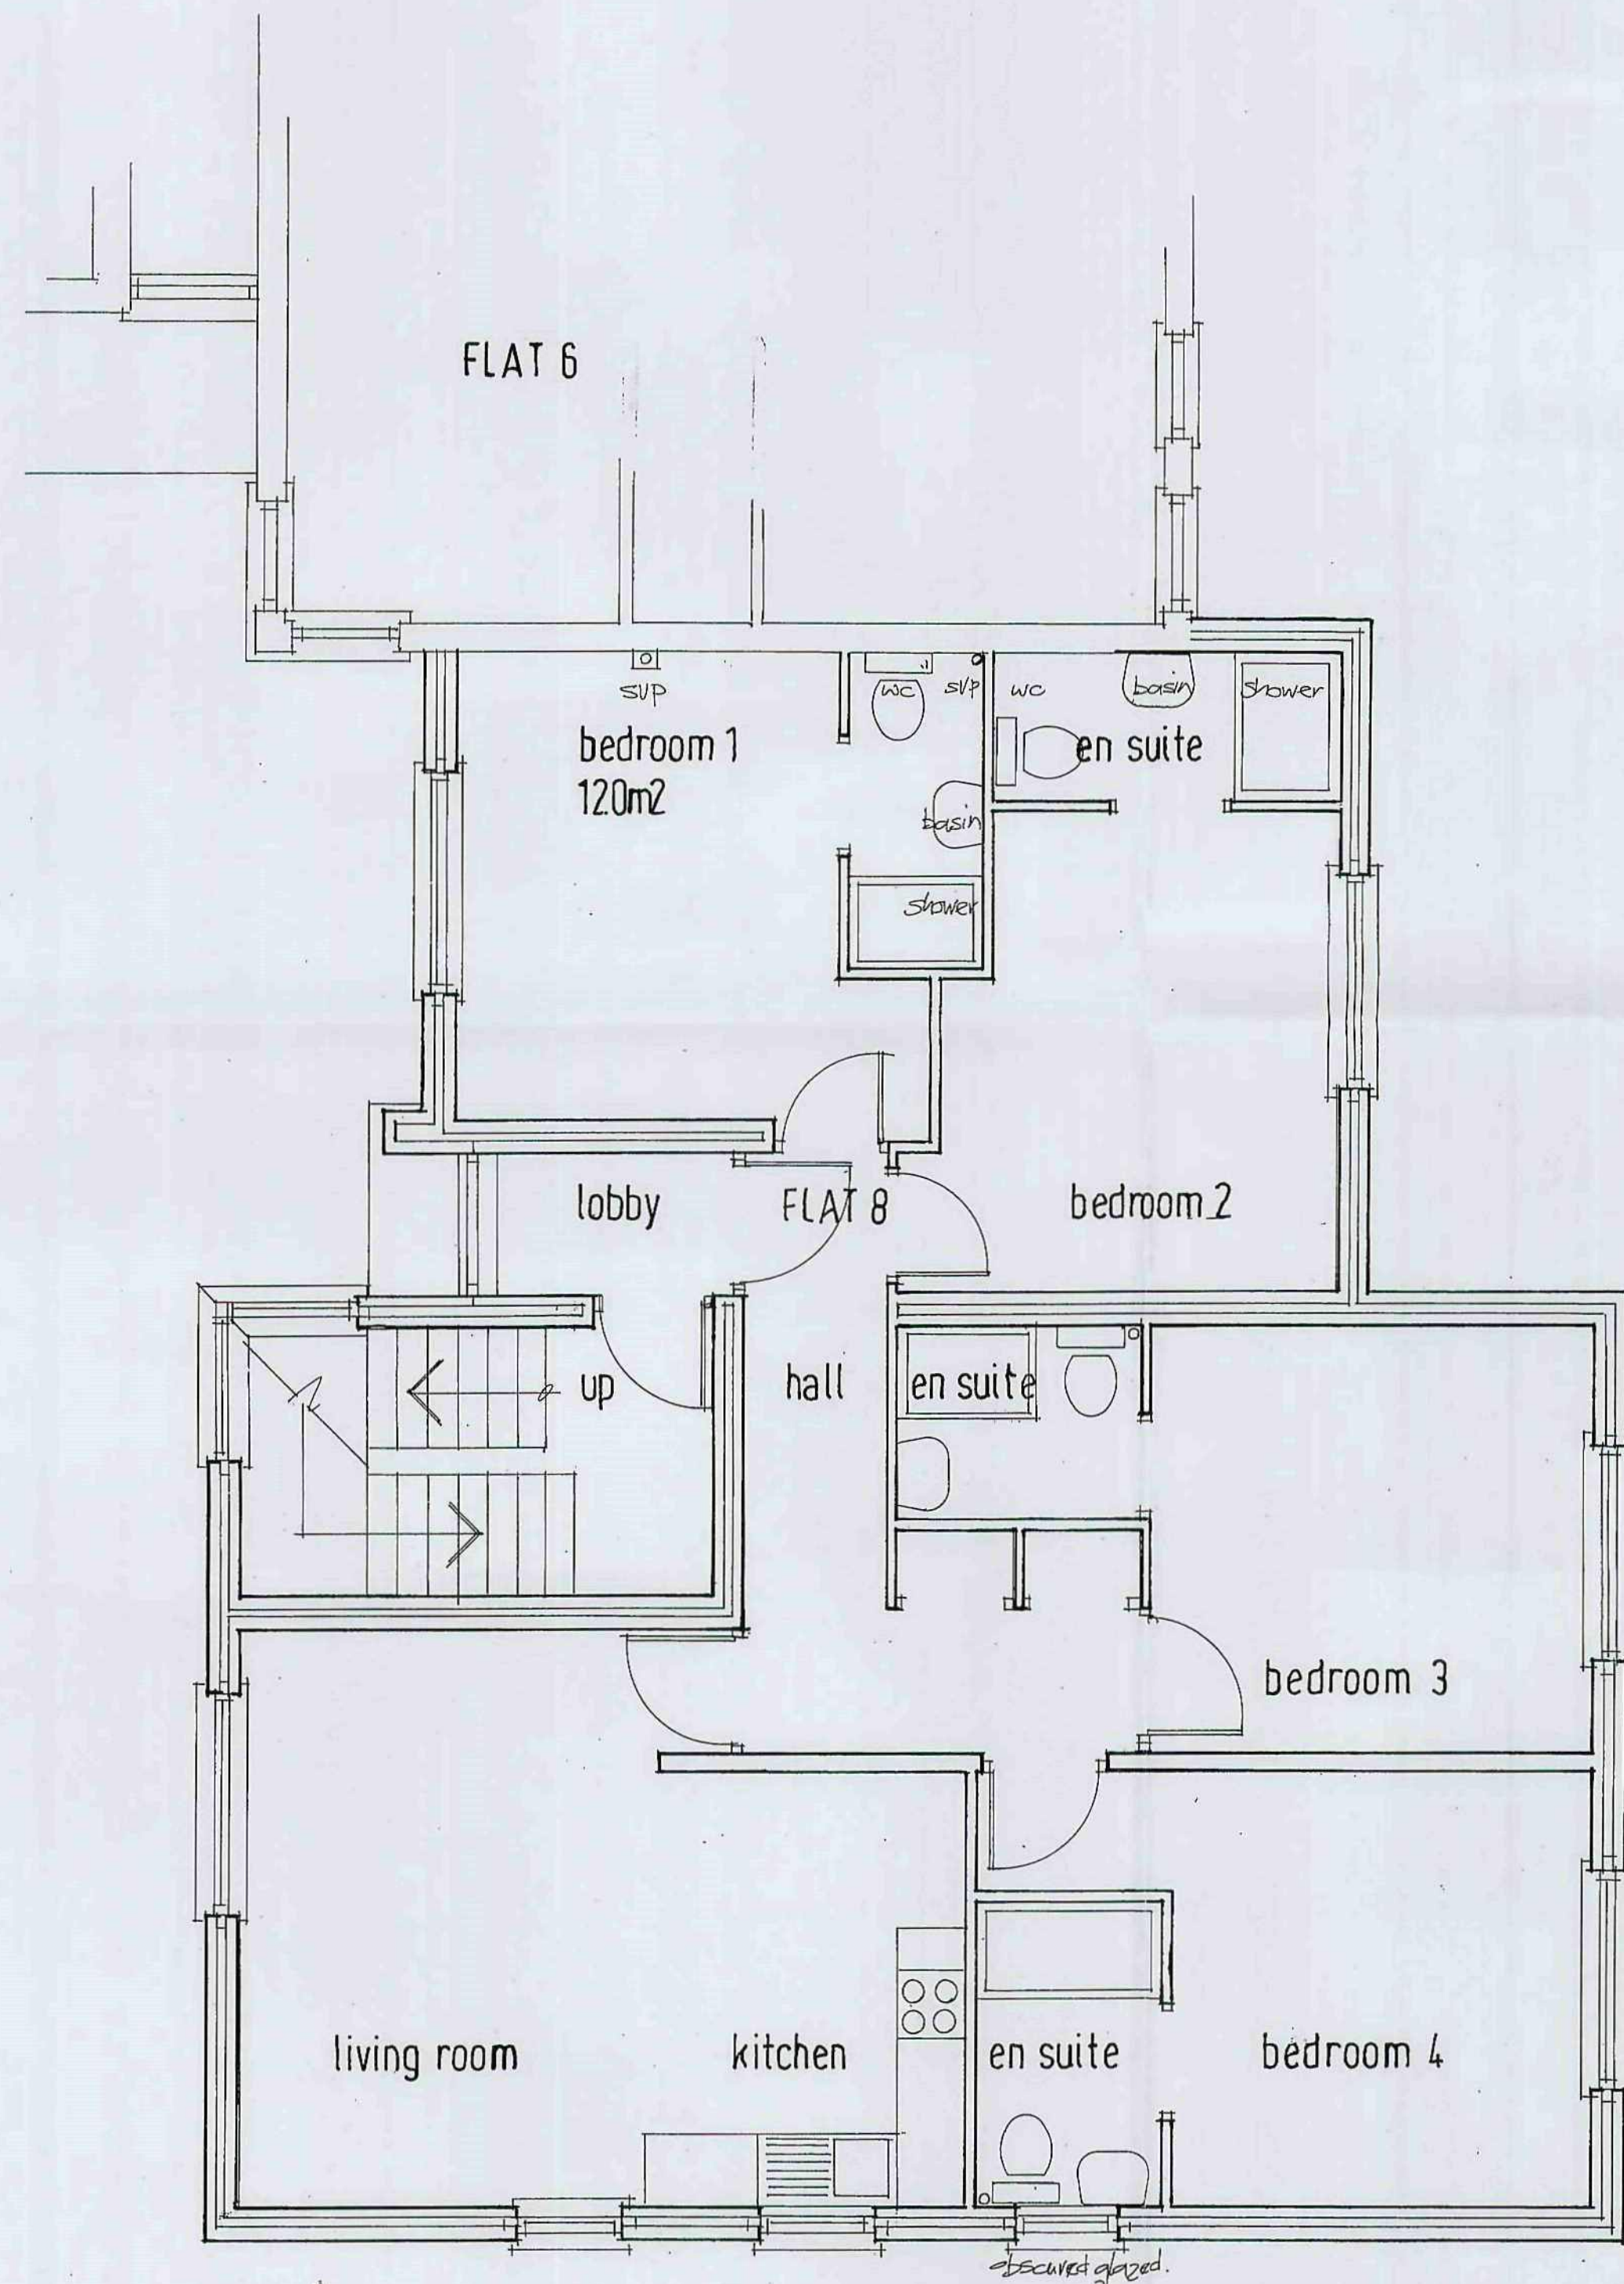


FIRST FLOOR PLAN 1:50 SCALE

Existing & approved walls
New walls proposed.




view-elevation A (west)

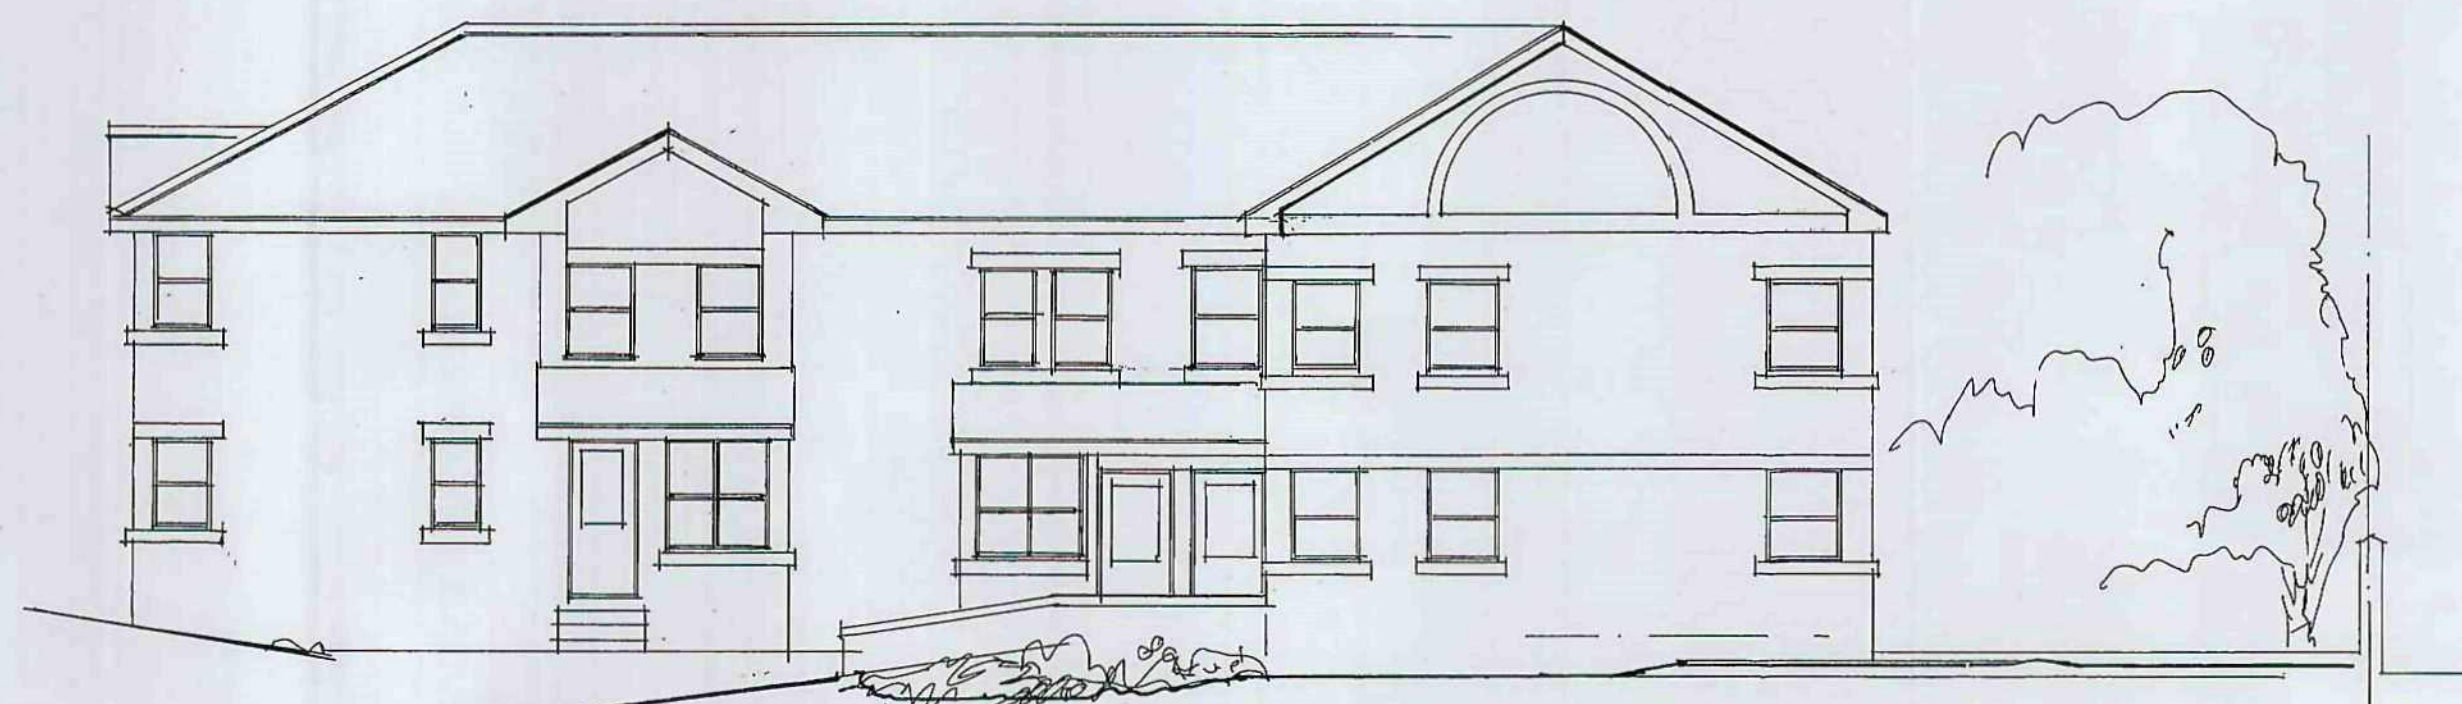


view-elevation D (south)

1:100 scale

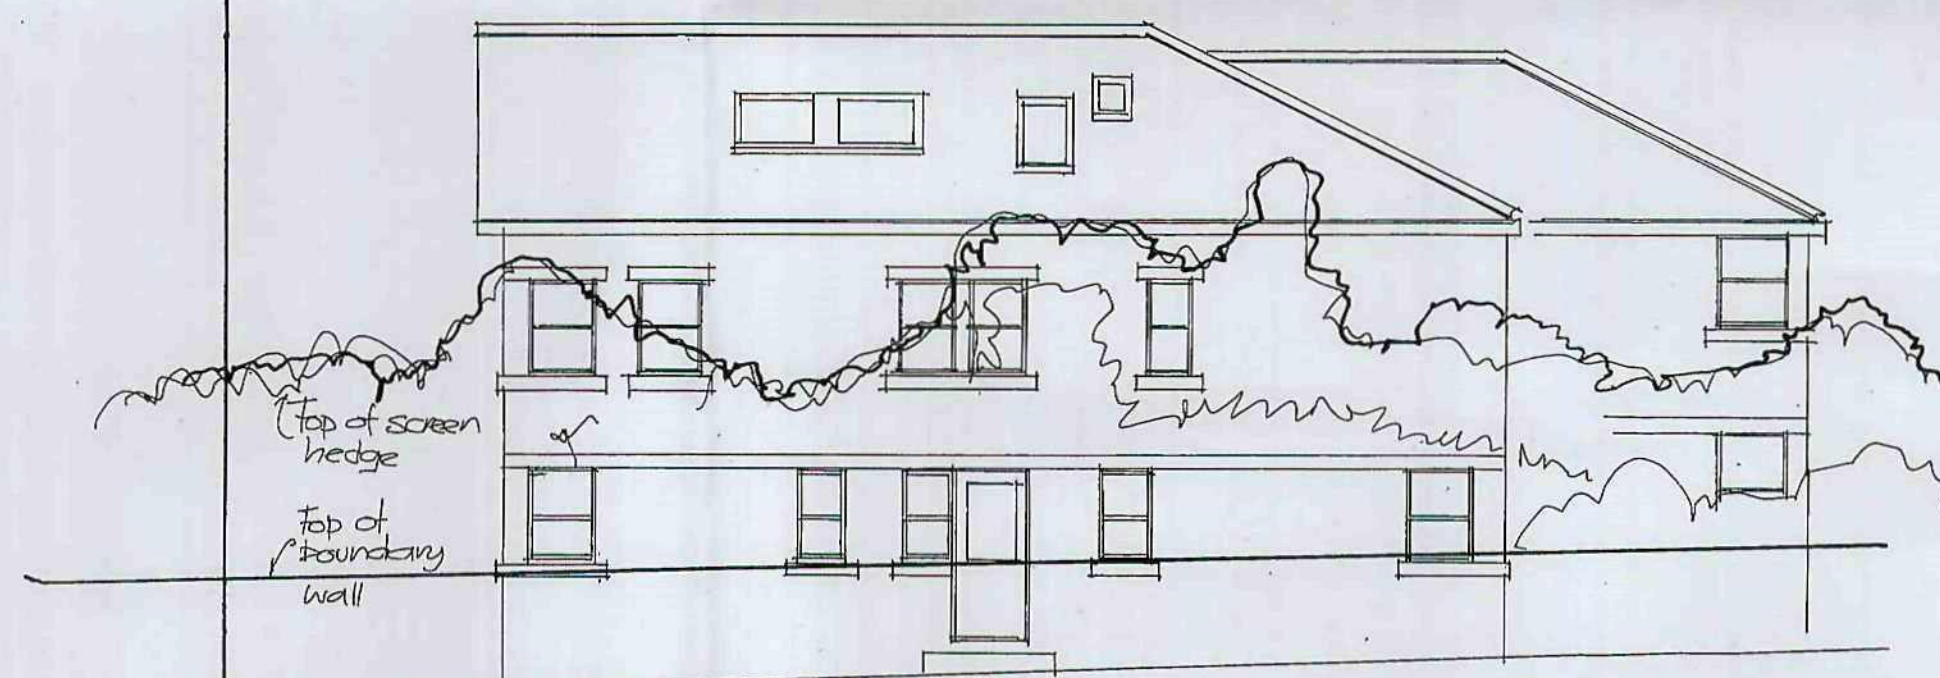

view-elevation C (east)



1:100

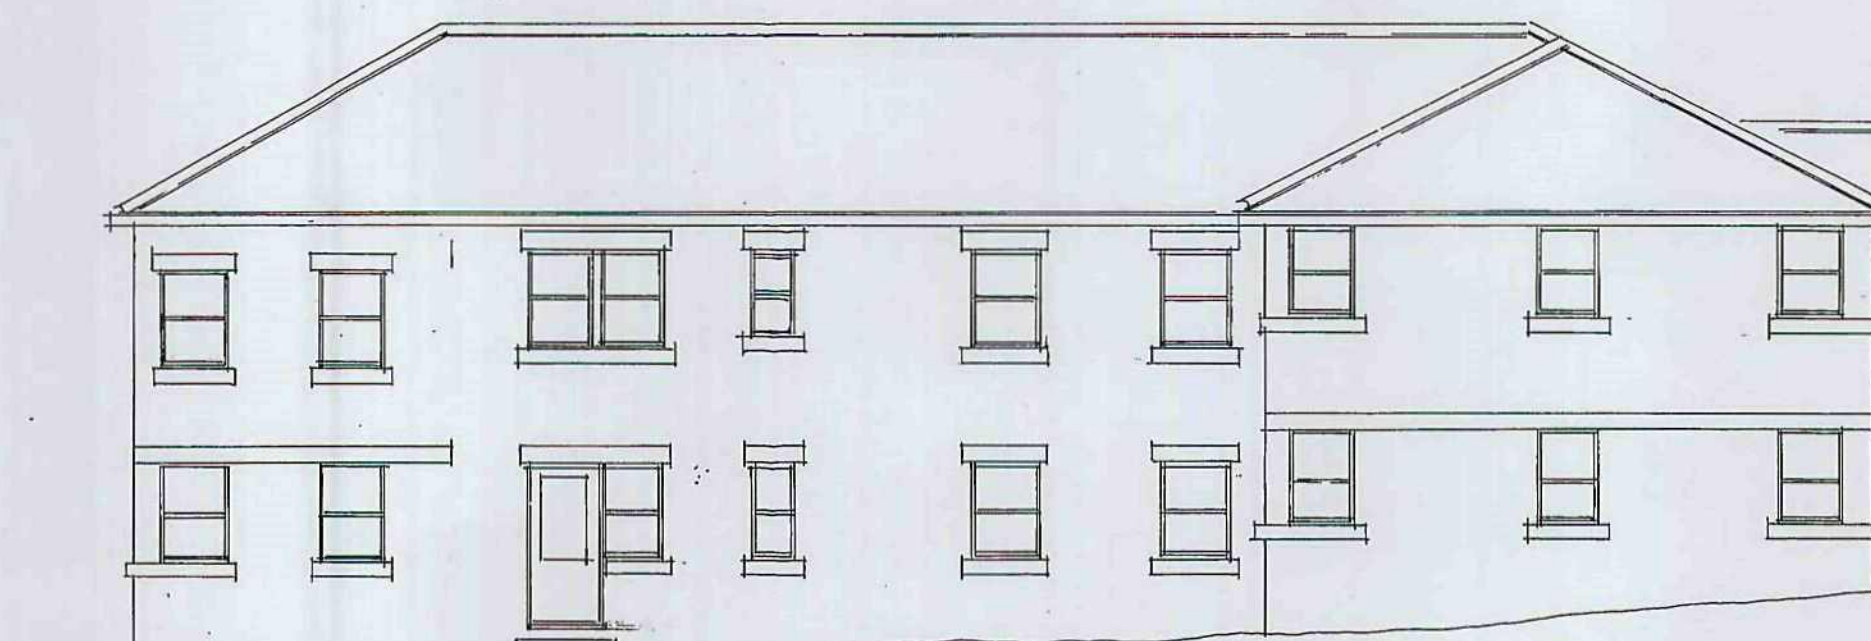

view-elevation B from the north

1:100 scale

EXISTING ELEVATIONS 1:100 SCALE
INCORPORATING RECENTLY APPROVED

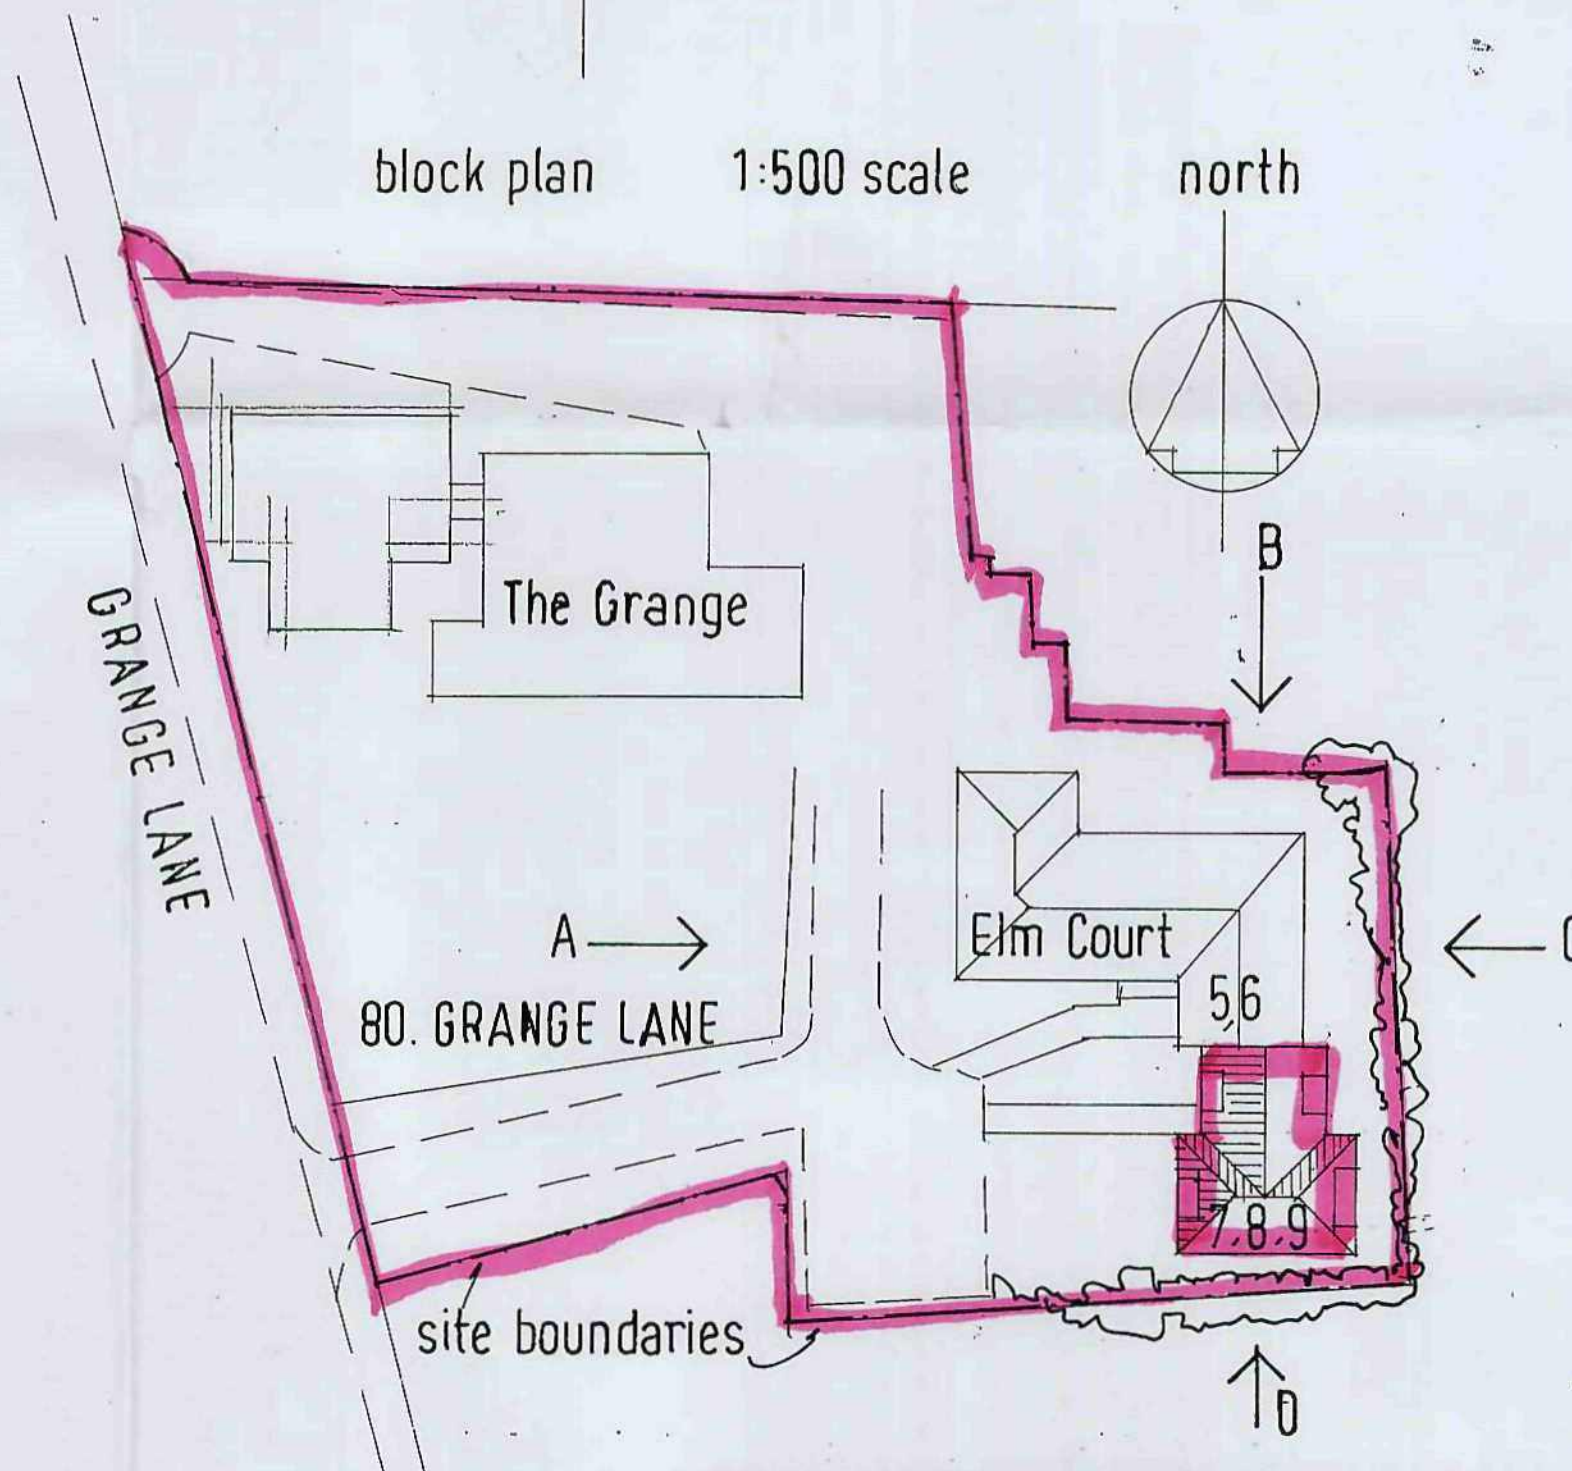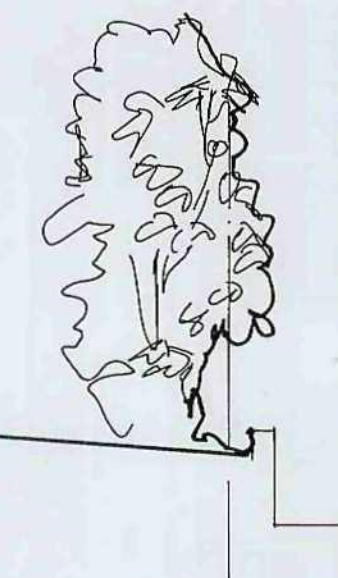

NEW COURT PROPERTIES LTD
STABLE BARN, CHURCH FARM,
GT. GADDESSEN, HERTS, HP13BY.
KEN HALLS 0773 888 5136

ELM COURT, 80. GRANGE LANE,
BARNSELY, S YORKS. S71 5QQ.
FOR WILLOW BROOK HEALTH LTD.

PROPOSED - 3 NO. 4 BEDROOM SELF
CONTAINED FLATS (FLATS 7, 8 AND 9).

scale 1:50 & 1:100 date 9 / 2009

drwg no.
NCP: 0920 -02- rev

Barnsley Metropolitan
Borough Council
18 SEP 2009
Corporate Mail Room