

If in doubt... ASK.
Drawing measurements shall not be obtained from scaling from the drawing.
All dimensions are to be site verified prior to construction. Any discrepancies
are to be reported to the Client immediately. This drawing is to be read in
conjunction with all associated drawings and specifications including all
relevant sub-consultants information.

NOTES

DRAWINGS ARE STAMPED AS TO THEIR ISSUE STATUS
(BELOW) AND THEIR USE IS LIMITED AS SUCH:

PLANNING

0 1000 2000 3000 4000 5000mm
SCALE 1:100

Note:
Information is based on OS map and
received information and is subject to
full topographical survey (at Client
discretion should Contractor request)

Surrounding contextual buildings and
information are based on received
ordinance survey drawings and are
shown for illustrative purposes only.
assumed site boundary is subject to
confirmation to legal confirmation

All Legal easements and extent of
existing underground services locations
are subject to confirmation.

Material Palette_

- 1 Brickwork to match existing
- 2 uPVC Windows to match existing
- 3 uPVC French Doors to match existing
- 4 uPVC Door to match existing
- 5 uPVC Fascias and Soffits
- 6 uPVC Rainwater goods to match existing
- 7 Flat roof

/ 15/07/24 Inaugral Issue MB MB

REV	DATE	AMENDMENTS	BY	APP'D
-----	------	------------	----	-------

CLIENT :

Mr and Mrs Bridgwood, Nr. 11
Wellthorne Lane, Ingbirchworth
Sheffield, S36 7GJ

PROJECT :

Proposed Single Storey Side
& Rear Wrap-around Extension
11 Wellthorne Lane,
Ingbirchworth, S36 7GJ


TITLE :

Existing & Proposed
Plans and Elevations


DRAWN BY :	MB	APPROVED BY :	MB
DATE :	15/07/24	DATE :	15/07/24
SCALE :	As Shown	ORIGINAL DRAWING SIZE	841 x 594 - A1
DRAWING No	WLI-(PL)-002	REV.	/

DO NOT SCALE : All Dimensions to be checked on site


CAD FILE REF: WLI\CAD

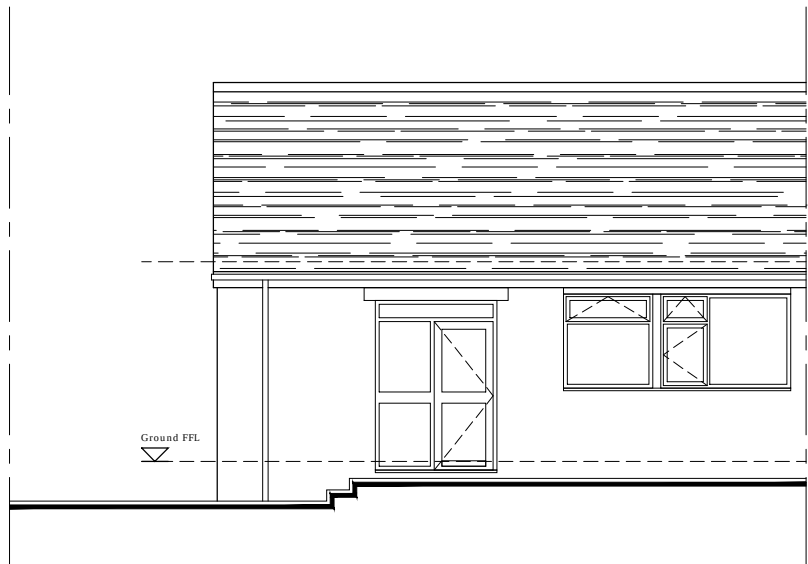


EXISTING FRONT ELEVATION
1:100

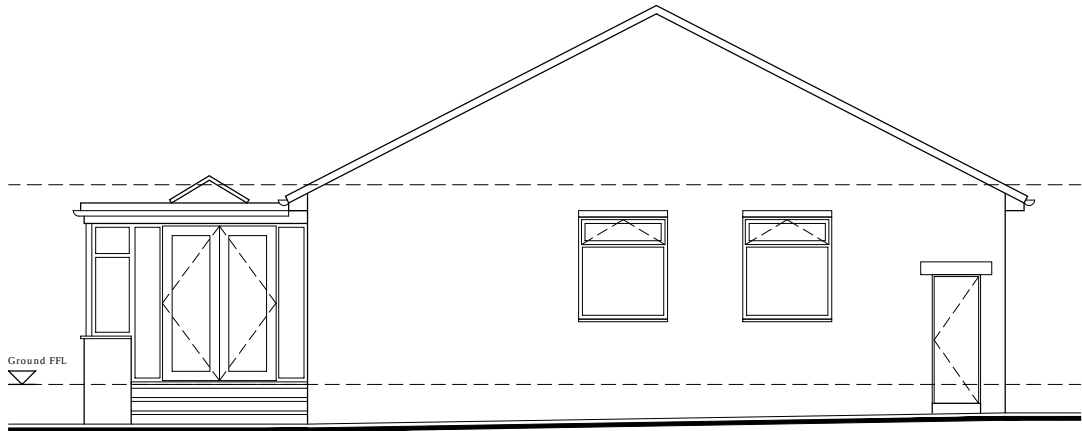


EXISTING LH GABLE ELEVATION
1:100

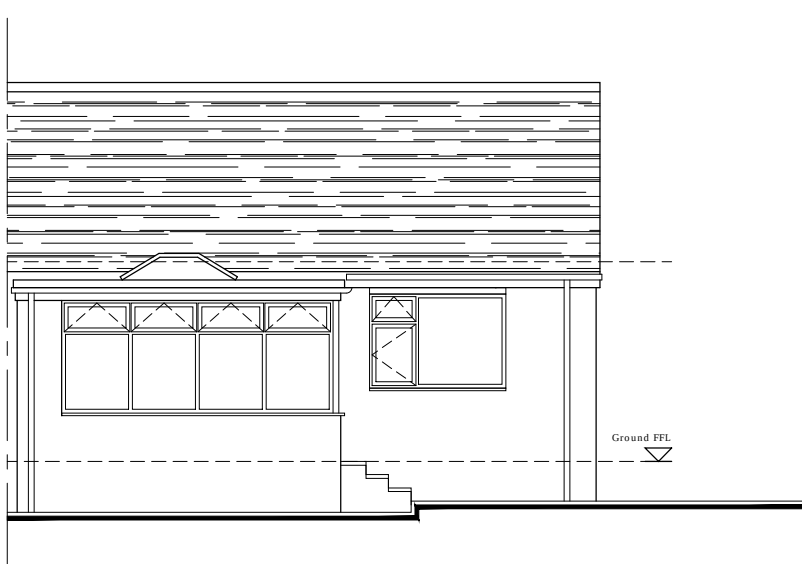


EXISTING REAR ELEVATION
1:100

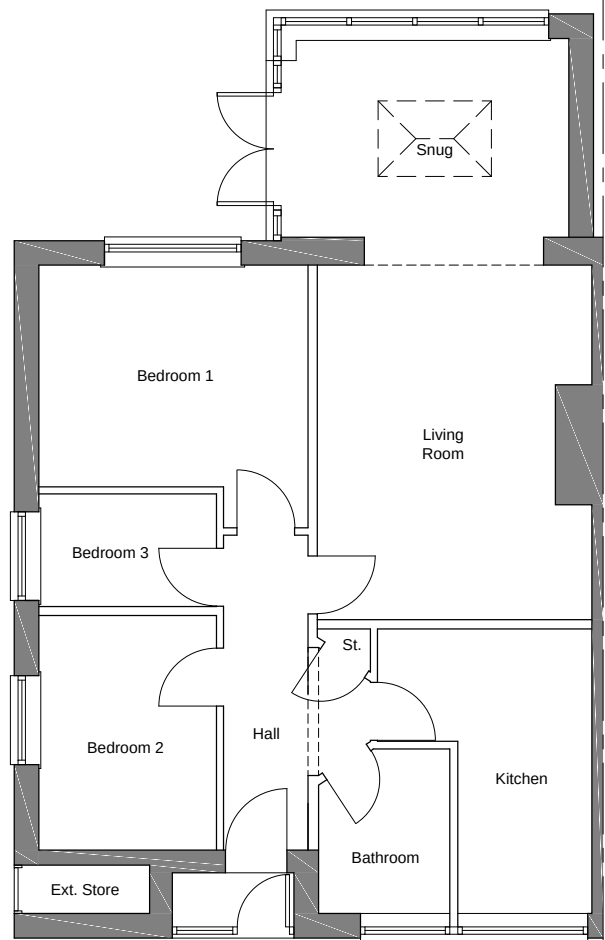


EXISTING GROUND FLOOR
1:100

 


EXISTING ROOF LAYOUT
1:100

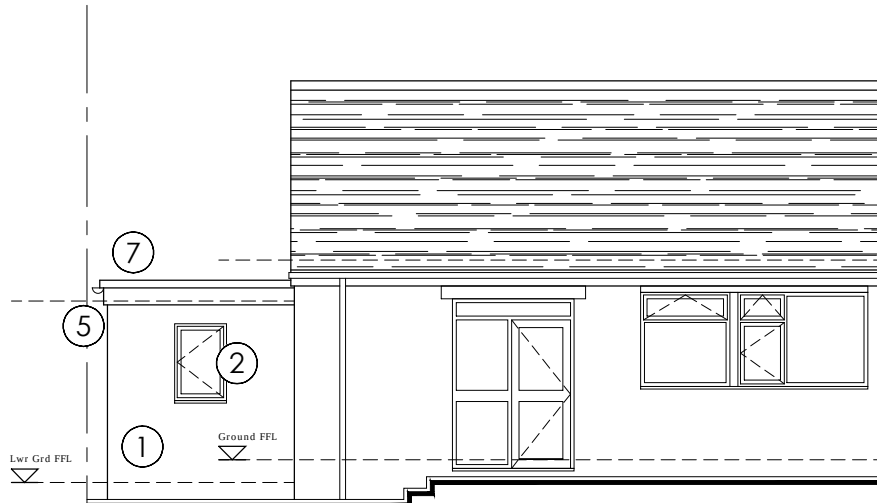


PROPOSED FRONT ELEVATION
1:100

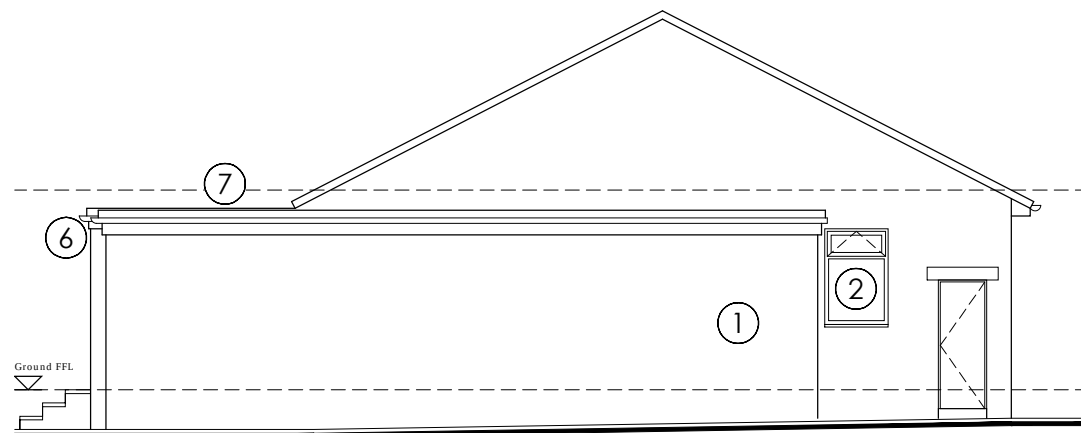


PROPOSED LH GABLE ELEVATION
1:100

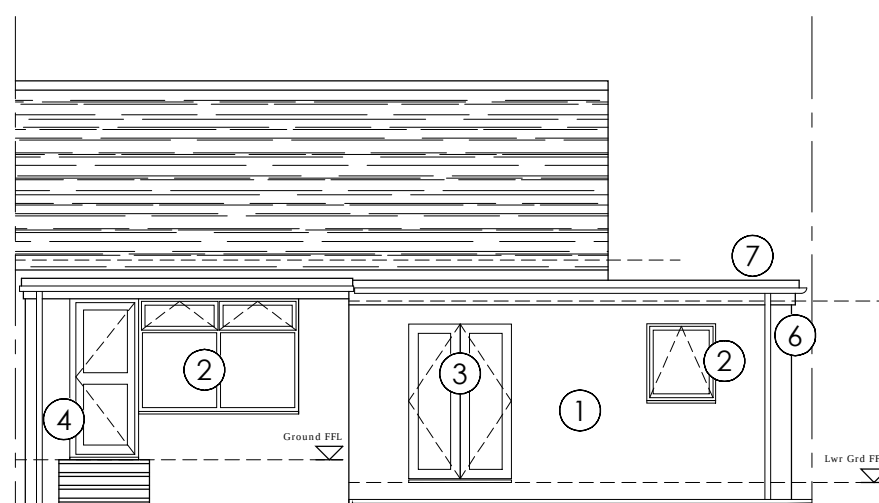

PROPOSED REAR ELEVATION
1:100

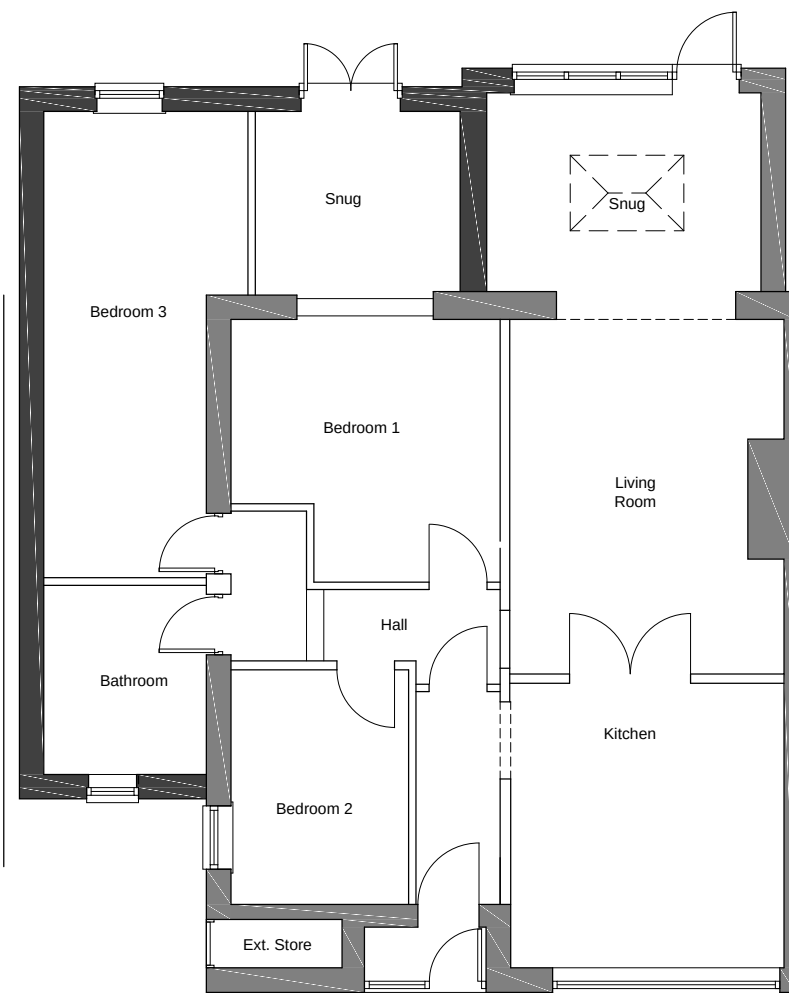

PROPOSED GROUND FLOOR
1:100

 

PROPOSED ROOF LAYOUT
1:100