



Drawing No.	Rev No.
MJH001 -004	

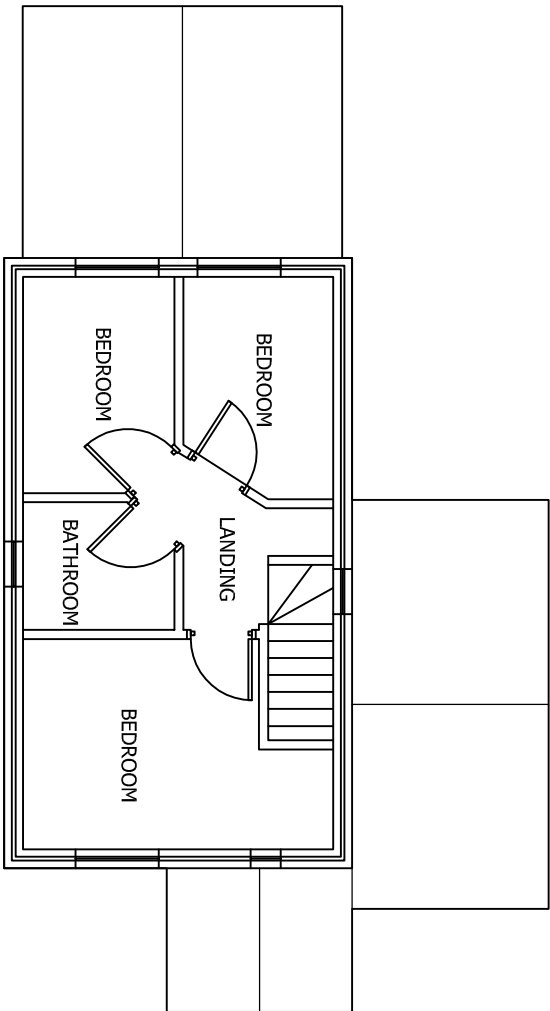

EXISTING FIRST FLOOR PLAN
SCALE 1:100 AT A3

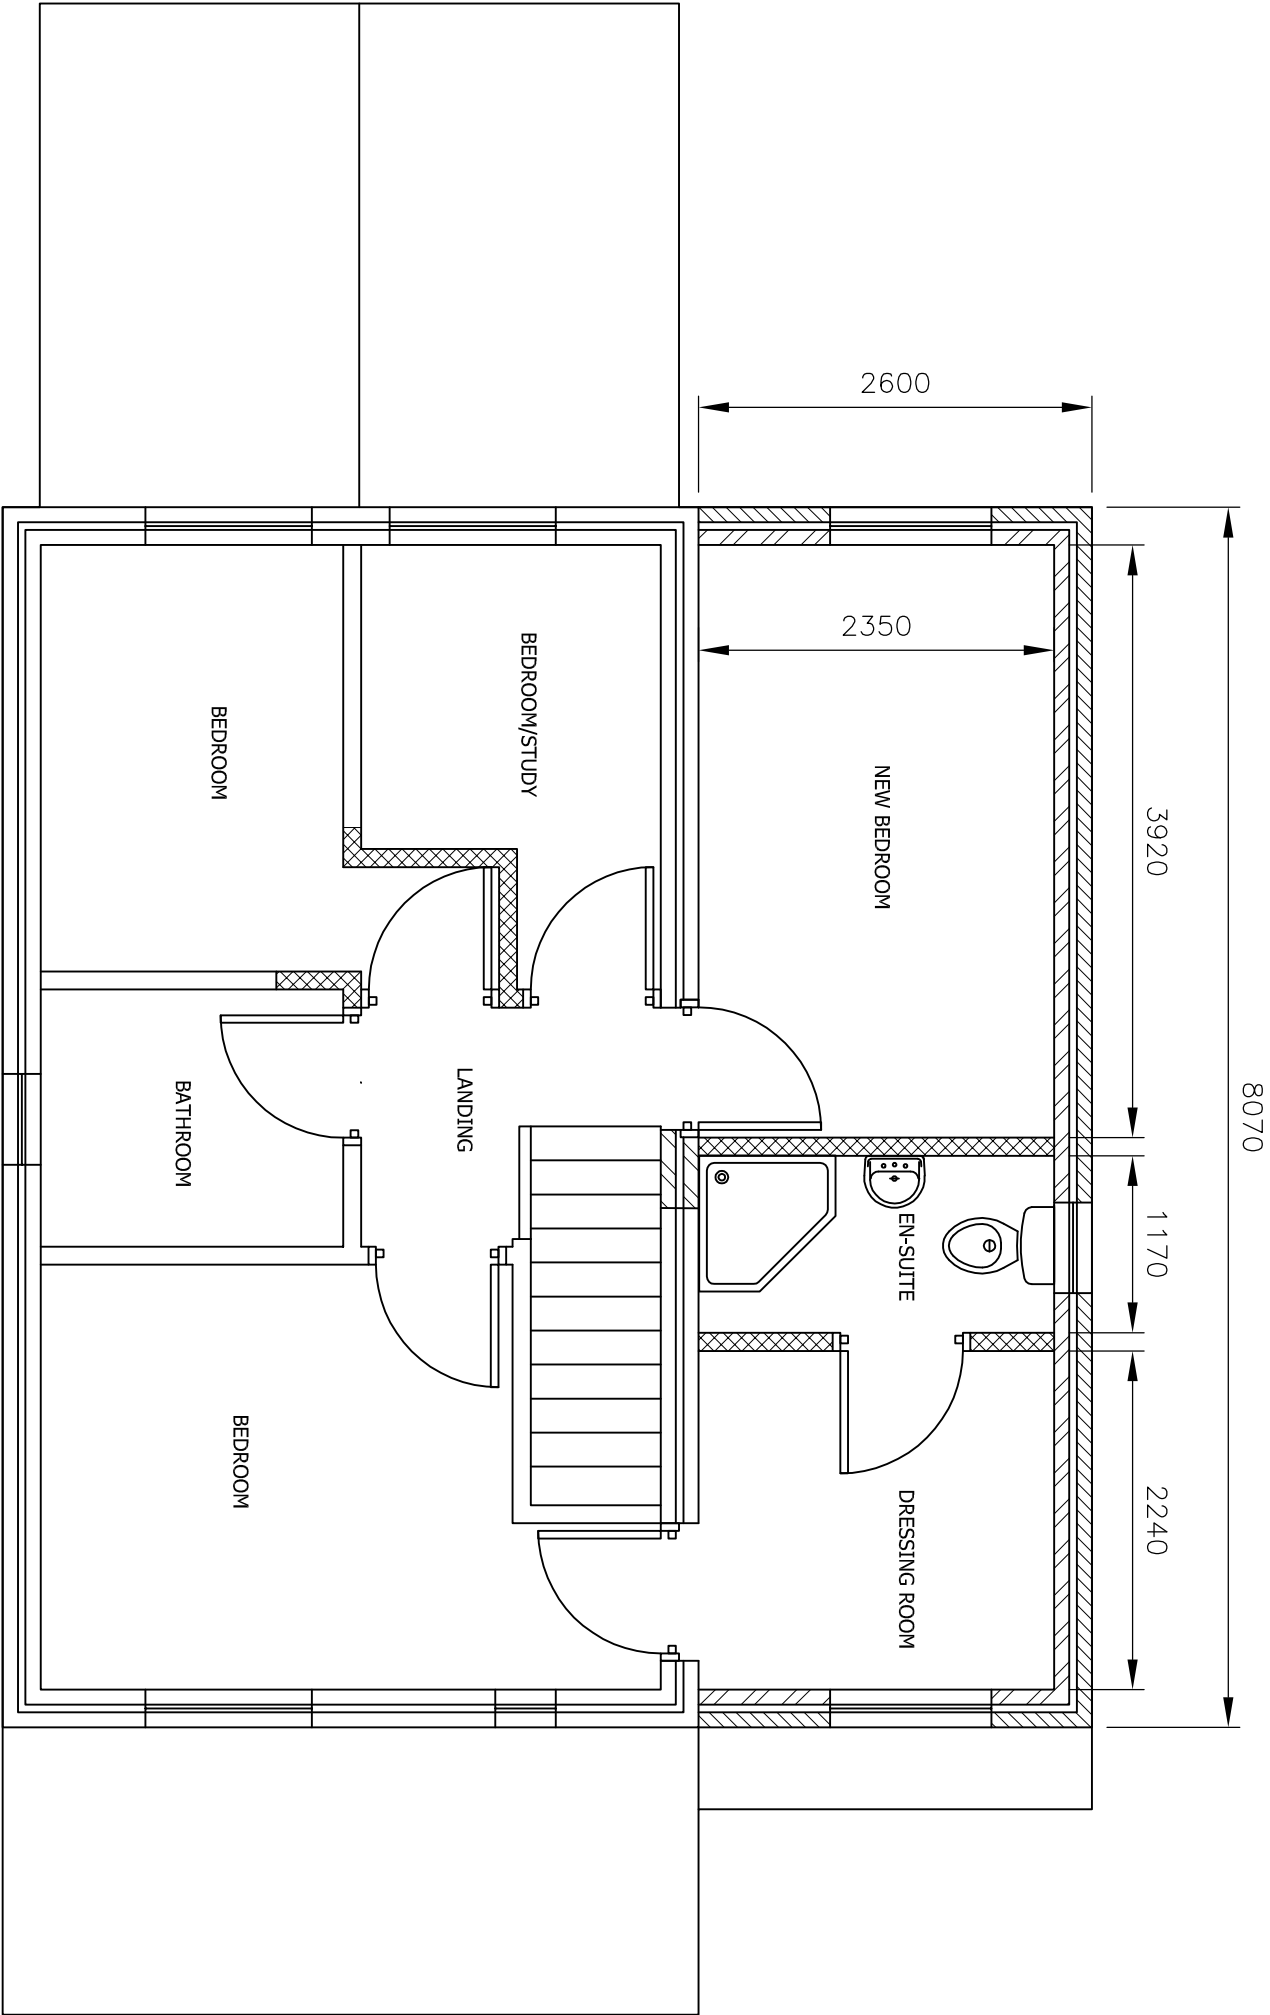

PROPOSED FIRST FLOOR PLAN
SCALE 1:50 AT A3

DO NOT SCALE: Contractor to check all dimensions and report any omissions or errors

NOTES

Rev	Description	By	Chk	App	Date
-----	-------------	----	-----	-----	------

JRB DESIGNS LTD
166 Churchfield Lane
Barton
Barnsley
S75 5FA
Tel: 01226 383542
Fax: 01226 380078
Mob: 07970 541132
Email: jrb@jrbdesigns.co.uk

This drawing is copyright. © Jrbdesigns Ltd.

Client **MR. J HOLLIS**

Drawing Title

PROPOSED PLANS

Address

**9 MIDDLE CLOSE
DARTON
BARNSELEY
S75 5RG**

Project Title:
**PROPOSED FIRST FLOOR SIDE
& REAR EXTENSION**

Purpose of Issue:

PLANNING

Drawing Status

FIRST ISSUE

Scale at A3	Drawn By	Date	
AS SHOWN	JRB	15/09/2009	
Checked By	Date	Approved By	Date
JH	15/09/2009	JH	15/09/2009
Project No.	Drawing No.	Revision	
MJH001	004	-	

APPROVAL ☒ INFORMATION ☐ TENDER ☐ CONTRACT ☐ CONSTRUCTION ☐