

The general contractor is responsible for the verification all dimensions on site and the architect is to be informed of any discrepancy.

The status of information contained in a computer copy of this drawing shall be limited to that conveyed by the paper copy.

Revisions:

No.	Description	Date	Issued by
A	Materials Amended	07.10.2013	RJ/DRP
B	Amendments as requested by Client	03.12.2013	RJ/DRP
C	Kitchen windows / doors amended	24.02.2014	RJ/DRP
D	Internal layout revised	04.04.2014	RJ/DRP
E	General drawing update	16.10.2014	RJ/DRP




Plot 15 2B3P Plot 16 2B3P

Front Elevation
1 : 100



Rear Elevation
1 : 100

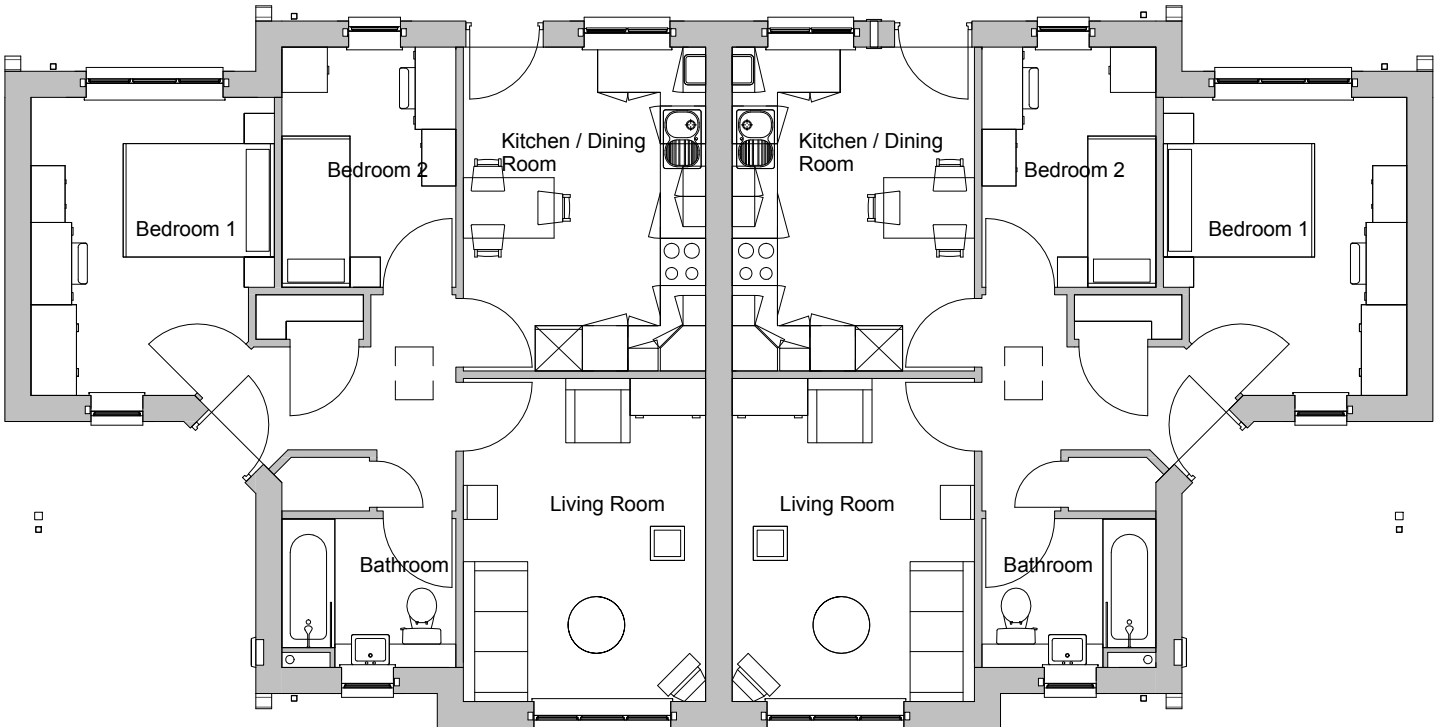

Plot 15 2B3P Plot 16 2B3P

Ground Floor
1 : 100



Plot 16 Side Elevation
1 : 100



Plot 15 Side Elevation
1 : 100

Materials Schedule
Artificial Stone
Eternit Slate Tiles
White UPVC Windows
Black PAS 24 External Door
Black Rainwater Goods
White Fascia's & Soffit's

Plot 15 & 16
GA &
Elevation
Lamb Lane, Monk
Bretton, Barnsley
Yorkshire Housing



Drawing Status

☐ preliminary	☒ planning
☐ information	☐ tender
☐ comment	☐ construction
☐ approval	☐ record/as built

Scale @ A2	As indicated
Date	09/14/12
Drawn\Checked	RJ / JRW
Dwg.No	1953.04. 114 E

