



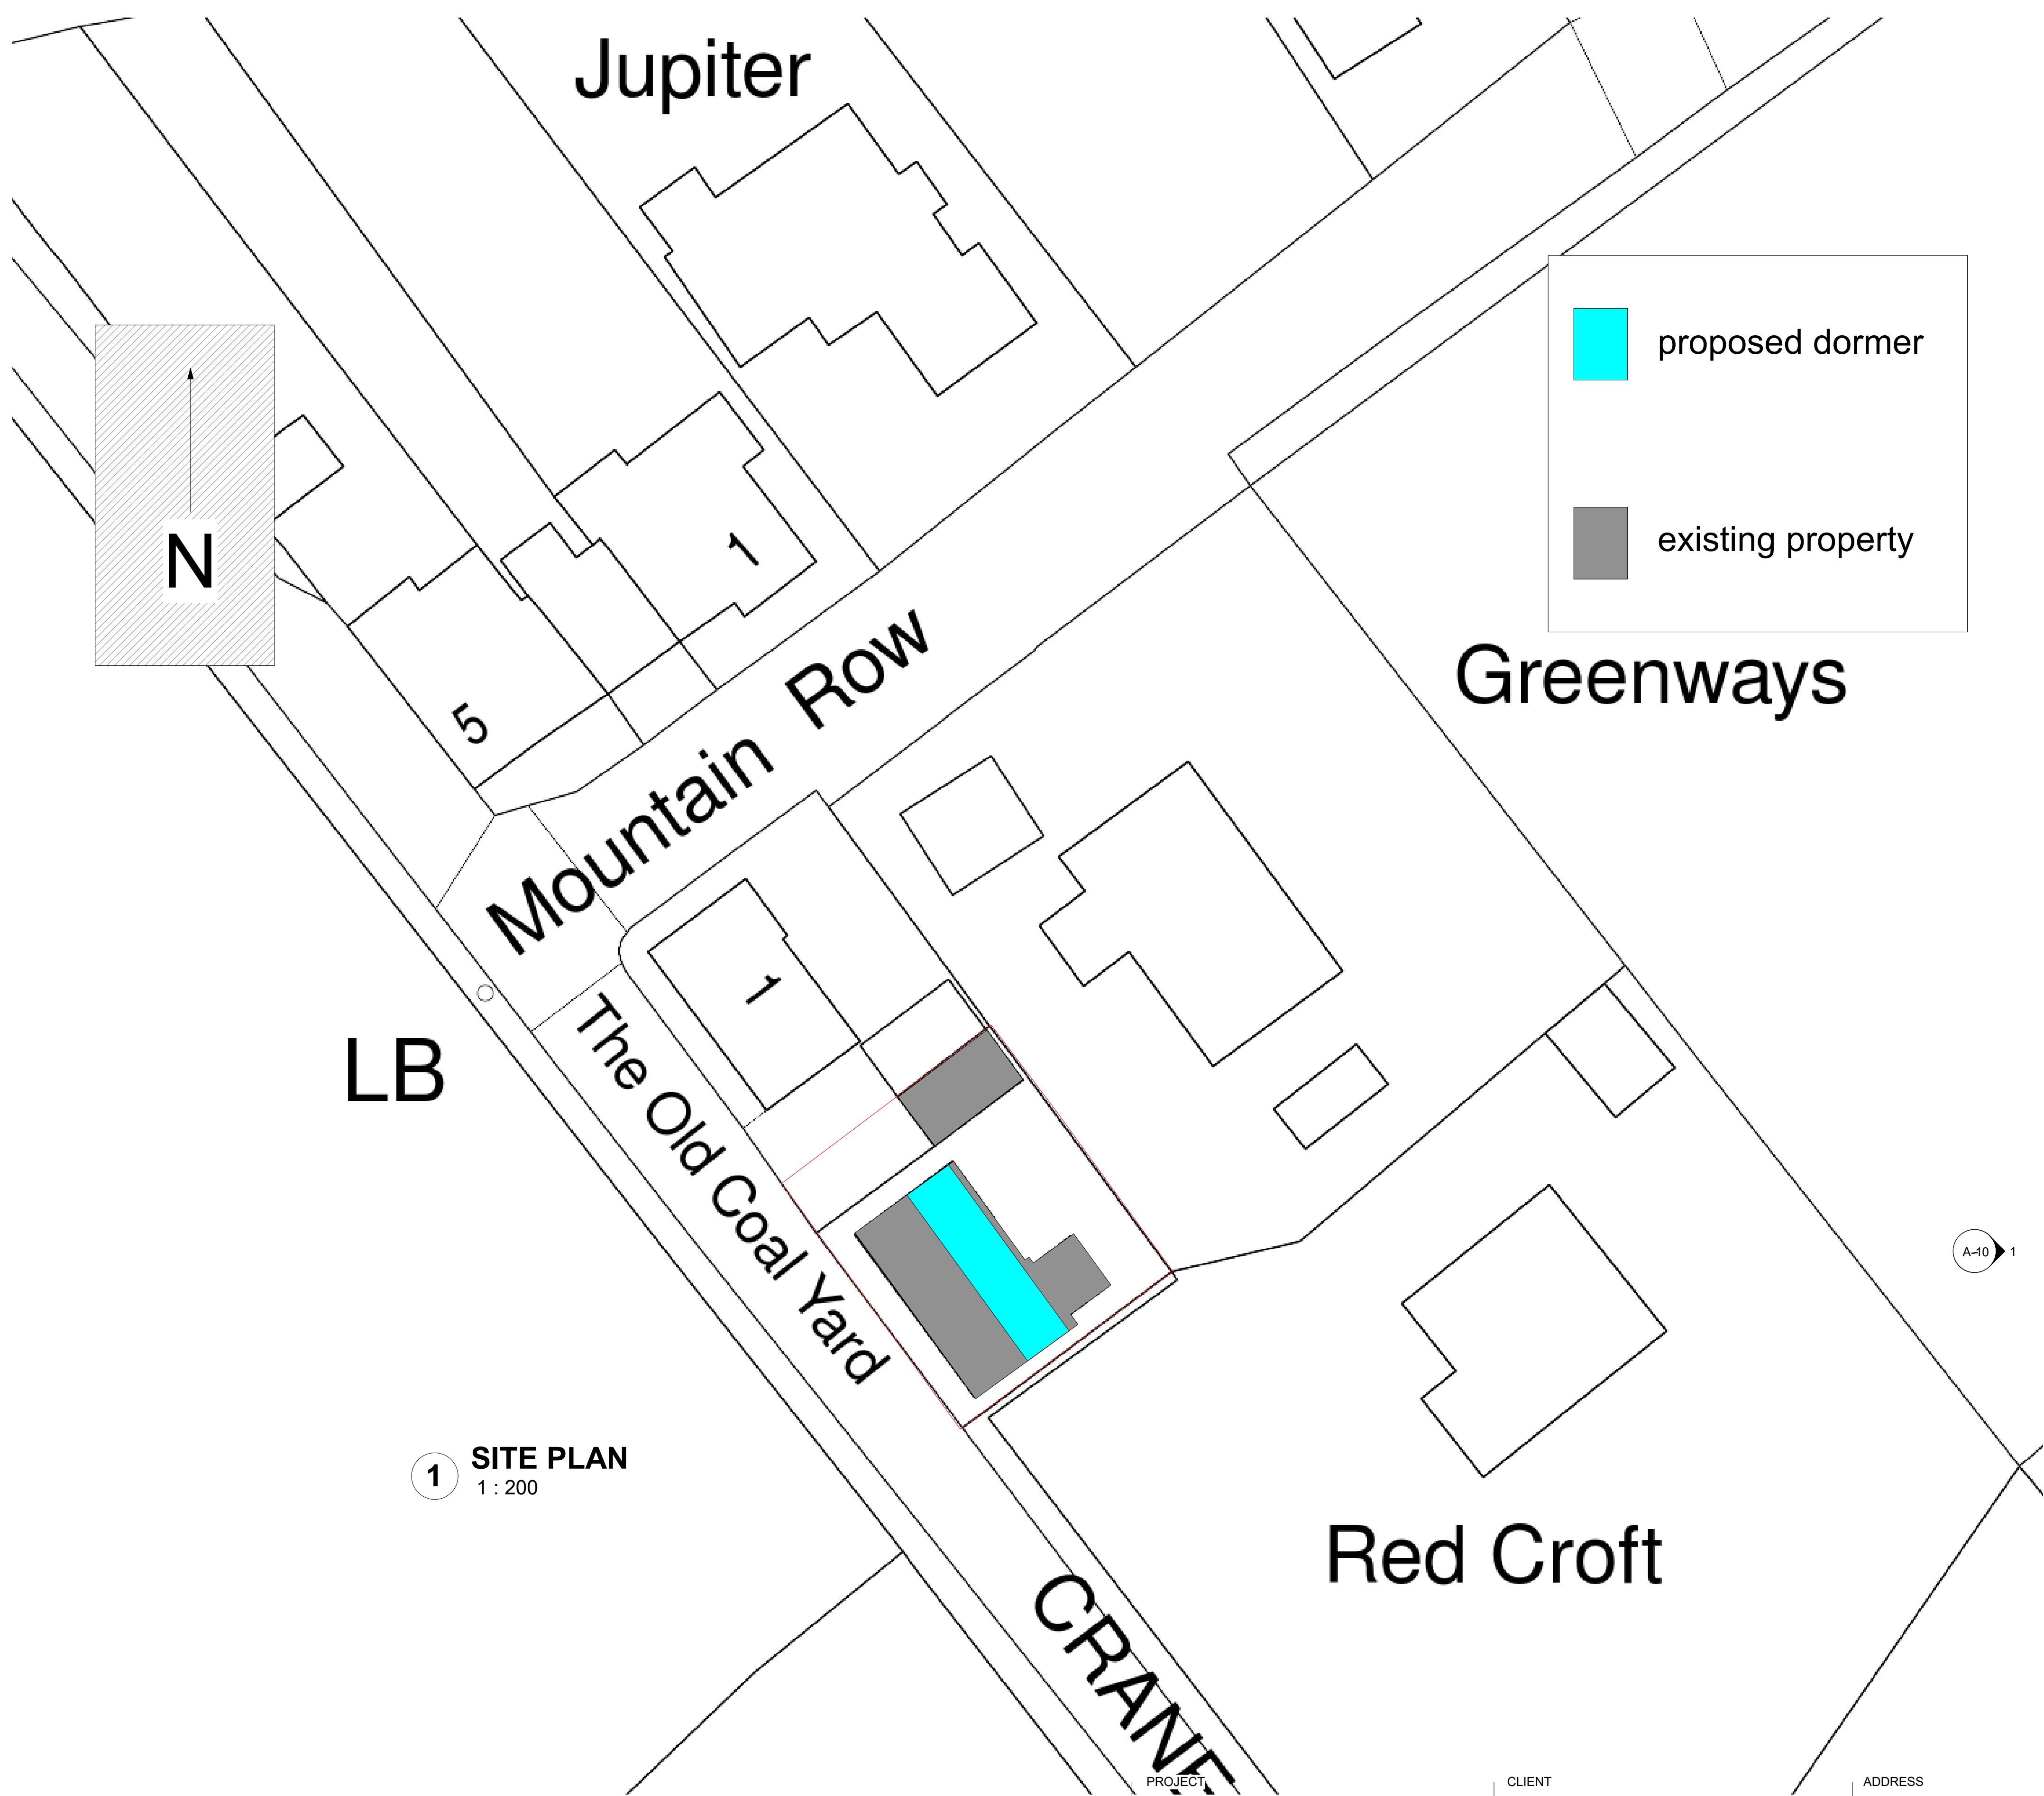

1 SITE PLAN
1 : 200

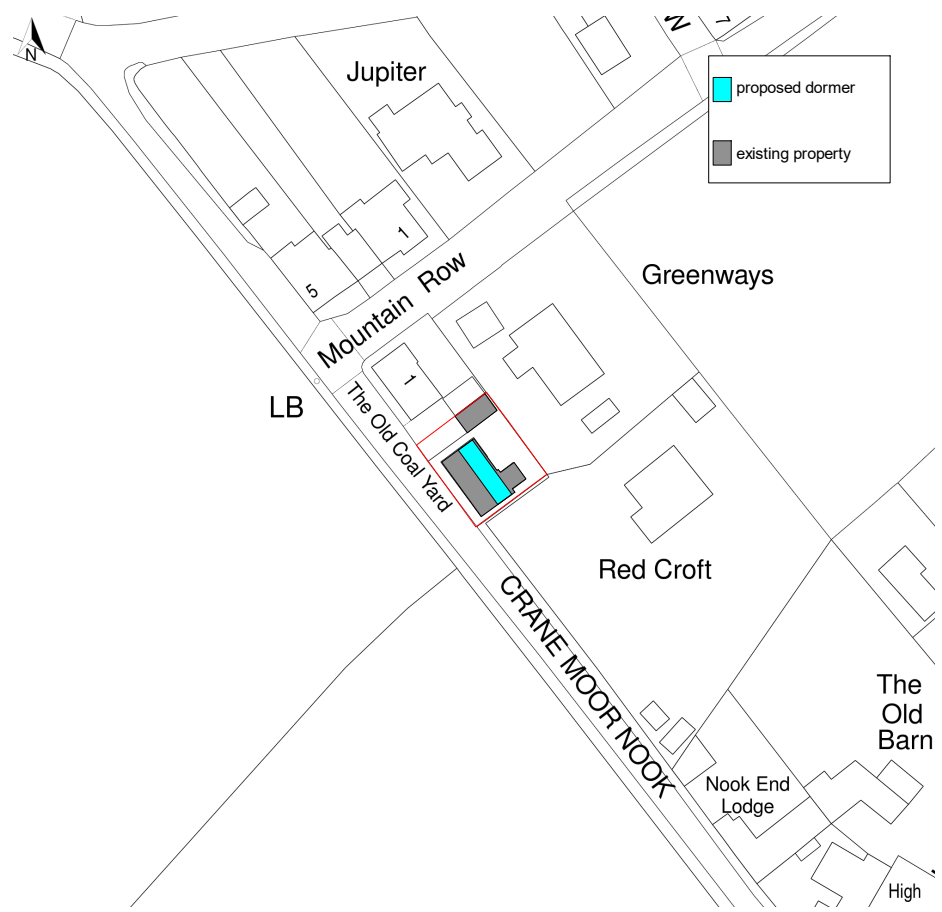

2 LOCATION PLAN
1 : 1250

REAR DORMER ON EXISTING FIRST FLOOR

PROJECT
PROPOSED SITE PLAN &
LOCATION PLAN

CLIENT
MR & MRS DAVIDSON

ADDRESS
2 THE OLD COAL YARD
BARNLEY
S35 7AN

STAGE
PLANNING

DRAWN & DESIGNED BY
TOM FAULKNER
28 Shay House Lane, Sheffield, S36 1FD

PROJECT NUMBER
TF22012
Email: tomfaulknerHD@gmail.com

Scale: As indicated Date: 20/04/2022
09:54:45

Revision:
Phone: 07900890022

Tom Faulkner
hd