


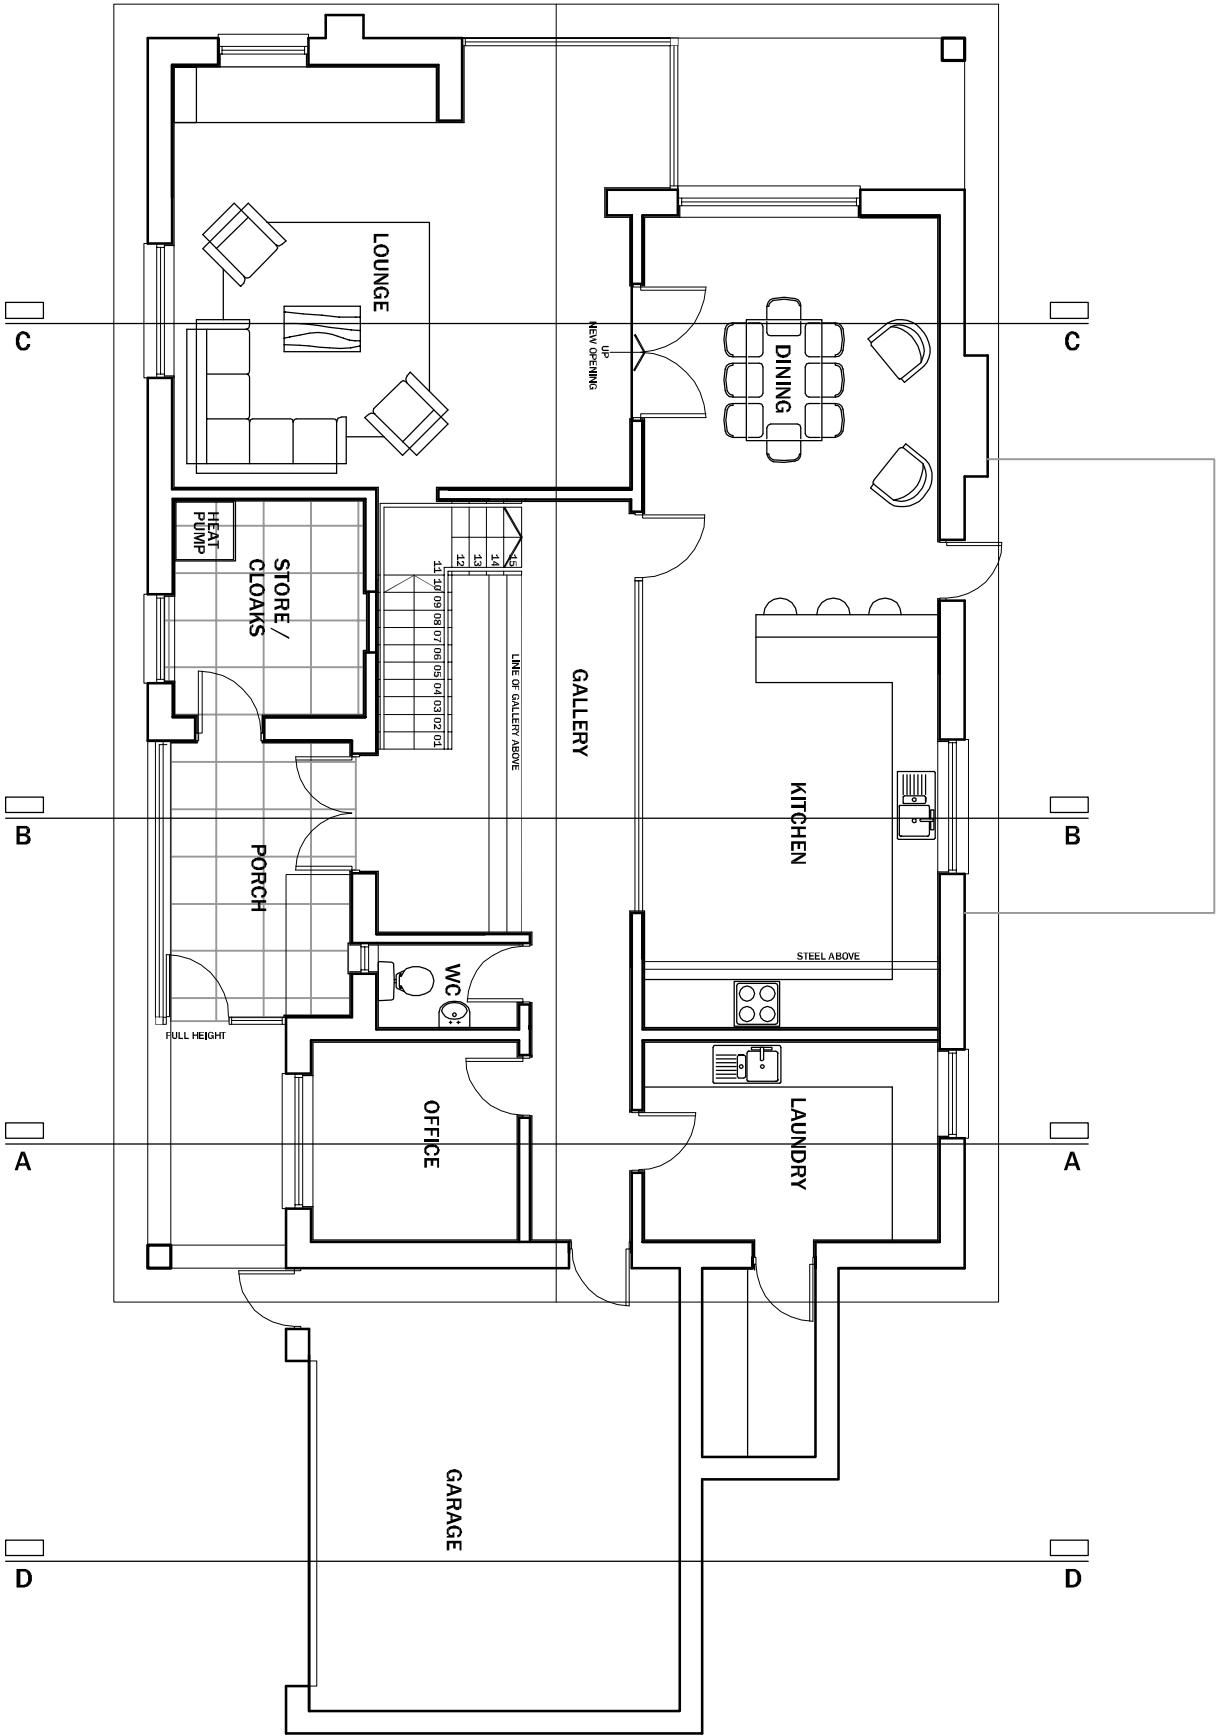

GROUND FLOOR PLAN
SCALE 1:100

REV. A INTERNAL CHANGES 03.03.10

DRAWN	CHECKED	DATE	SCALE	REVISION
LJ		FEB 10	1:100	A



Coda Studios Ltd
Hope Works, 25 Mowbray St, Sheffield, S3 8EL
t:0870 990 3095 f: 0870 990 3096
e:information@codastudios.co.uk

Client	BEN WAINRIGHT
Job	AYTON WOOD/ CRANEMOOR
Title	GROUND FLOOR PLAN
Dwg. No.	1357-002-P2

© COPYRIGHT EXISTS ON THE DESIGNS AND INFORMATION SHOWN ON THIS DRAWING
The Contractor must verify all dimensions on site before making shop drawings
or commencing work of any kind. No dimensions to be scaled from this drawing.
Architect to be notified of any discrepancies in dimensions immediately.