





1 West Elevation Kiosks As Proposed
1 : 100

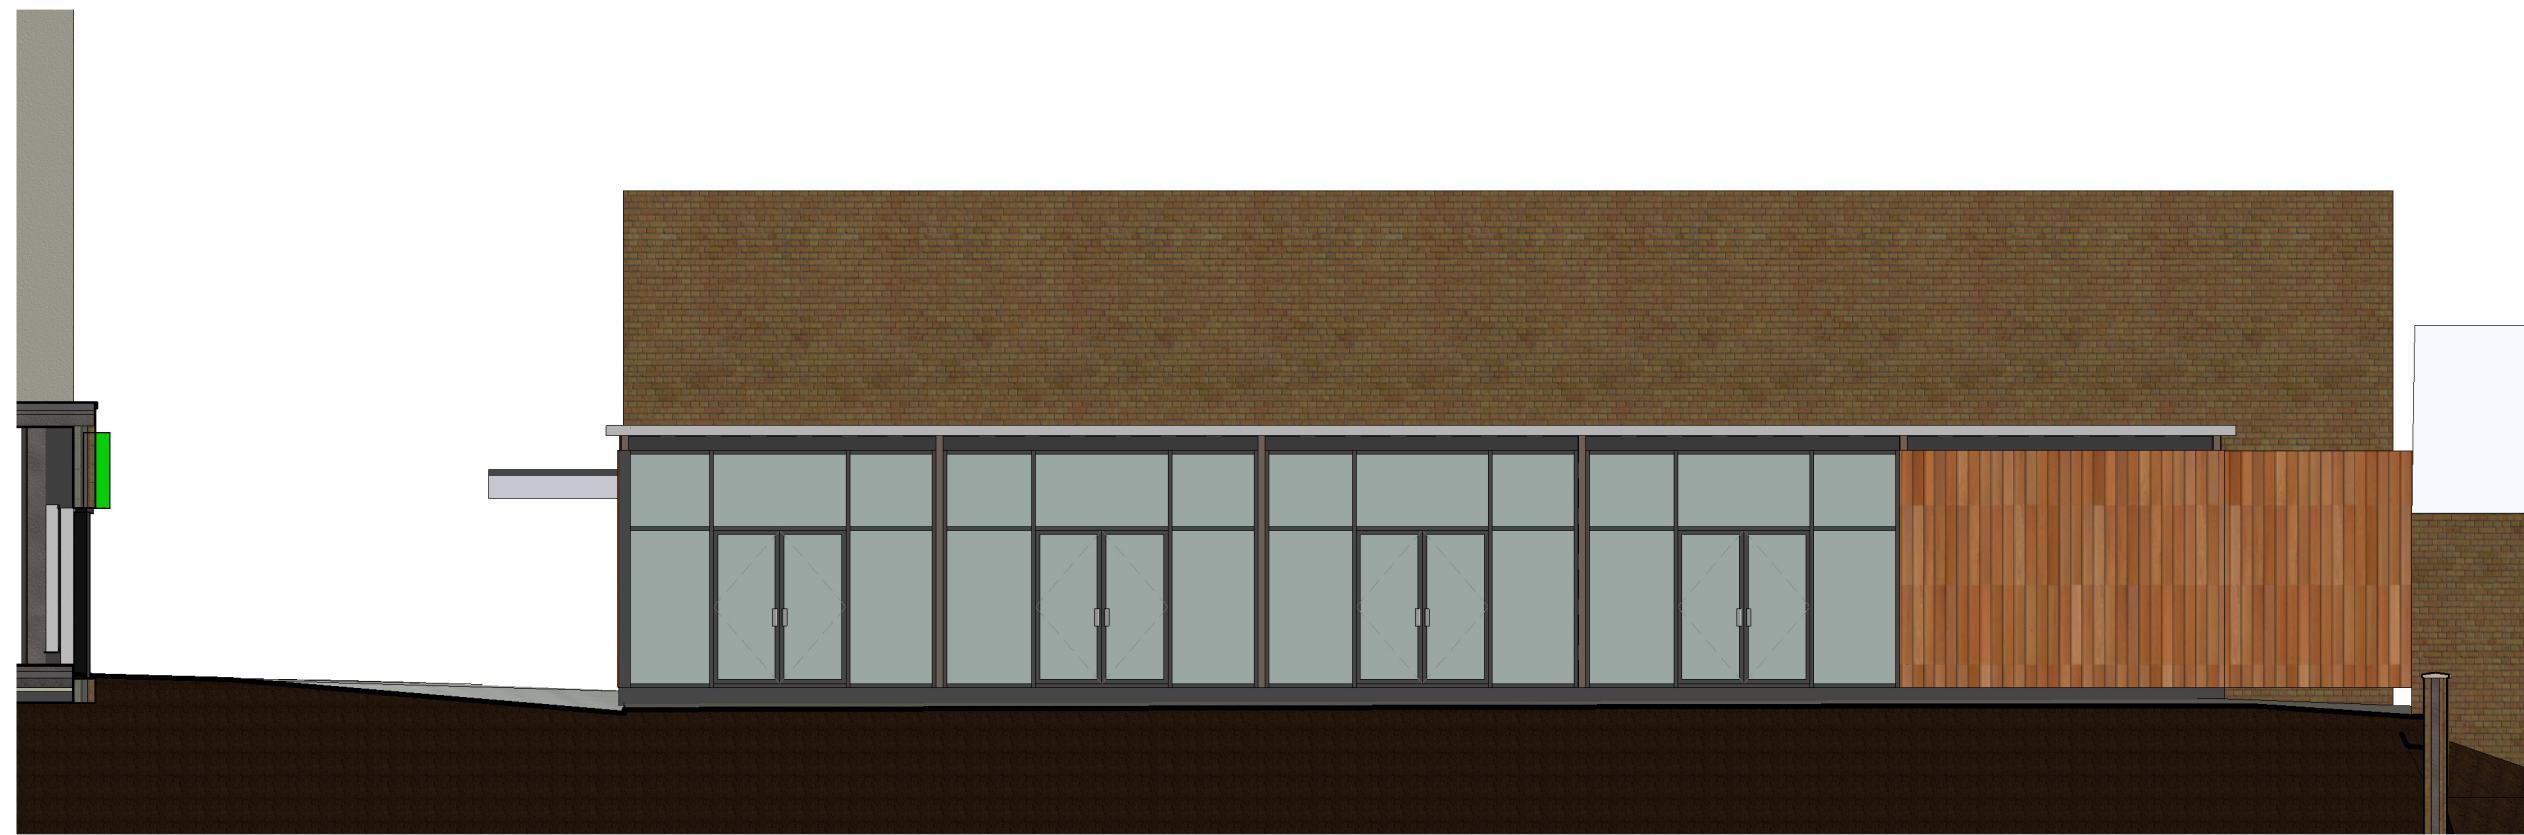


2 South Elevation Market Kiosks As Proposed
1 : 100




3 East Elevation Kiosks As Proposed
1 : 100

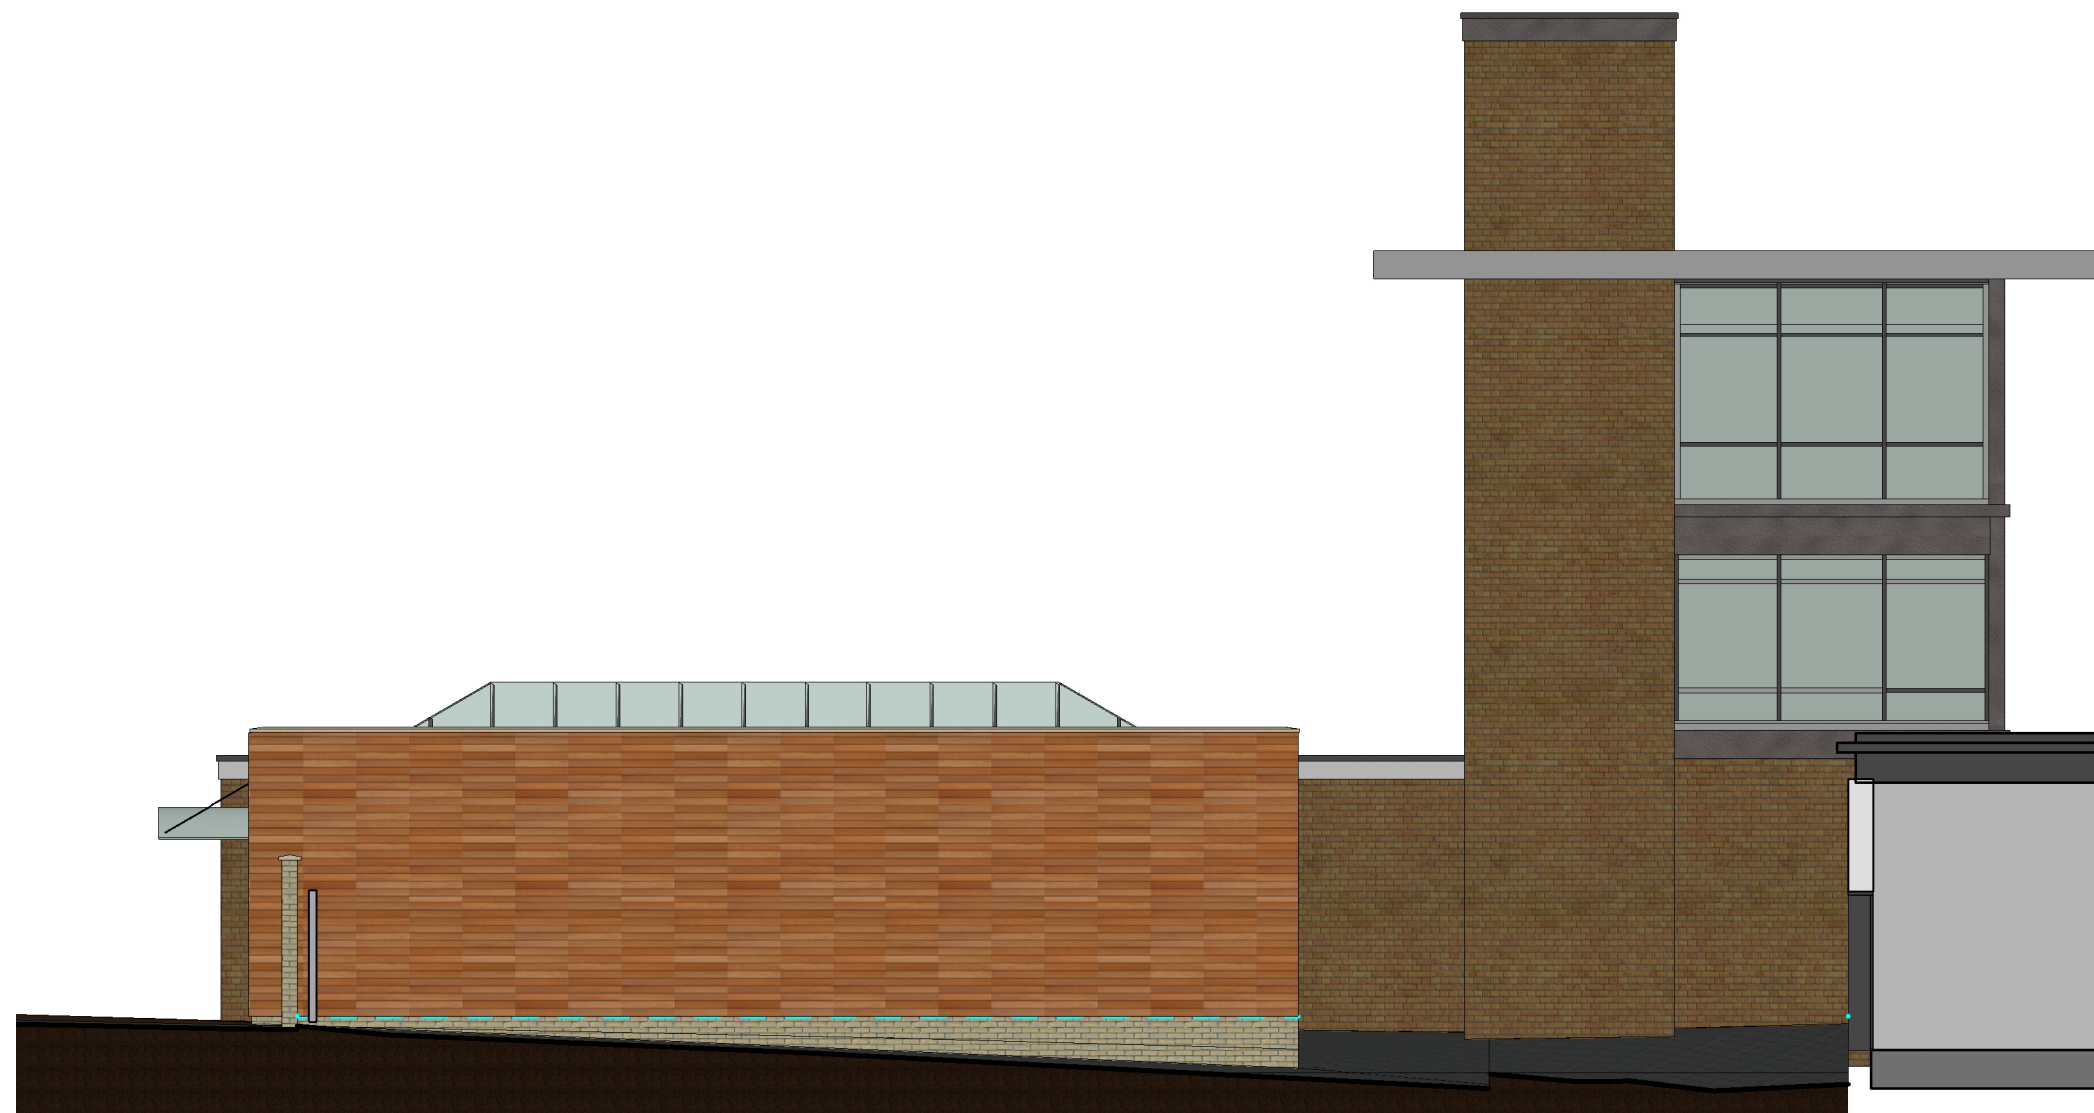


4 South Elevation Service Yard As Proposed
1 : 100

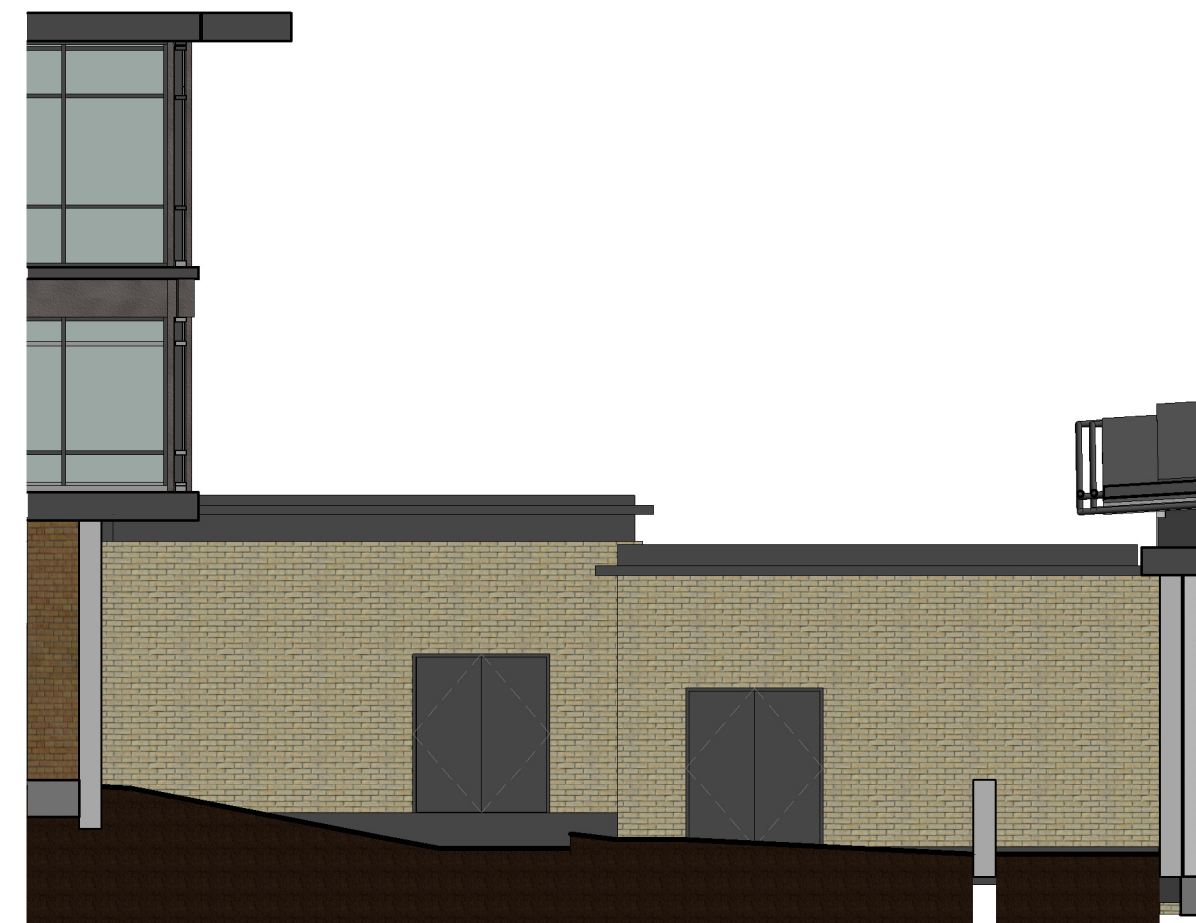


5 East Elevation Service Yard As Proposed
1 : 100

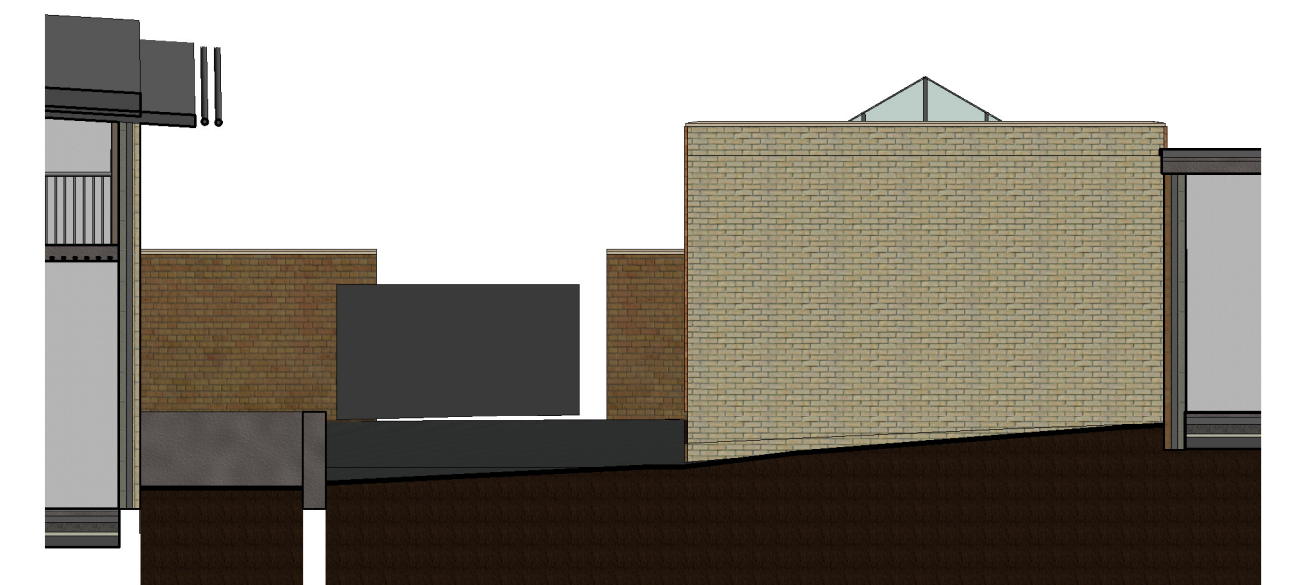

6 West Elevation Service Yard As Proposed
1 : 100

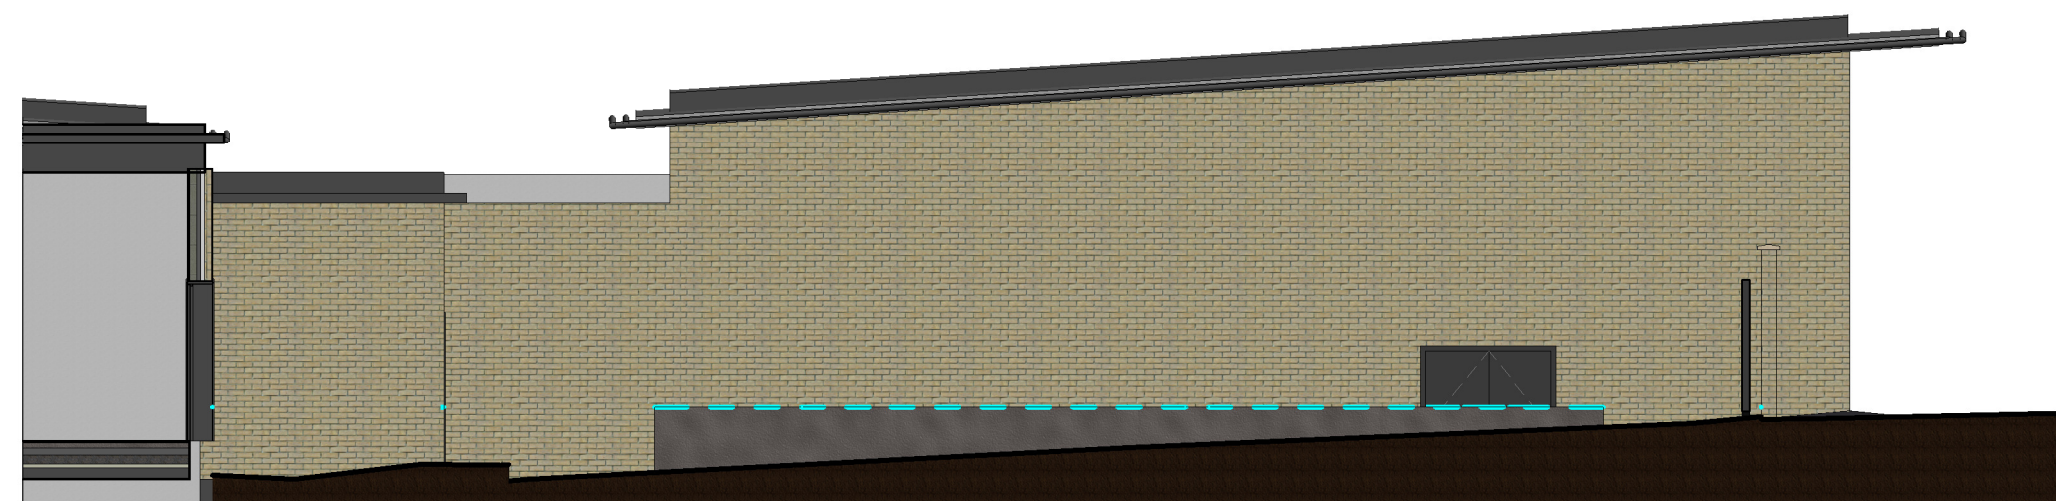

7 North Elevation Service Yard As Proposed
1 : 100

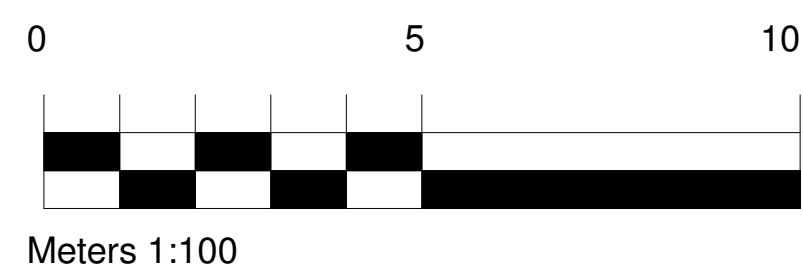

Rev	Date	Drawn	Description
A	20/08/15	SL	Balconies amended to internal and Juliette
B	07/09/15	SL	Unit 2 and 3 floor plan amended to maintain manhole access

WhiteDesign

Client:
RESILIENT

Project:
HOYLAND SITE C

Title:
Elevations As Proposed 3

Scales: 1 : 100	Drawn: SL	Date: 10/09/2015 15:52:55	Checked: KU
--------------------	--------------	------------------------------	----------------

Drawing no: 0010.13.02 129	Rev: B
-------------------------------	-----------

The White House, 24a St Andrews Road, Sheffield, S11 9AL
T: 0114 226 0255 F: 0114 226 0256
E: office@whitedg.co.uk W: www.whitedg.co.uk

PLANNING