



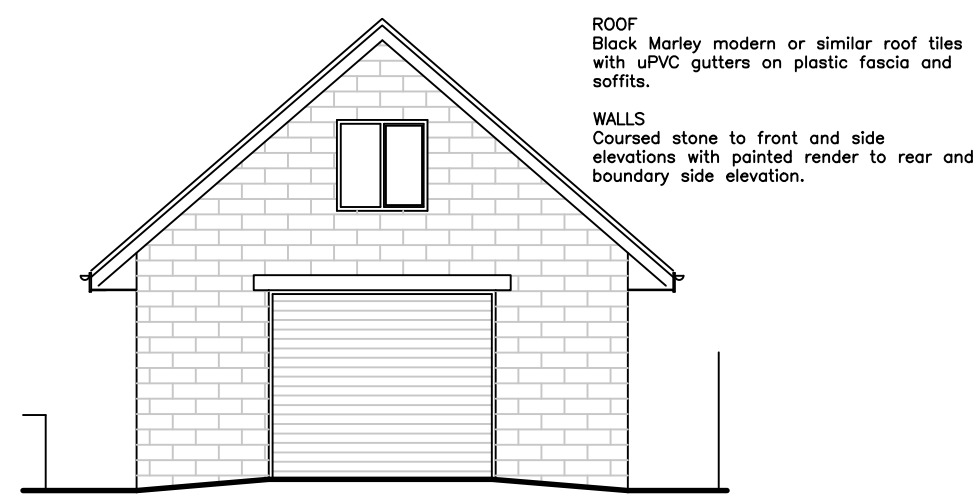


FRONT ELEVATION

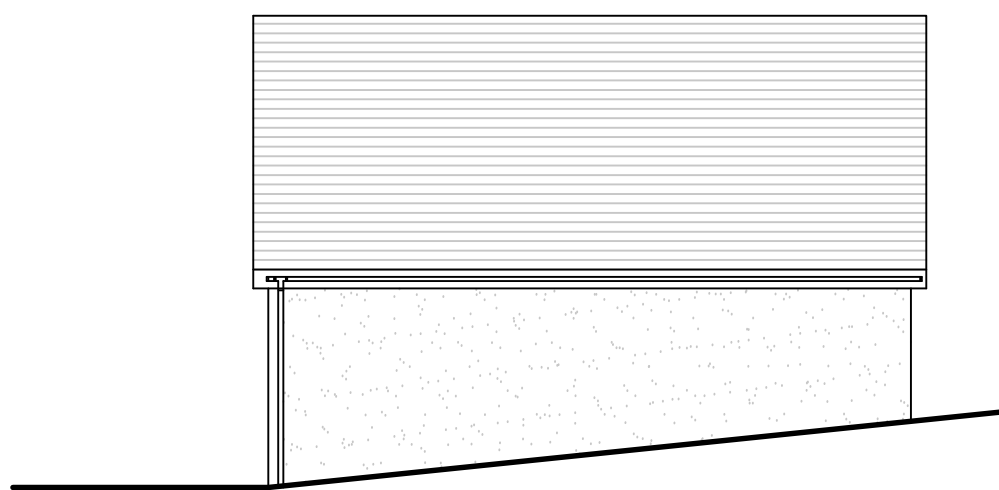


SIDE ELEVATION




SIDE ELEVATION

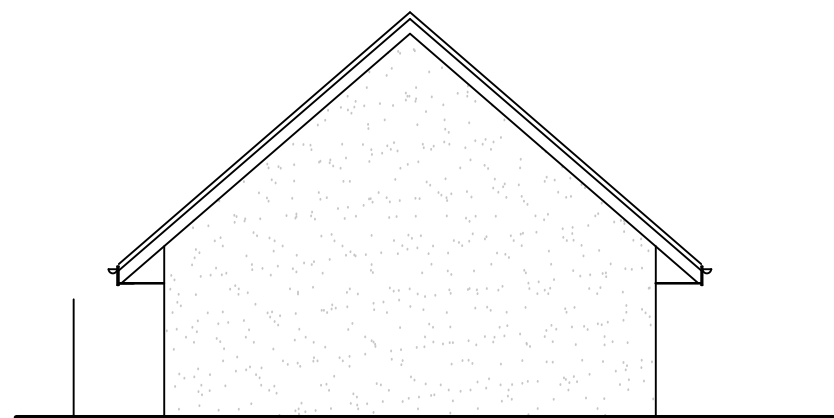


REAR ELEVATION

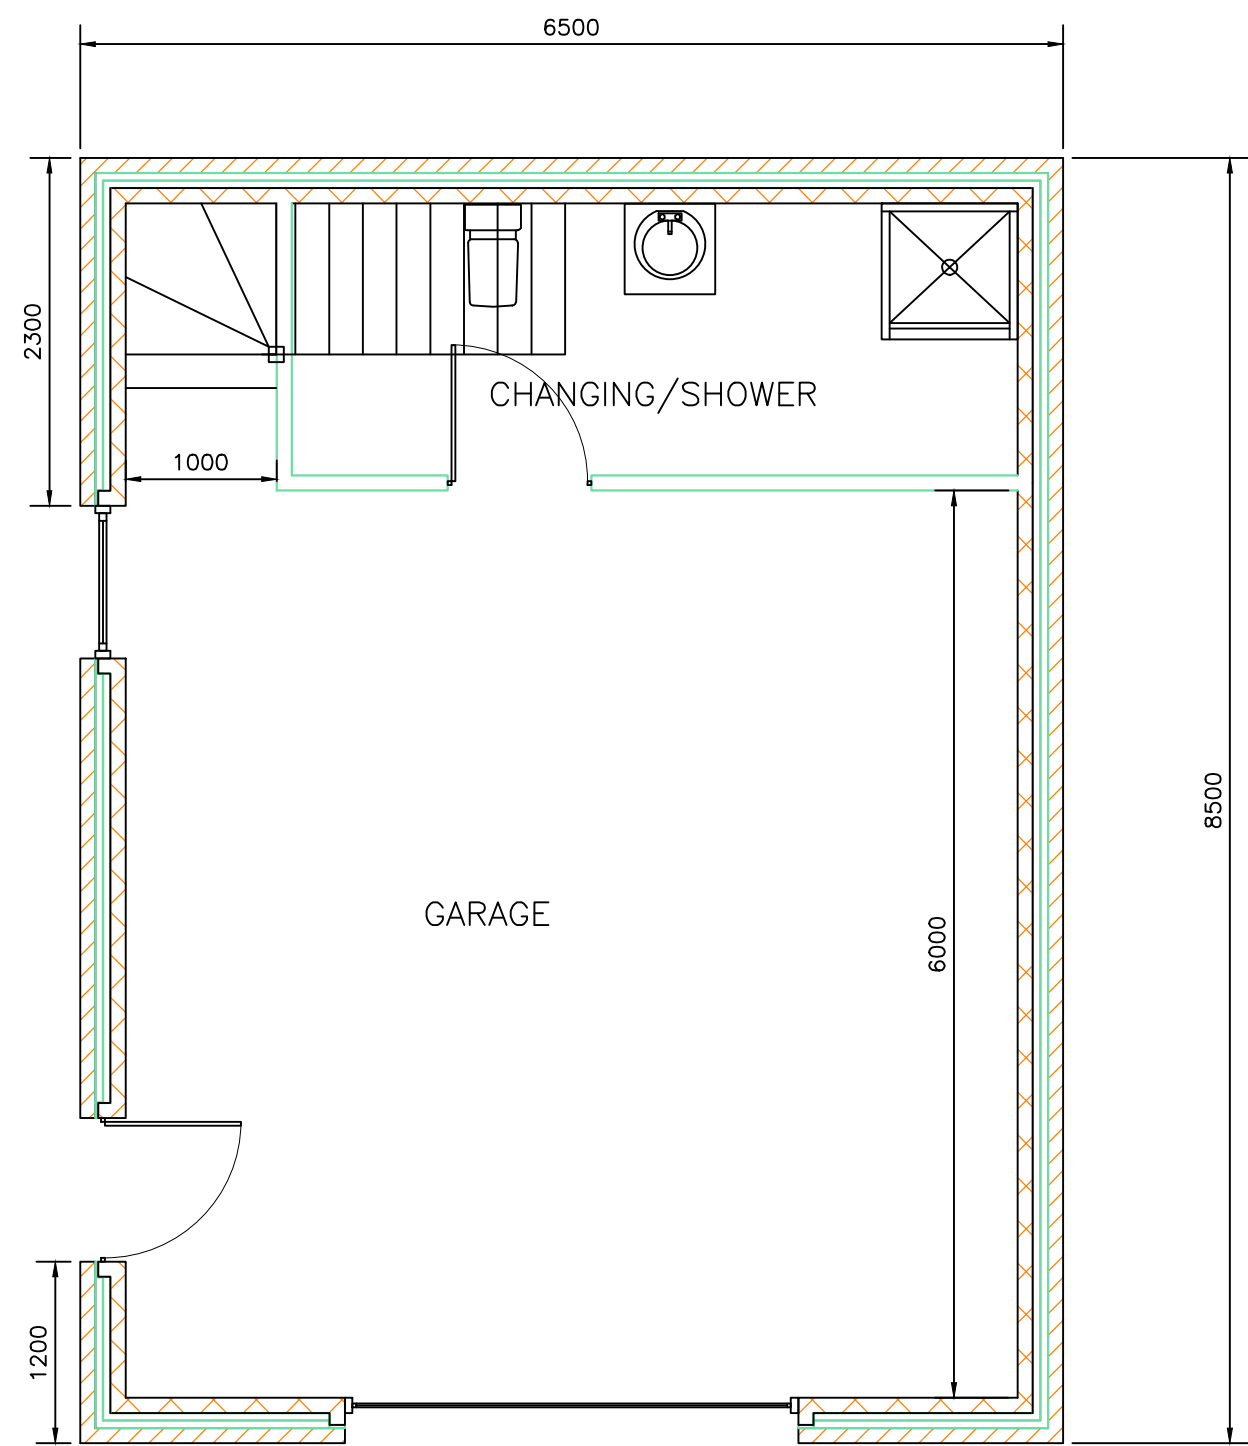


GROUND PLAN

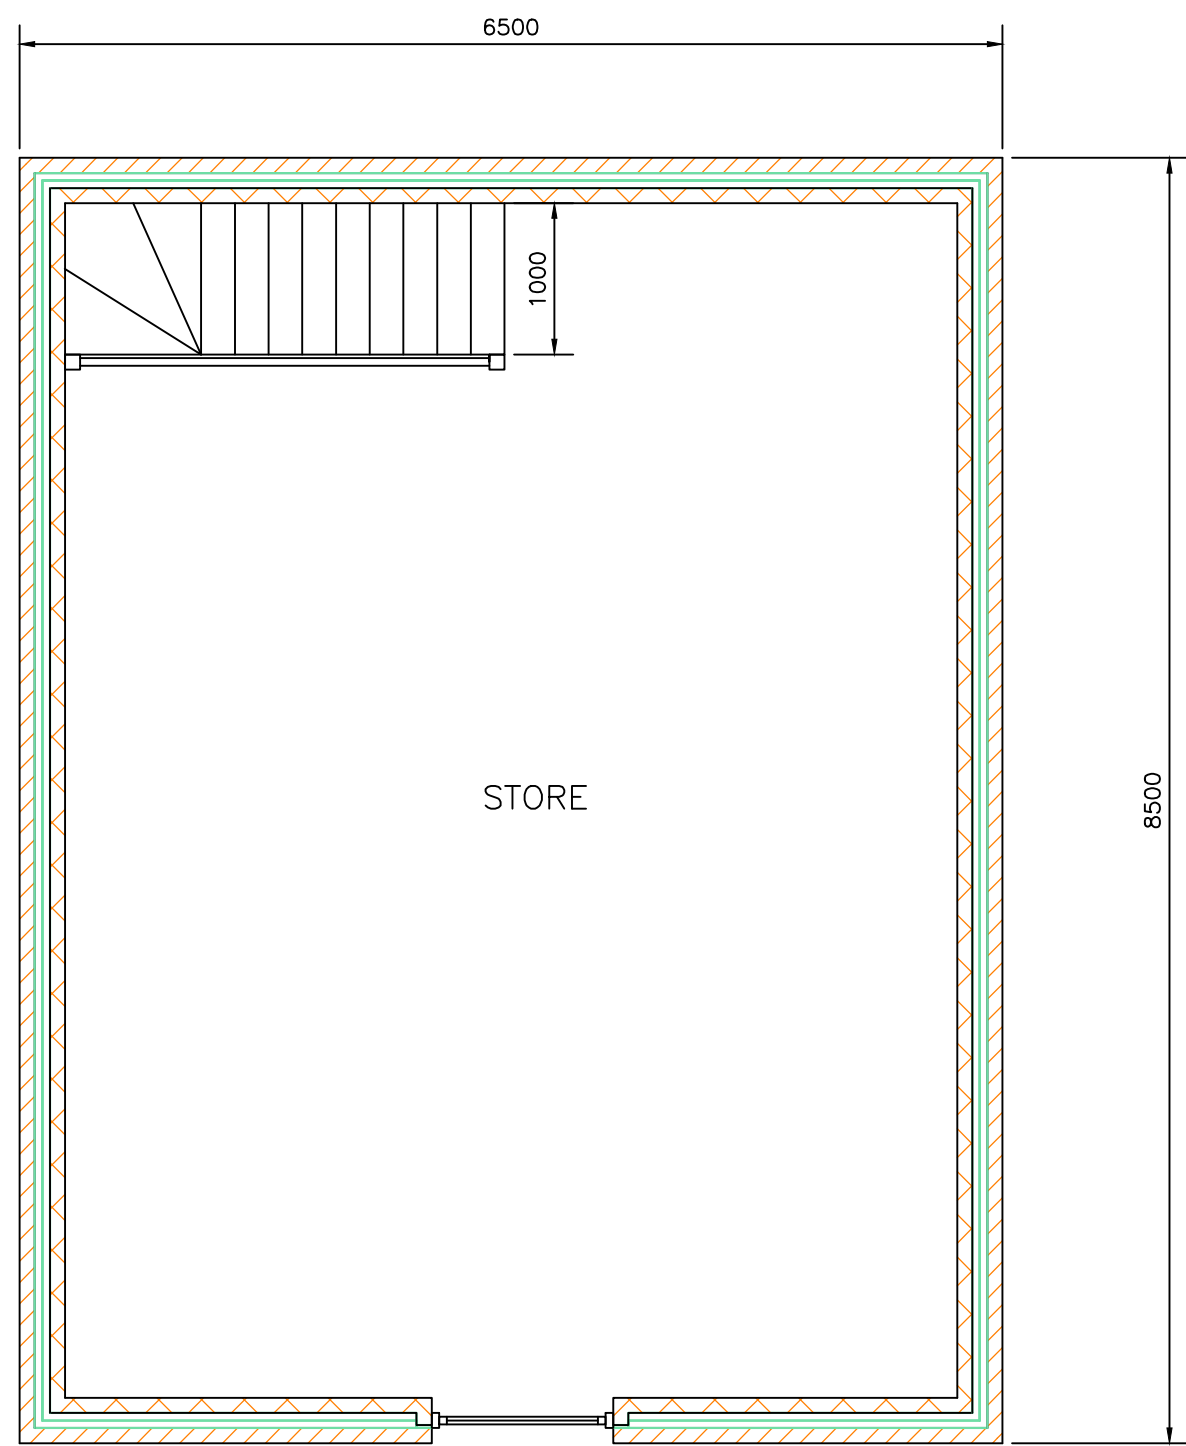

GROUND PLAN

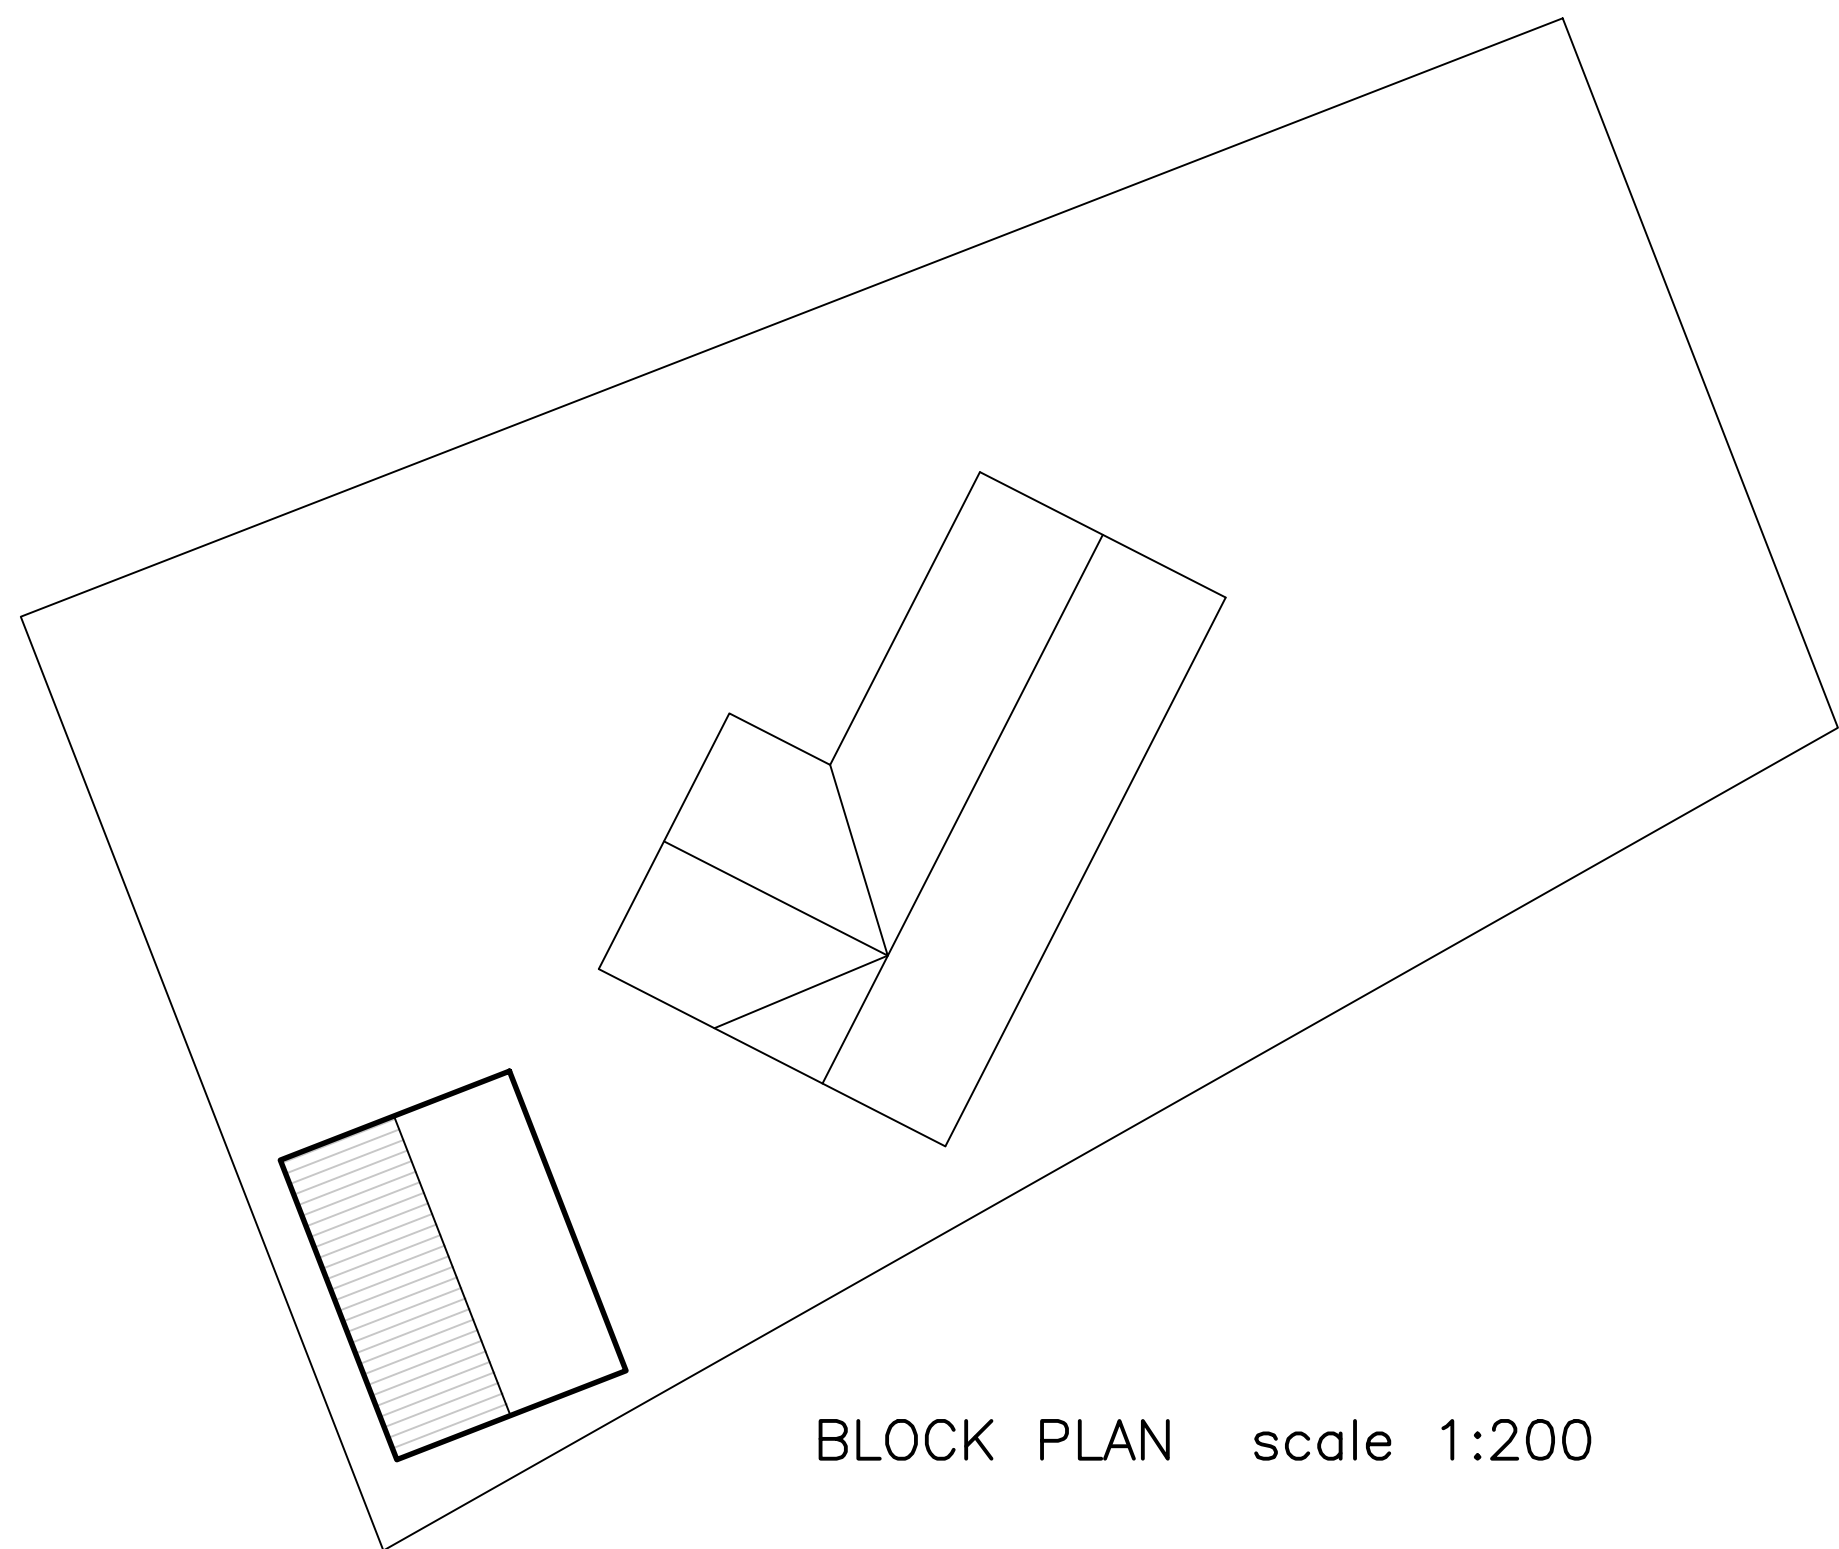

BLOCK PLAN scale 1:200

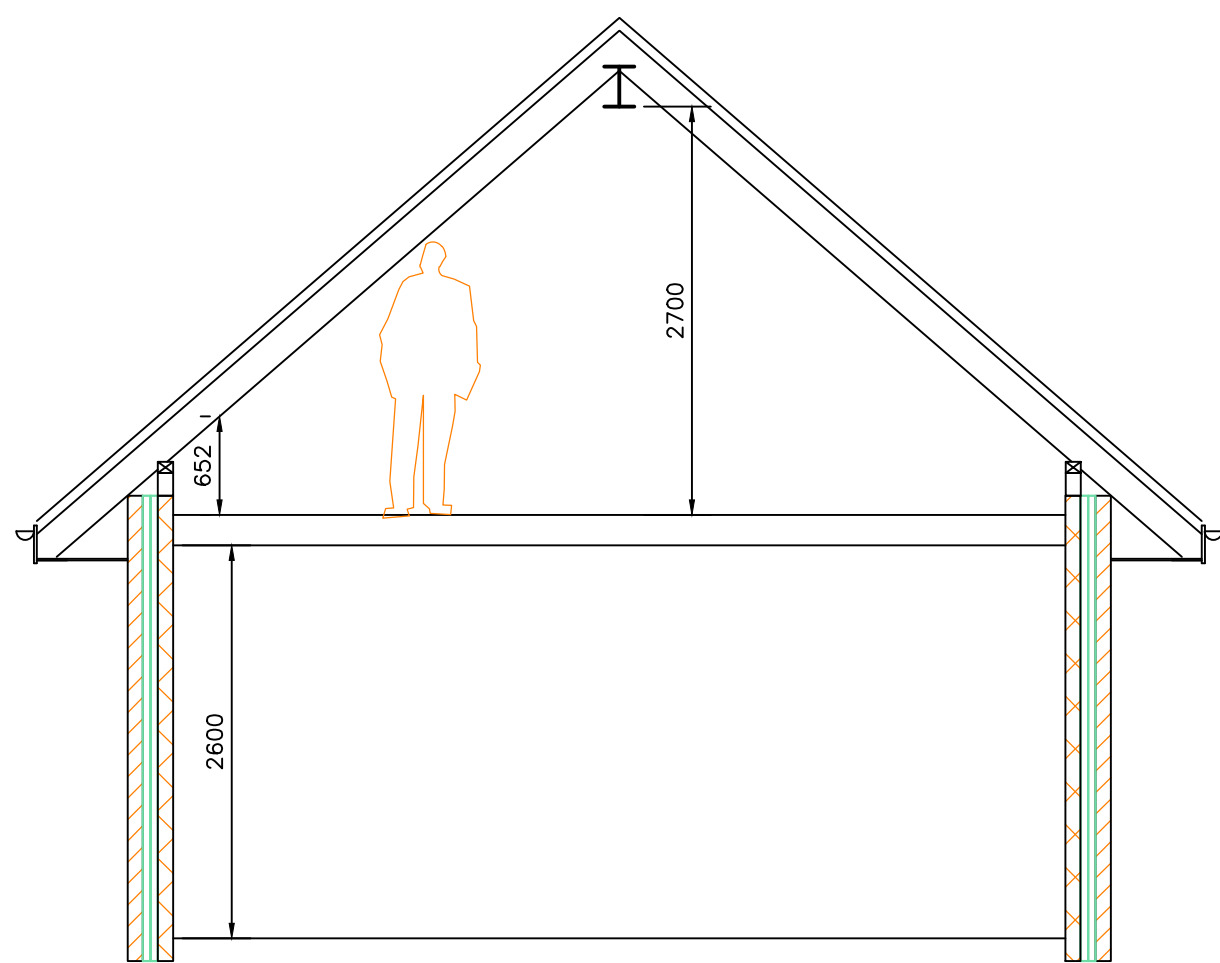


SECTION



Actual depth of foundations to be determined on site.
All work to be to the satisfaction of the local authority.
All dimensions to be checked on site and any discrepancies
must be notified immediately.
All dimensions are in millimetres unless otherwise stated.
Information given on this drawing is subject to local
authority approval.
Do not scale this drawing.

PROJECT
MANAGEMENT
services

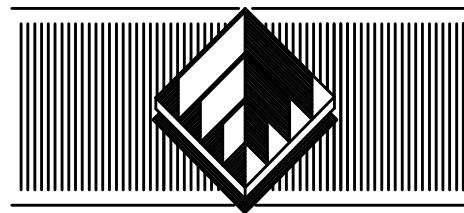

CHARTERED BUILDING CONSULTANTS

4 HUDDERSFIELD ROAD, BARNLEY, SOUTH YORKSHIRE S70 2LT
TELEPHONE (01226) 286278

FAX (01226) 731265 E-mail: info@pmsdesign.co.uk

CLIENT

MR A. SWIFT

PROJECT
PROPOSED DOMESTIC GARAGE&WORKSHOP
34 TIVYDALE CLOSE
CAWTHORNE

FILE NAME	DWG.No	SCALE	DATE	DRAWN	REV.
A.Swift Home Garage.dwg	2372/01	1:50 1:50 1:1250	23/08/13	DE	