



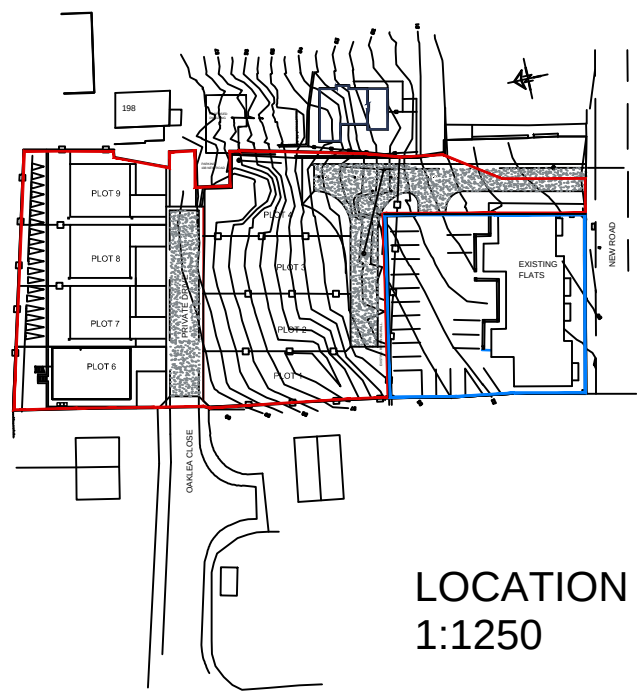

LOCATION PLAN
1:1250

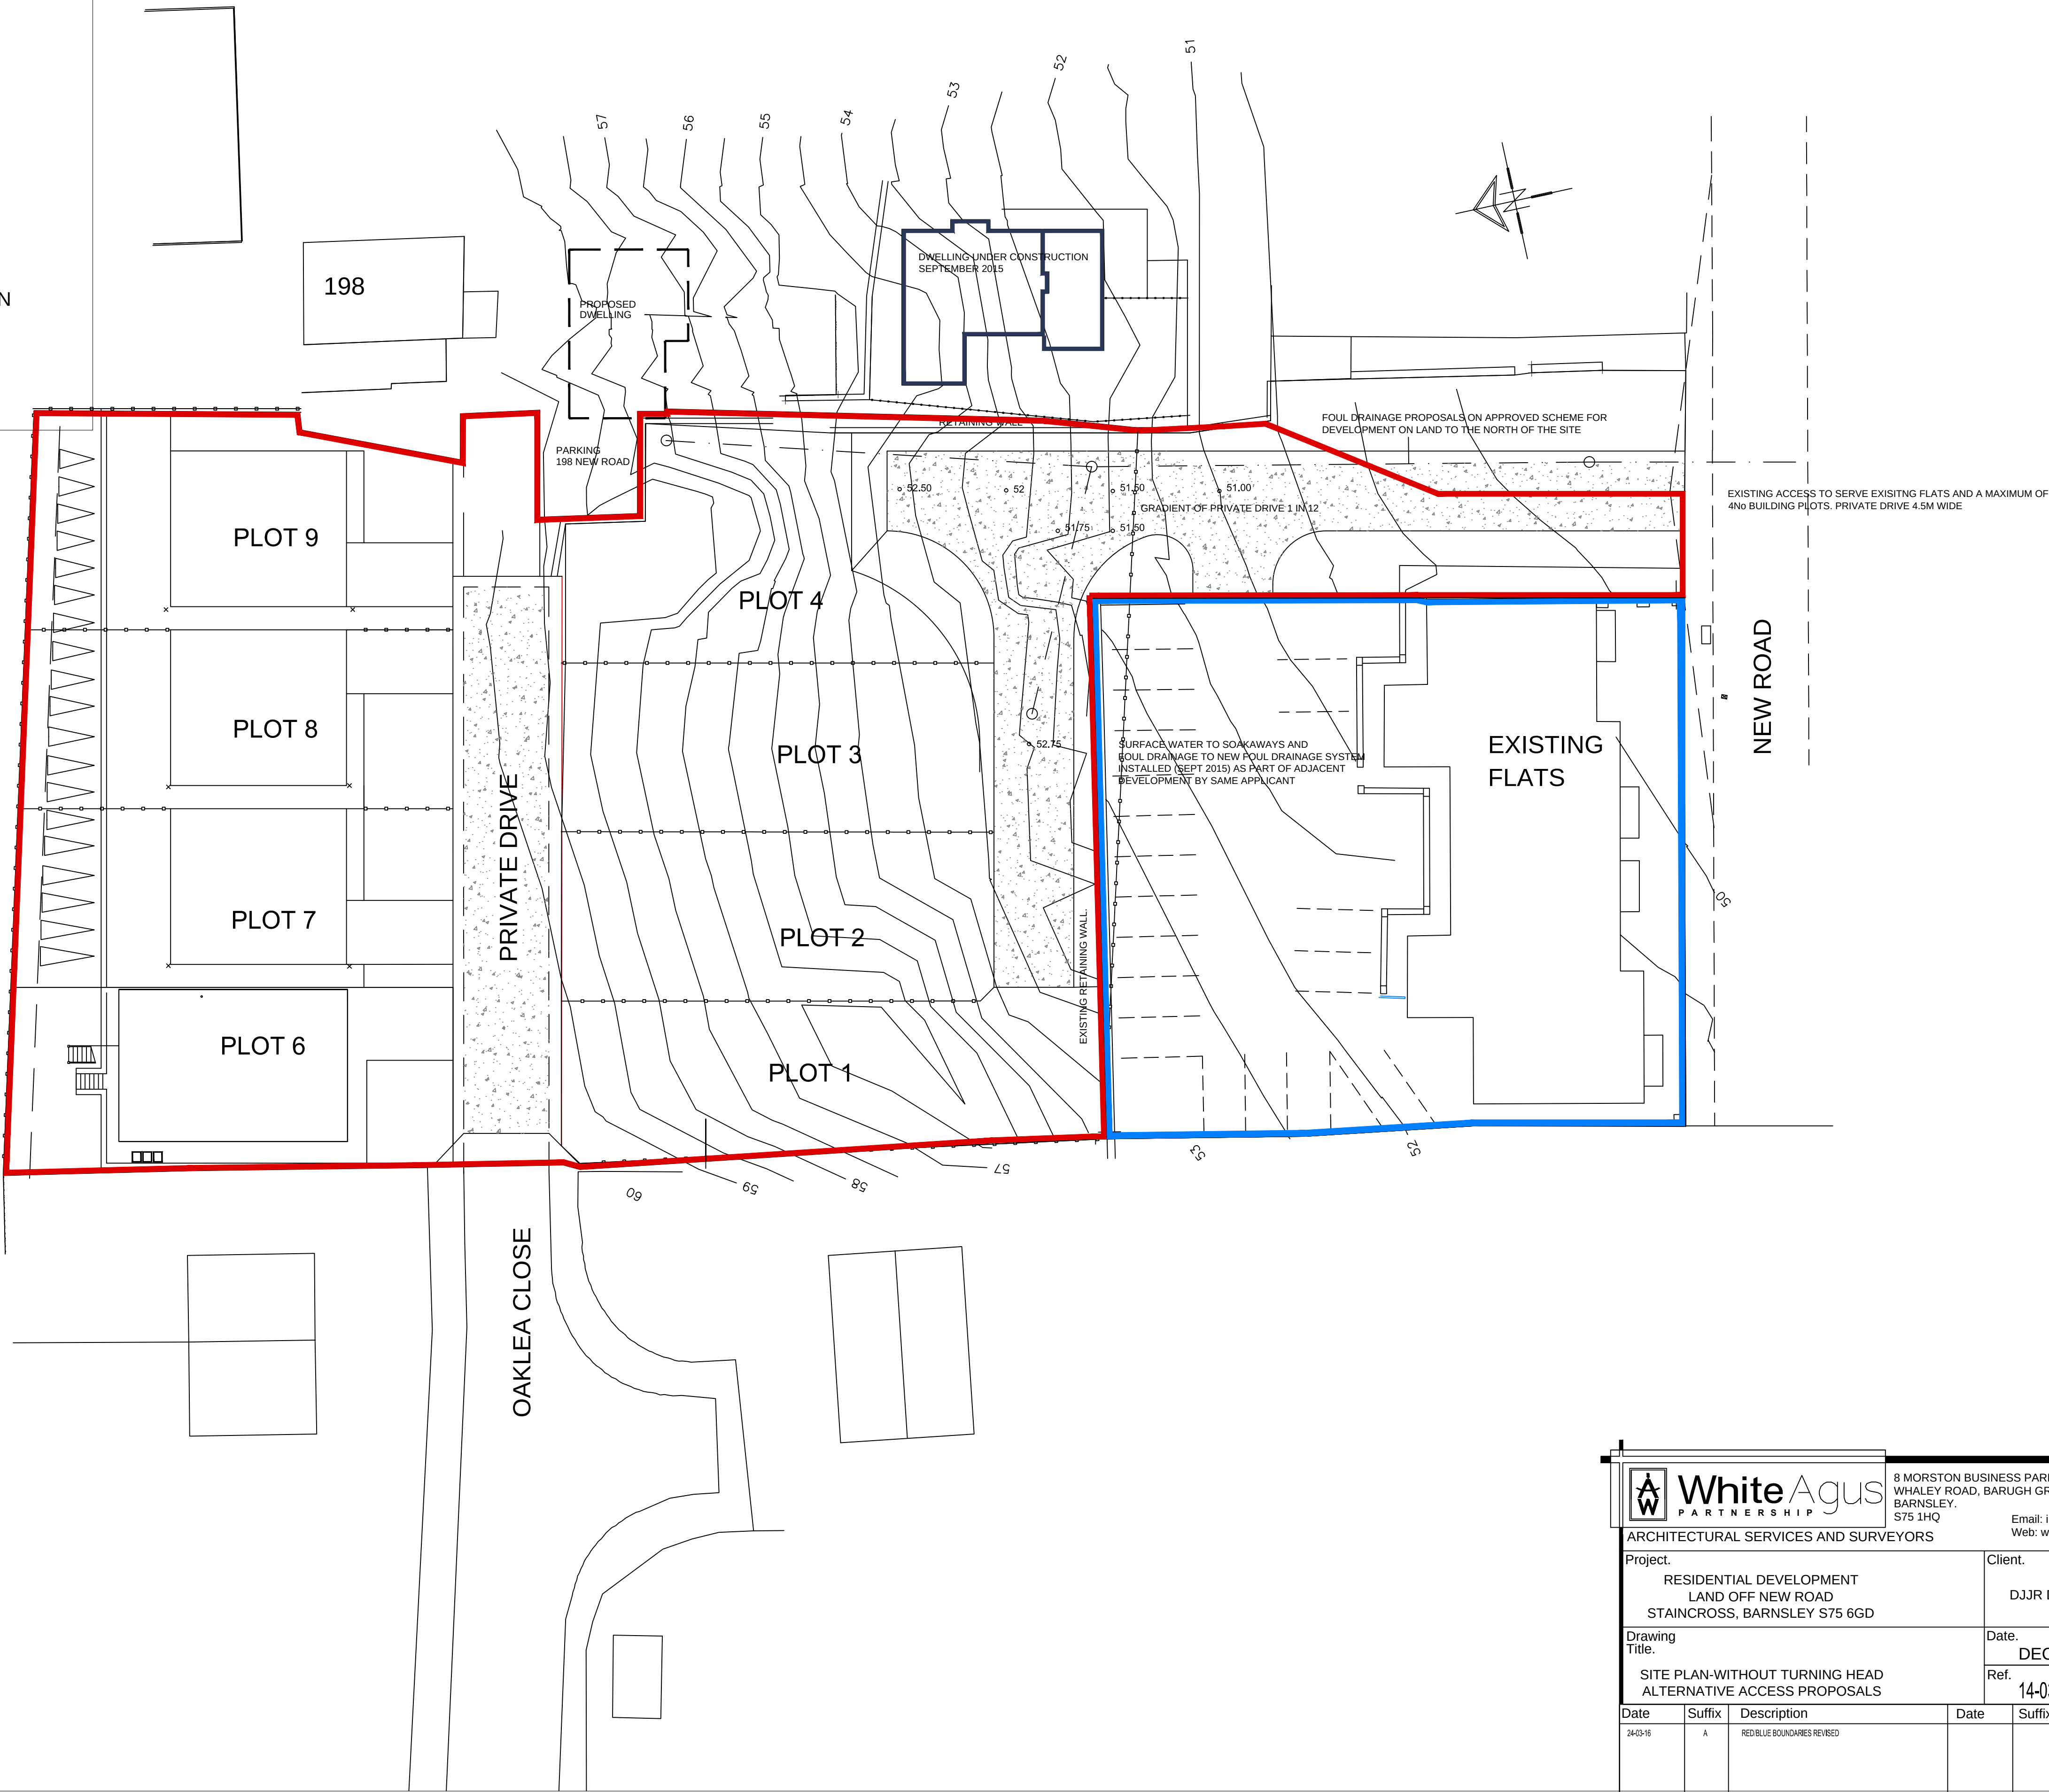

**White Agus**
PARTNERSHIP

8 MORSTON BUSINESS PARK,
WHALEY ROAD, BARUGH GREEN,
BARNSELEY.
S75 1HQ

Phone: 01226 208482
Fax: 01226 283030
Email: info@whiteaguspартnership.co.uk
Web: www.whiteaguspартnership.co.uk

ARCHITECTURAL SERVICES AND SURVEYORS

Project. RESIDENTIAL DEVELOPMENT LAND OFF NEW ROAD STAINCROSS, BARNSELEY S75 6GD			Client. DJJR DEVELOPMENTS LTD		
Drawing Title. SITE PLAN-WITHOUT TURNING HEAD ALTERNATIVE ACCESS PROPOSALS			Date. DEC 2015	Scale. 1:200 @ A1	
Ref. 14-037	Suffix A	Description RED/BLE BOUNDARIES REVISED	Date	Suffix	Description