




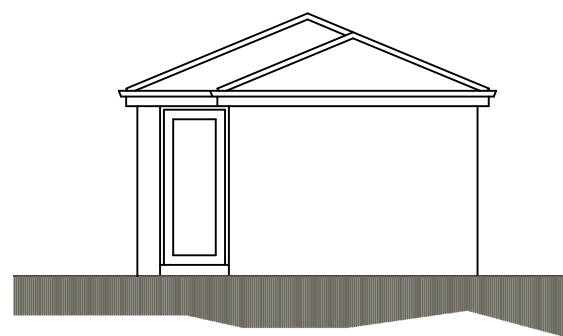


FRONT ELEVATION
AS PROPOSED

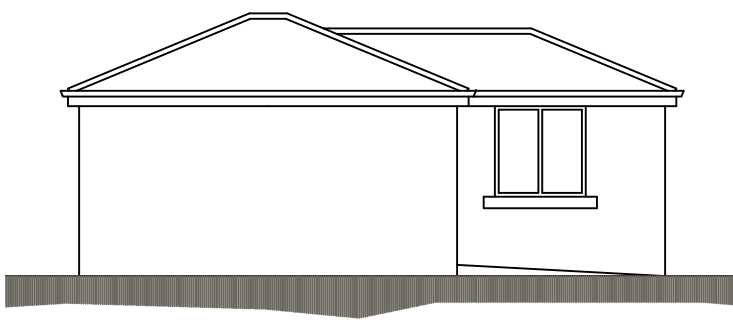


SIDE ELEVATION
AS PROPOSED

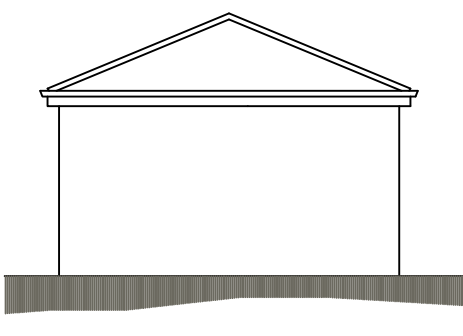


REAR ELEVATION
AS PROPOSED

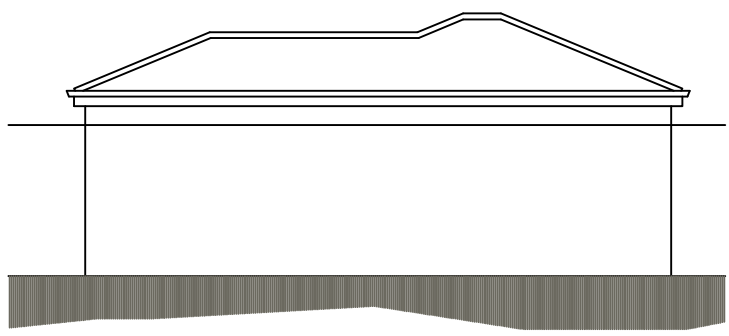

SIDE ELEVATION
AS PROPOSED

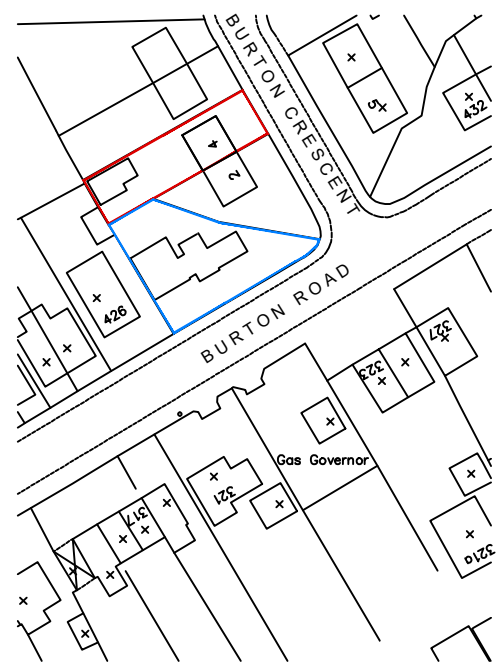

LOCATION PLAN
SCALE 1:1250

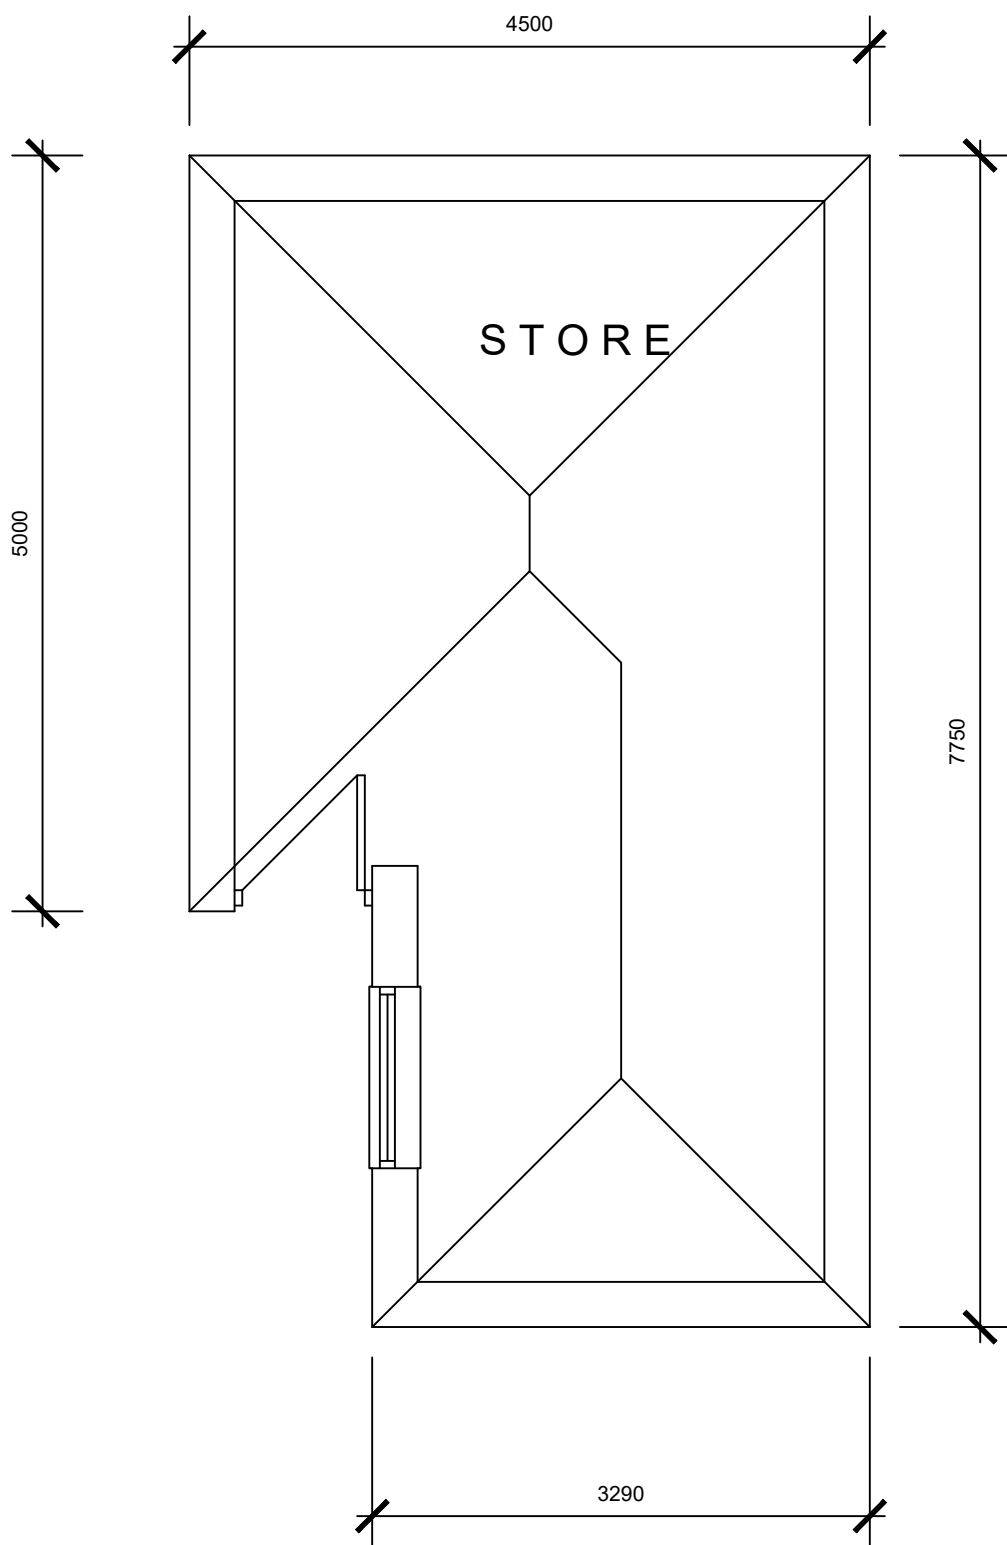

PLAN



SITE PLAN
SCALE 1:500

 White Agus PARTNERSHIP			OFFICE ONE 34 VICTORIA ROAD BARNSELEY, S70 2BU			Phone: 01226 208482 Email: info@whiteaguspartnership.co.uk Web: www.whiteaguspartnership.co.uk		
ARCHITECTURAL SERVICES			Project. PROPOSED STORE AT 4 BURTON CRESCENT, MONK BRETTON BARNSELEY, S71 2QD			Client. MR CYRIL BARNETT		
Drawing Title. PLANS AND ELEVATIONS			Date. JUNE 2109		Scale. 1:50 & 1:100 @ A2		Ref. 17-151	
Date			Suffix		Description		Date	