
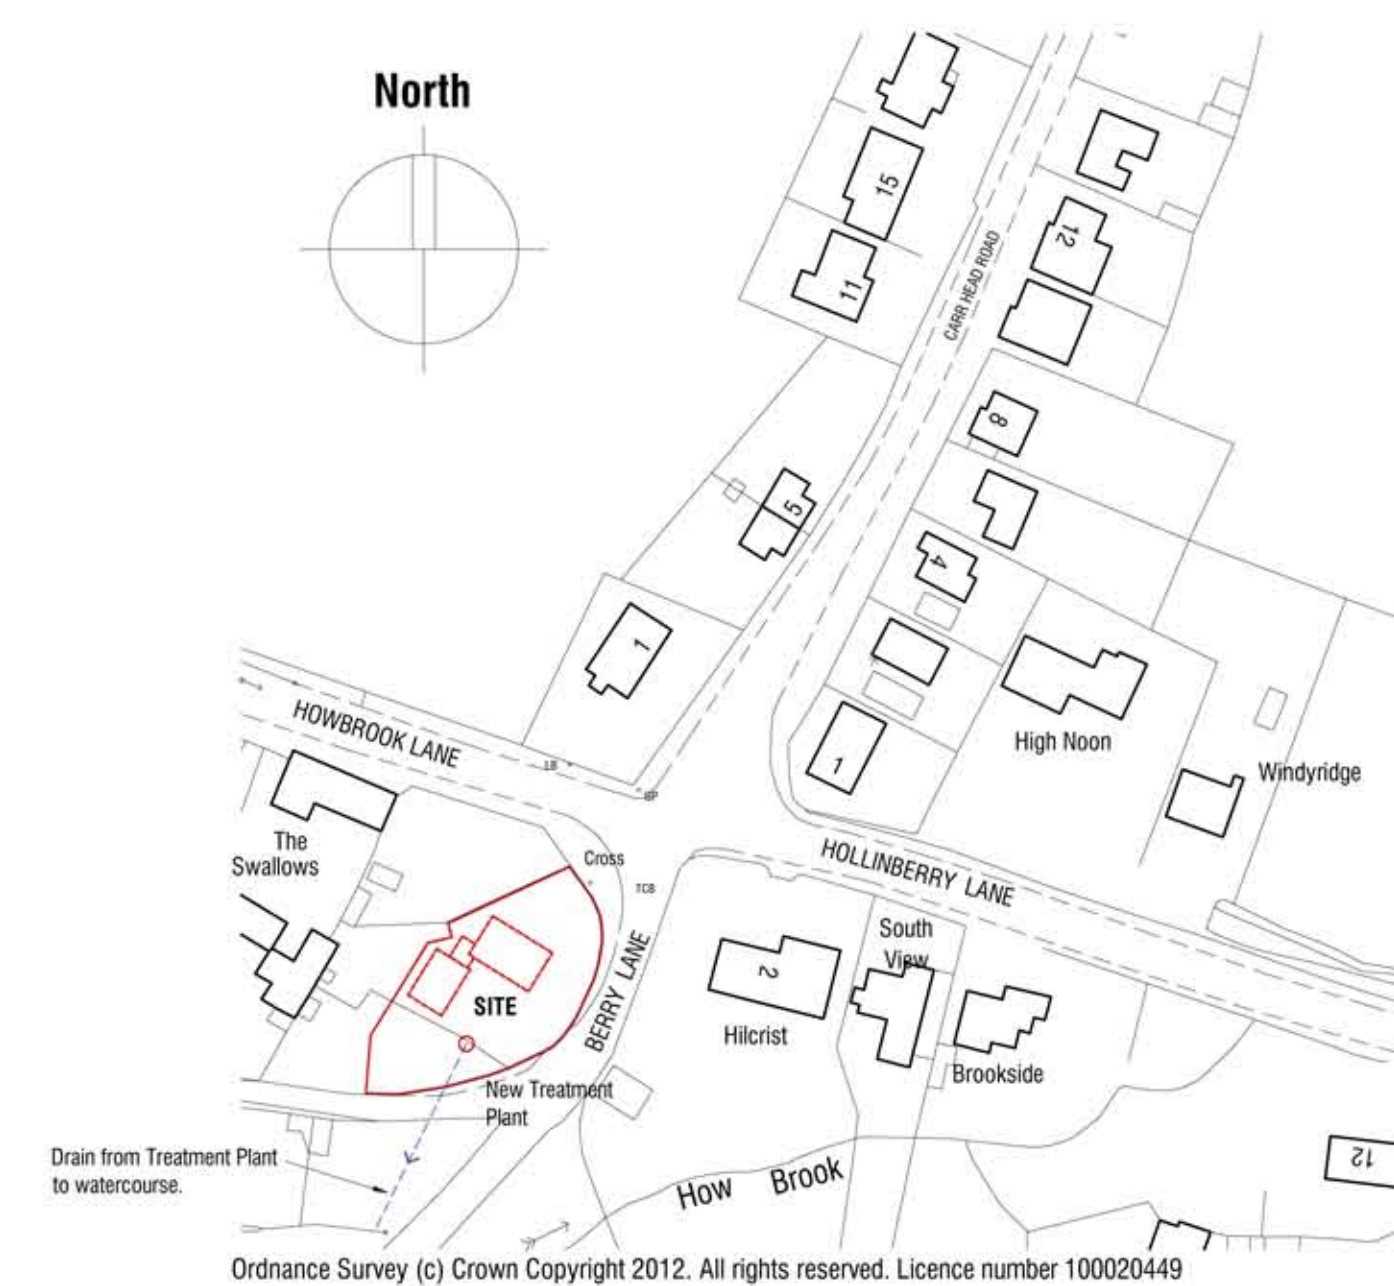
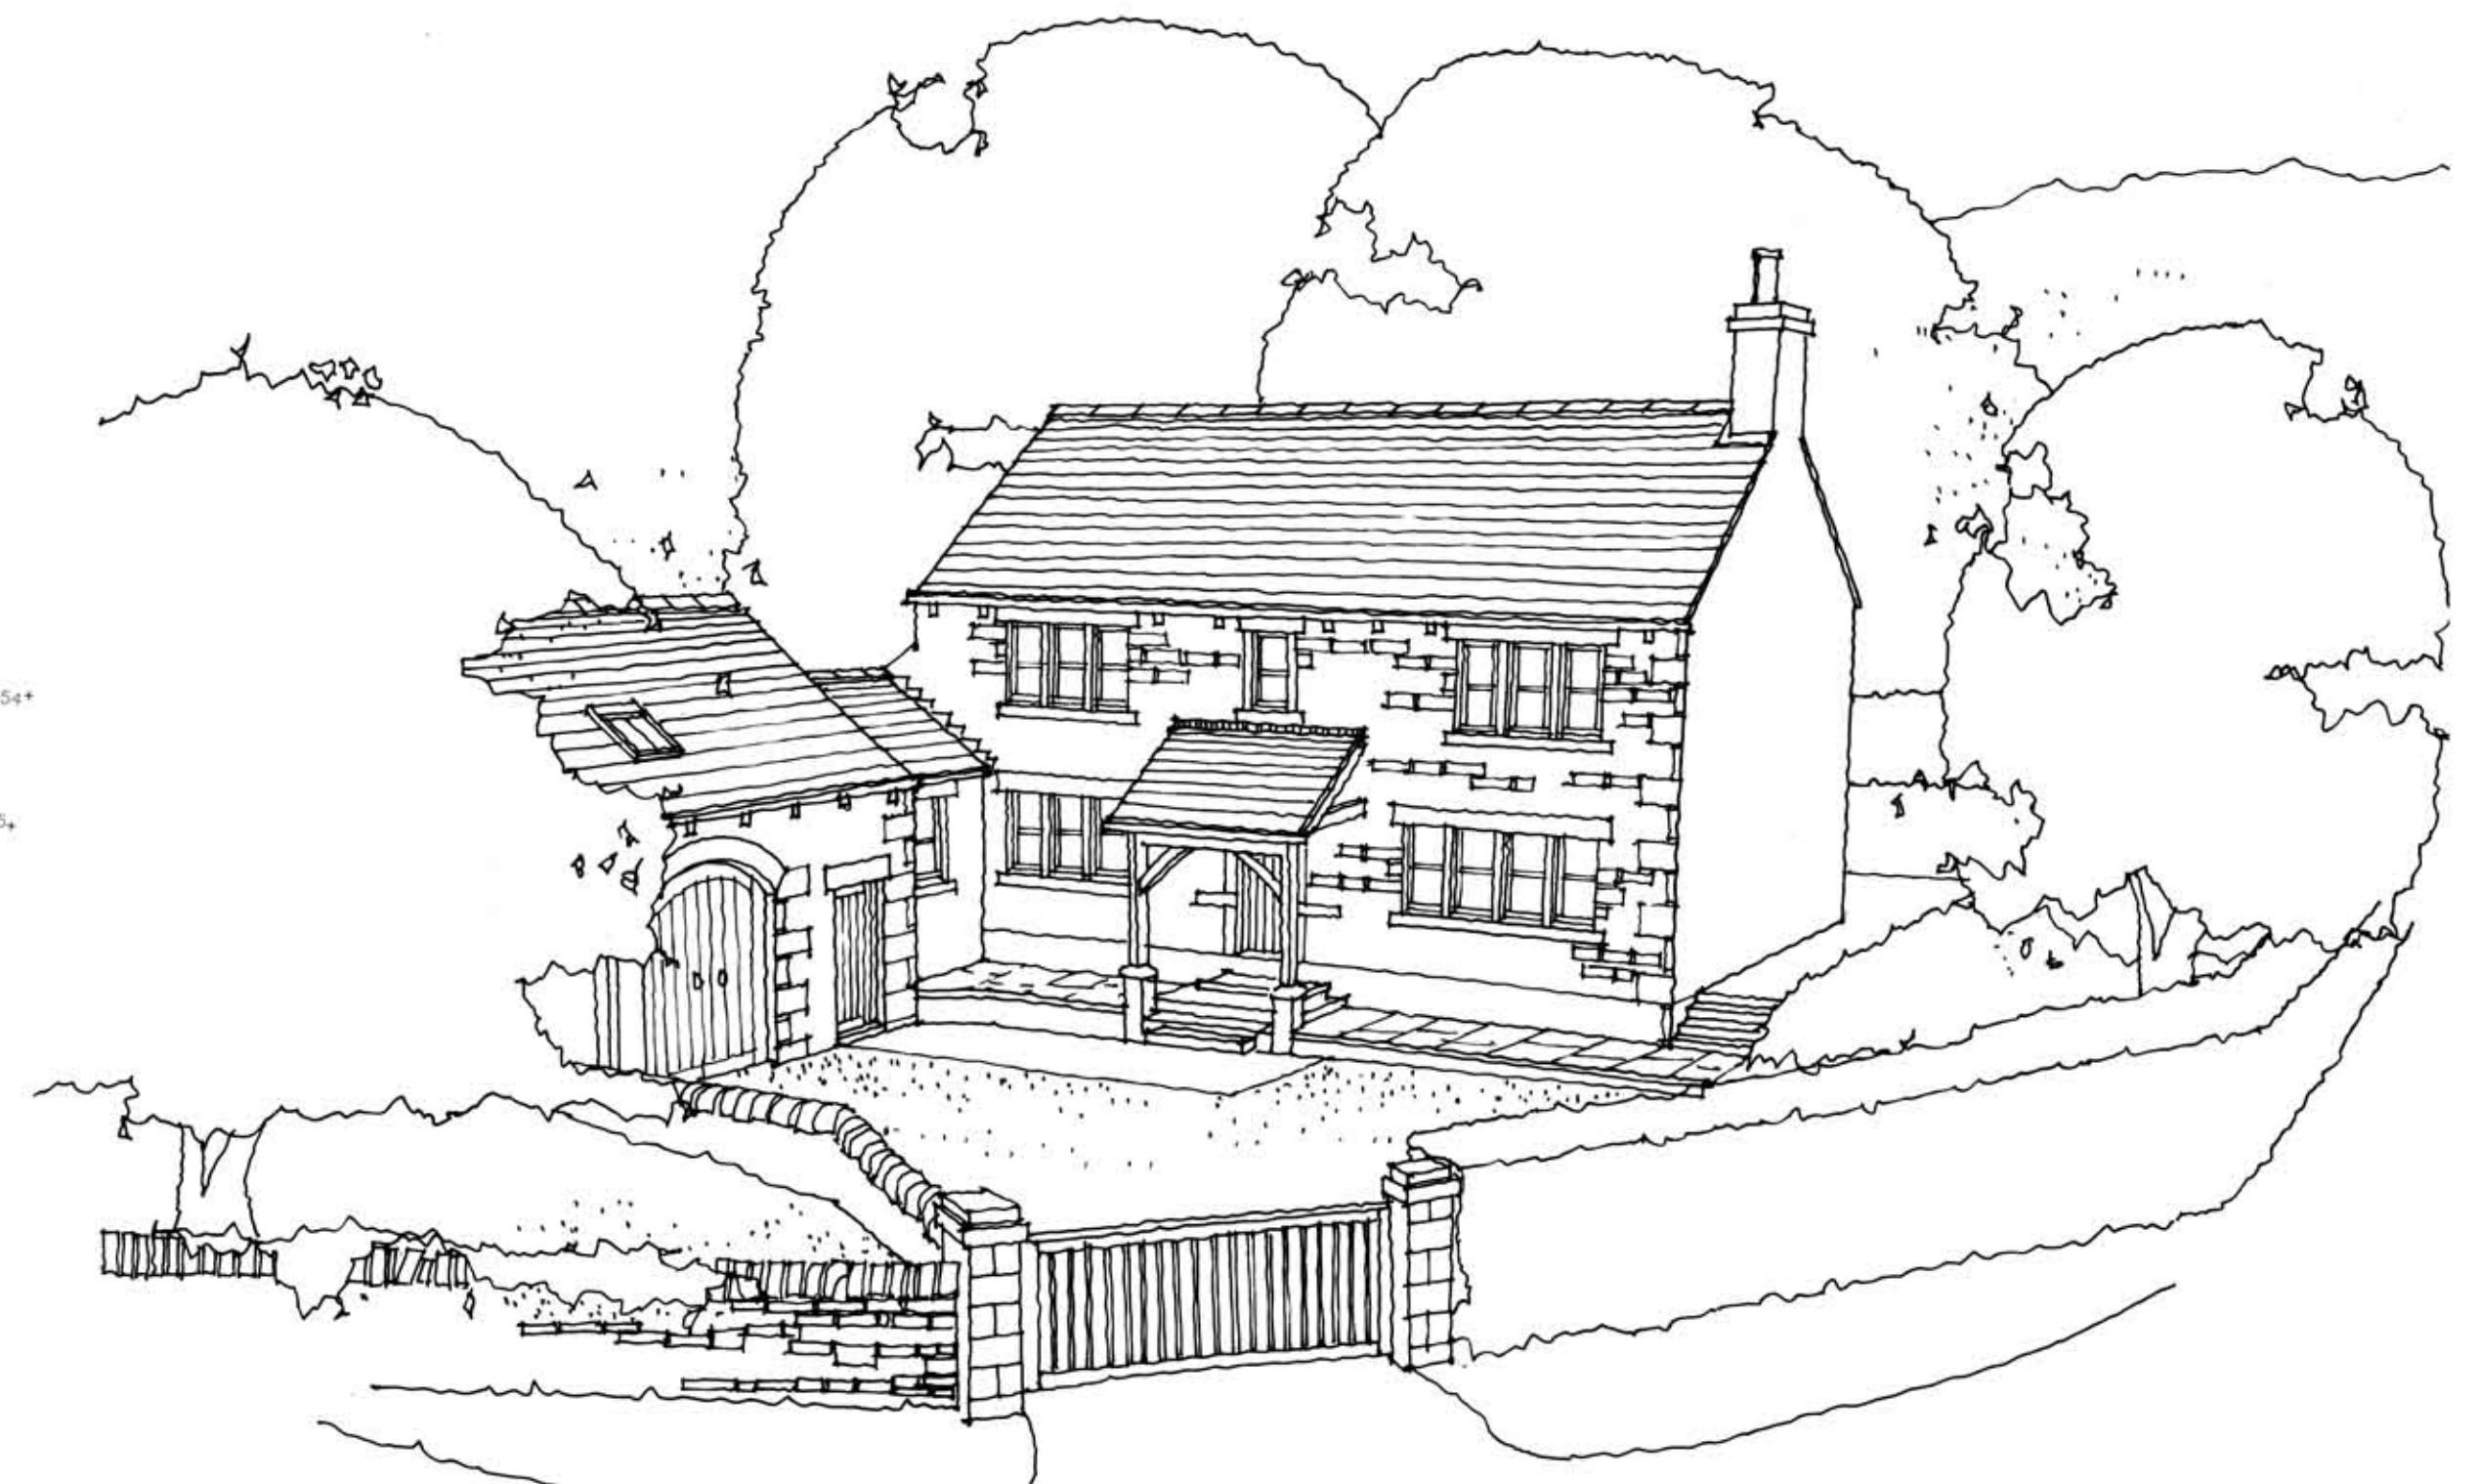
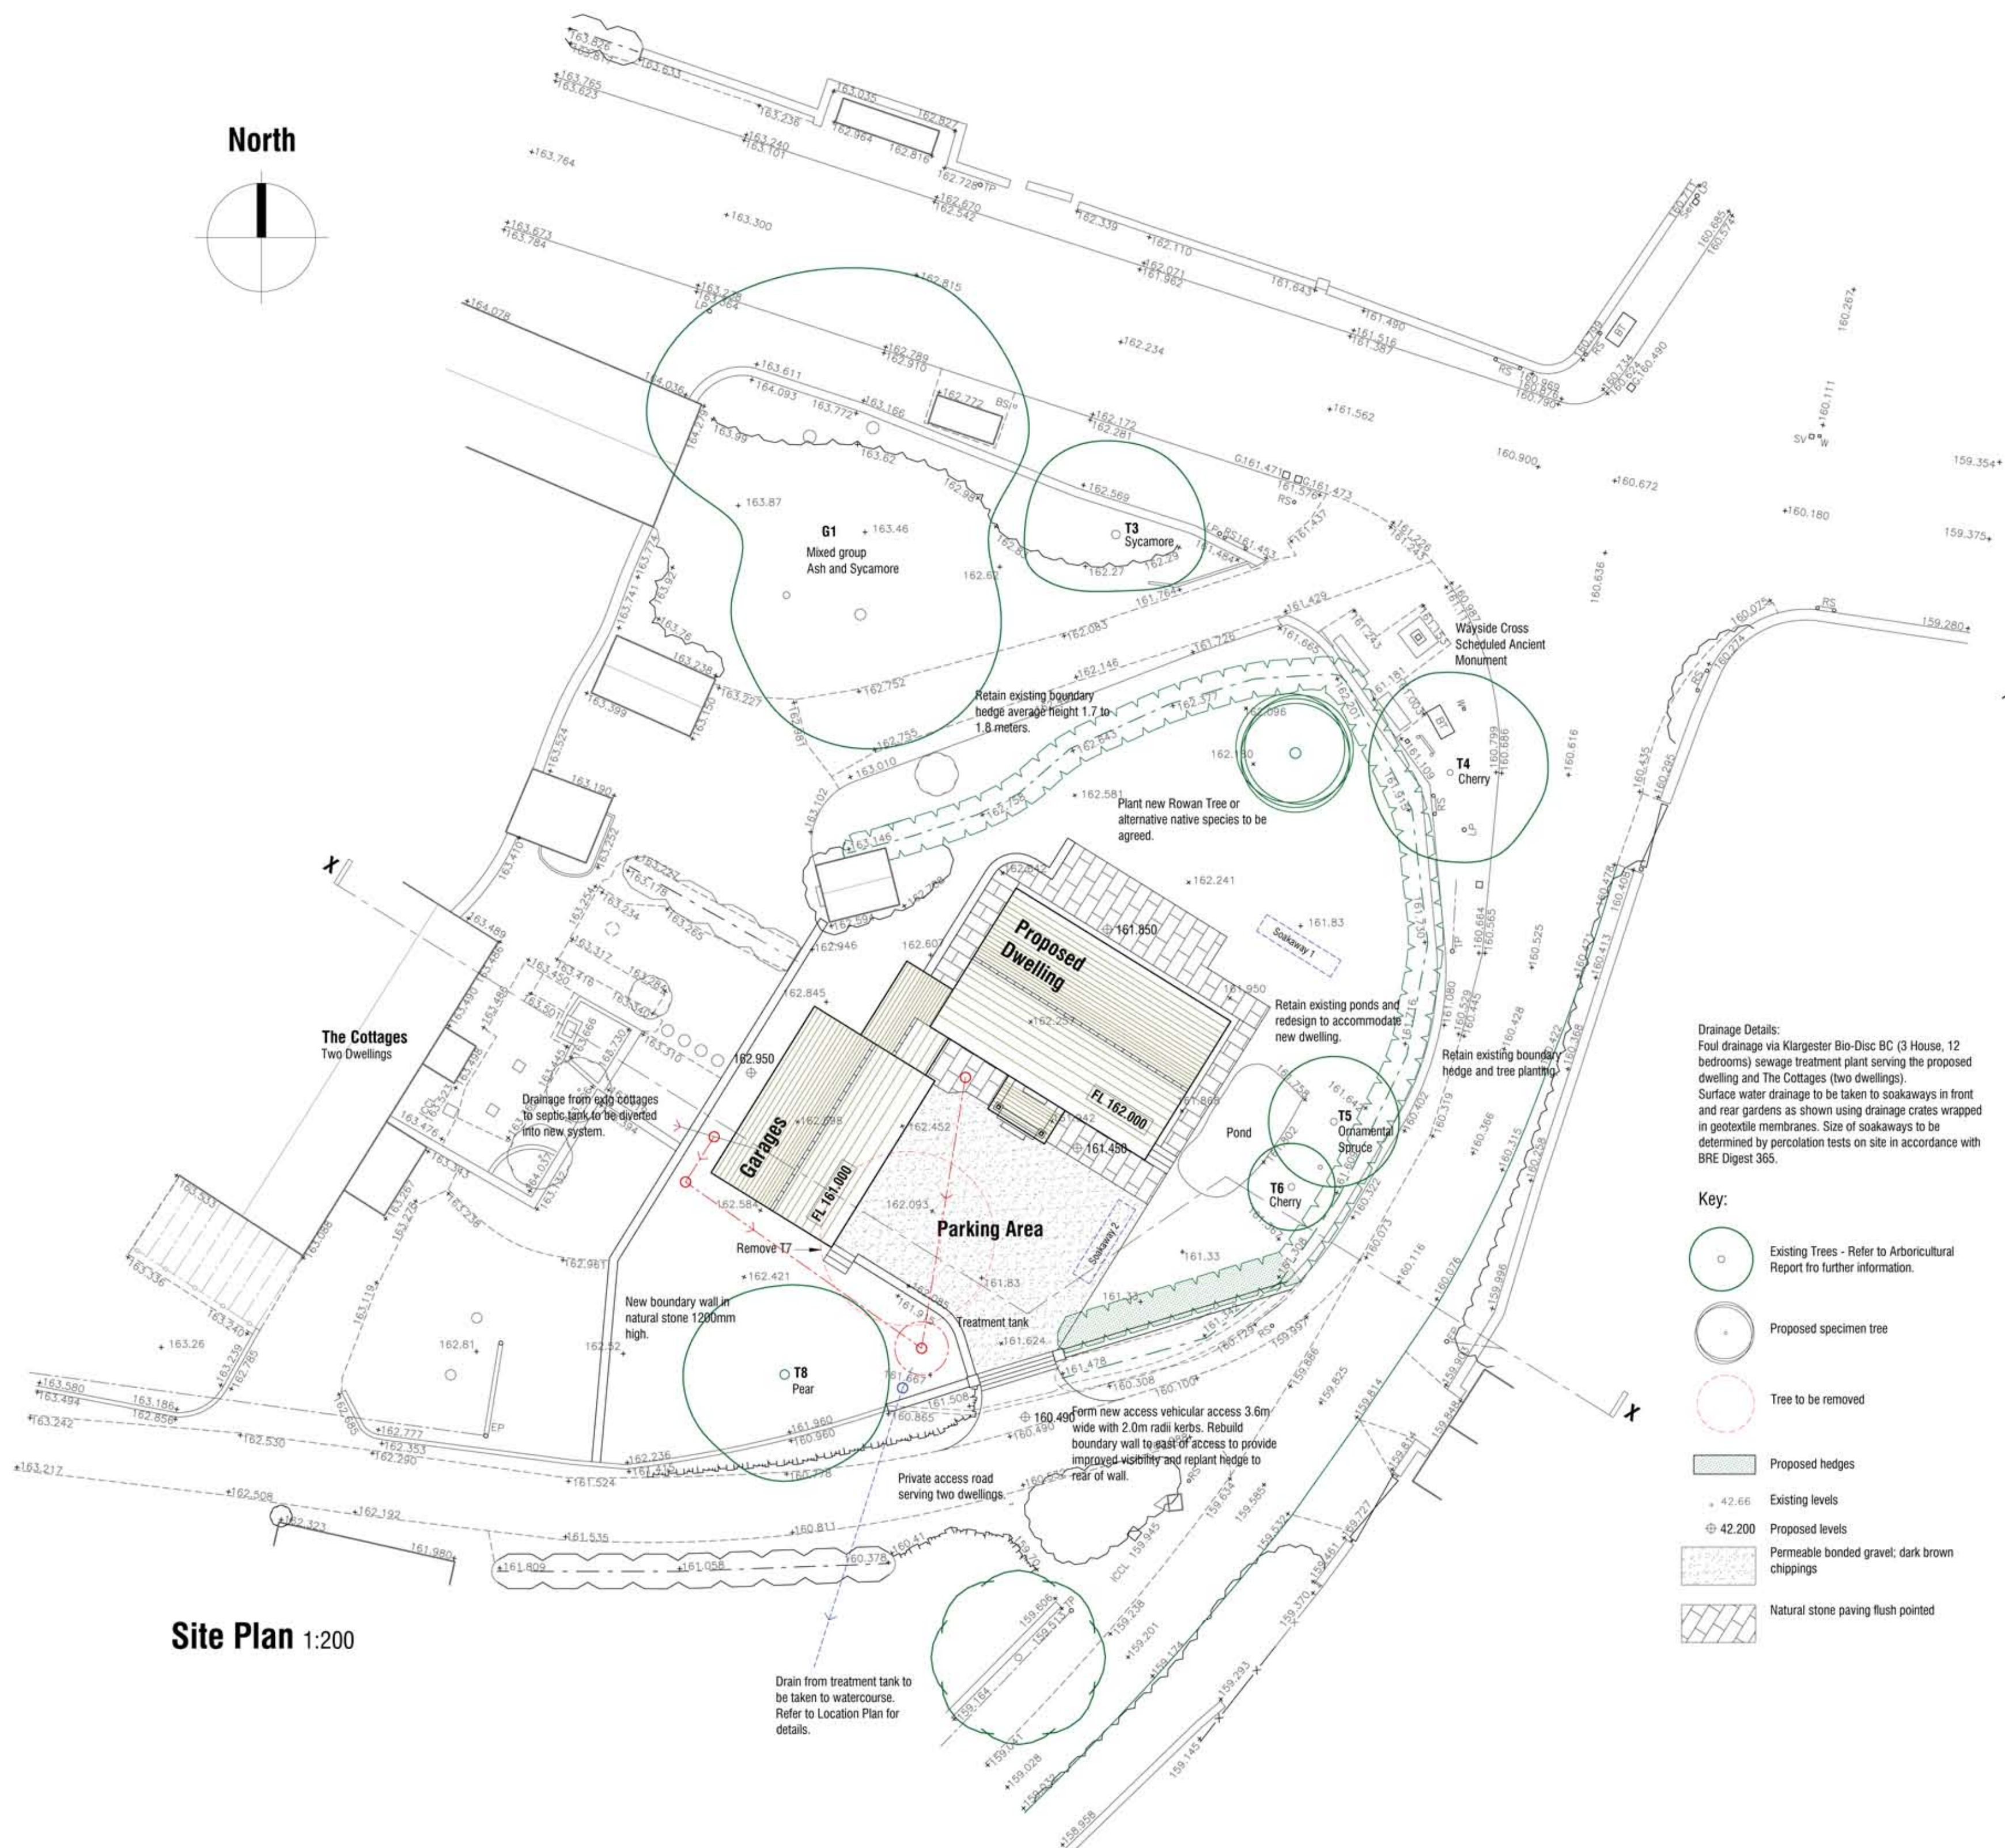


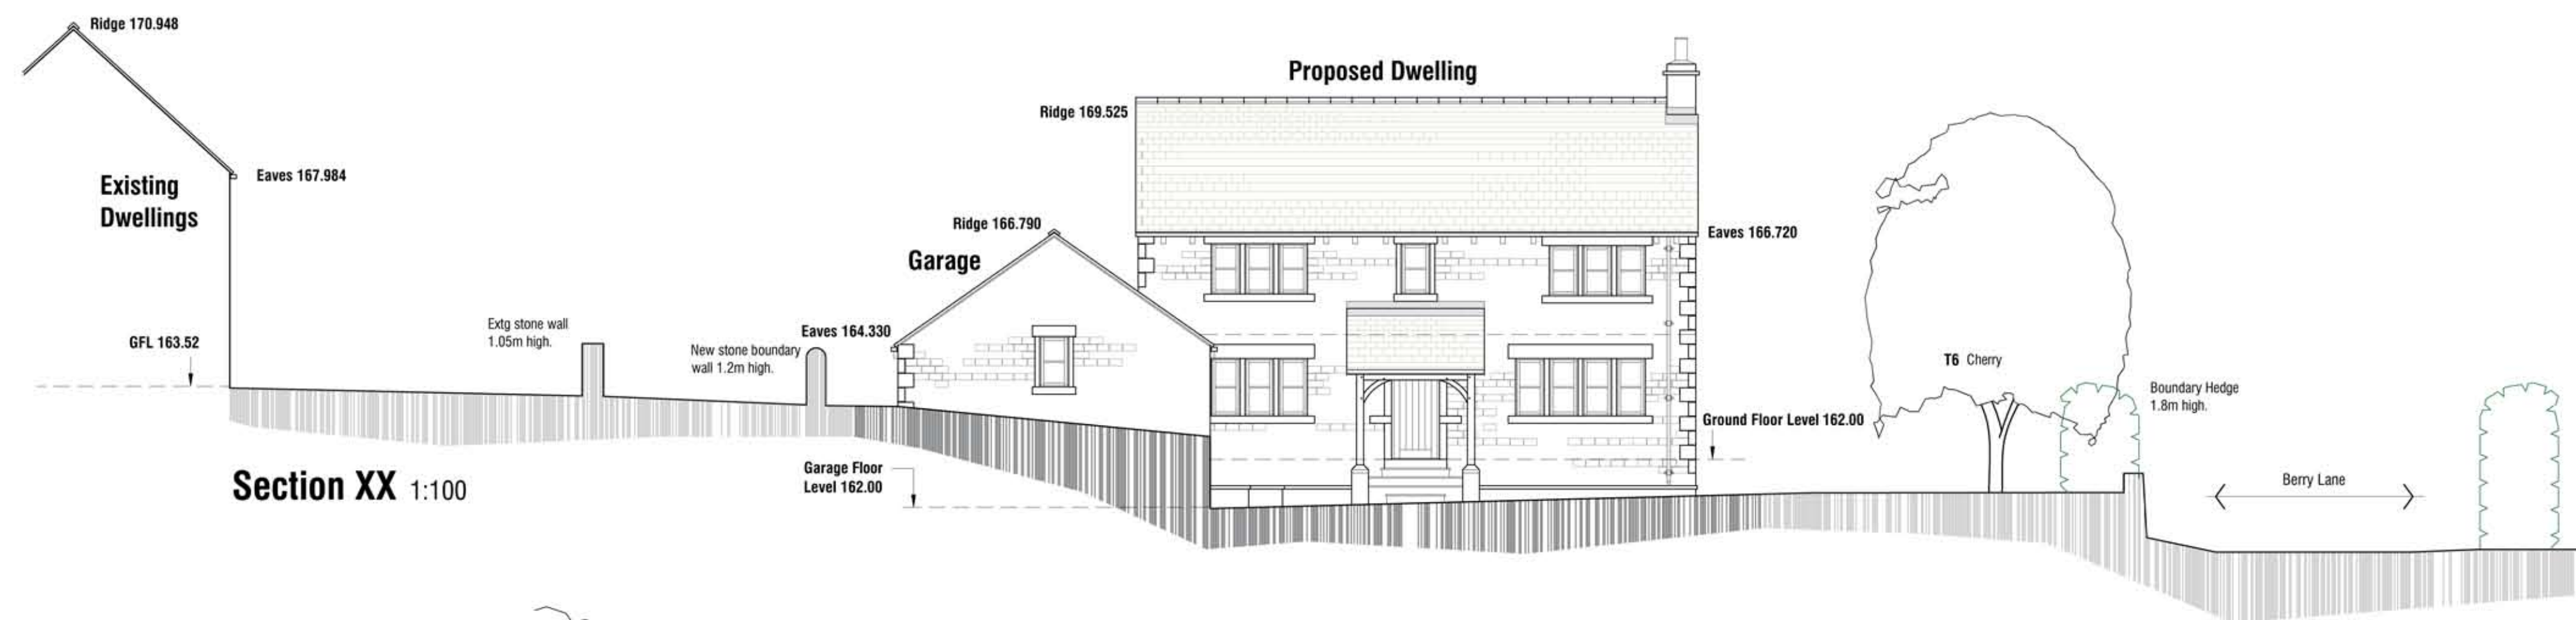

B 18.12.2019 - Updated for Planning Application.
A 31.10.2019 - Updated for Planning Application.

Proposed Dwelling
Berry Lane
Howbrook
Sheffield

PROPOSED

SITE PLAN & SECTION

 **mboothdesign**
architectural design and building consultants

Fairfield House
Berneslai Close Barnsley
S70 2FL
T: 01226 286256
M: 07881898300
E: mark@mboothdesign.co.uk

Scale 1:200 1:1250 @ A1 Drawn MJB

Date	OCT 2019	Ref.	18,38
------	----------	------	-------

Dwg No	P1	Rev	B
--------	-----------	-----	----------

0cm		2cm		4cm		6cm
-----	--	-----	--	-----	--	-----

Copyright miboothdesign. All dimensions in millimeters unless otherwise stated.
Dimensions for setting out in existing buildings are to be checked and verified on site.