



DO NOT SCALE - IF IN DOUBT ASK

NOTES


1. ALL DIMENSIONS IN MILLIMETERS (mm) UNLESS NOTED OTHERWISE.
2. DO NOT SCALE FROM THIS DRAWING.
3. DRAWING IS PRELIMINARY AND TO BE USED FOR PLANNING PURPOSES ONLY.
4. ALL ROAD/HIGHWAY DESIGN REQUIREMENTS TO HIGHWAYS DESIGN CONSULTANTS (BRYAN G HALL) DETAILS. REFER TO SEPARATE DRAWINGS/DETAILS.
5. ALL FLOOD LEVEL DATA IS BASED ON FLOOD RISK ASSESSMENT INFORMATION PROVIDED BY WETWOOD SERVICES LTD. FOR DETAILS REFER TO SITE FLOOD RISK ASSESSMENT.
6. EMBANKMENTS SHOWN INDICATIVELY ONLY AND SUBJECT TO DETAIL REVIEW OF GROUND CONDITIONS/SLOPE STABILITY BY THE GEOTECHNICAL ENGINEER (SRILUS LTD).
7. DETAILS OF LIGHTING/LANDSCAPING TO BE CONFIRMED BY OTHERS.
8. FOUNDATION DETAILS TBC AT DETAIL DESIGN STAGE.

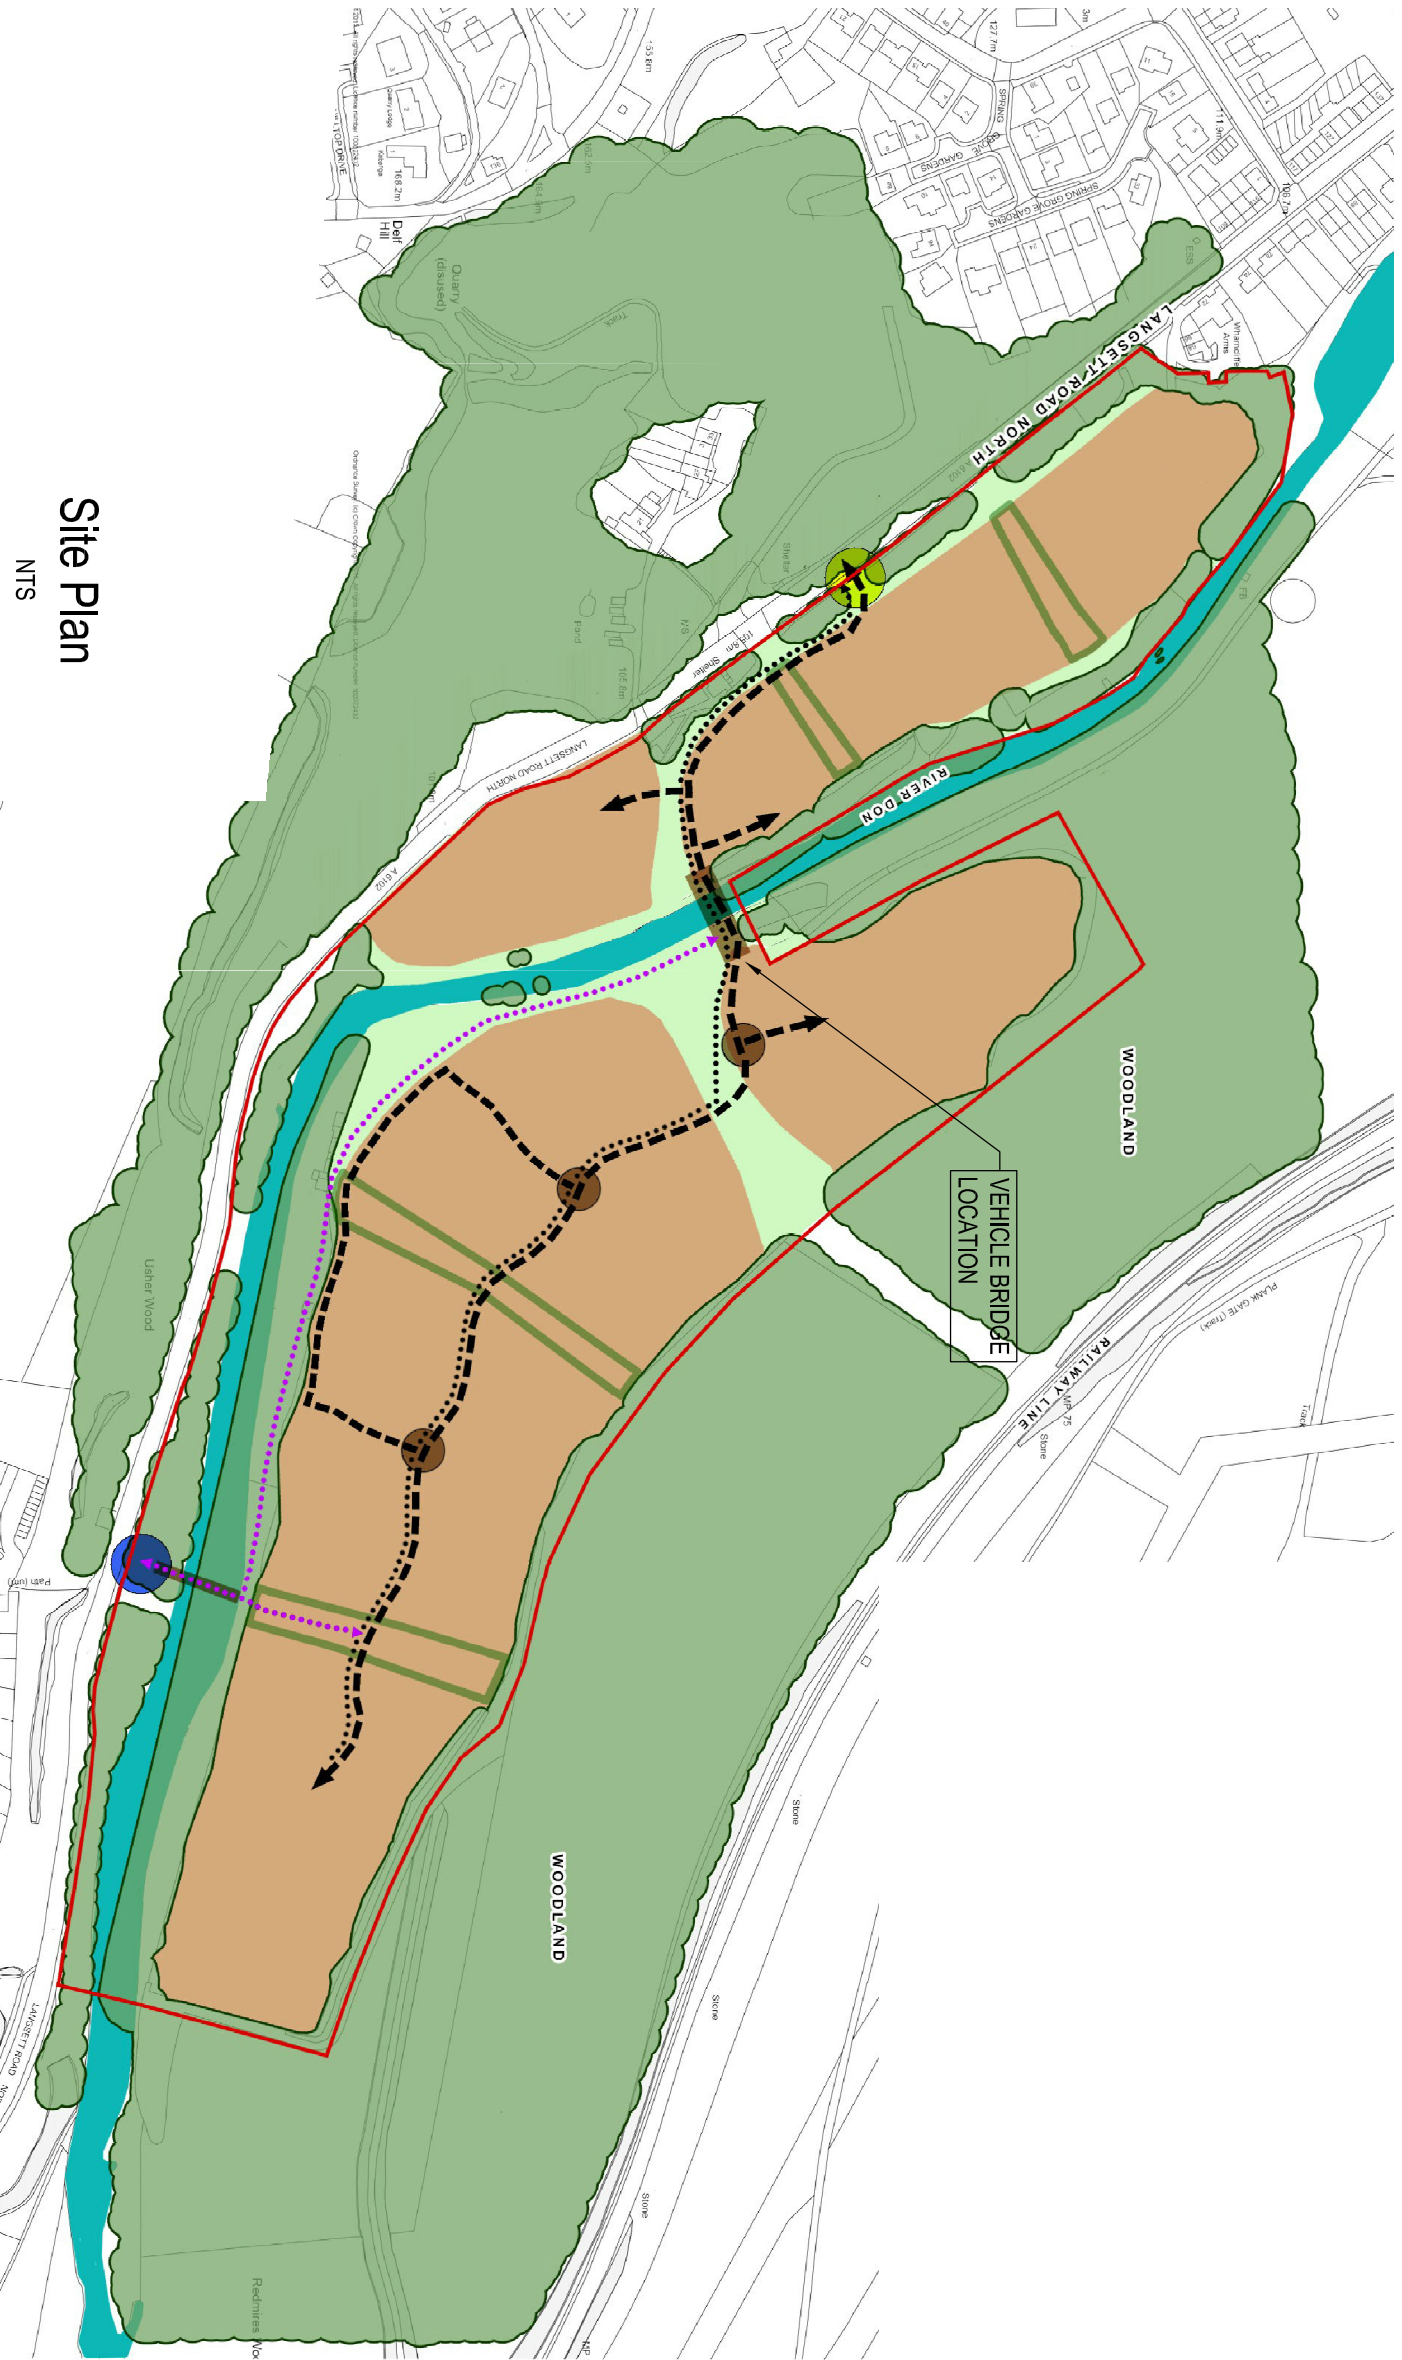


Site Plan
NTS

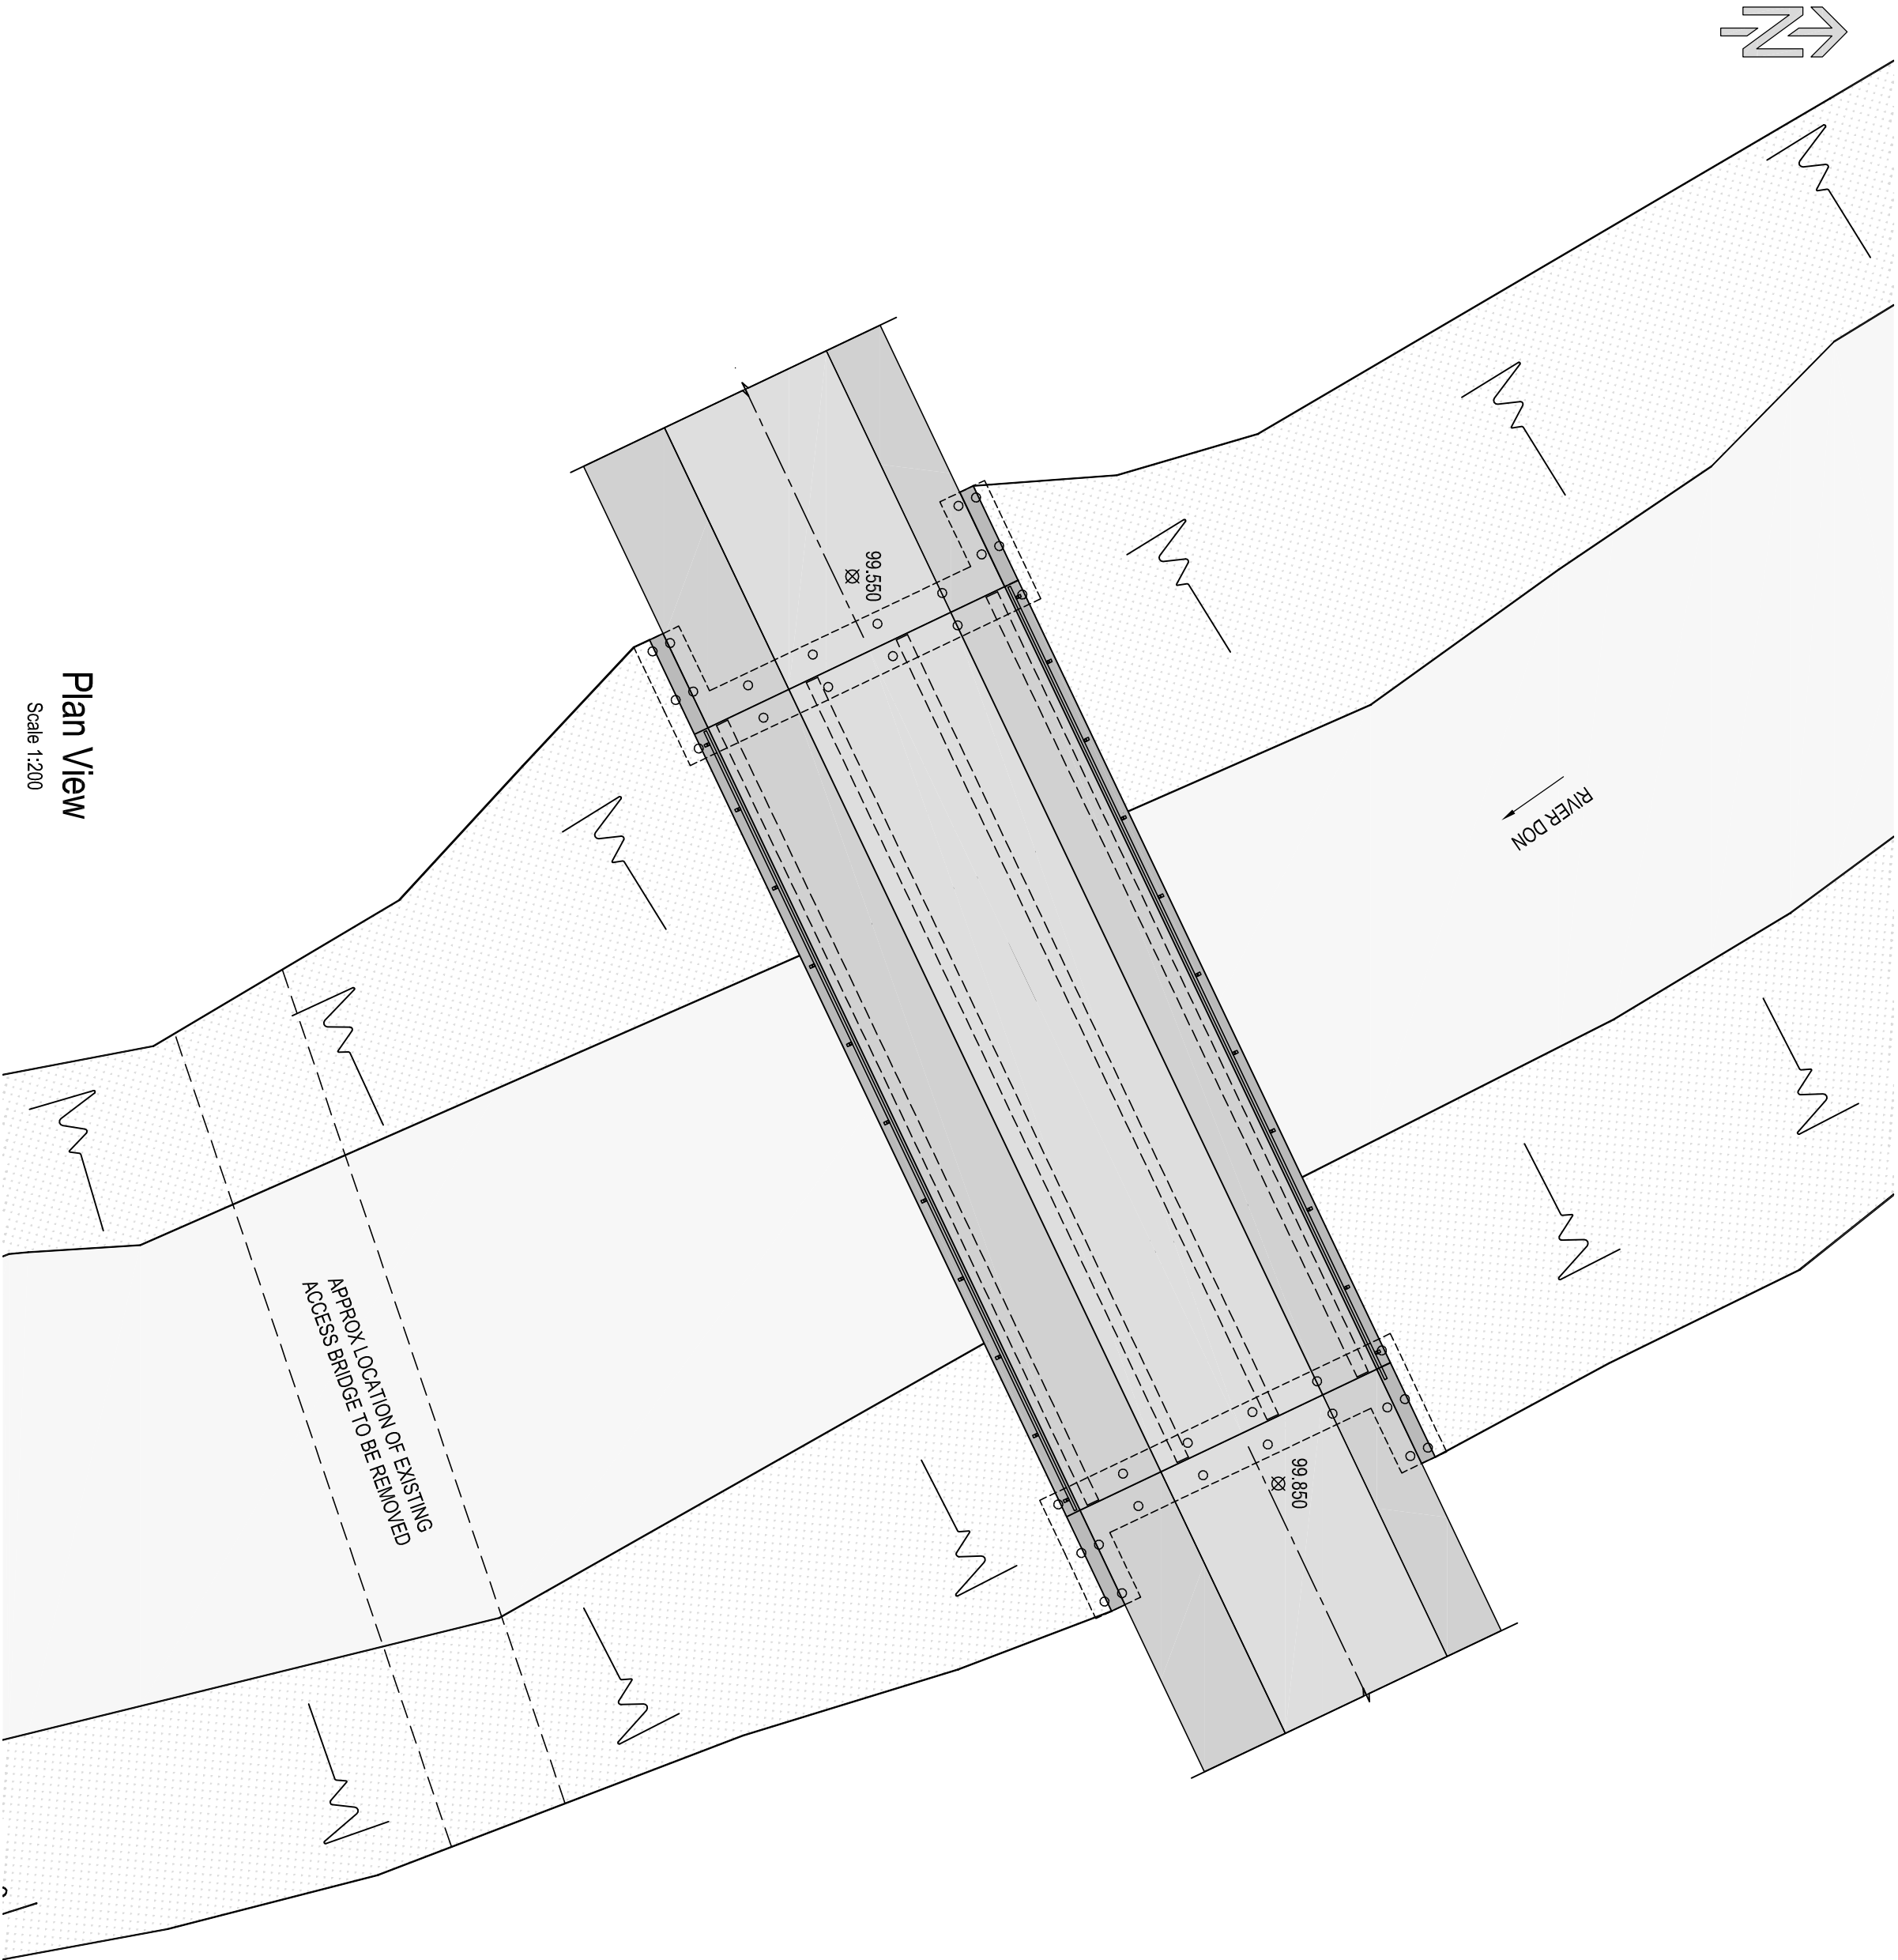

Plan View
Scale 1:200

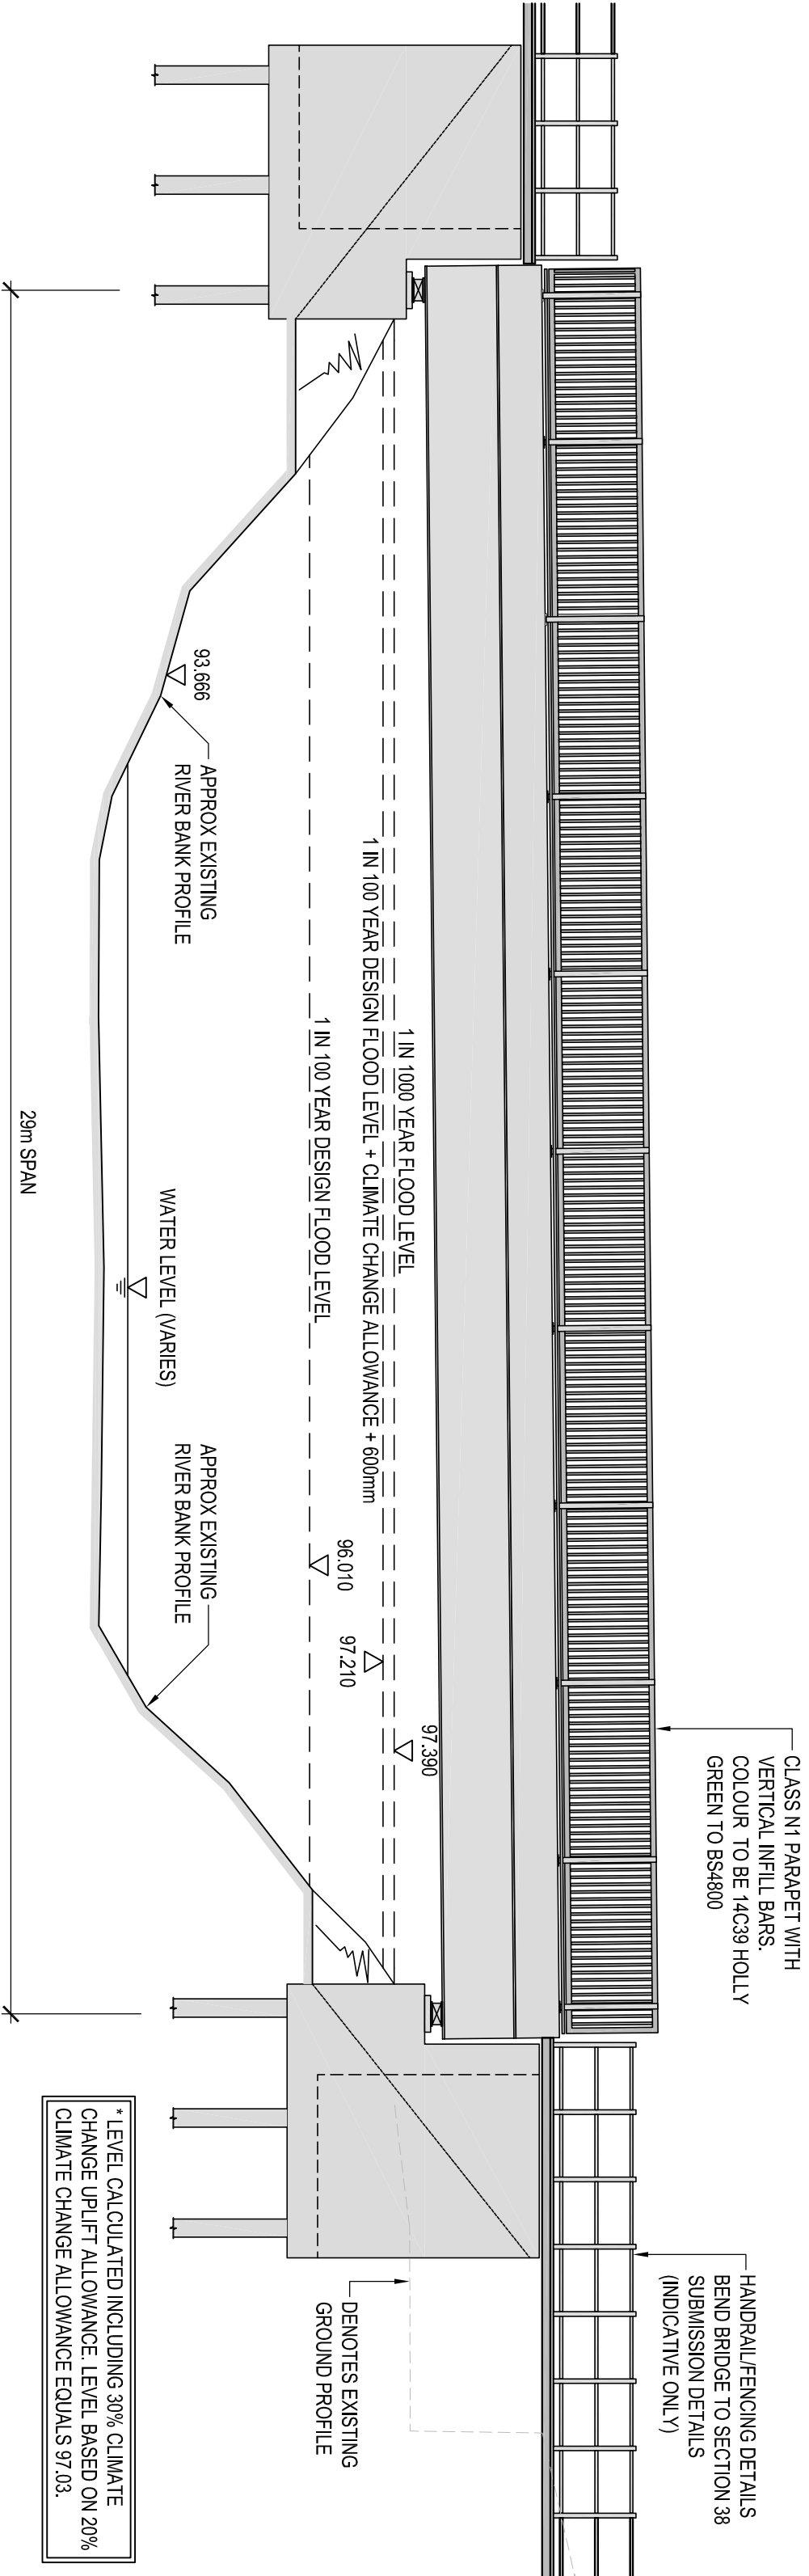

Simplified Upstream Elevation
Scale 1:100

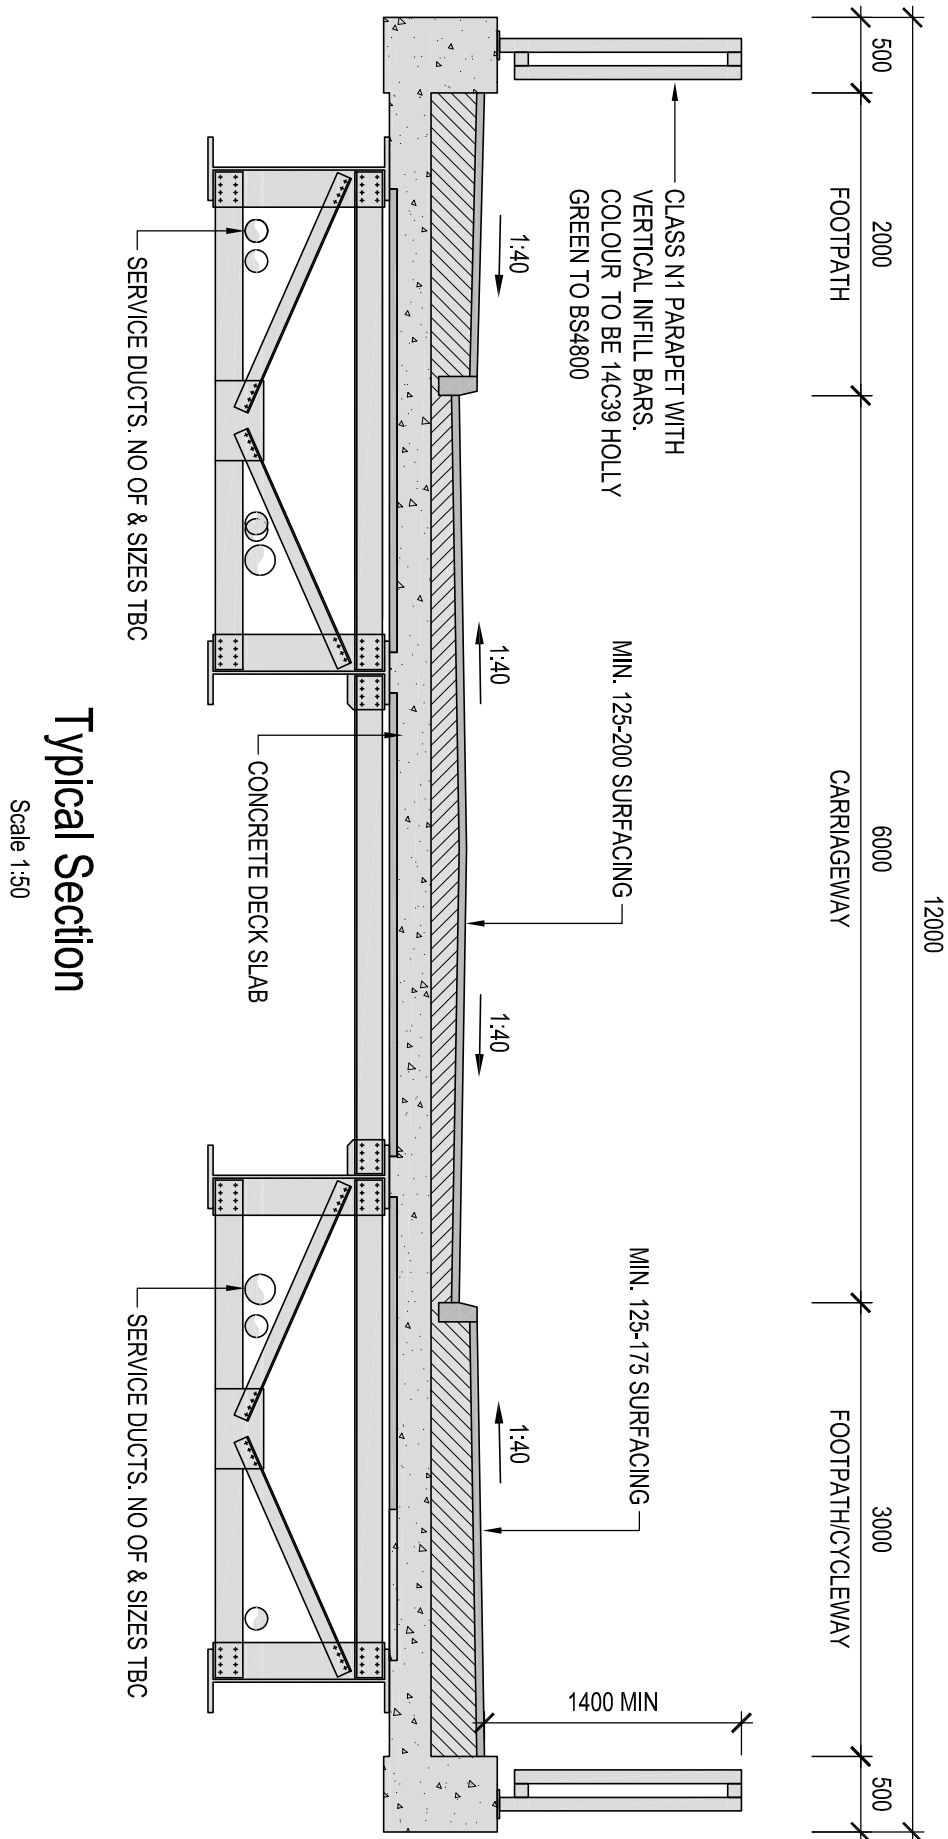

Typical Section
Scale 1:50

Preliminary

P3	23.04.16	1 IN 100 YEAR DESIGN FLOOD LEVEL + CLIMATE CHANGE ALLOWANCE + 80mm LEVEL REVISED	MP	BA	BA
P2	21.04.16	1 IN 100 DESIGN FLOOD LEVELS REVISED	MP	BA	BA
P1	15.04.16	PRELIMINARY ISSUE	MP	BA	BA
Rev	Date	Description	By	Chk	App
Revision					



Troy Mills
Horforth, Leeds
LS18 6GN
0113 259 1927
info@ghdlivingunn.com

C E G Ltd

Oughtibridge Mills

Proposed Vehicle Bridge GA

SCALE	DRAWING SIZE	DRAWN
1:200	A1	MP
DRAWING NO.	LS1611 BR11	REV. P3