


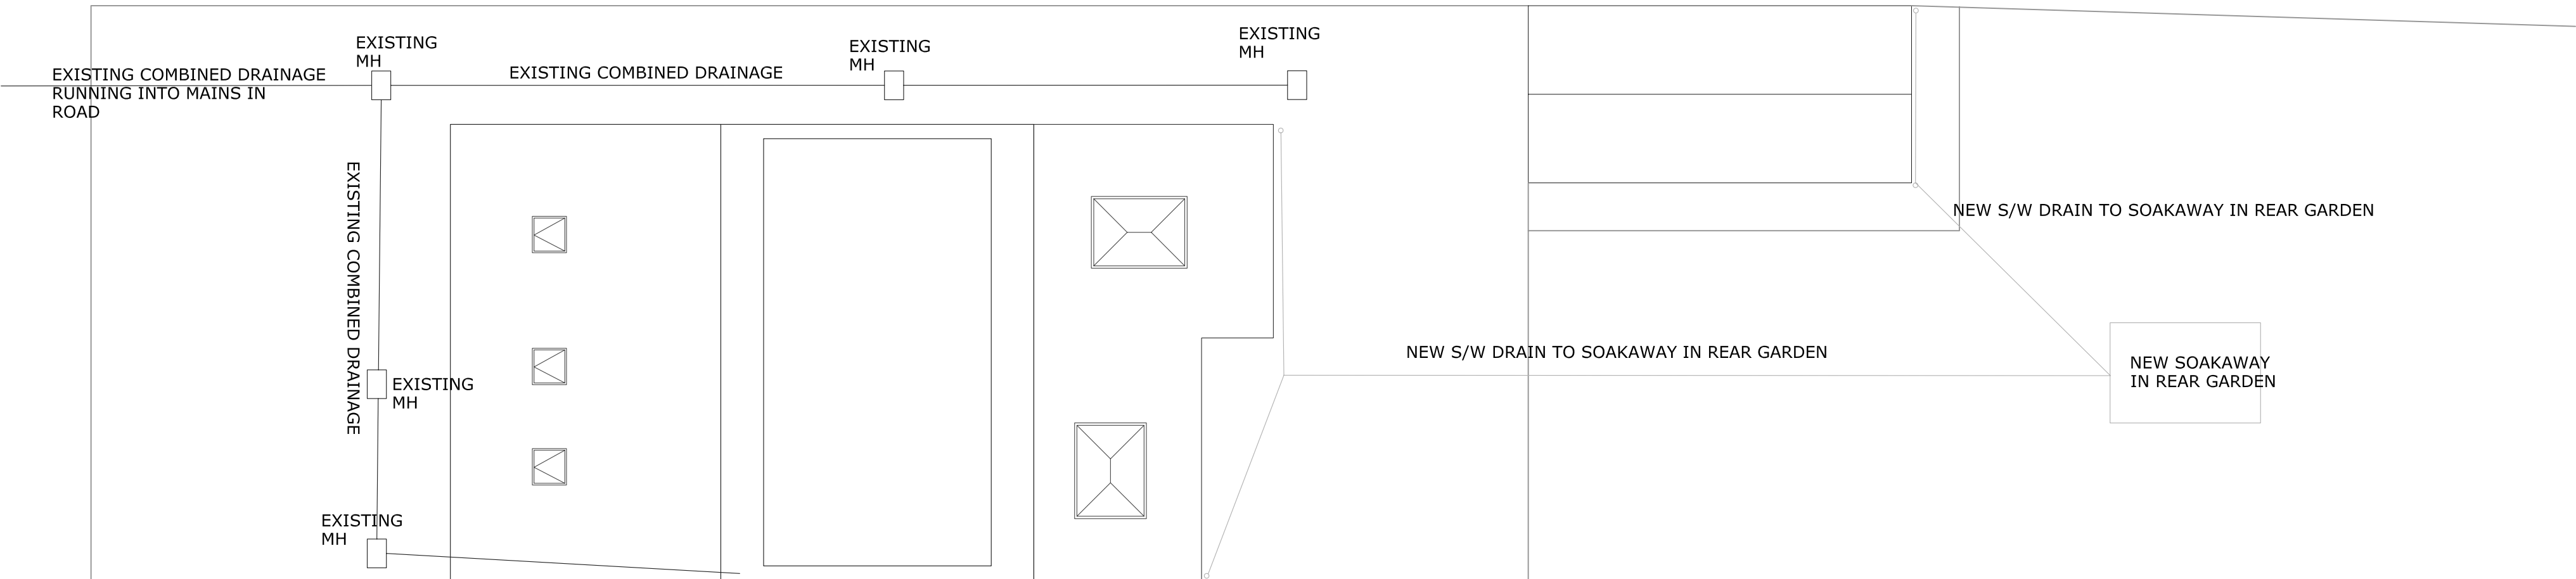

<u>SITE</u>	
34 MORTIMER ROAD, CUBLEY	
<u>CLIENT</u>	
MR S RICHARDSON	
<u>DRAWING TITLE</u>	
DRAINAGE LAYOUT	
<u>DRAWING NO.</u>	<u>SCALE</u>
44.05	1:100 @A3
<u>DATE</u>	<u>REVISION</u>
27/07/2021	/