



EXISTING SOUTH WEST FACING ELEVATION



EXISTING NORTH EAST FACING ELEVATION



EXISTING SOUTH EAST FACING ELEVATION




PROPOSED SOUTH WEST FACING ELEVATION




PROPOSED NORTH EAST FACING ELEVATION




PROPOSED SOUTH EAST FACING ELEVATION

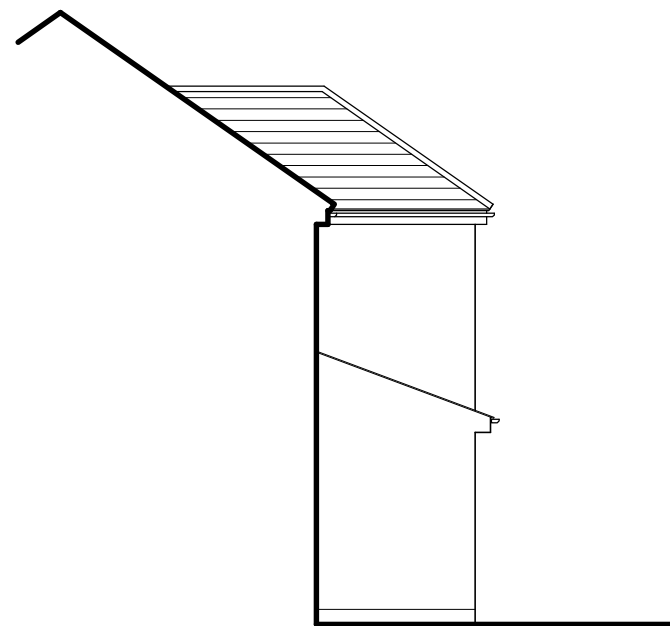


PROPOSED NORTH WEST FACING ELEVATION

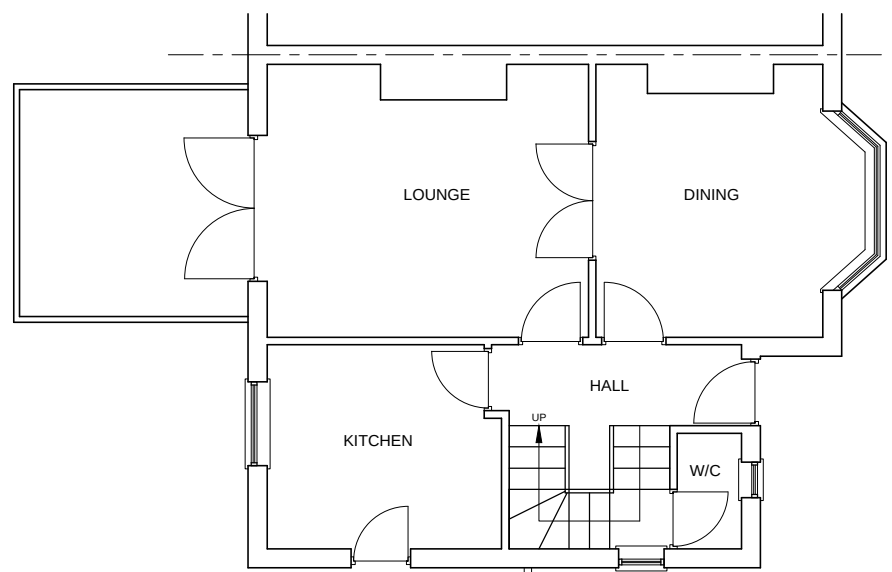


EXISTING GROUND FLOOR PLAN

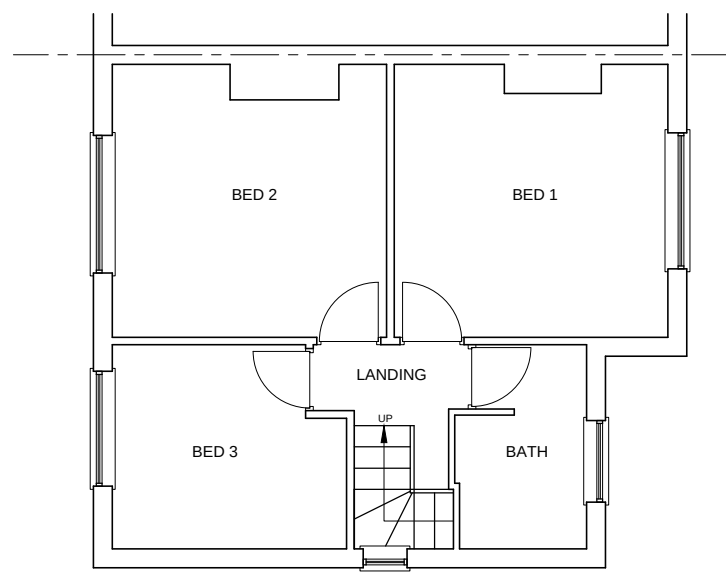


EXISTING FIRST FLOOR PLAN

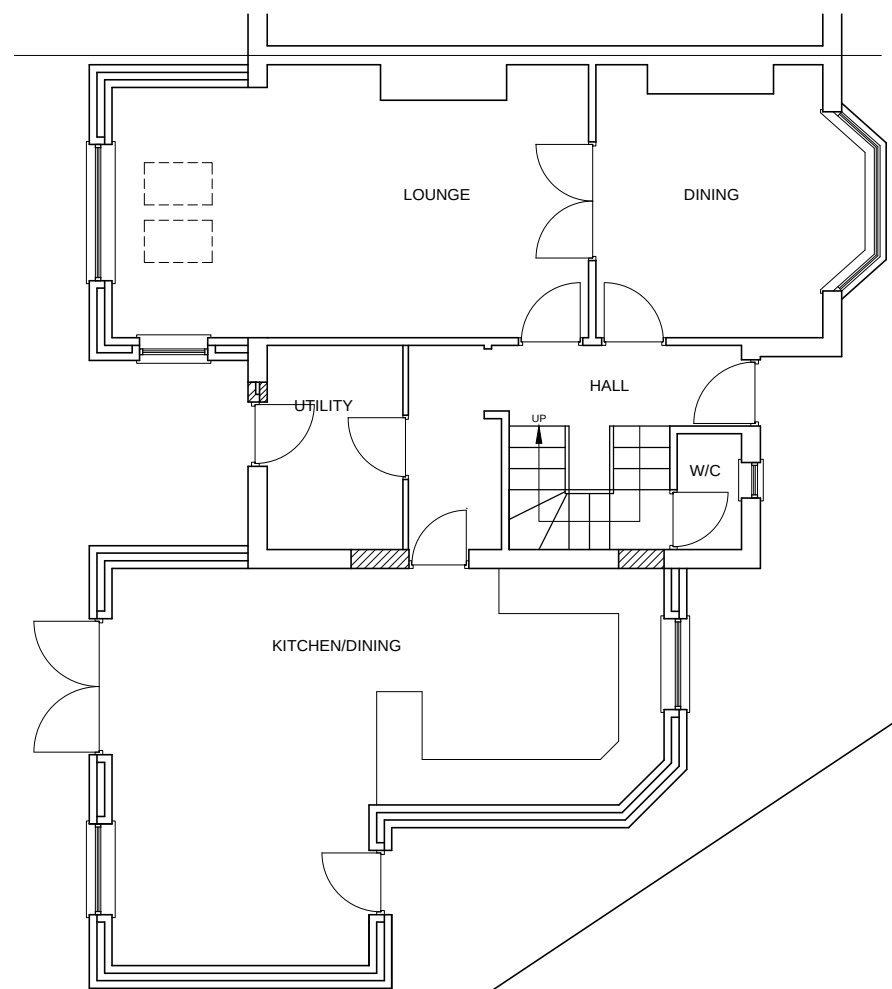

PROPOSED GROUND FLOOR PLAN

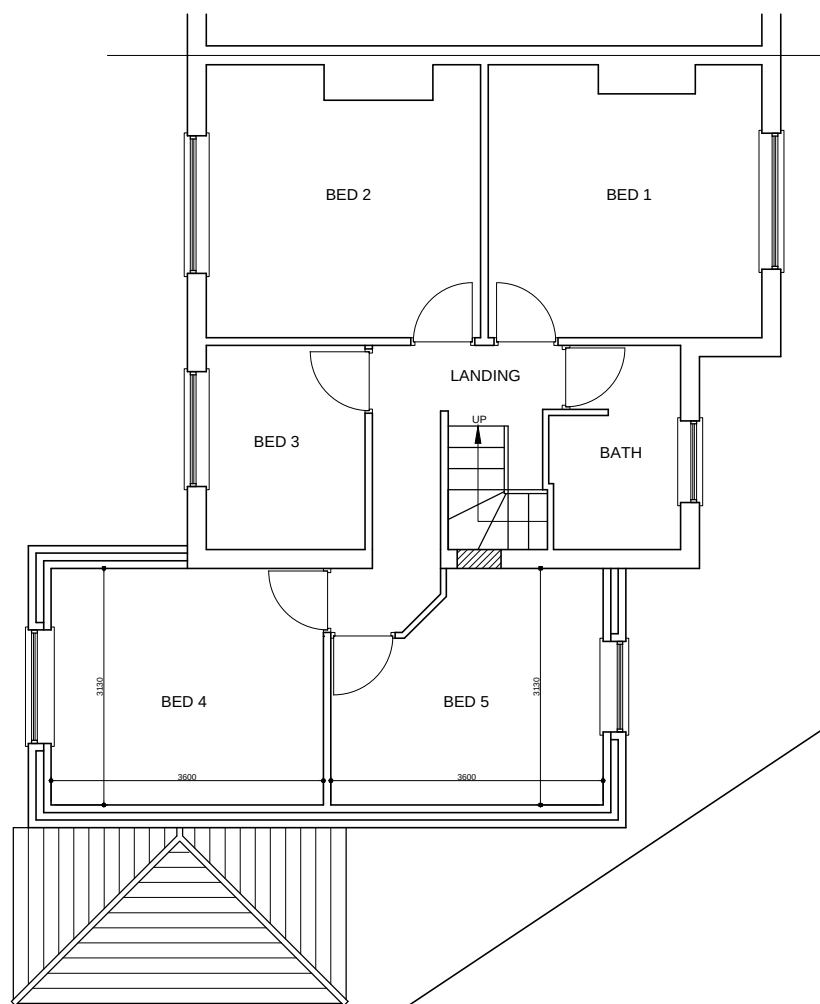

PROPOSED FIRST FLOOR PLAN

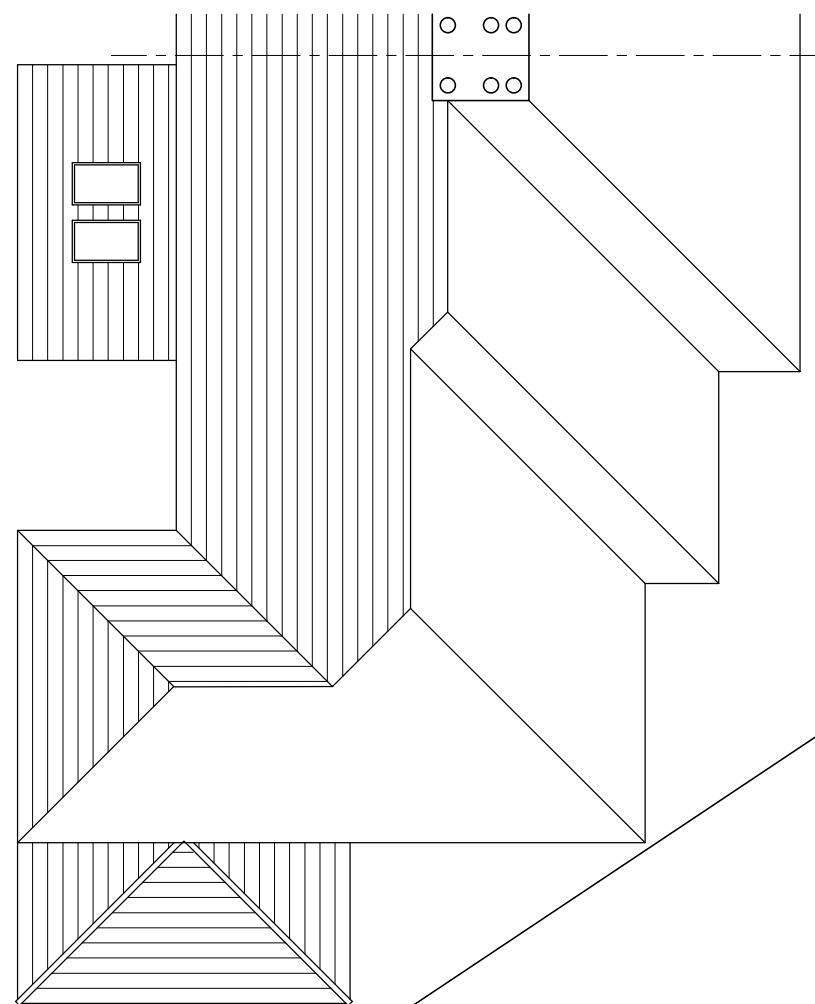

PROPOSED ROOF PLAN

NOTES

- 1) Roof covering to be new extension to be slate tiles to match existing.
- 2) External walls to extension are to be facing brickwork to match existing
- 3) All doors, windows, soffits and barge boards are to match the existing

07-02-14	First Floor layout & elevations amended vv	A
DATE	REVISIONS	INIT.
Title Proposed Side Extension 74 High Street, Penistone S36 6BS Existing and Proposed Elevations and Plans		
Client Mr & Mrs Bridges 74 High Street, Penistone S36 6BS		
		Drawn by
		Date Dec 2014
		Scale 1:100 1:500
		Drq. No. LDC14/020/01A