



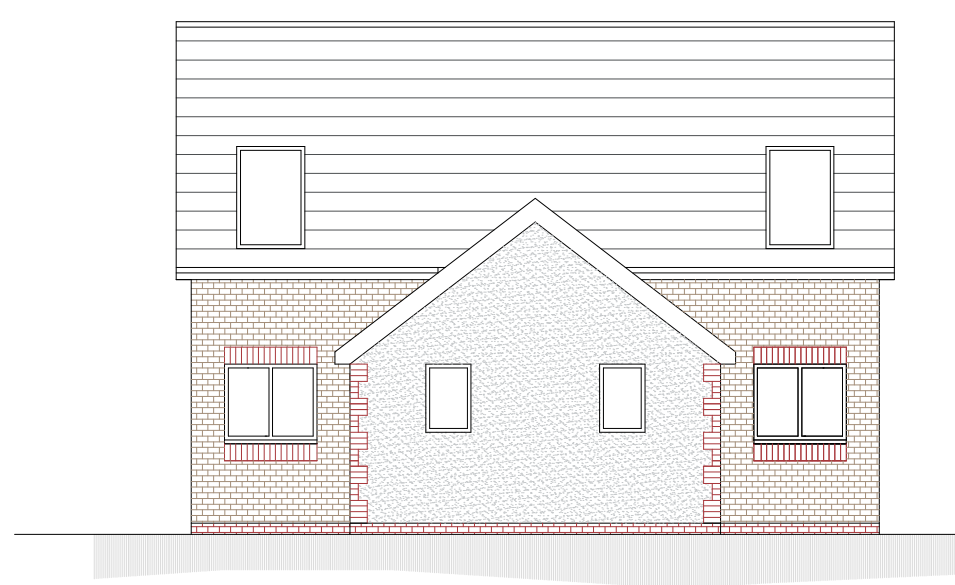


FRONT ELEVATION

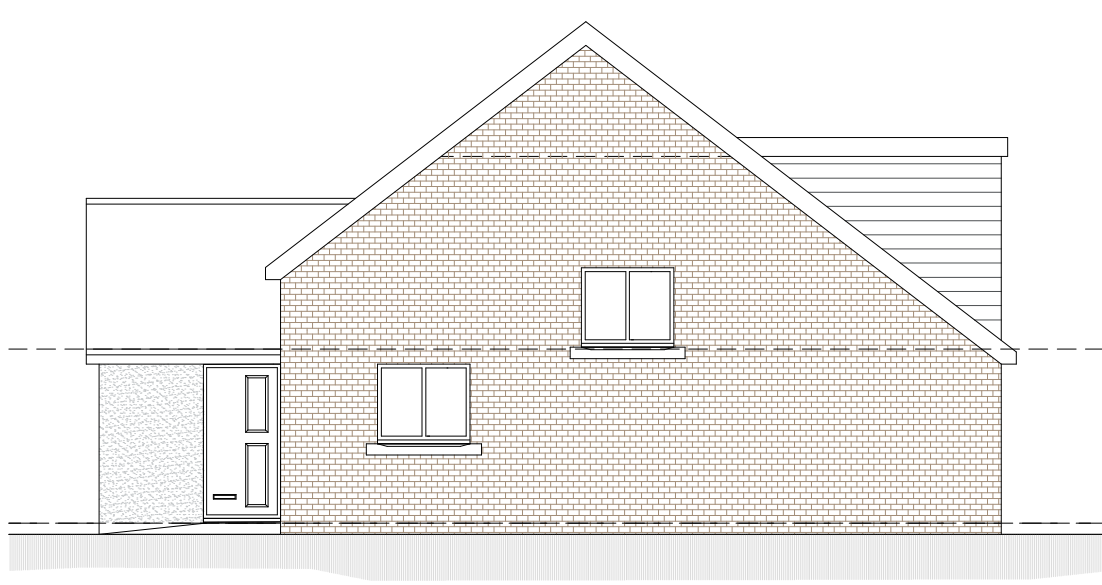


SIDE ELEVATION




SIDE ELEVATION

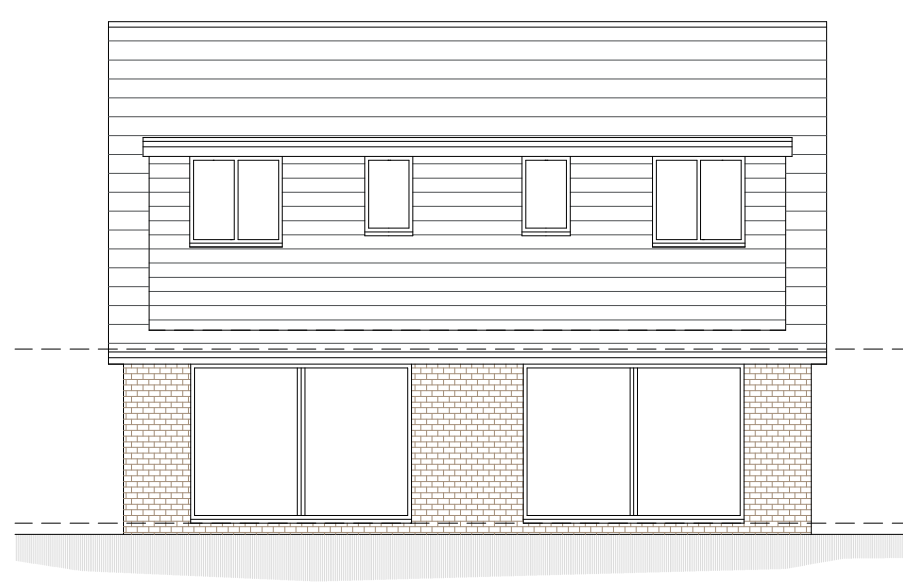


REAR ELEVATION

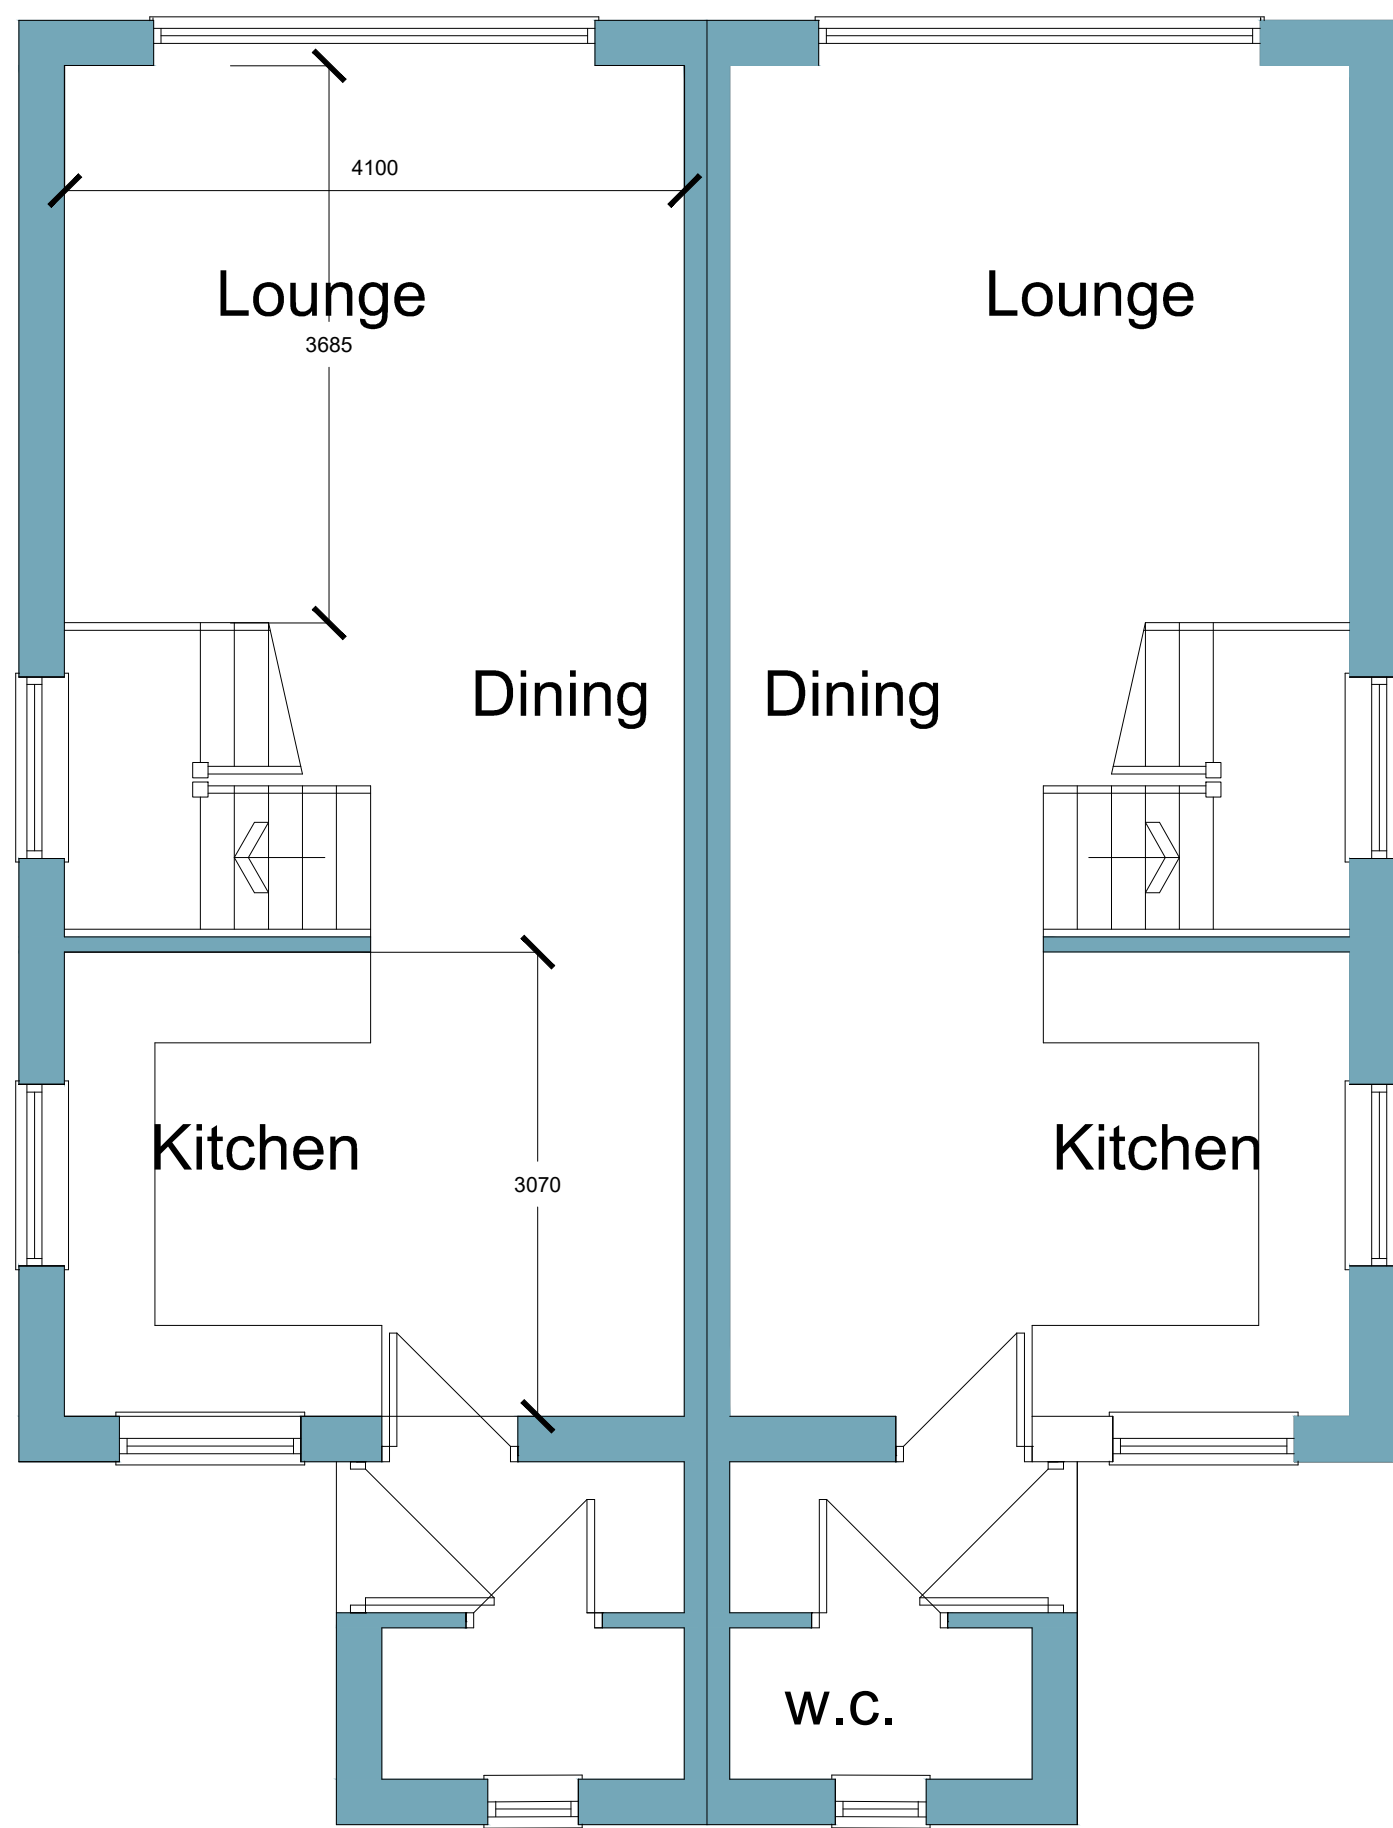


GROUND FLOOR PLAN

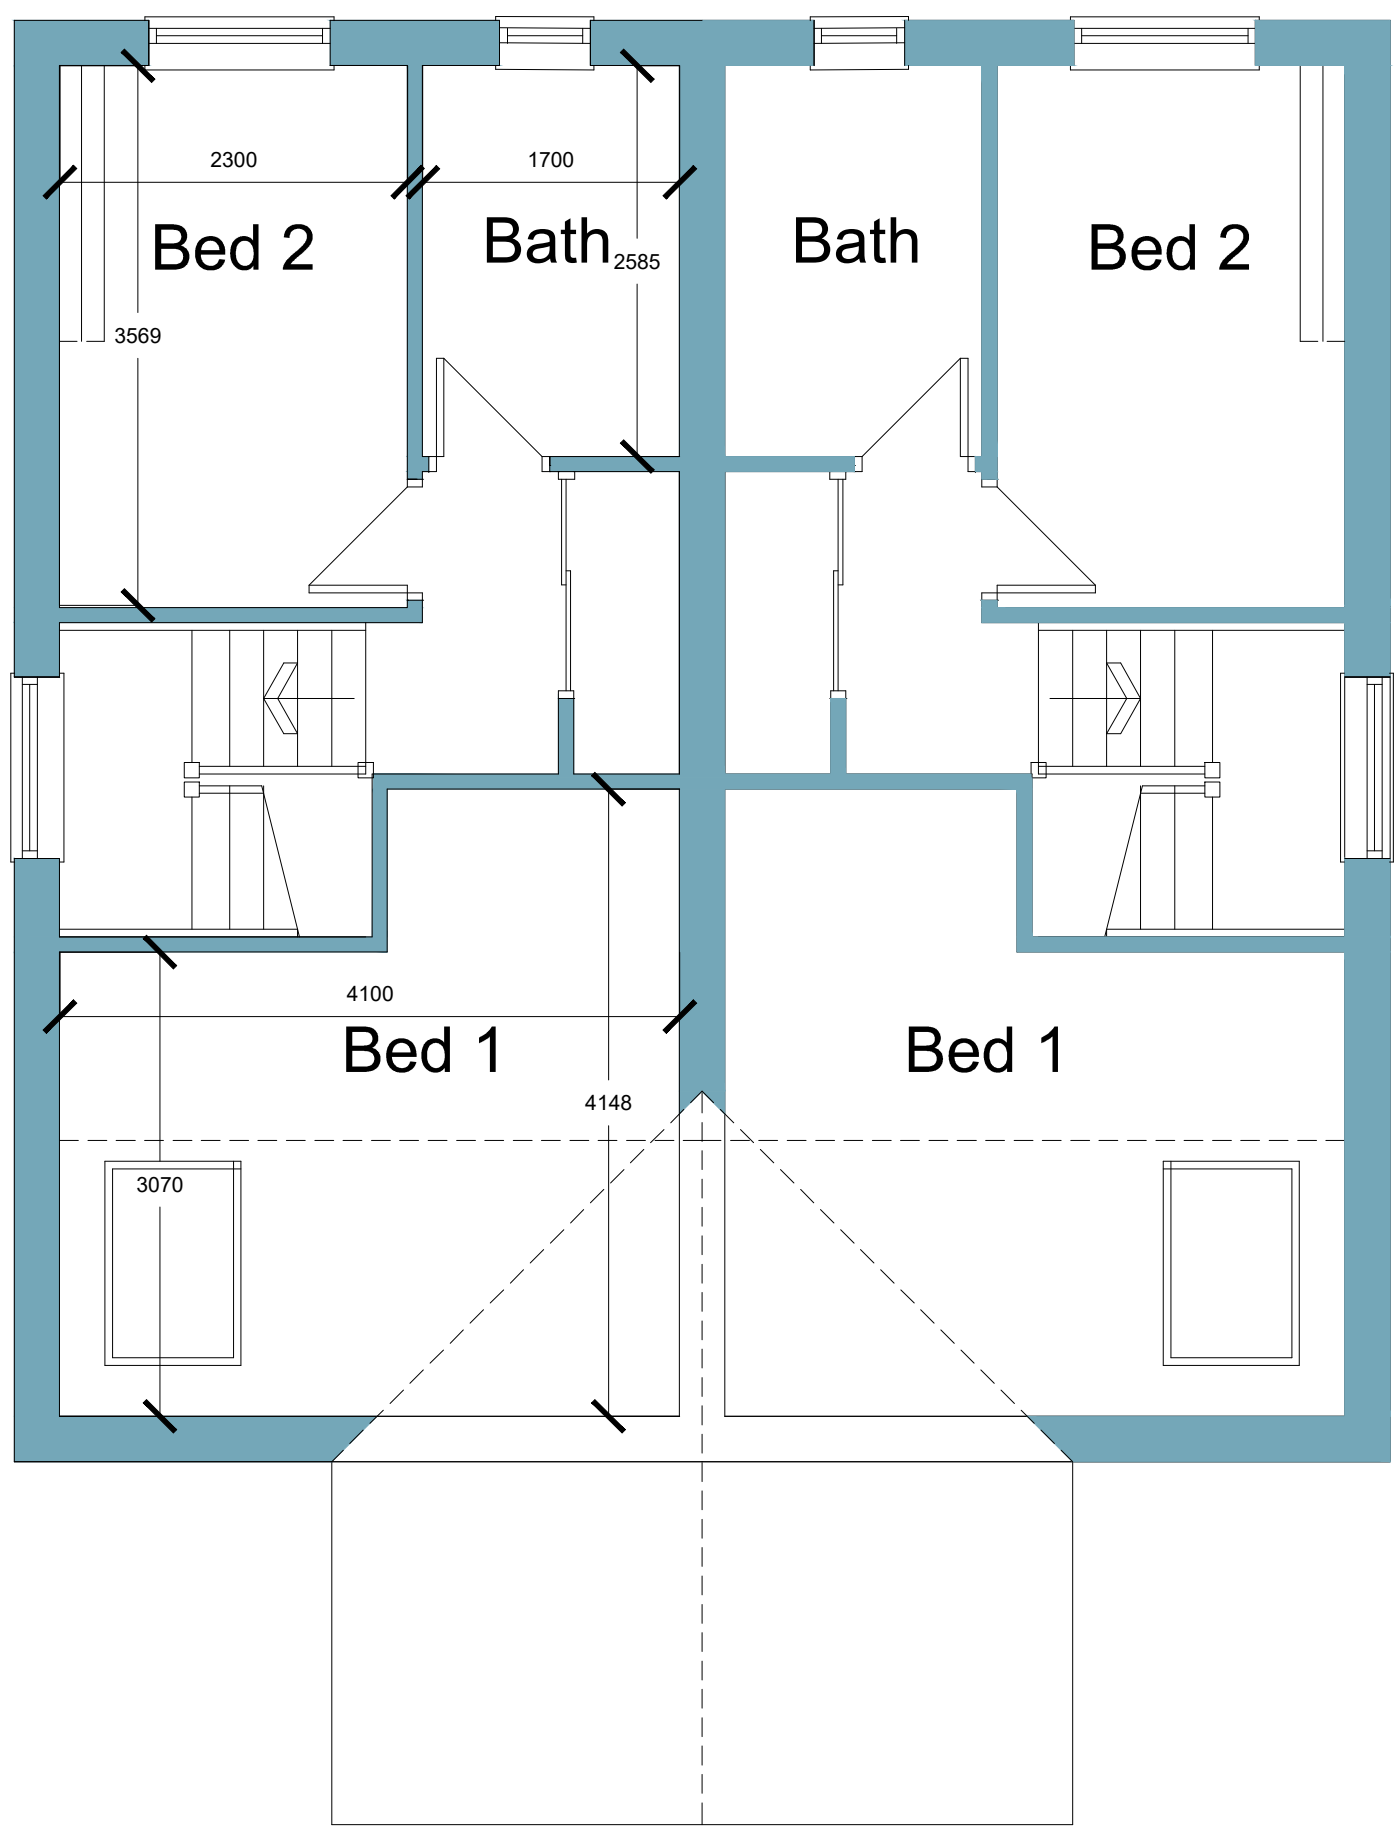

FIRST FLOOR PLAN

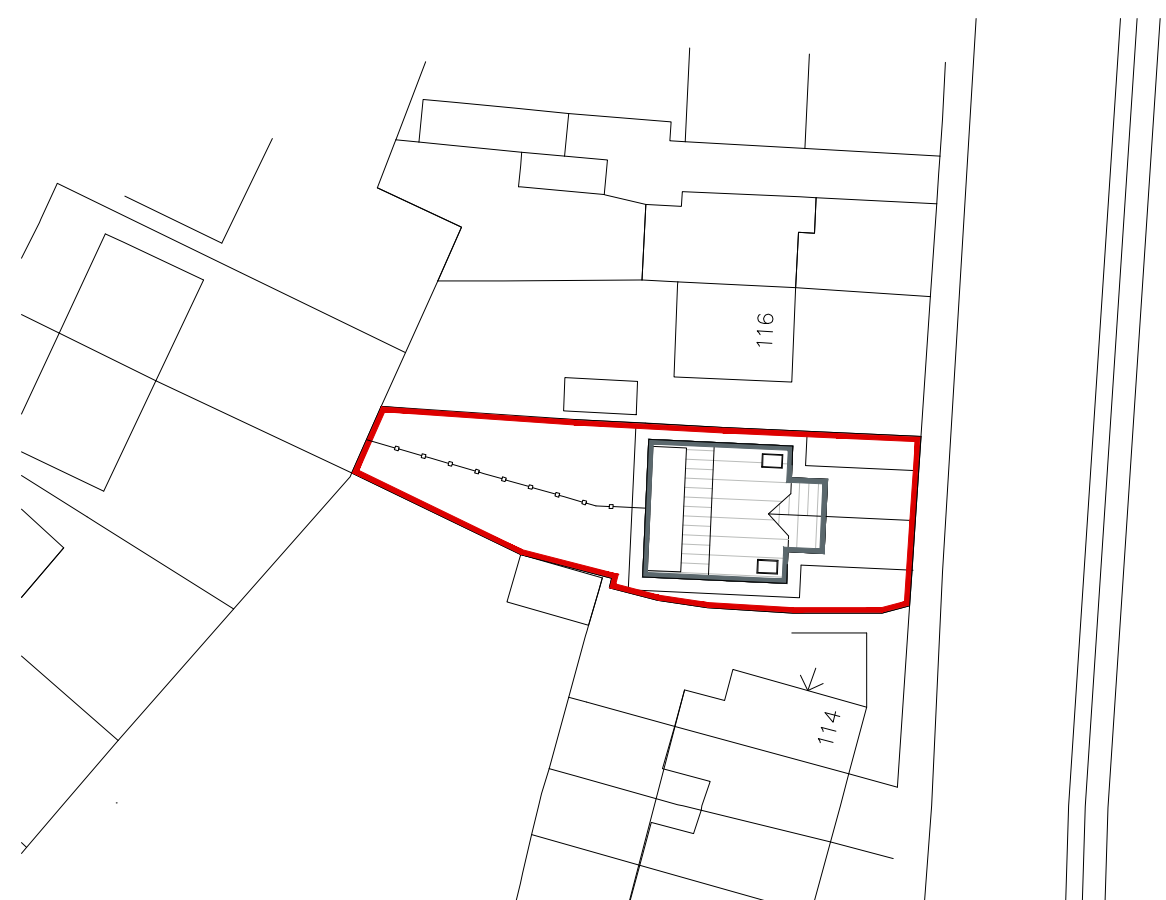

SITE PLAN
SCALE 1:500

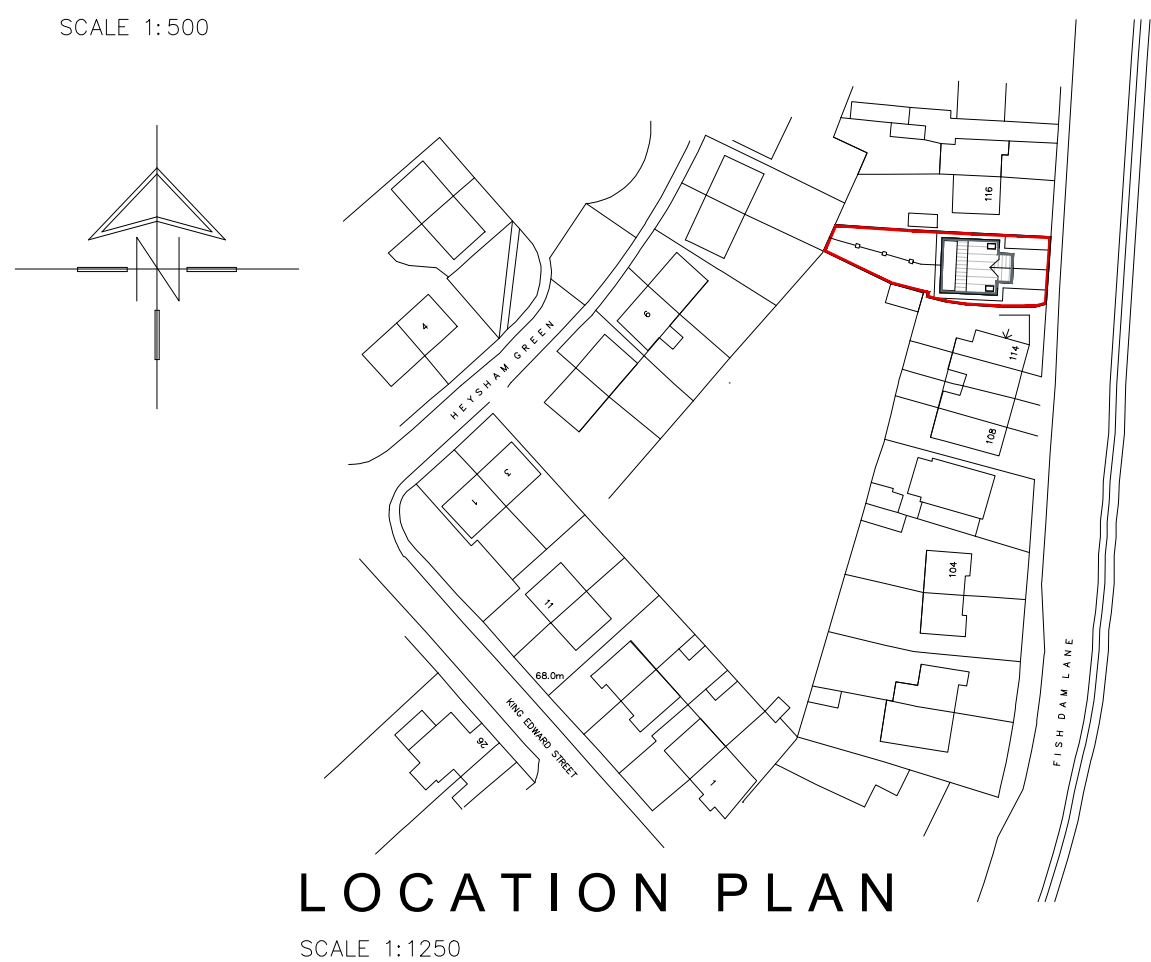

LOCATION PLAN
SCALE 1:1250

 White Agus PARTNERSHIP			OFFICE ONE, 34 VICTORIA ROAD, BARNSELEY, S70 2BU			Phone: 01226 208482			
ARCHITECTURAL SERVICES						Email: info@whiteaguspartnership.co.uk Web: www.whiteaguspartnership.co.uk			
Project. RESIDENTIAL DEVELOPMENT ON LAND ADJACENT 114 FISH DAM LANE. MONK BRETTON, BARNSELEY						Client. ABS HOMES DEVELOPMENTS LTD			
Drawing Title. PLANS AND ELEVATIONS						Date. MARCH 2019		Scale. 1:50 & 1:100 @ A1	
						Ref. 18-207		Dwg. No. 01	
						Rev.			
Date	Suffix	Description				Date	Suffix	Description	